

Householder Planning Application

P1H

Town and Country Planning Act 1990

You may use this form to apply for planning permission

to alter or extend your house or erect a building within the boundary.

For any other Planning Application use form P1.

Please read the notes overleaf and then answer all the following questions:

Application No.

Date received 320070927P

Fee paid £

Receipt No.

Question 1

Your Name and Address

Miss Michelle Doughty
55 The Rydings
Langho, Blackburn, Lancs

Postcode BB6 8BQ

Tel. No: 07958 967193

Question 1a

The Name and Address of any person acting for you

Question 2

Describe the proposed work and state the location if different from your address.

Knock down the existing deteriorated porch and build a new stone replacement.
Postcode BB1 9HQ

Question 3

Please state the main proposed external materials (for example, brick walls, colour, make, type) and show them on your detailed plan.

Natural stone walls, slate roofs

Question 4

Do you intend to demolish any buildings?
If YES, please show them on your detailed plan.

existing porch

Please state Yes or No

YES

Question 5

Do you intend to construct any new access to a road or back street or alter an existing one? If YES, please show it on your detailed plan.

NO

Question 6

Are there any trees on the site?
If YES, please show them on the detailed plan.

DIRECTOR OF DEVELOPMENT

NO

Question 7

Are any trees to be felled?
If YES, please show which on the detailed plan.

25 SEP 2007

NO

Question 8

Please read and sign the following statements.

I wish to apply for planning permission for the development described in this application and the accompanying plans and enclose the fee of £135

Signed Michelle Doughty (Applicant/Agent)

Date 25/09/2007


Certificate under Article 7 Town and Country Planning (General Development Procedure) Order 1995
Certificate A

I certify that on the day 21 days before the date of the accompanying application nobody, except the applicant was the owner of any part of the land to which the application relates.

None of the land to which the application relates is, or is part of, an agricultural holding.

Signed Michelle Doughty (Applicant/Agent)

Date 25/09/2007

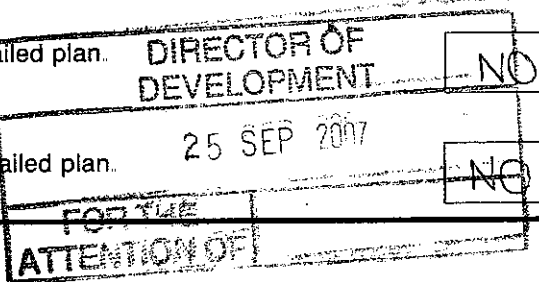

Land Registry
Official copy of
title plan


Title number **LAN50580**
Ordnance Survey map reference **SD6732NE**
Scale **1:1250** enlarged from 1:2500
Administrative area **Lancashire: Ribble Valley**



© Crown Copyright. Produced by Land Registry. Reproduction in whole or in part is prohibited without the prior written permission of Ordnance Survey. Licence Number 100026316



3 2 0 0 7 0 9 2 7 P

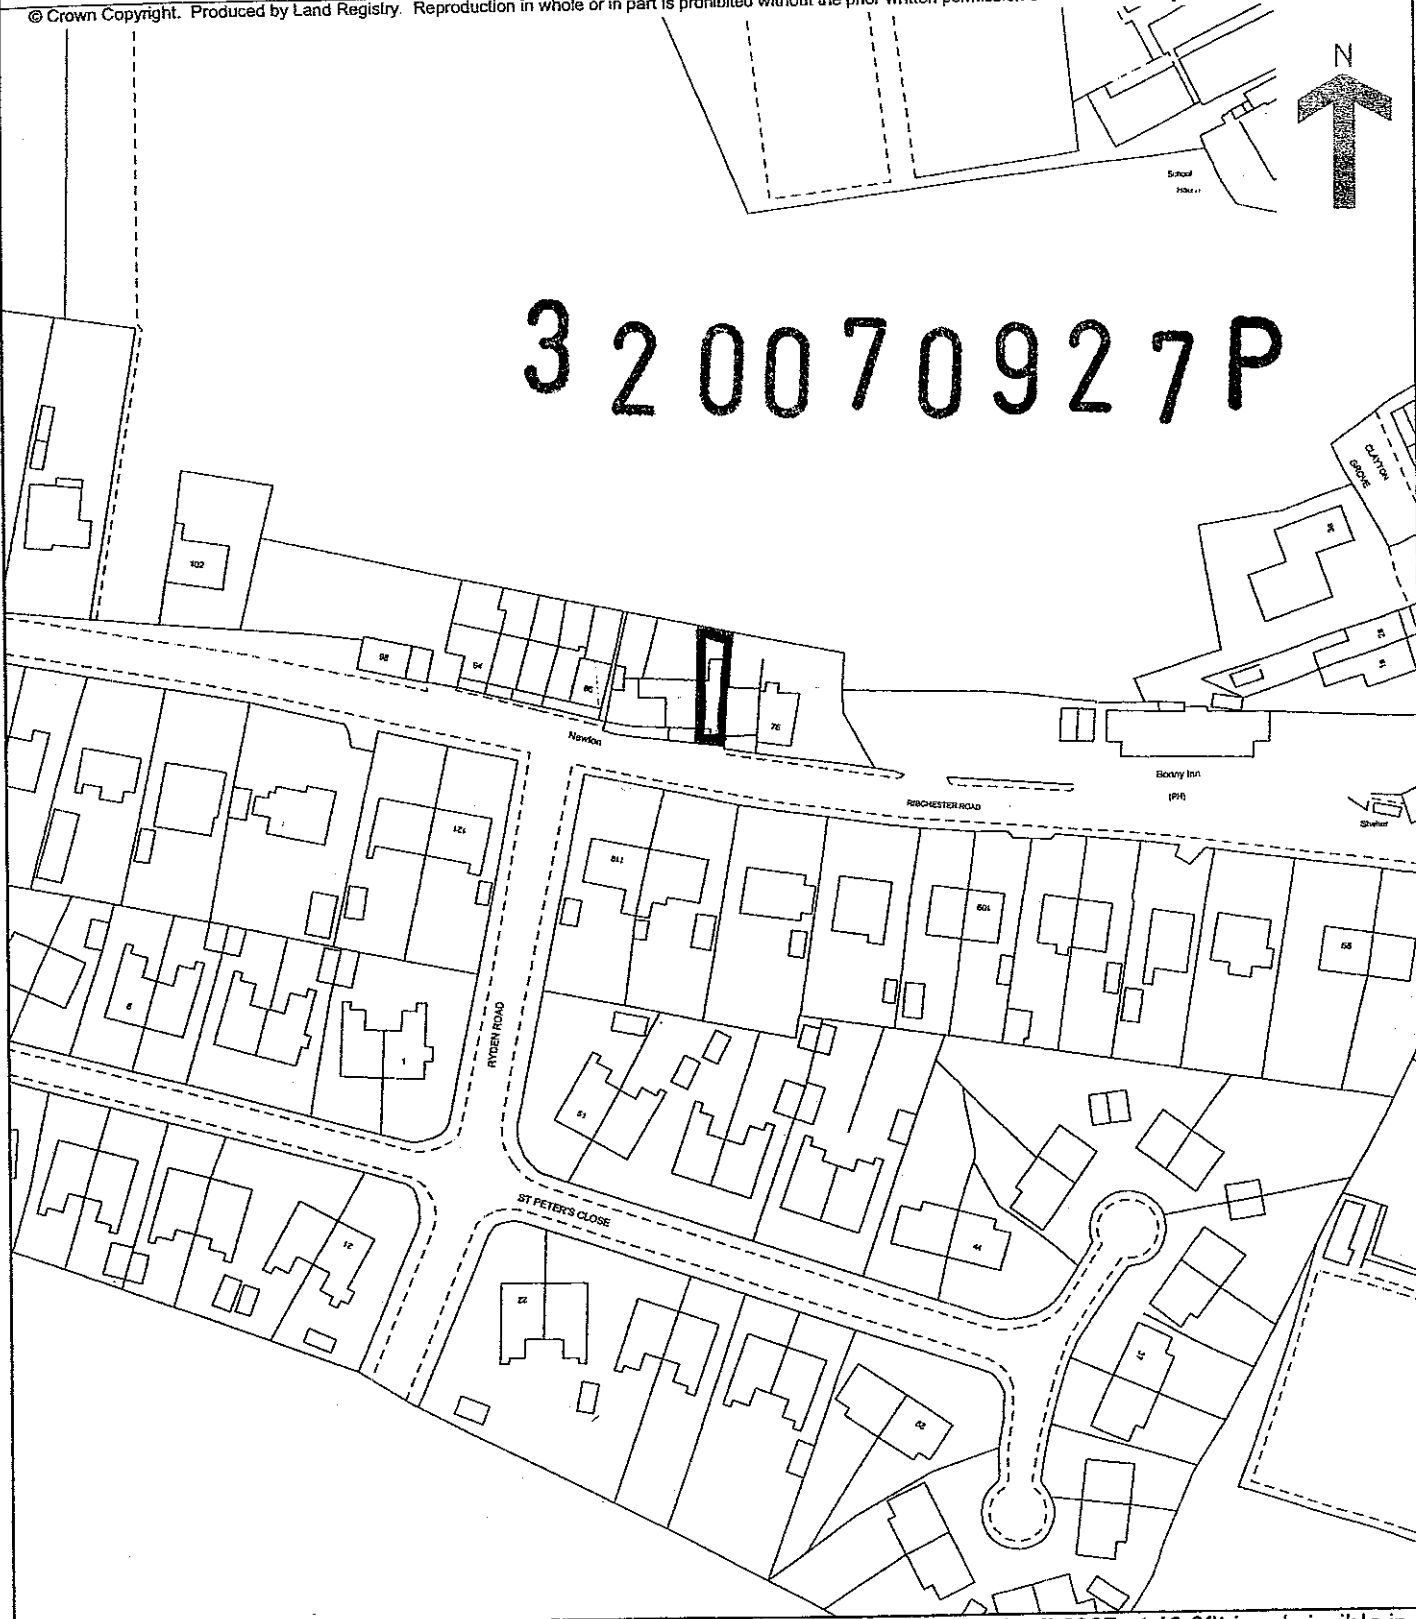

This official copy issued on 27 April 2007 shows the state of this title plan on 27 April 2007 at 16:03. It is admissible in evidence to the same extent as the original (s.67 Land Registration Act 2002).
This title plan shows the general position, not the exact line, of the boundaries. It may be subject to distortions in scale. Measurements scaled from this plan may not match measurements between the same points on the ground. See Land Registry Public Guide 7 - Title Plans.
This title is dealt with by Land Registry, Lancashire Office.

Miss M Dougherty
80 RIVERVIEW RD
CLAYTON DE LAKE
BUTCHERBURN
BB19HQ

Proposed Front Porch

5000

3700


1200

1750

2100

Stair Roof

Concrete
Stair

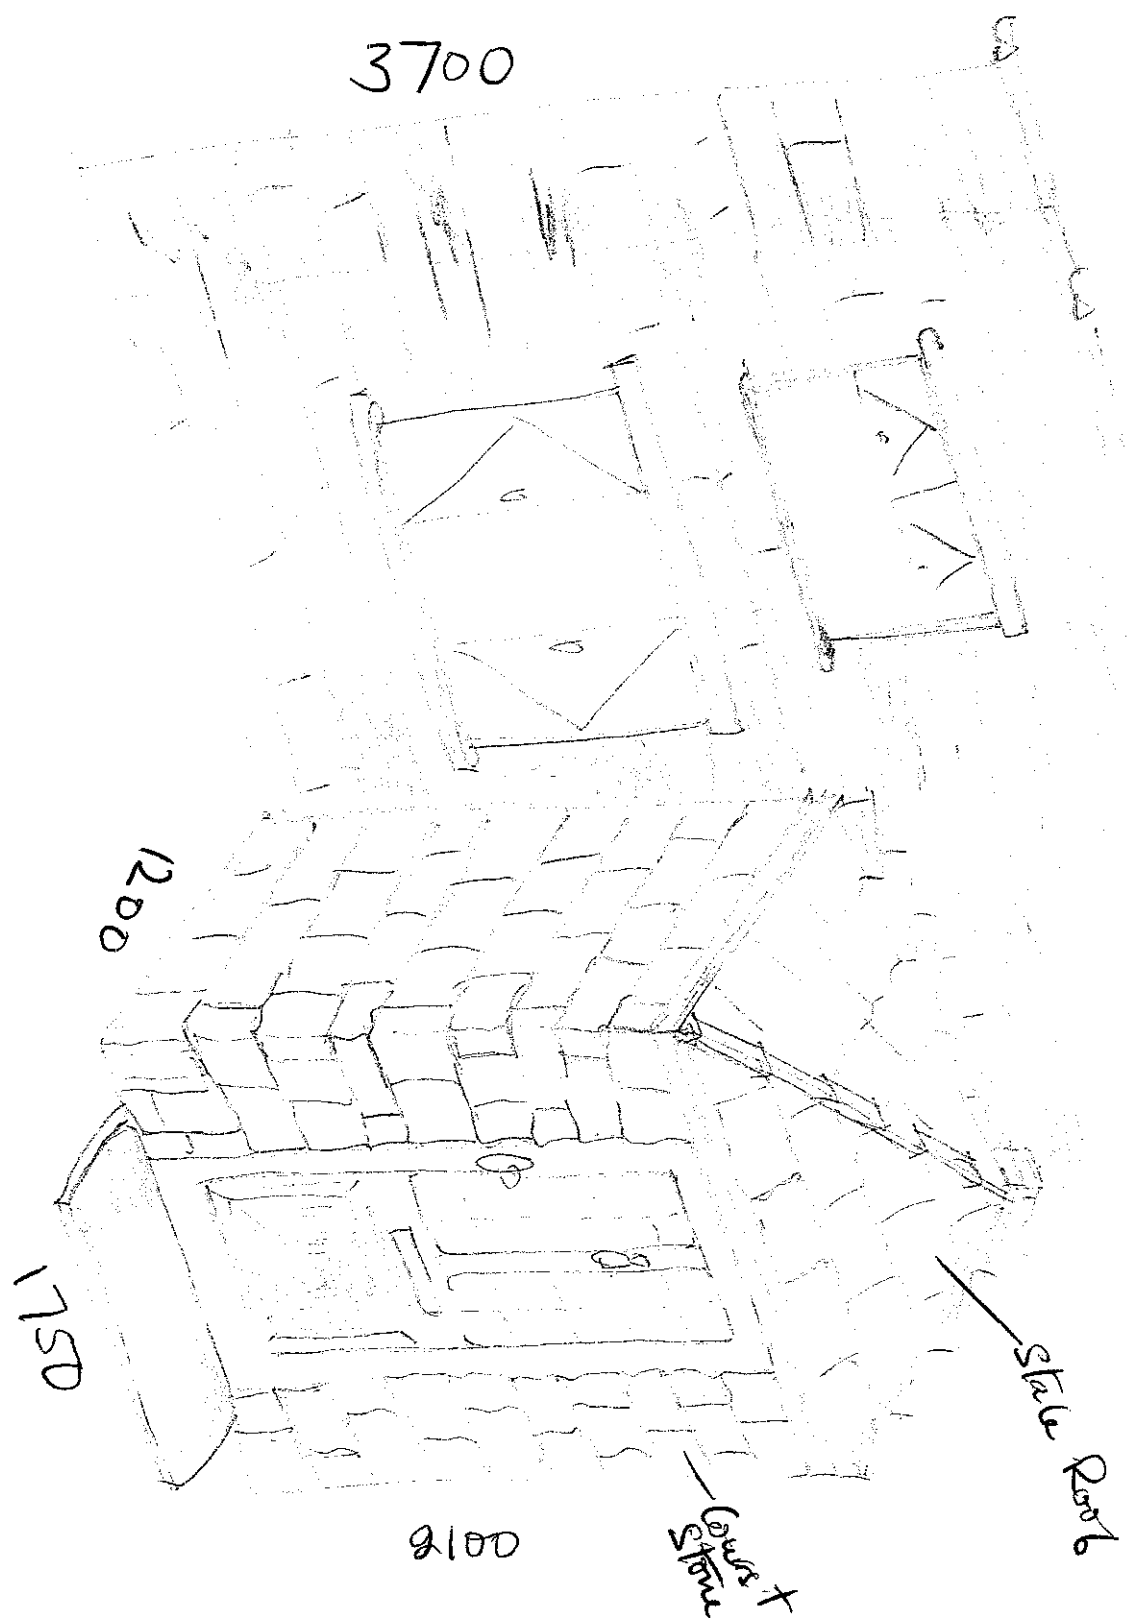

80 KIBCHESTER RD
CLAYTON LE DALE
BLAENBURO
BB1 9HQ

EXISTING FRONT OF HOUSE 3200705

