

Householder Planning Application

P1H

Application No.

320070929P

Date received

Fee paid £

Receipt No.

Town and Country Planning Act 1990

You may use this form to apply for planning permission to alter or extend your house or erect a building within the boundary. For any other Planning Application use form P1.

Please read the notes overleaf and then answer all the following questions:

Question 1

Your Name and Address

MR. C. BARTON
152 SHALLEY ROAD
LANGHOLME

Postcode

BB6 8AA

Tel No:

079 02683385.

Question 1a

The Name and Address of any person acting for you

M. MARKHAM
20 WEST LEIGH RD
BLACKBURN
BB1 8JR

01254 5622

Question 2

Describe the proposed work and state the location if different from your address.

SIDE & REAR EXTENSIONS

Postcode

Question 3

Please state the main proposed external materials (for example, brick walls, colour, make, type) and show them on your detailed plan.

CEMENT RENDERED WALLS TO MATCH EXIST.
ROOF TILES TO MATCH ADJOINING PROPERTY

Question 4

Do you intend to demolish any buildings?

If YES, please show them on your detailed plan.

Please state Yes or No

YES

Question 5

Do you intend to construct any new access to a road or back street or alter an existing one? If YES, please show it on your detailed plan.

No

Question 6

Are there any trees on the site?

If YES, please show them on the detailed plan.

No

Question 7

Are any trees to be felled?

If YES, please show which on the detailed plan.

No

Question 8

Please read and sign the following statements.

I wish to apply for planning permission for the development described in this application and the accompanying plans and enclose the fee of £ 135.

Signed

M. Markham

(Applicant/Agent)


Date


21/9/07

Certificate under Article 7 Town and Country Planning (General Development Procedure) Order 1995
Certificate A

I certify that on the day 21 days before the date of the accompanying application nobody, except the applicant was the owner of any part of the land to which the application relates.

None of the land to which the application relates is, or is part of, an agricultural holding.

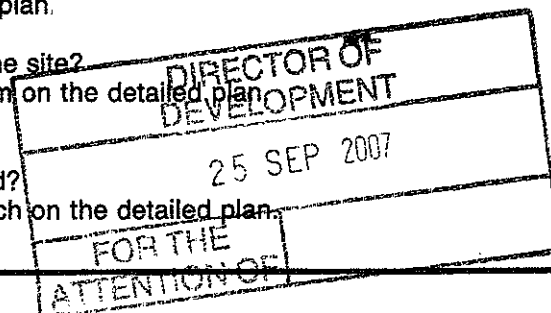

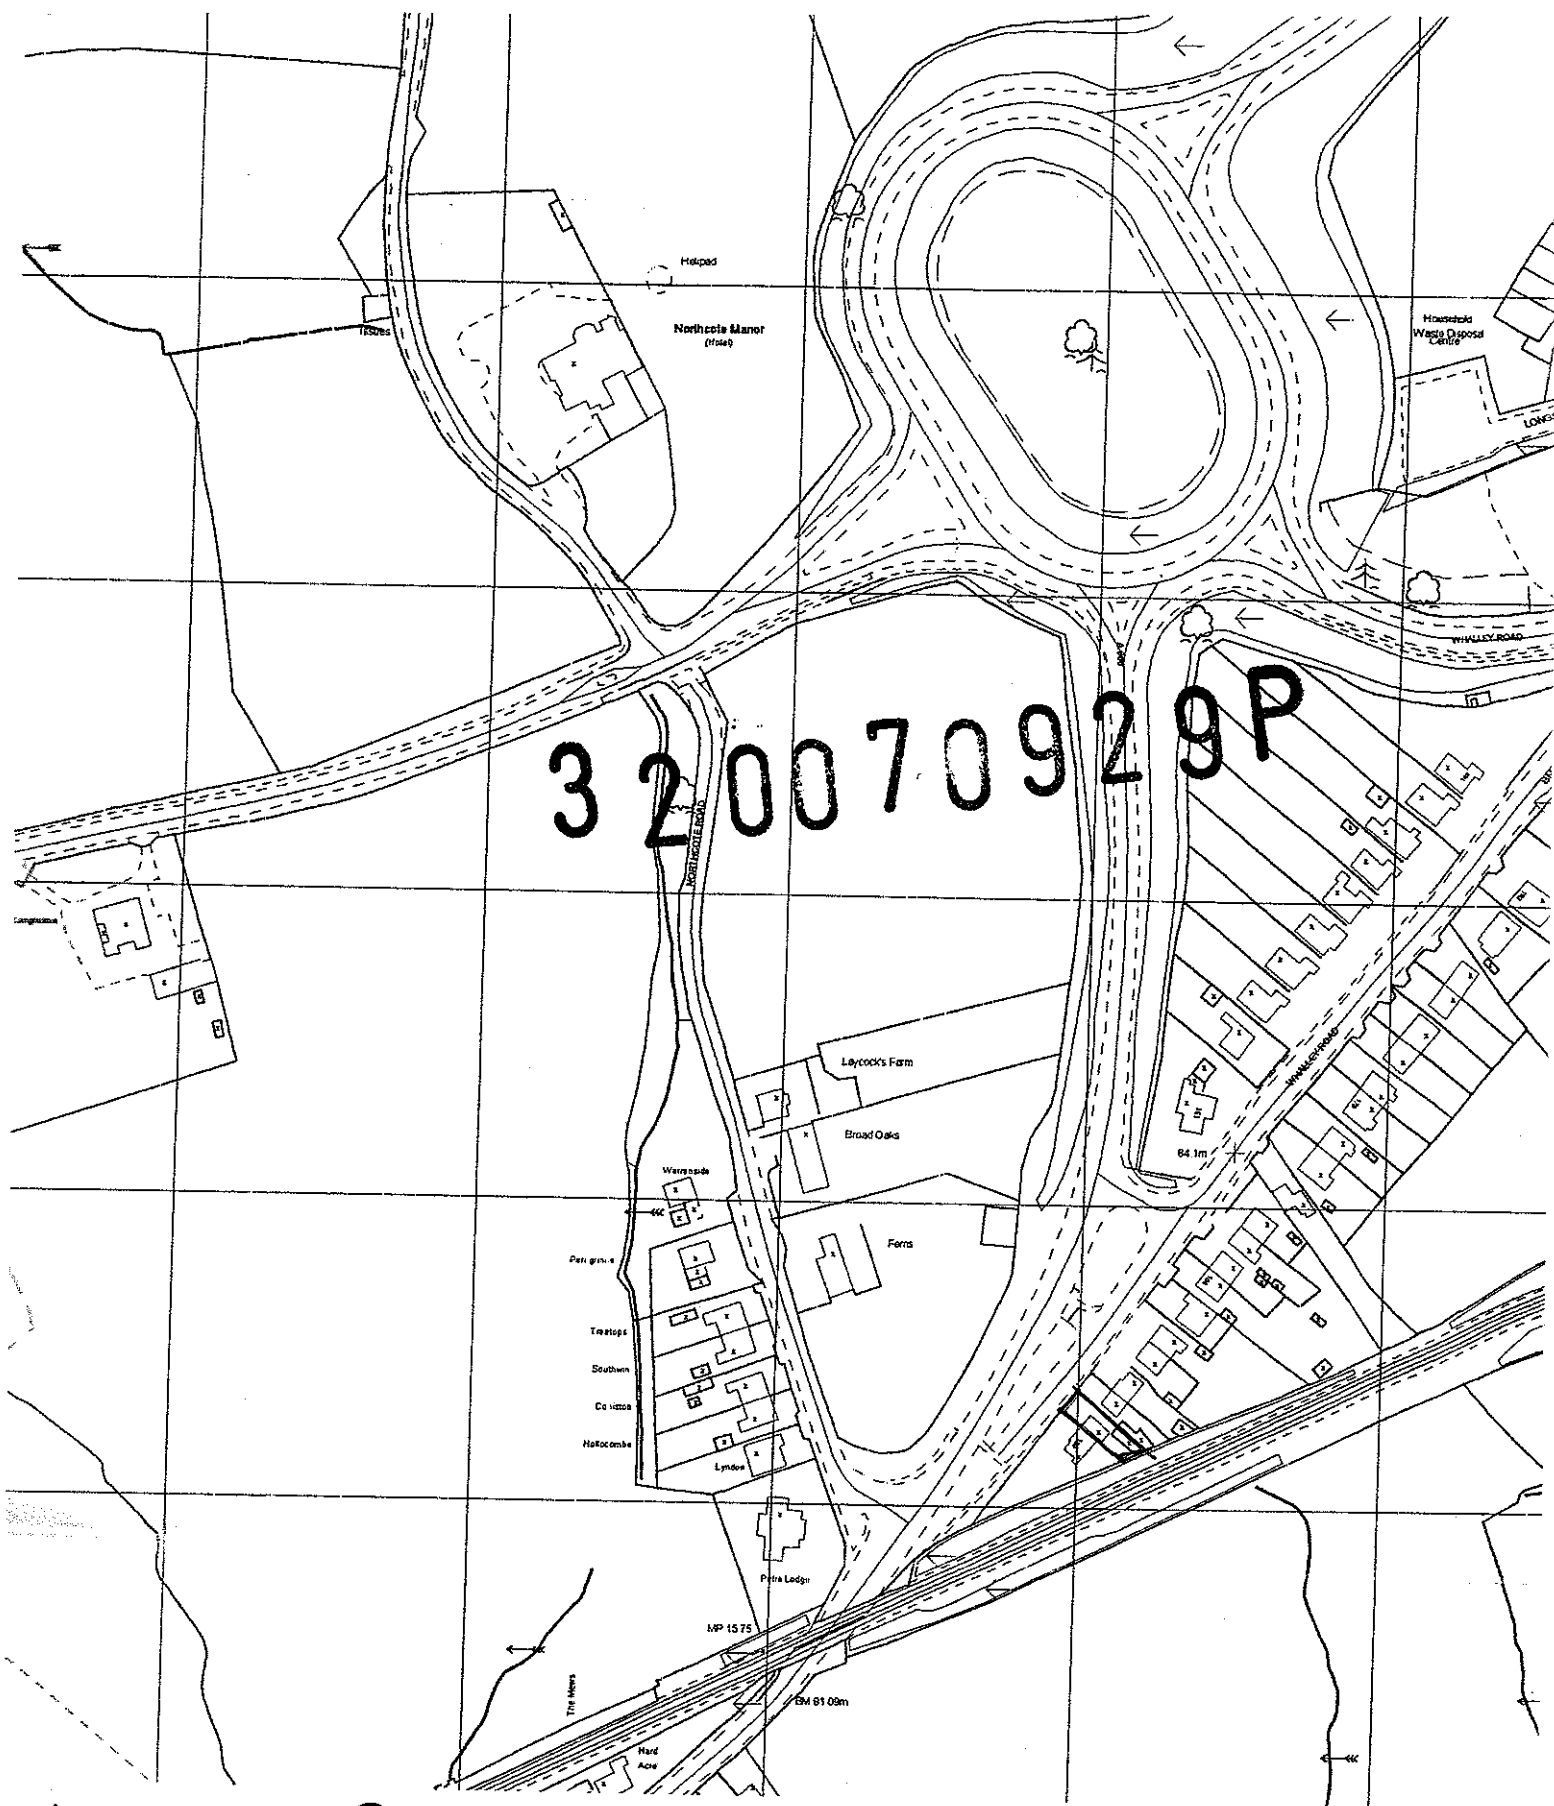

LOCATION PLAN.

SCALE: 1 To 2500.

PROPOSED EXTENSIONS AT -
152 WHALLEY ROAD,
LANCIMO.

FOR - MR. C. BARTON.

