




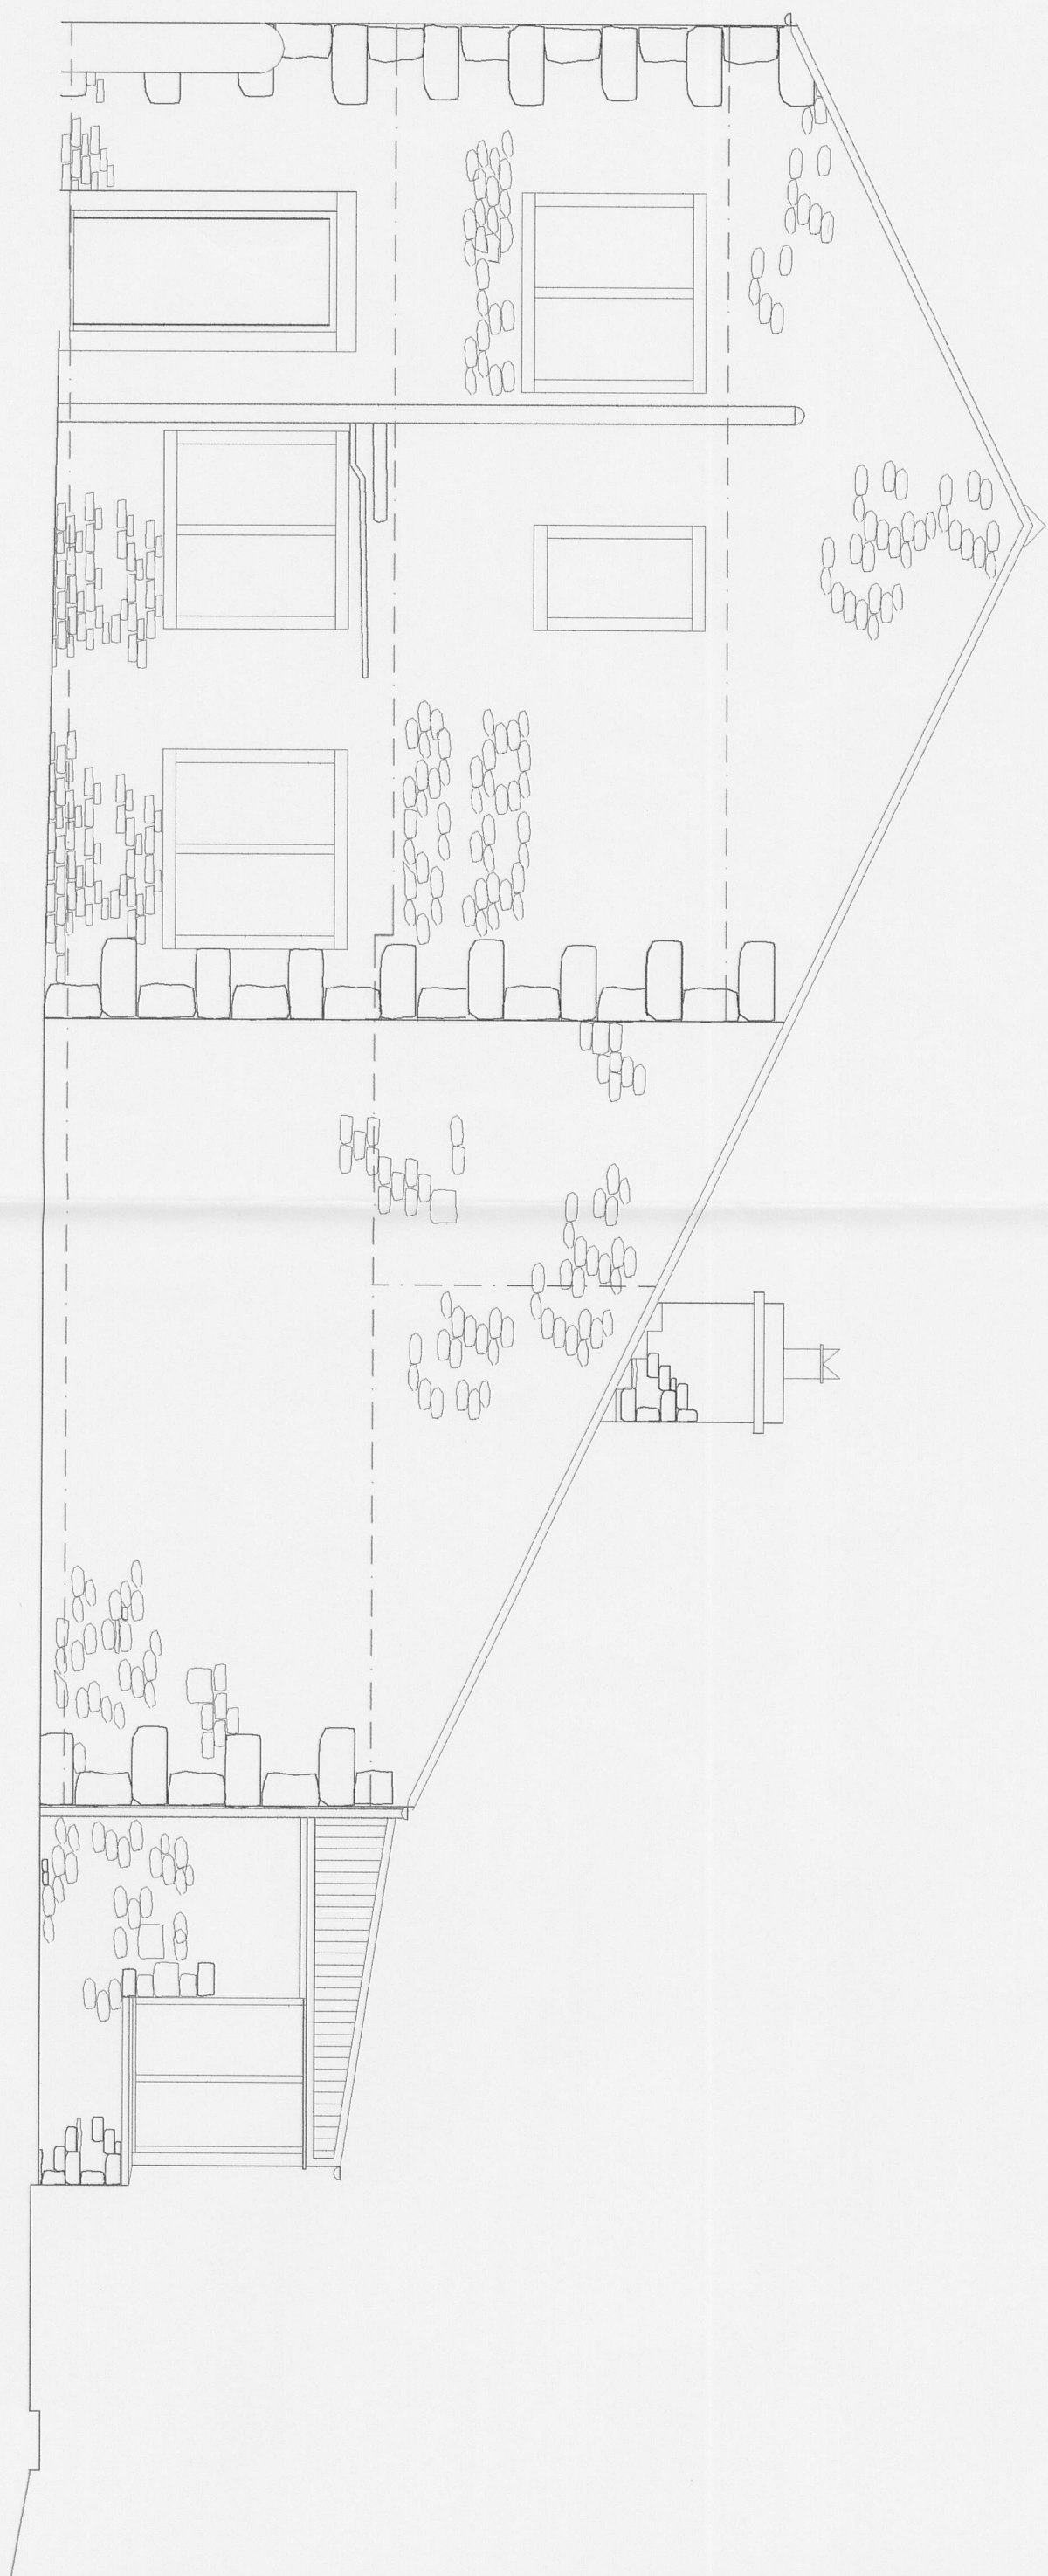

north east elevation

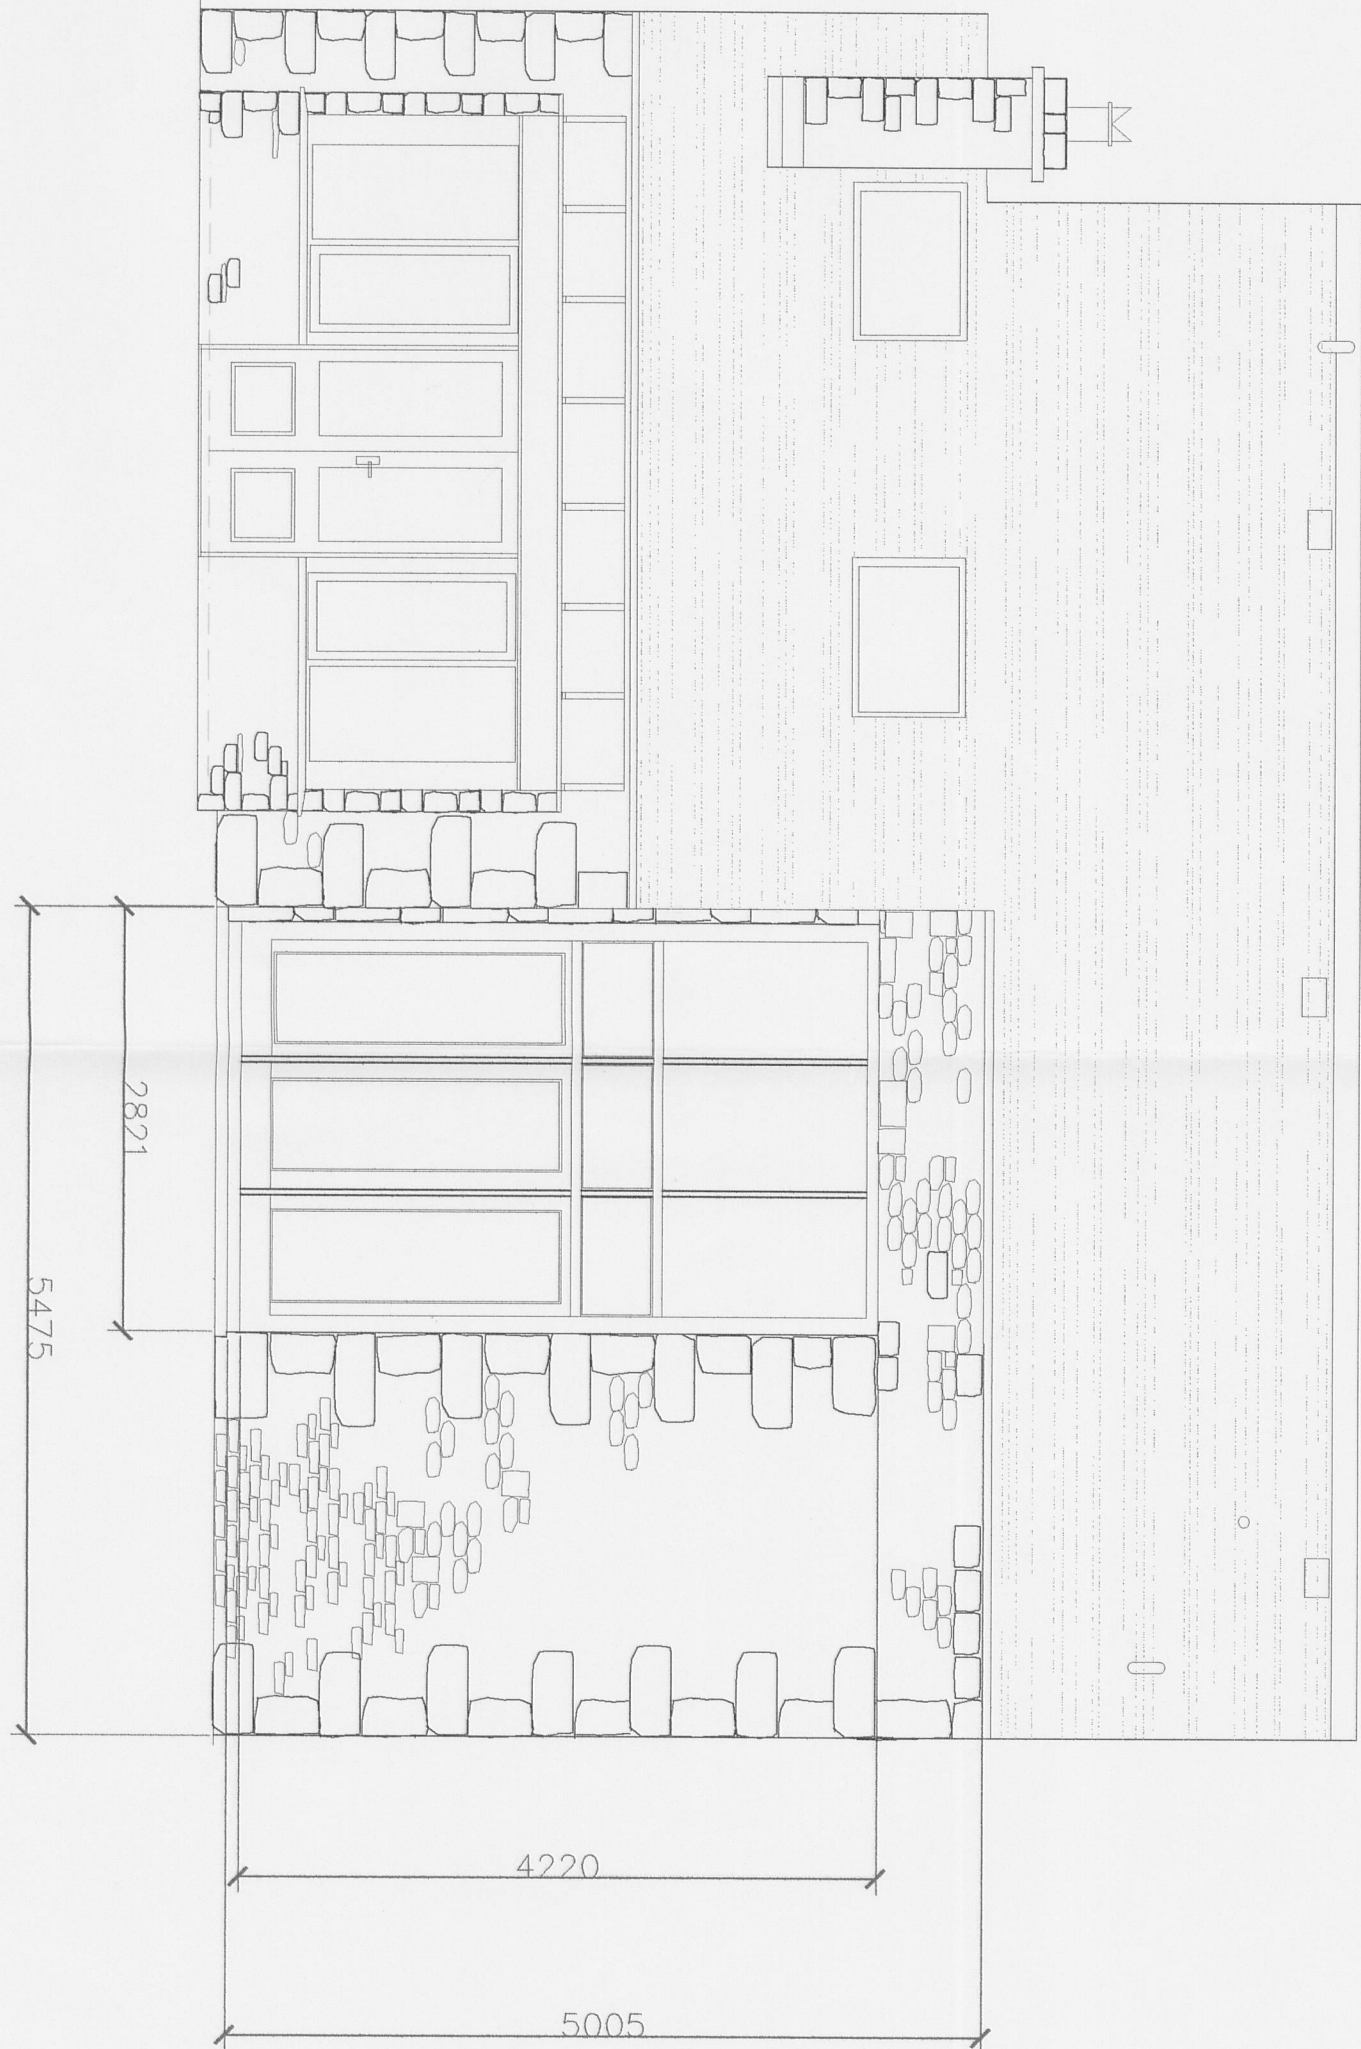

north west elevation

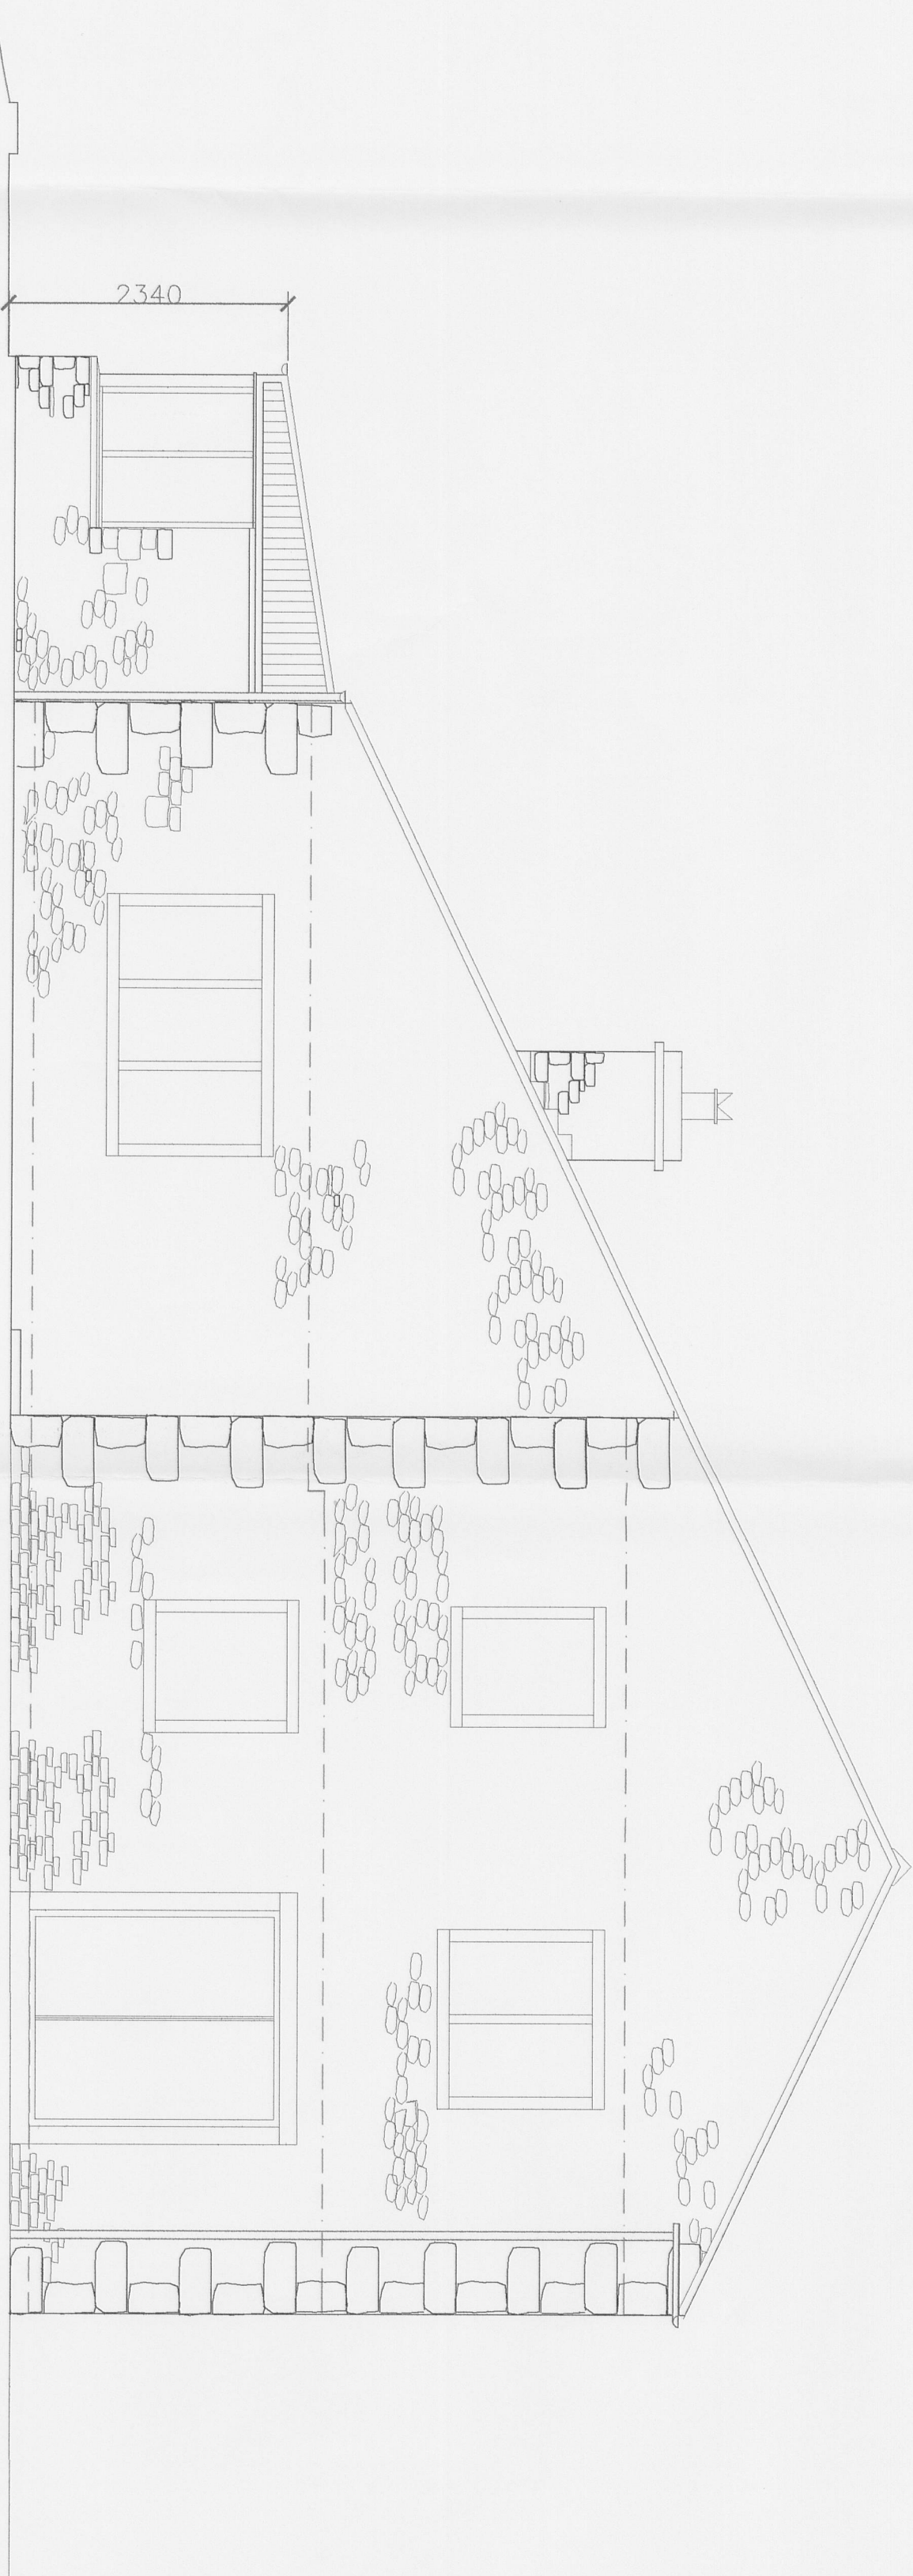

south west elevation

3 2 0 0 7 0 9 3 0 P

Amendments		date
Draws No	scale	
2007 04 04	1 : 50	
date	27/4/2007	

Client
The Barn
Old Beck Lane
Wissell

Project
Proposed Extension to Form Entrance Hall
and Extend Sun Lounge

Title
Existing Elevations



A.P.P. Partnership
Nadia Zamkane, Raphaela
Bundley, Llewellyn 8512 9712

DO NOT SCALE
ALL LEVELS AND DIMENSIONS TO BE AGREED ON SITE

Email: info@apppartnership.co.uk
Web Site: www.apppartnership.co.uk
A.P.P. 01282 617777
and 01282 617778