


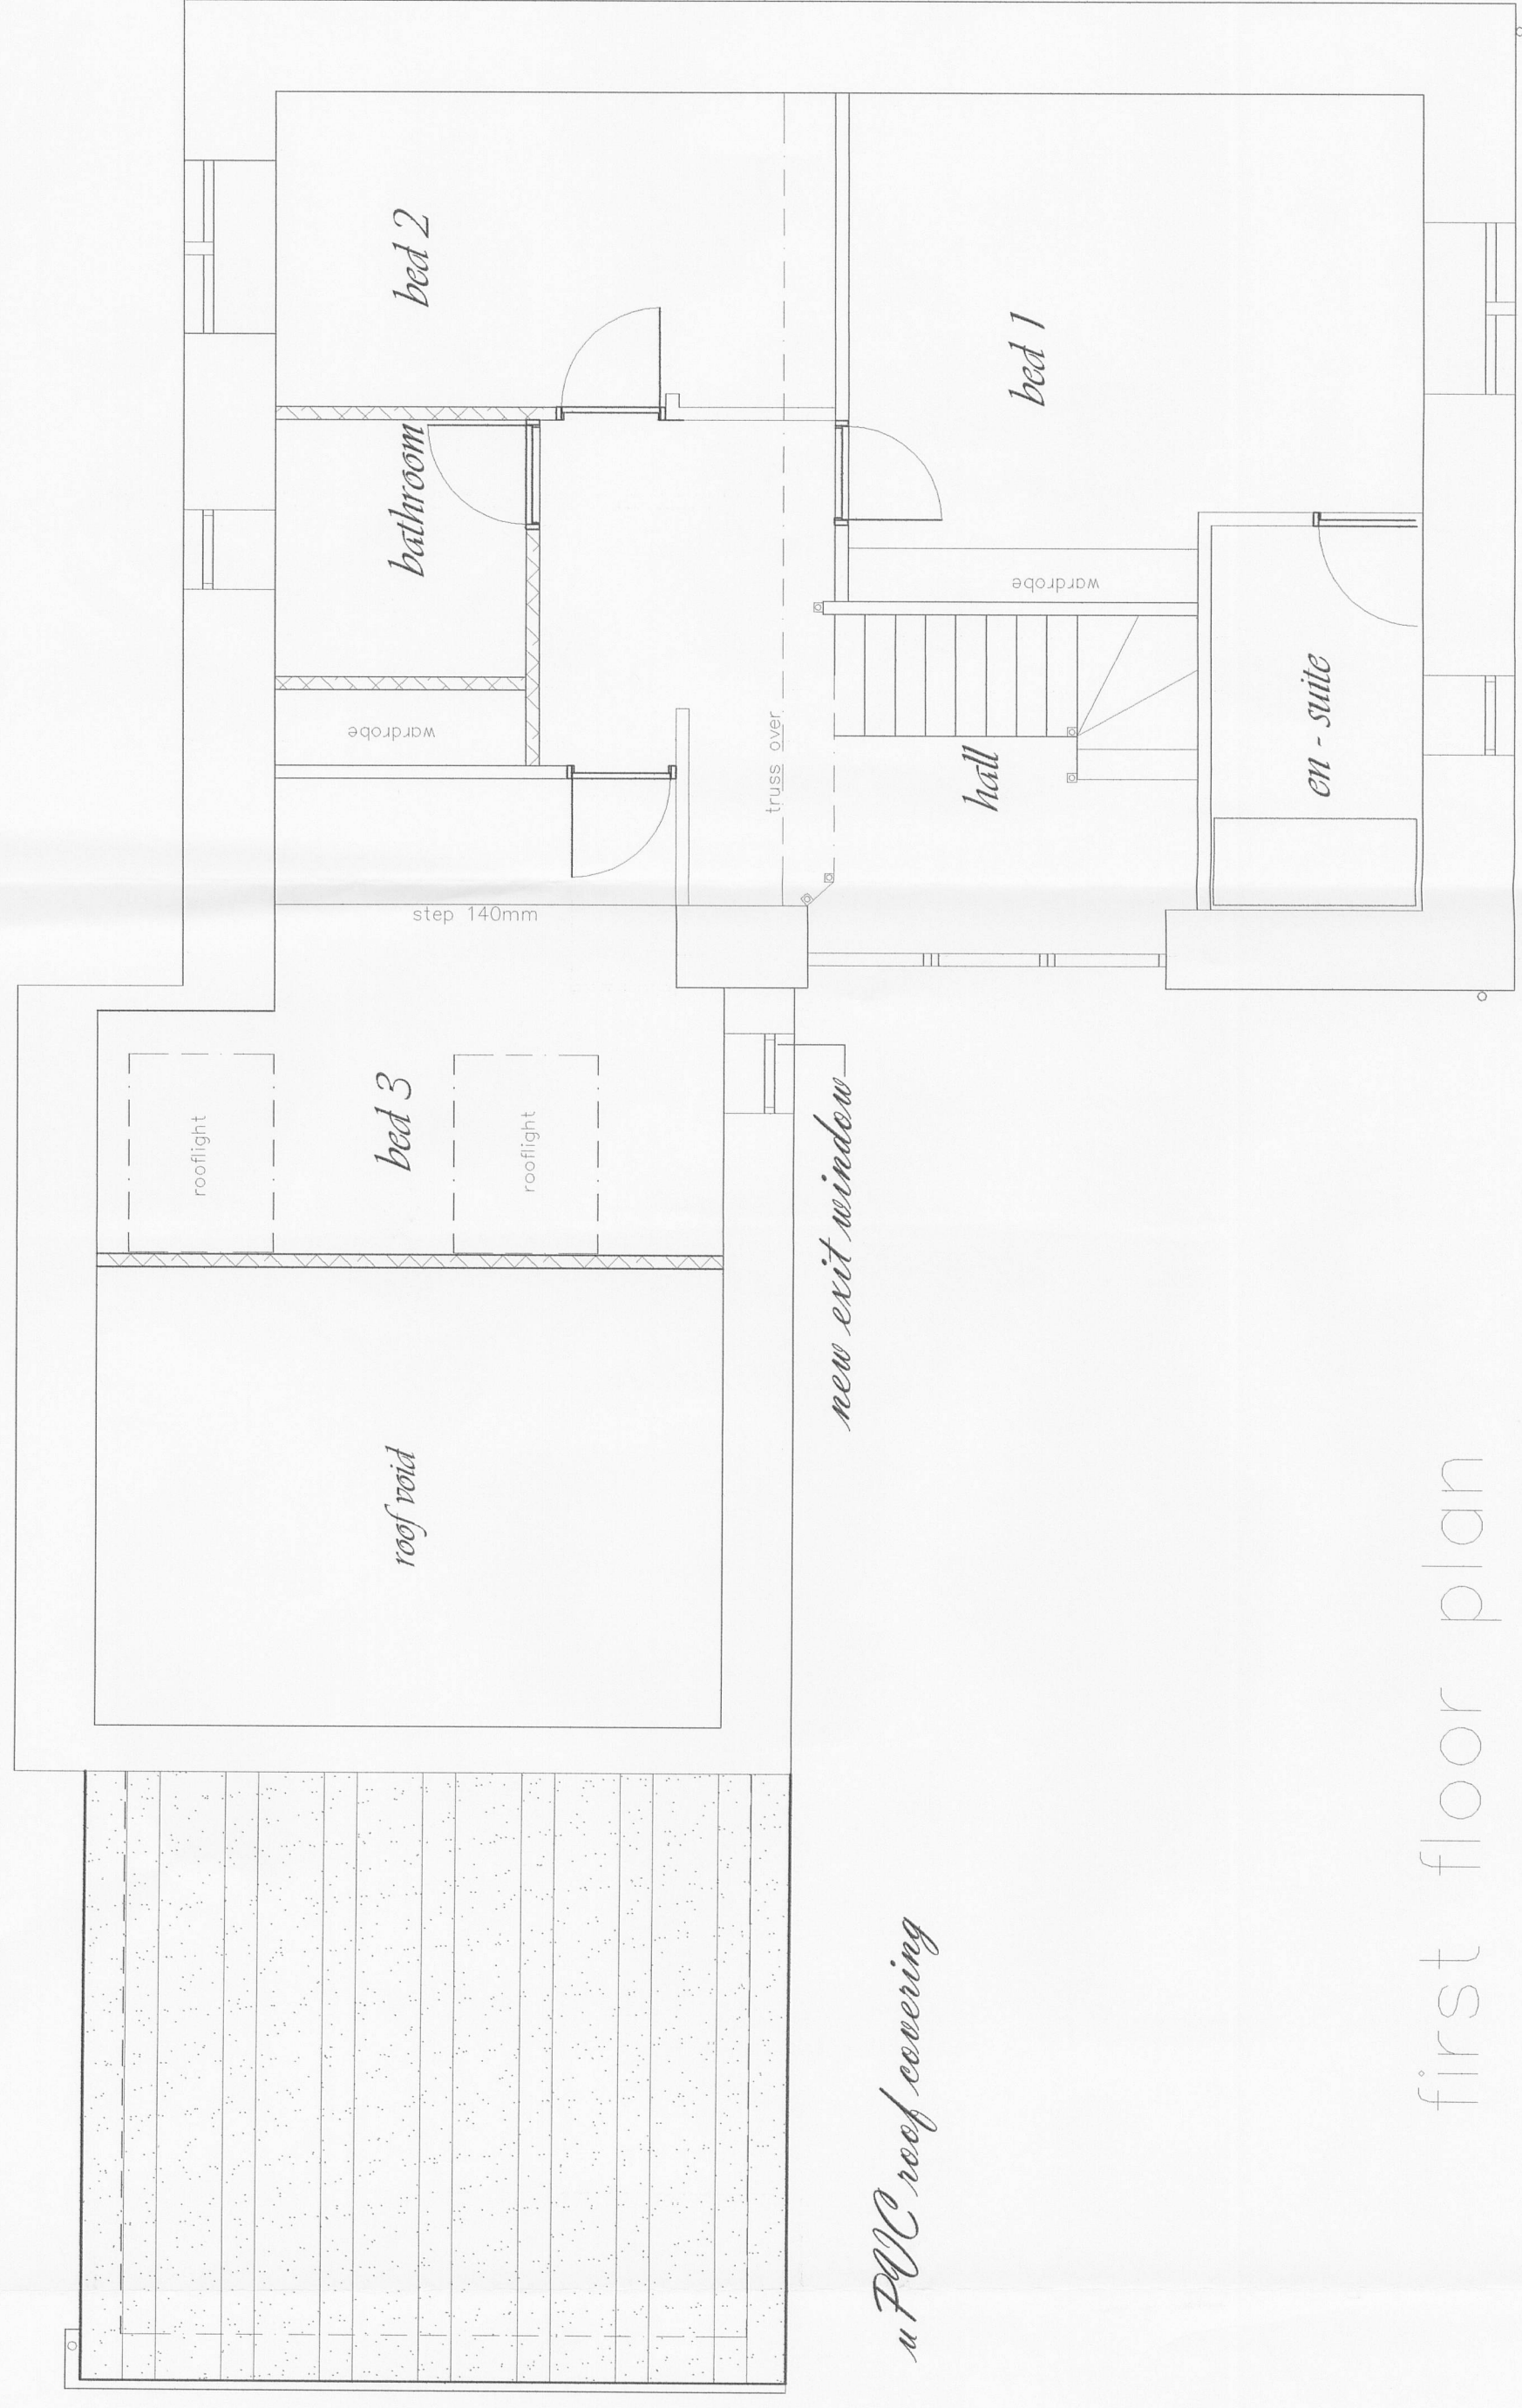


3 20070930P

General Notes

i) all replacement doors and windows in wood grained upvc (sample on request) as per attached schedule

ii) masonry to match existing

iii) square cut stone surrounds as existing

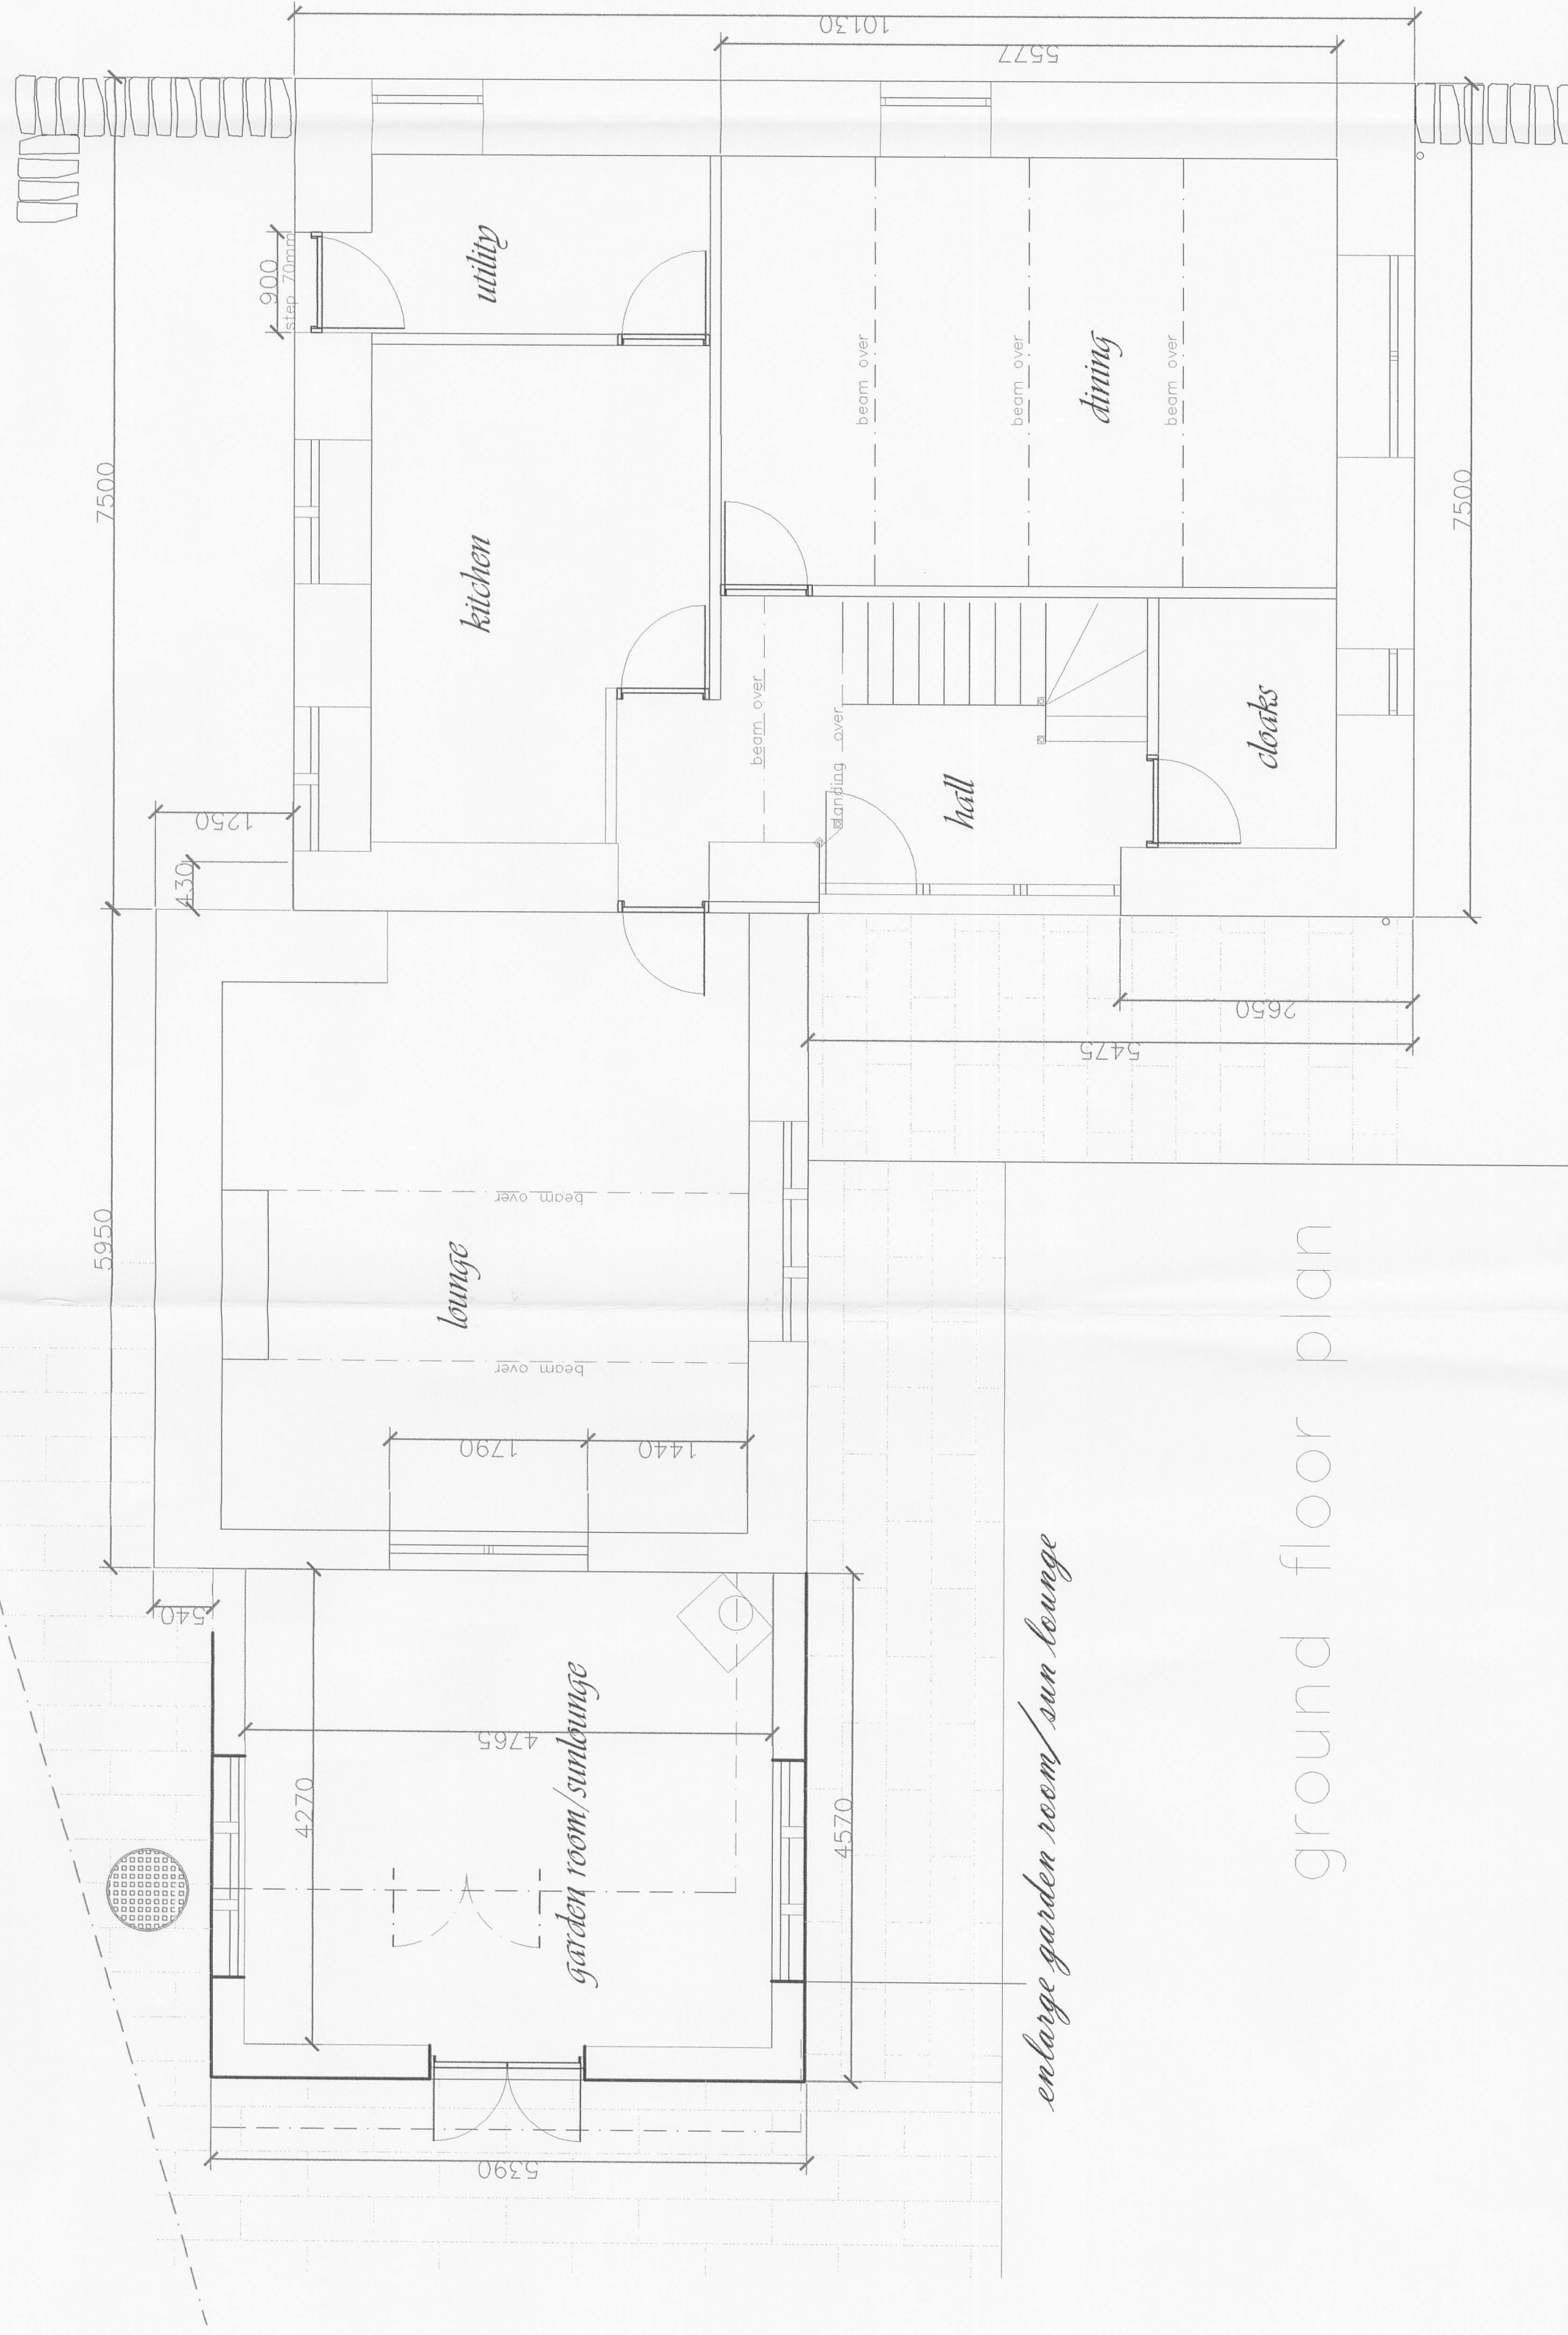

A	(i) Sunlounge size amended	28.6.2007
	(ii) Rooflights renewed to bed 3 and size amended	
	(iii) window added SW elevation to (bed 3)	
Amendments		
FWG No.	2007 04 06	score 1 : 50
Client	The Barn Old Back Lane Wiswell	date 30.1.2007
Project		
Enlargement of (Garden Room) Sun Lounge Enlargement Roof Lights New window to South West Elevation		
Title		
Proposed - Plans		
 G. Fawcett Partnership Nobis Farmhouse, Roughlee Bantley, Lancashire BB16 9JN Email : gfp@fawcett.co.uk Web Site : www.gfpawcett.co.uk Tel : 01702 809087 Fax : 01702 809088		