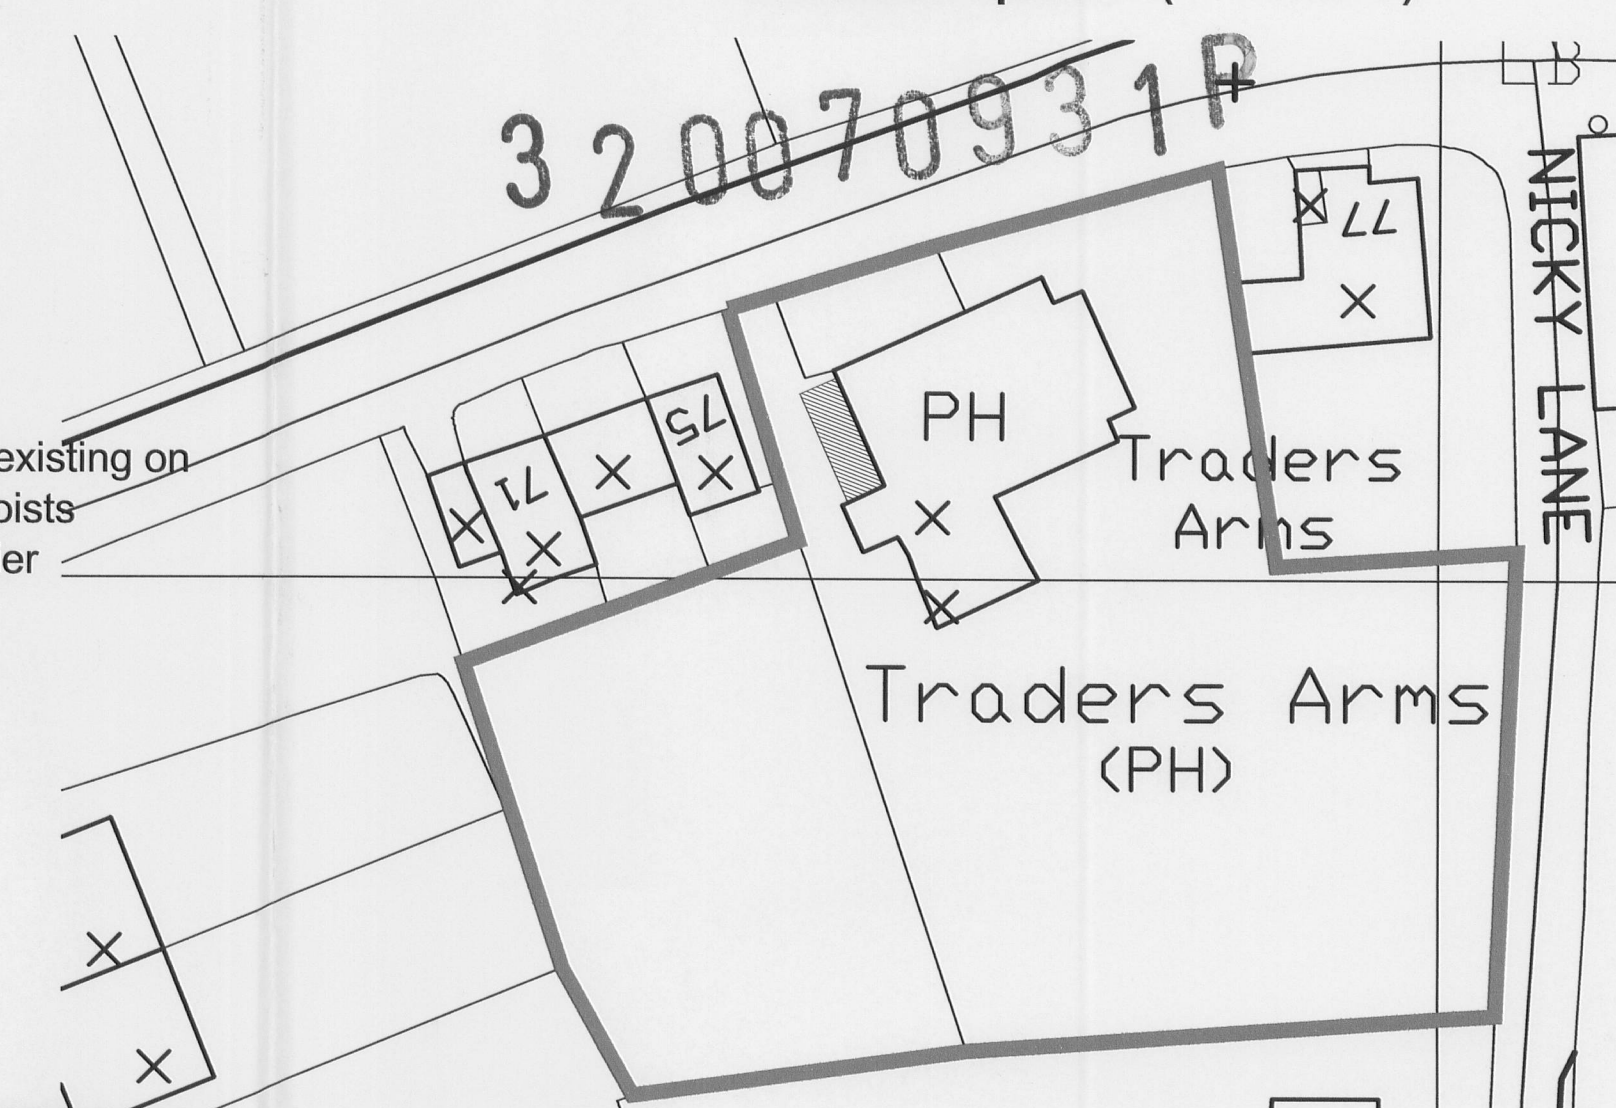
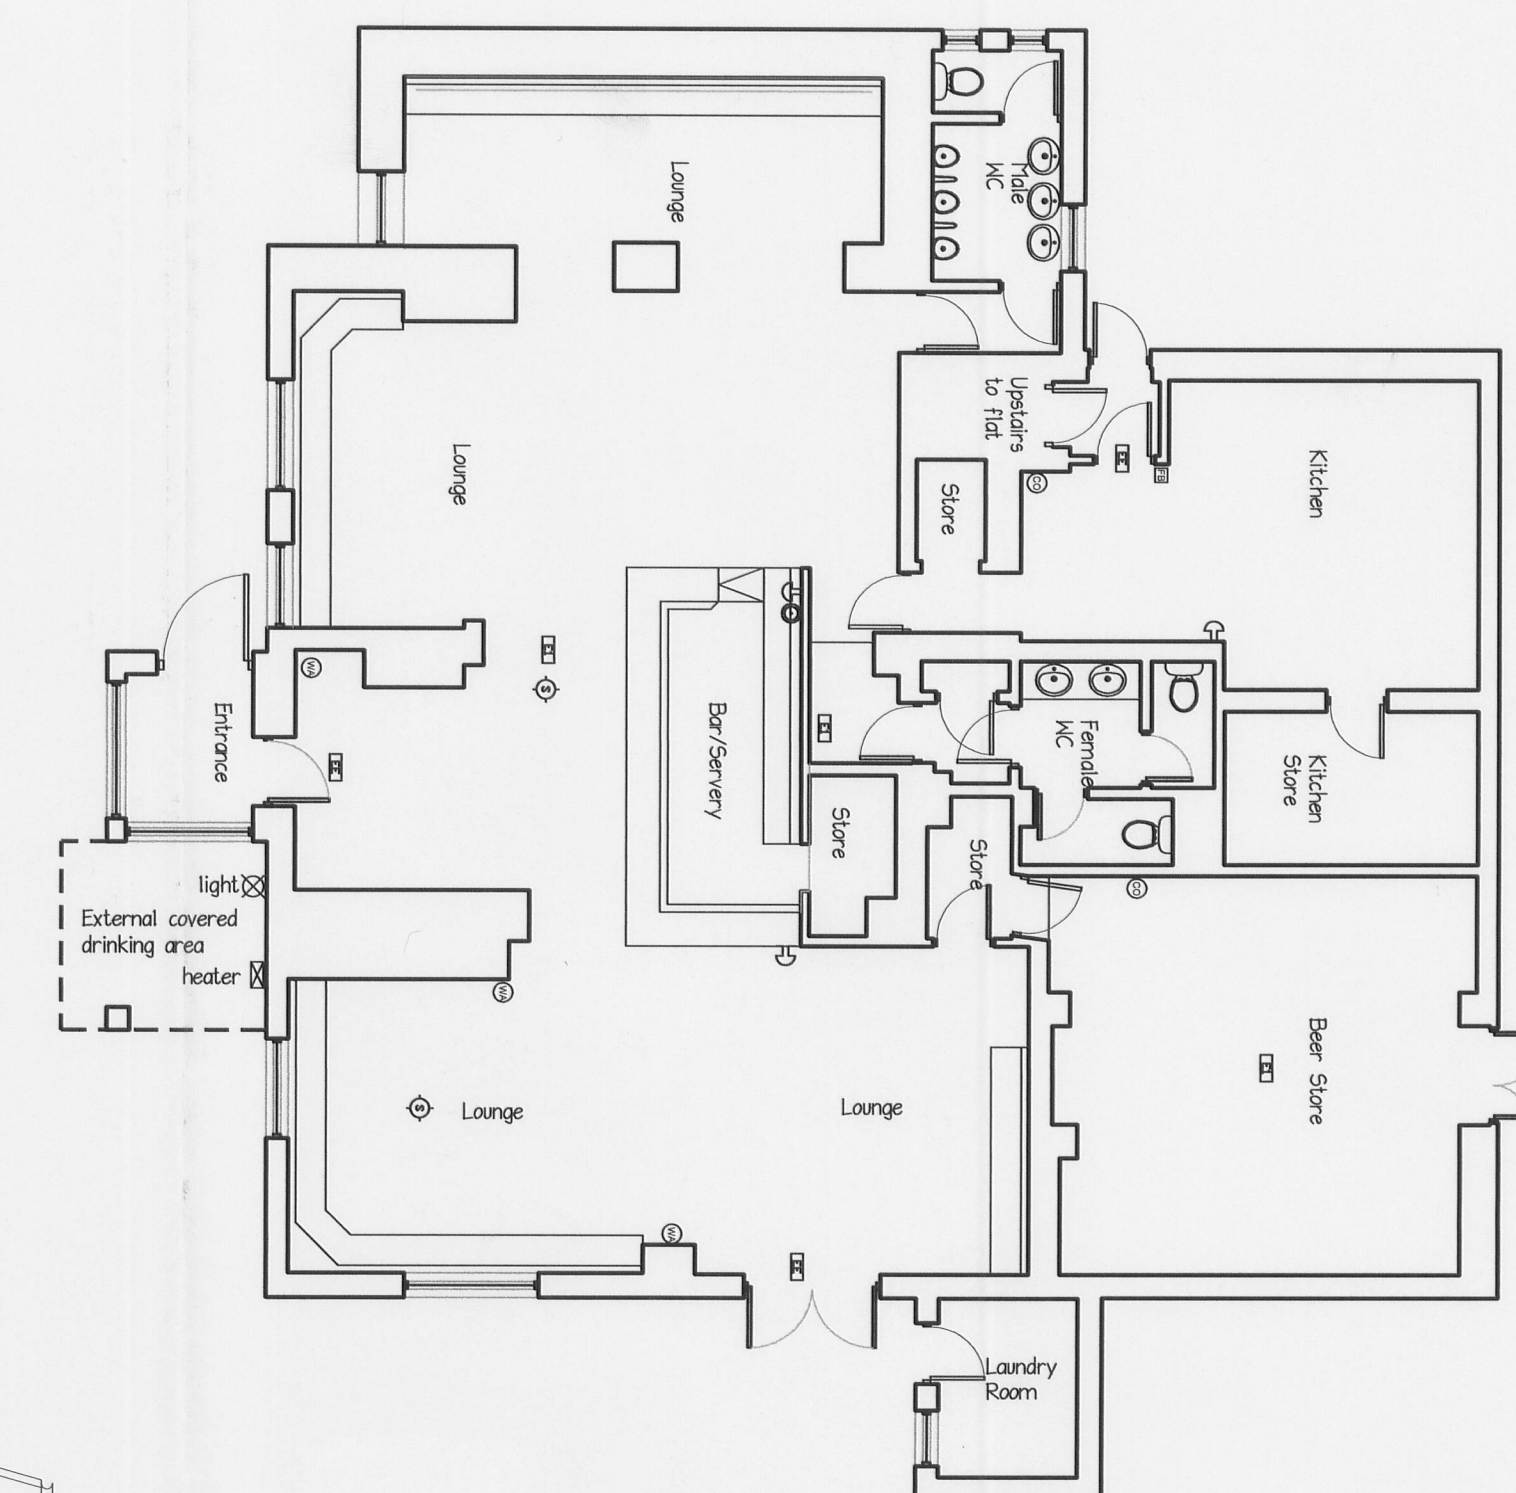
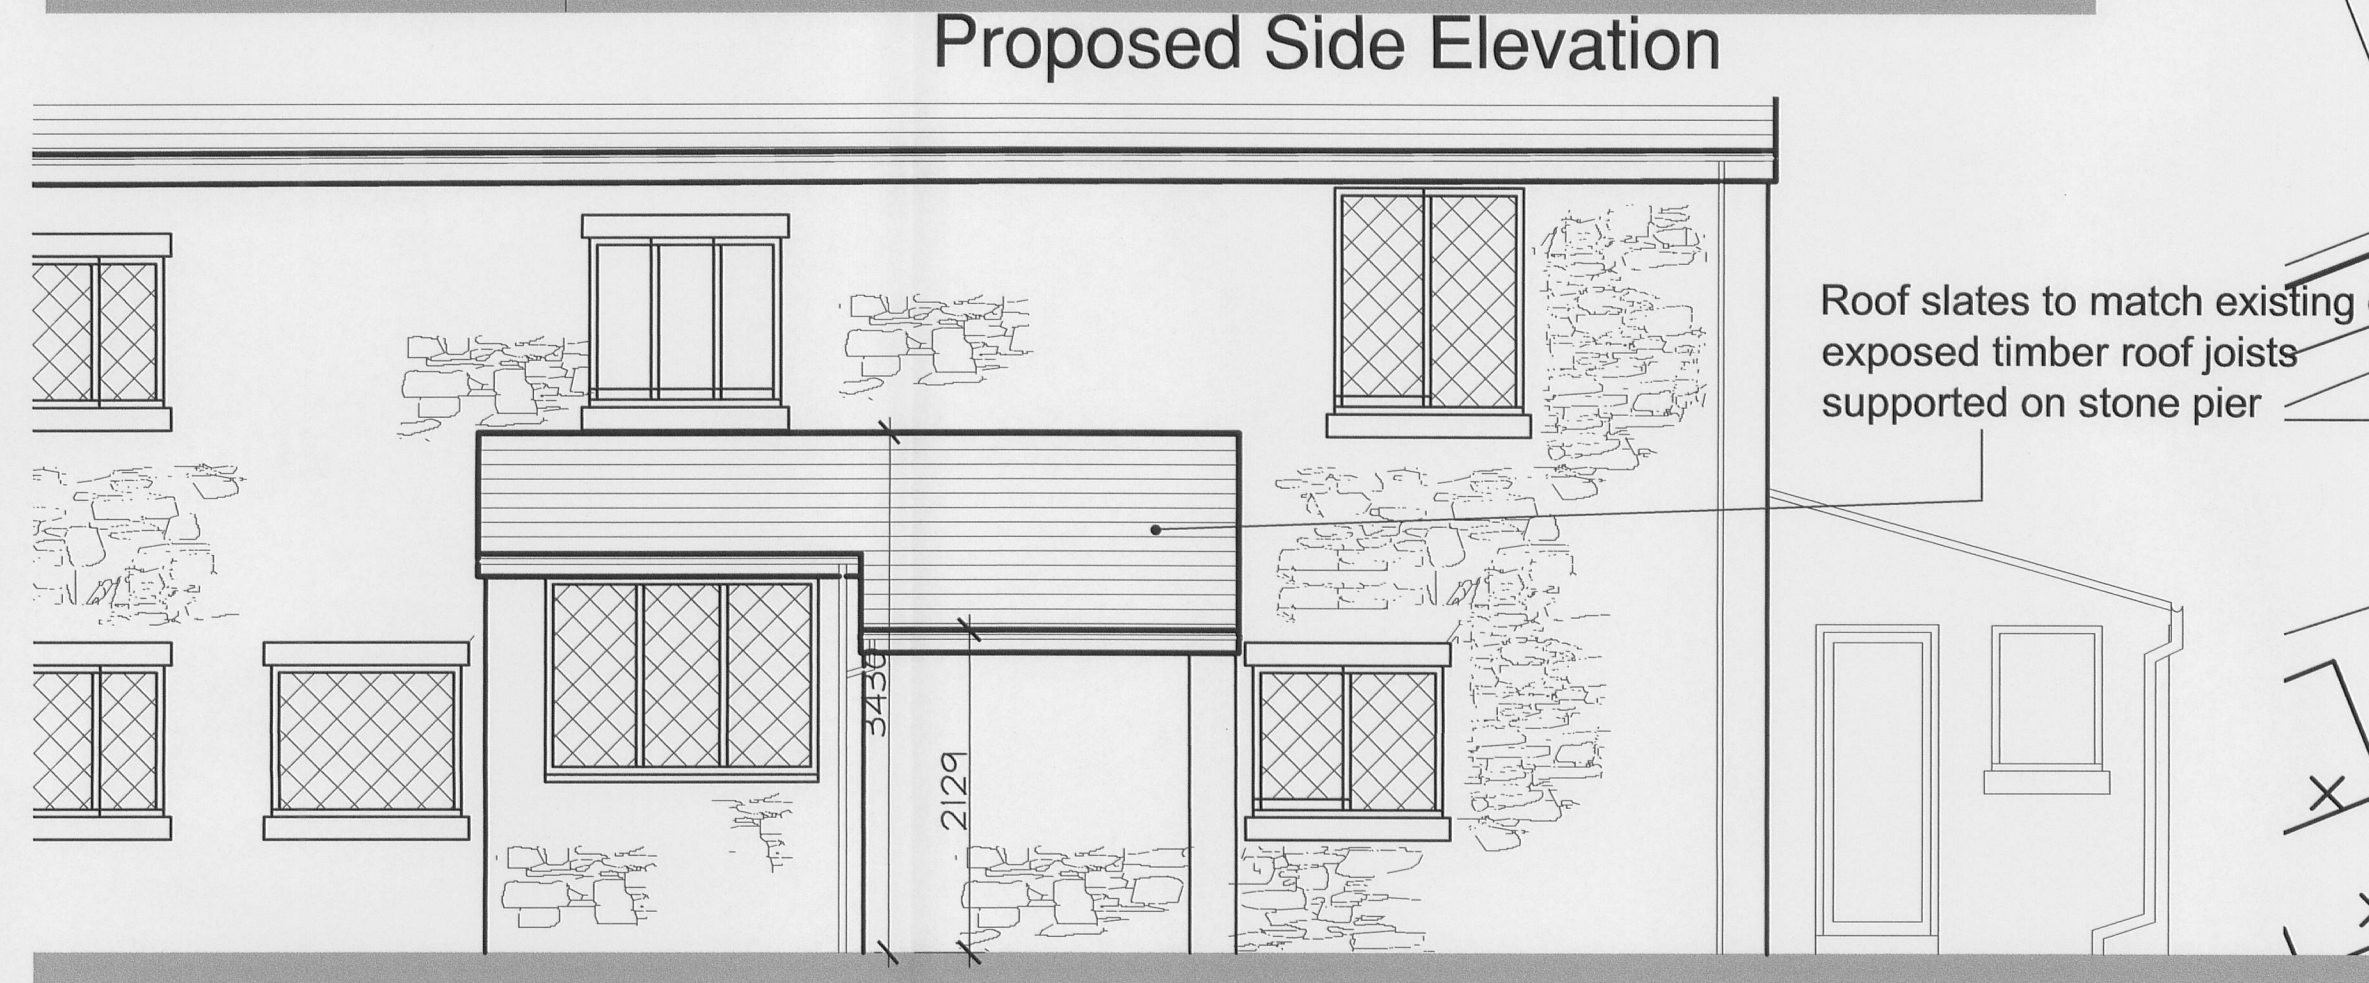
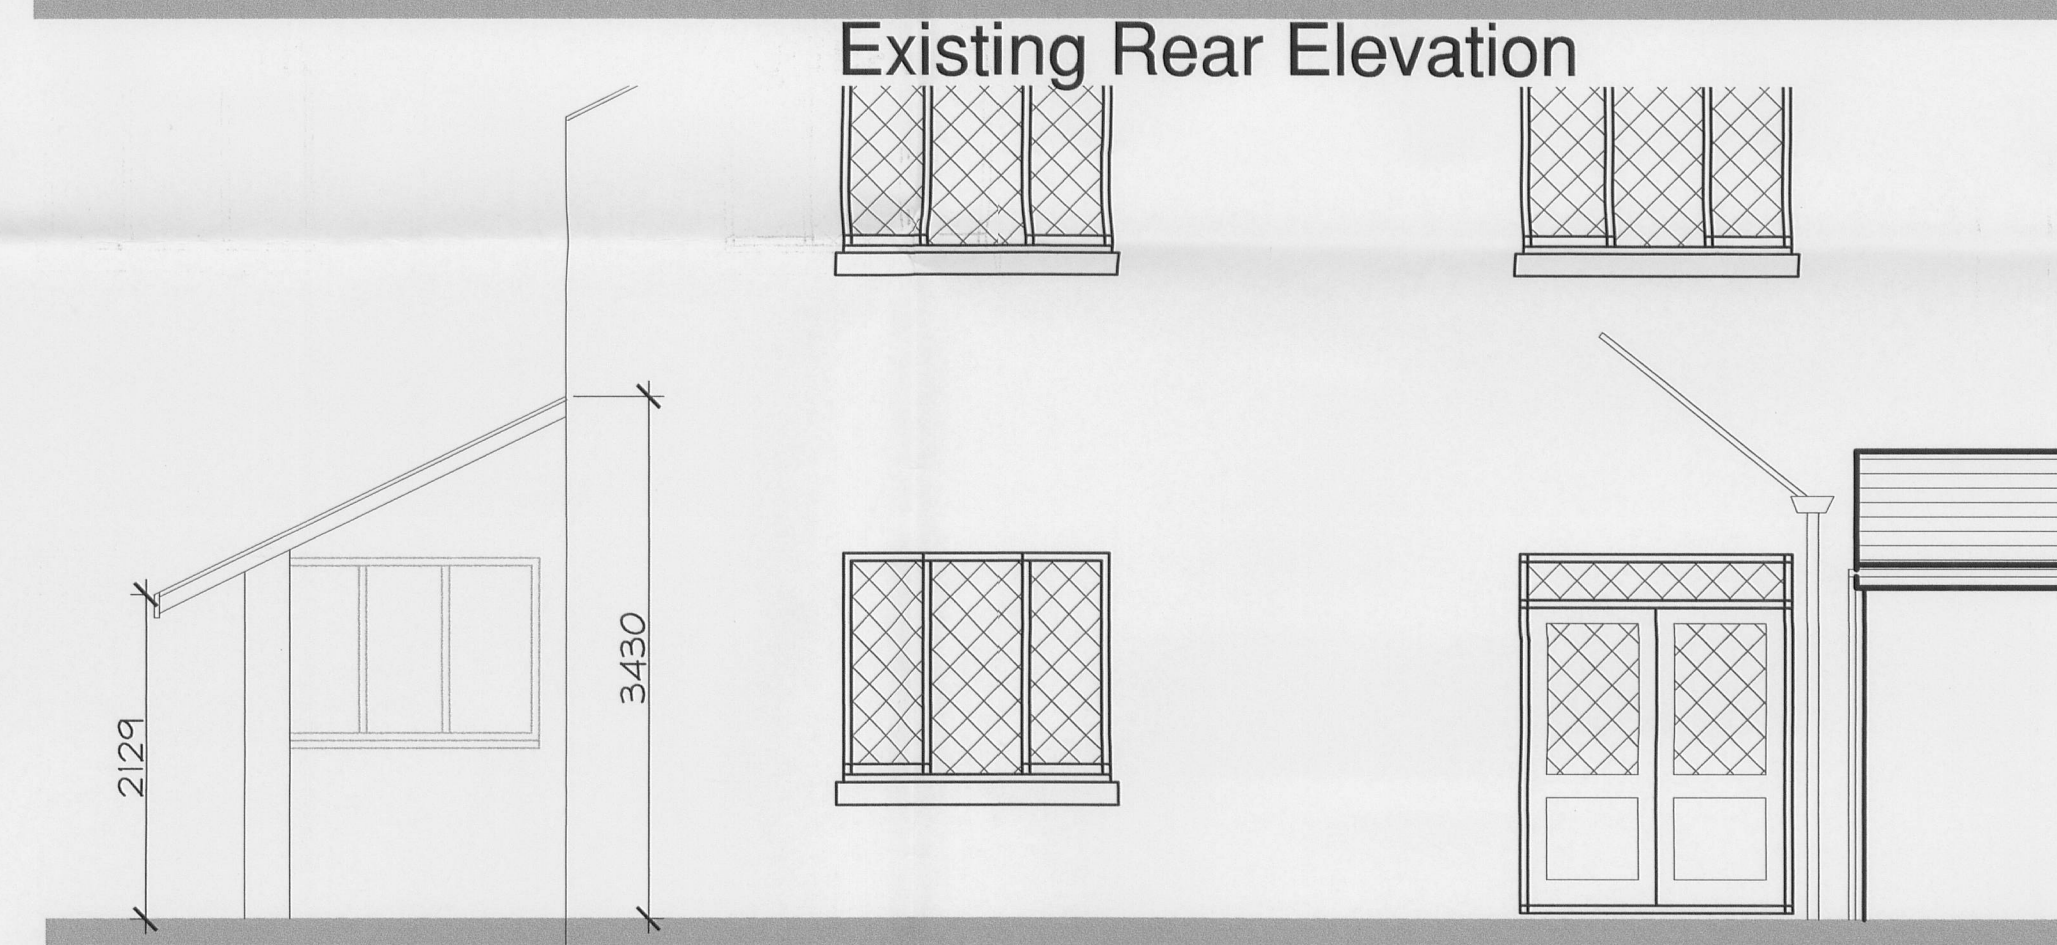
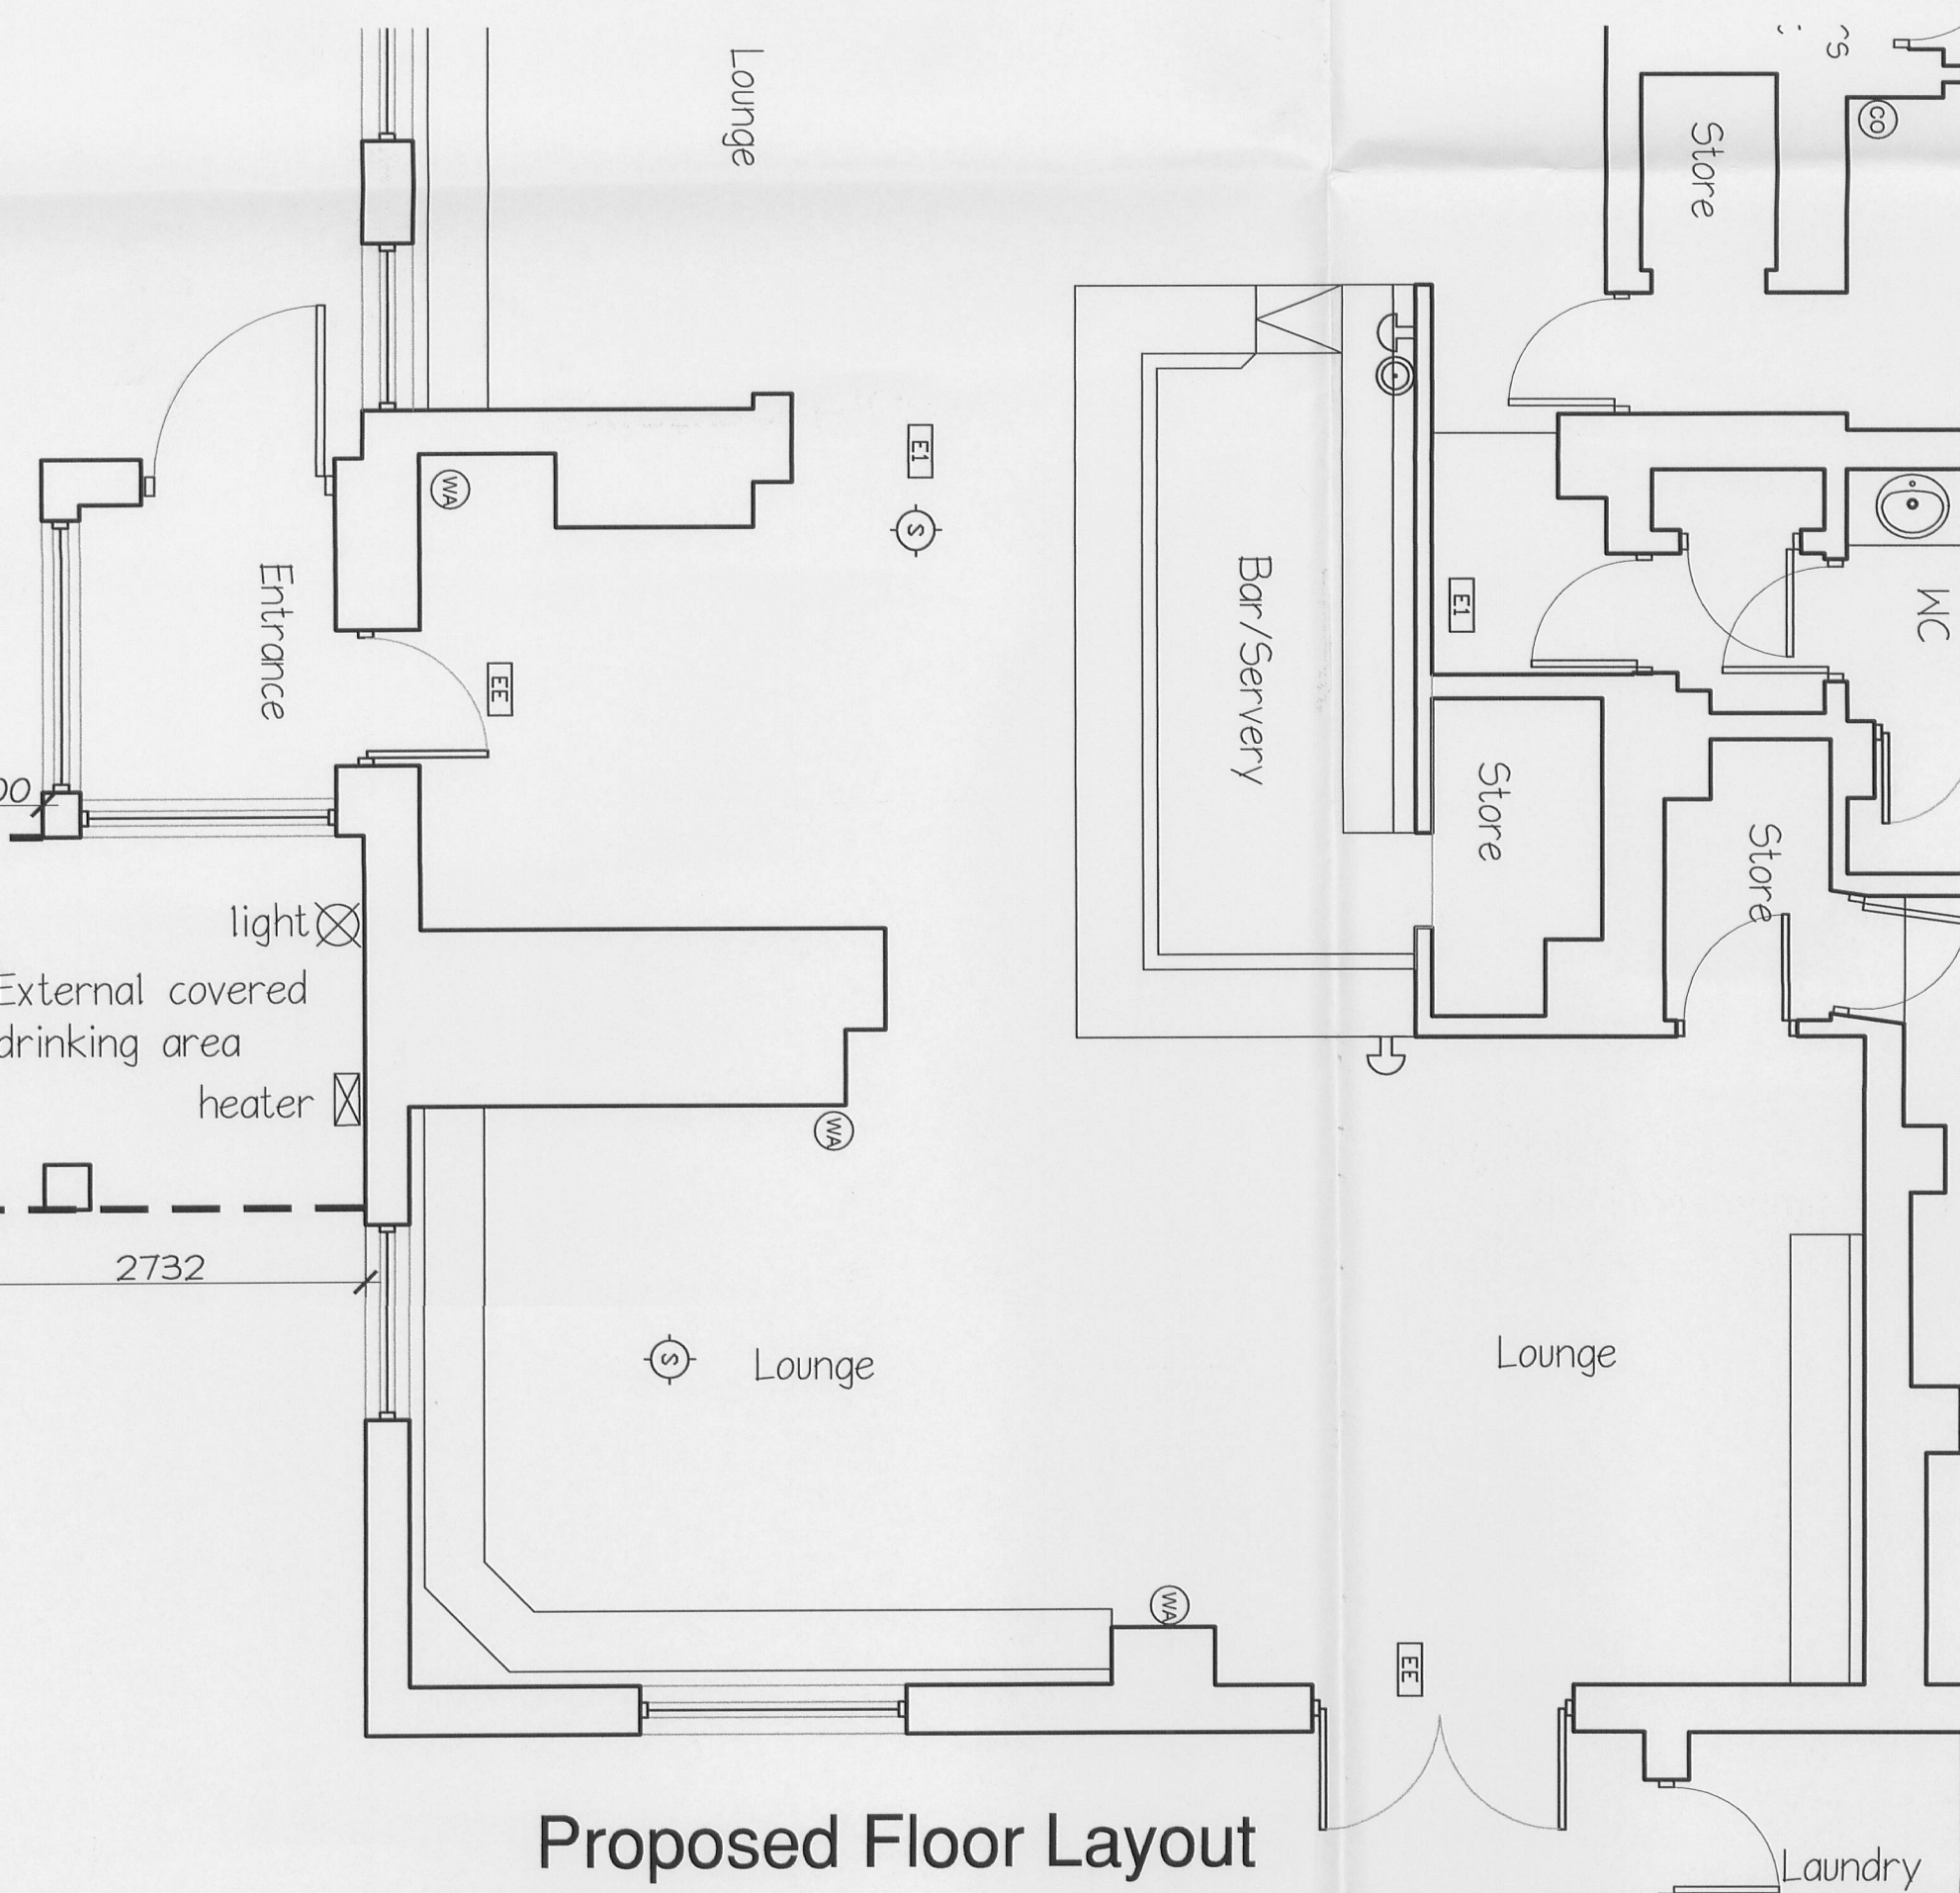
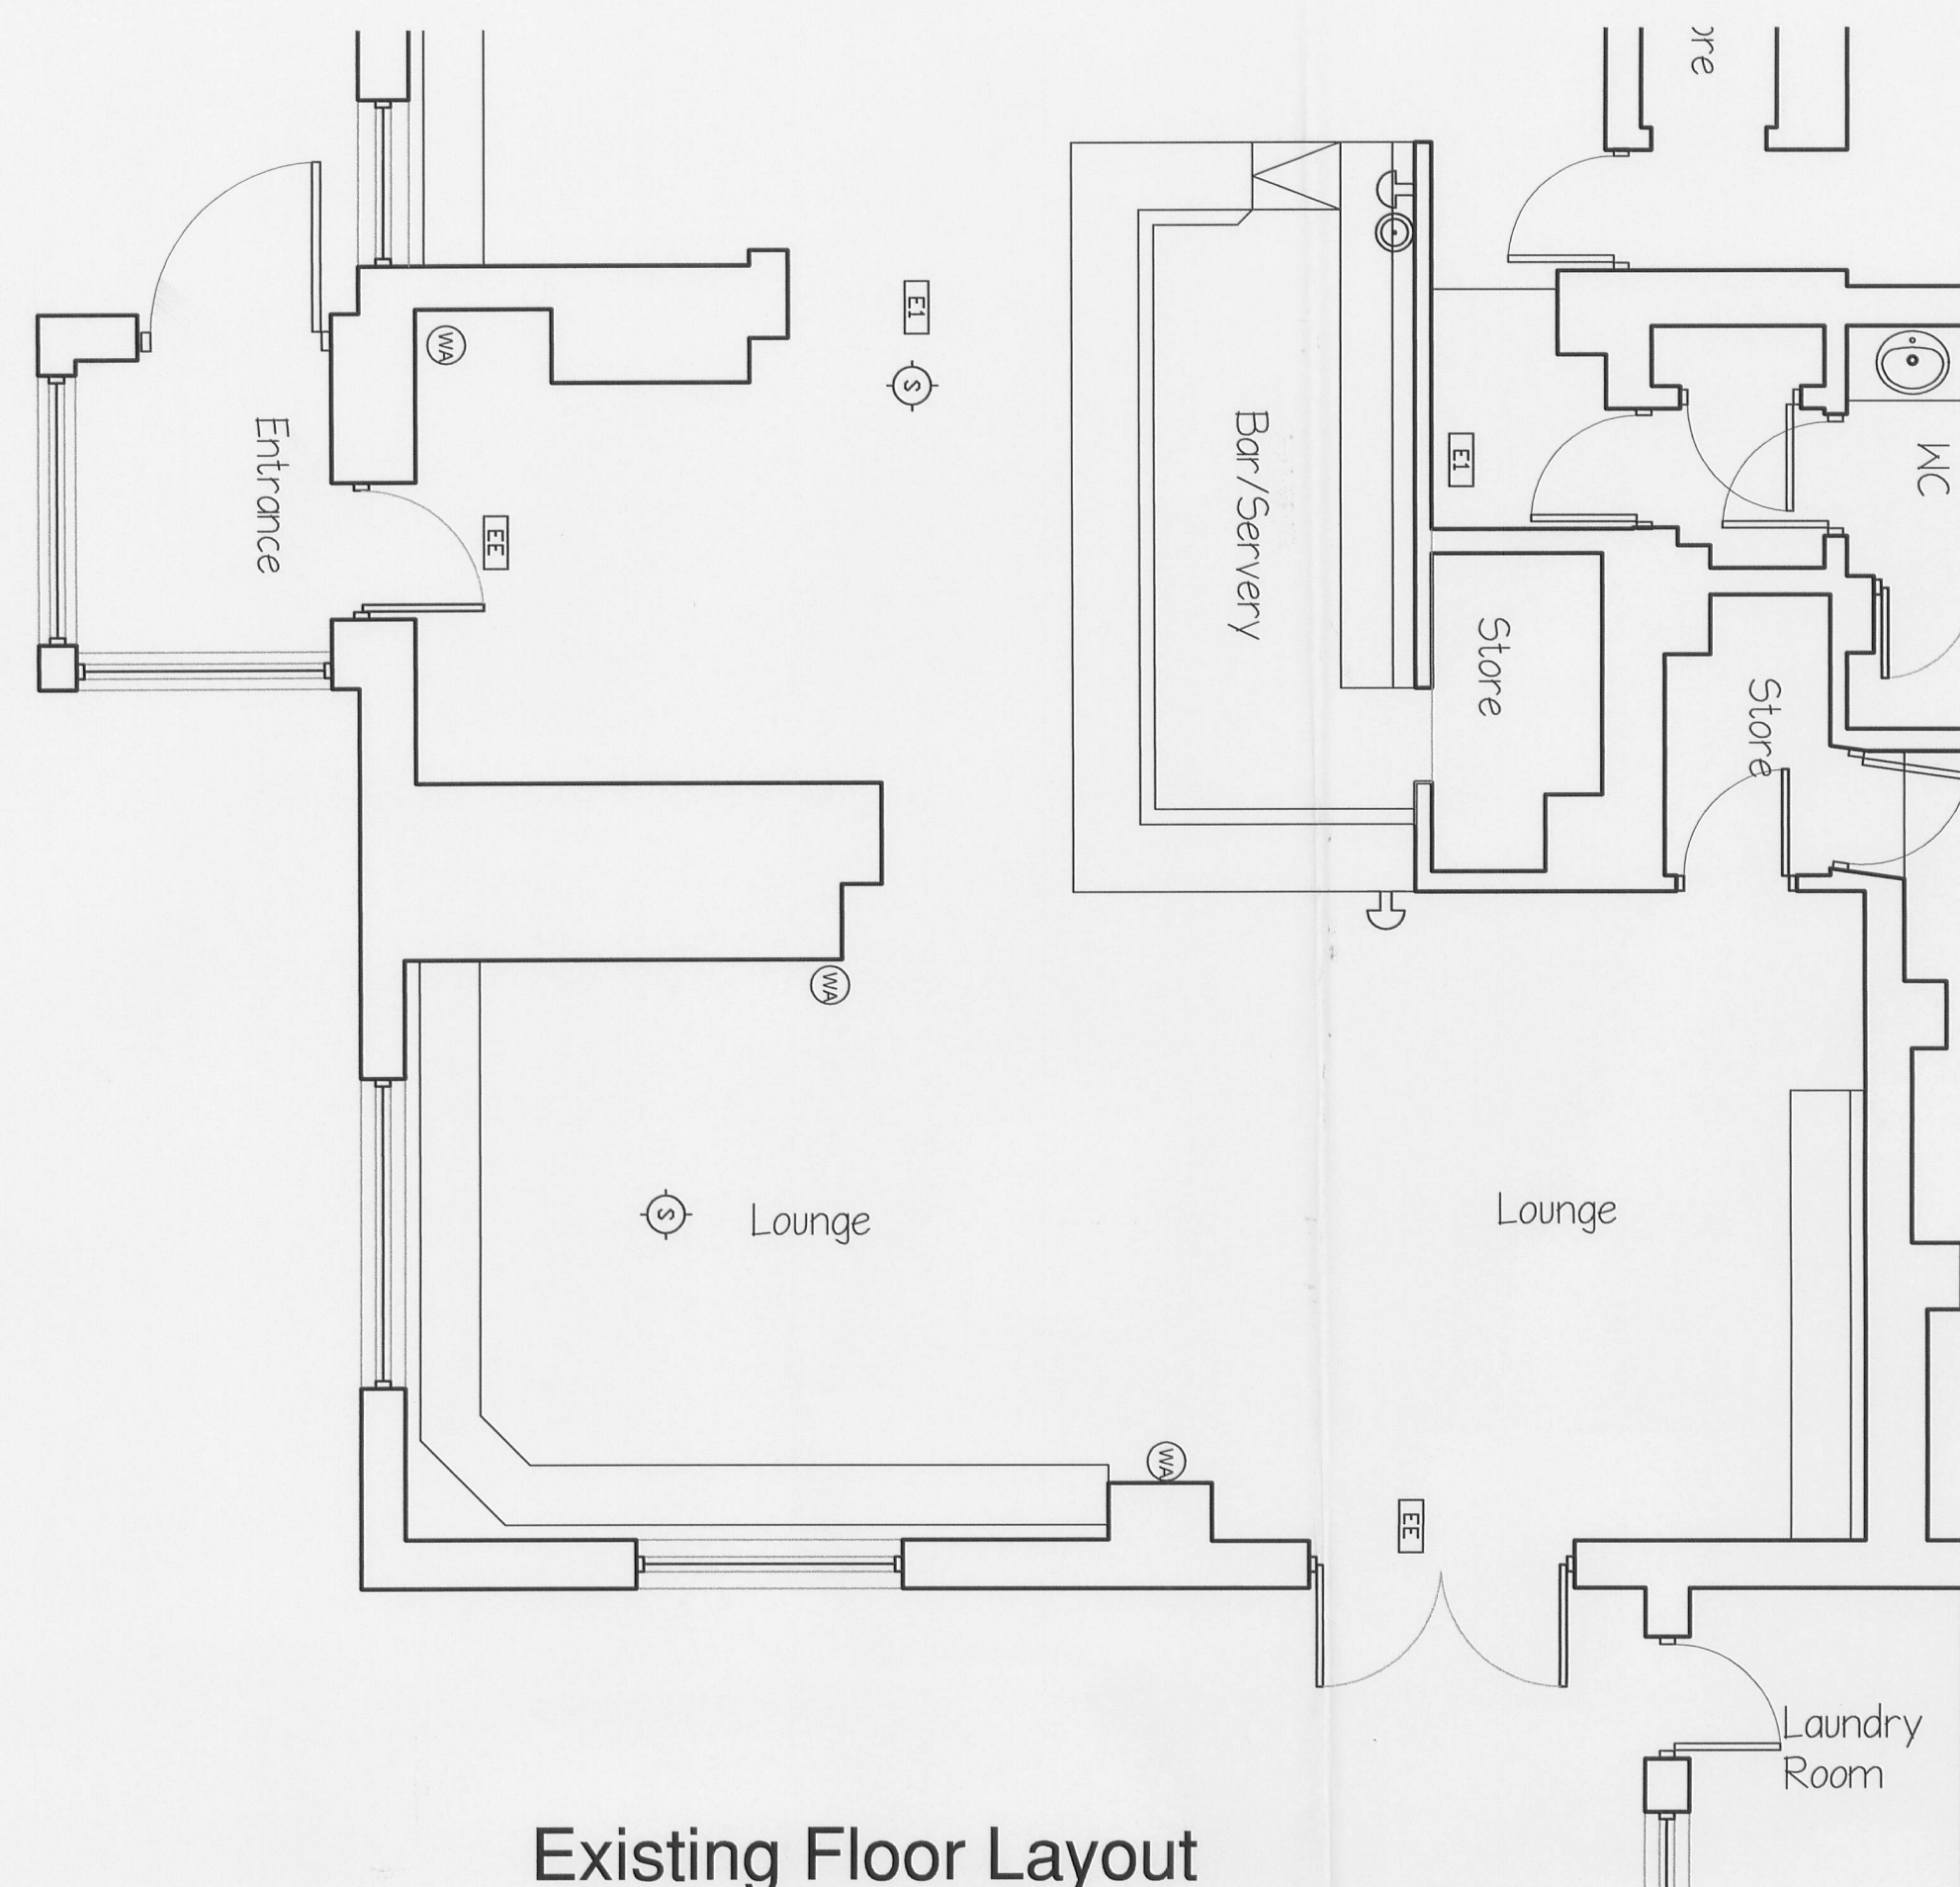


[illegible][illegible]

	Notes:
--	--------

1. This drawing is subject to copyright and is not to be reproduced in part or whole without approval.
2. Do not scale this drawing – Check all dimensions on site.

Checked by:

	
--	-------

Project	Traders Arms - Mellor		Client	Thwaites	
Dwg Title	Existing/proposed plans and elevations		Drawn	RO	Dwg No
			Date	Oct 07	7021
			Scale	1/50	
CASSIDY + ASHTON Architects Building Surveys Planners Designers www.cassidyashton.co.uk coabs@cassidyashton.co.uk 7 East Cliff Preston Lancashire PR1 3JF Tel: 01772 258356 Fax: 01772 258000 1 Ragency Chambers Jubilee way, Bury Greater Manchester BL8 9JW Tel: 0161 762 5800 Fax: 0161 762 5810 Cheahre House Conroy Lane Widnes Walsby Tel: 0151 4236914 Fax: 0151 4236915					