






front elevation

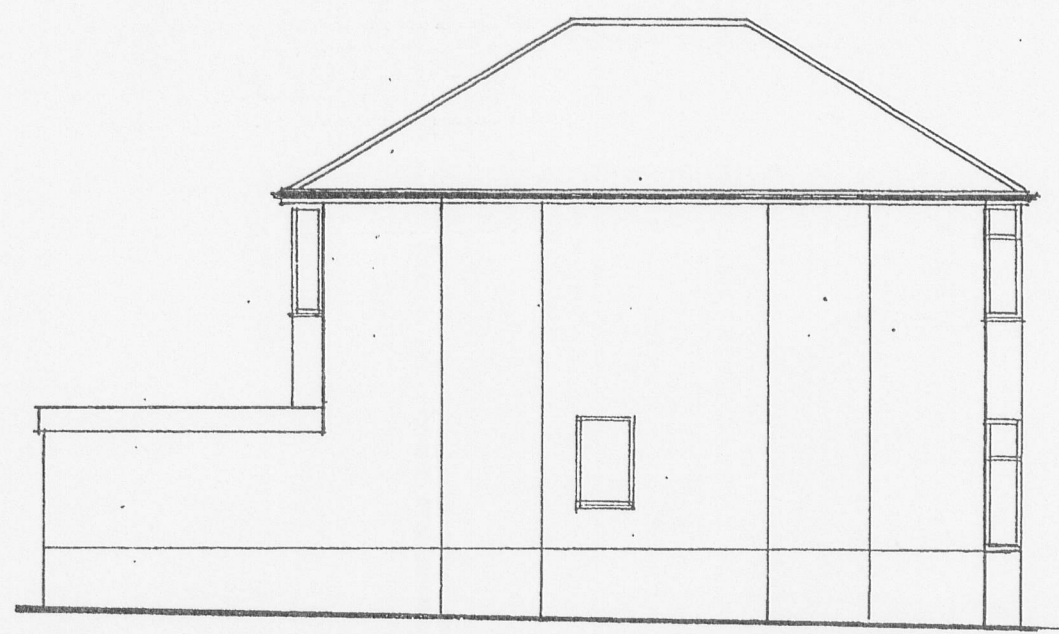


side elevation

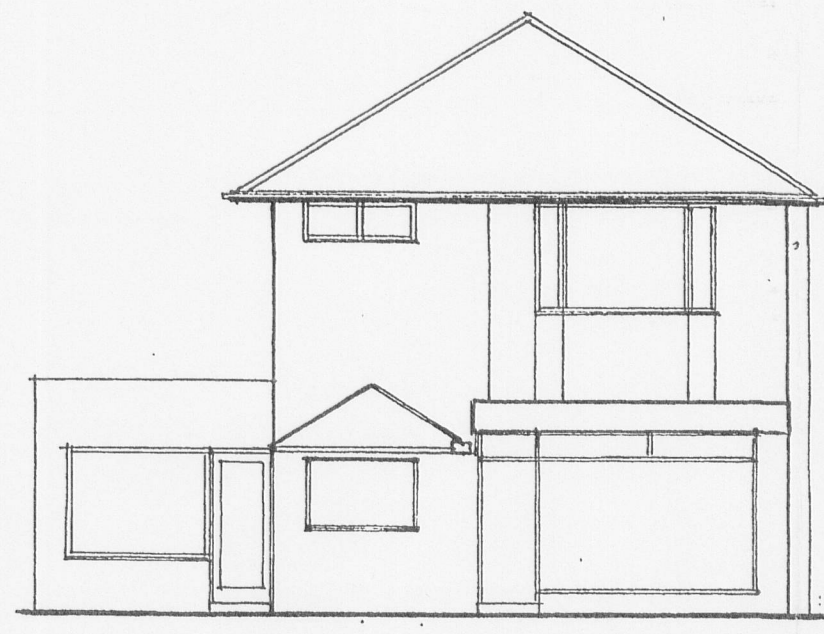

rear elevation

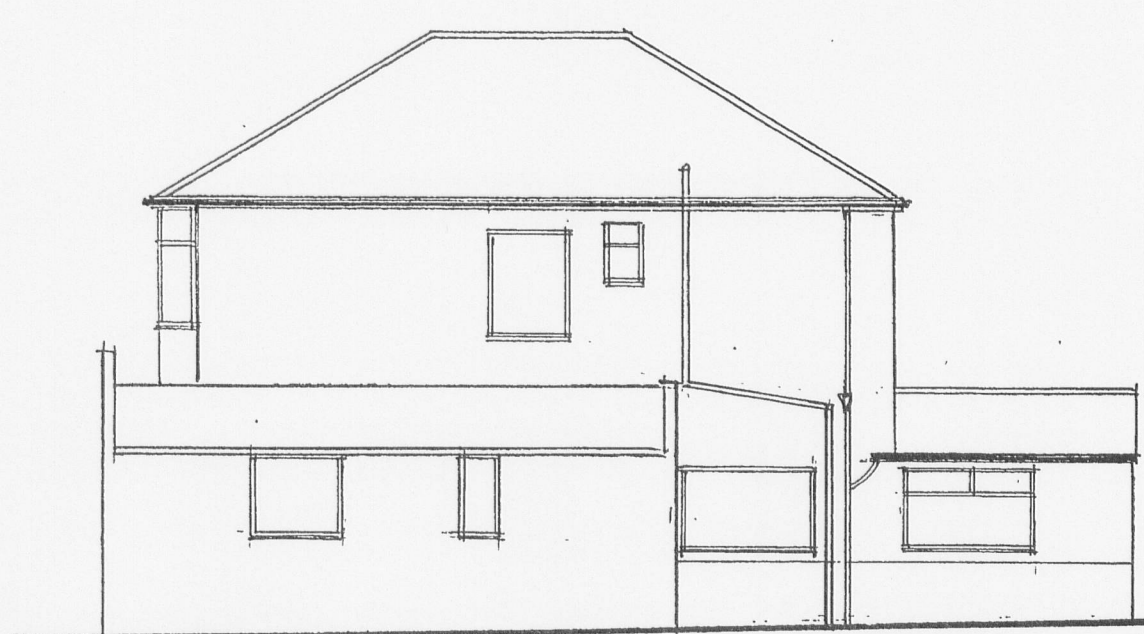


side elevation

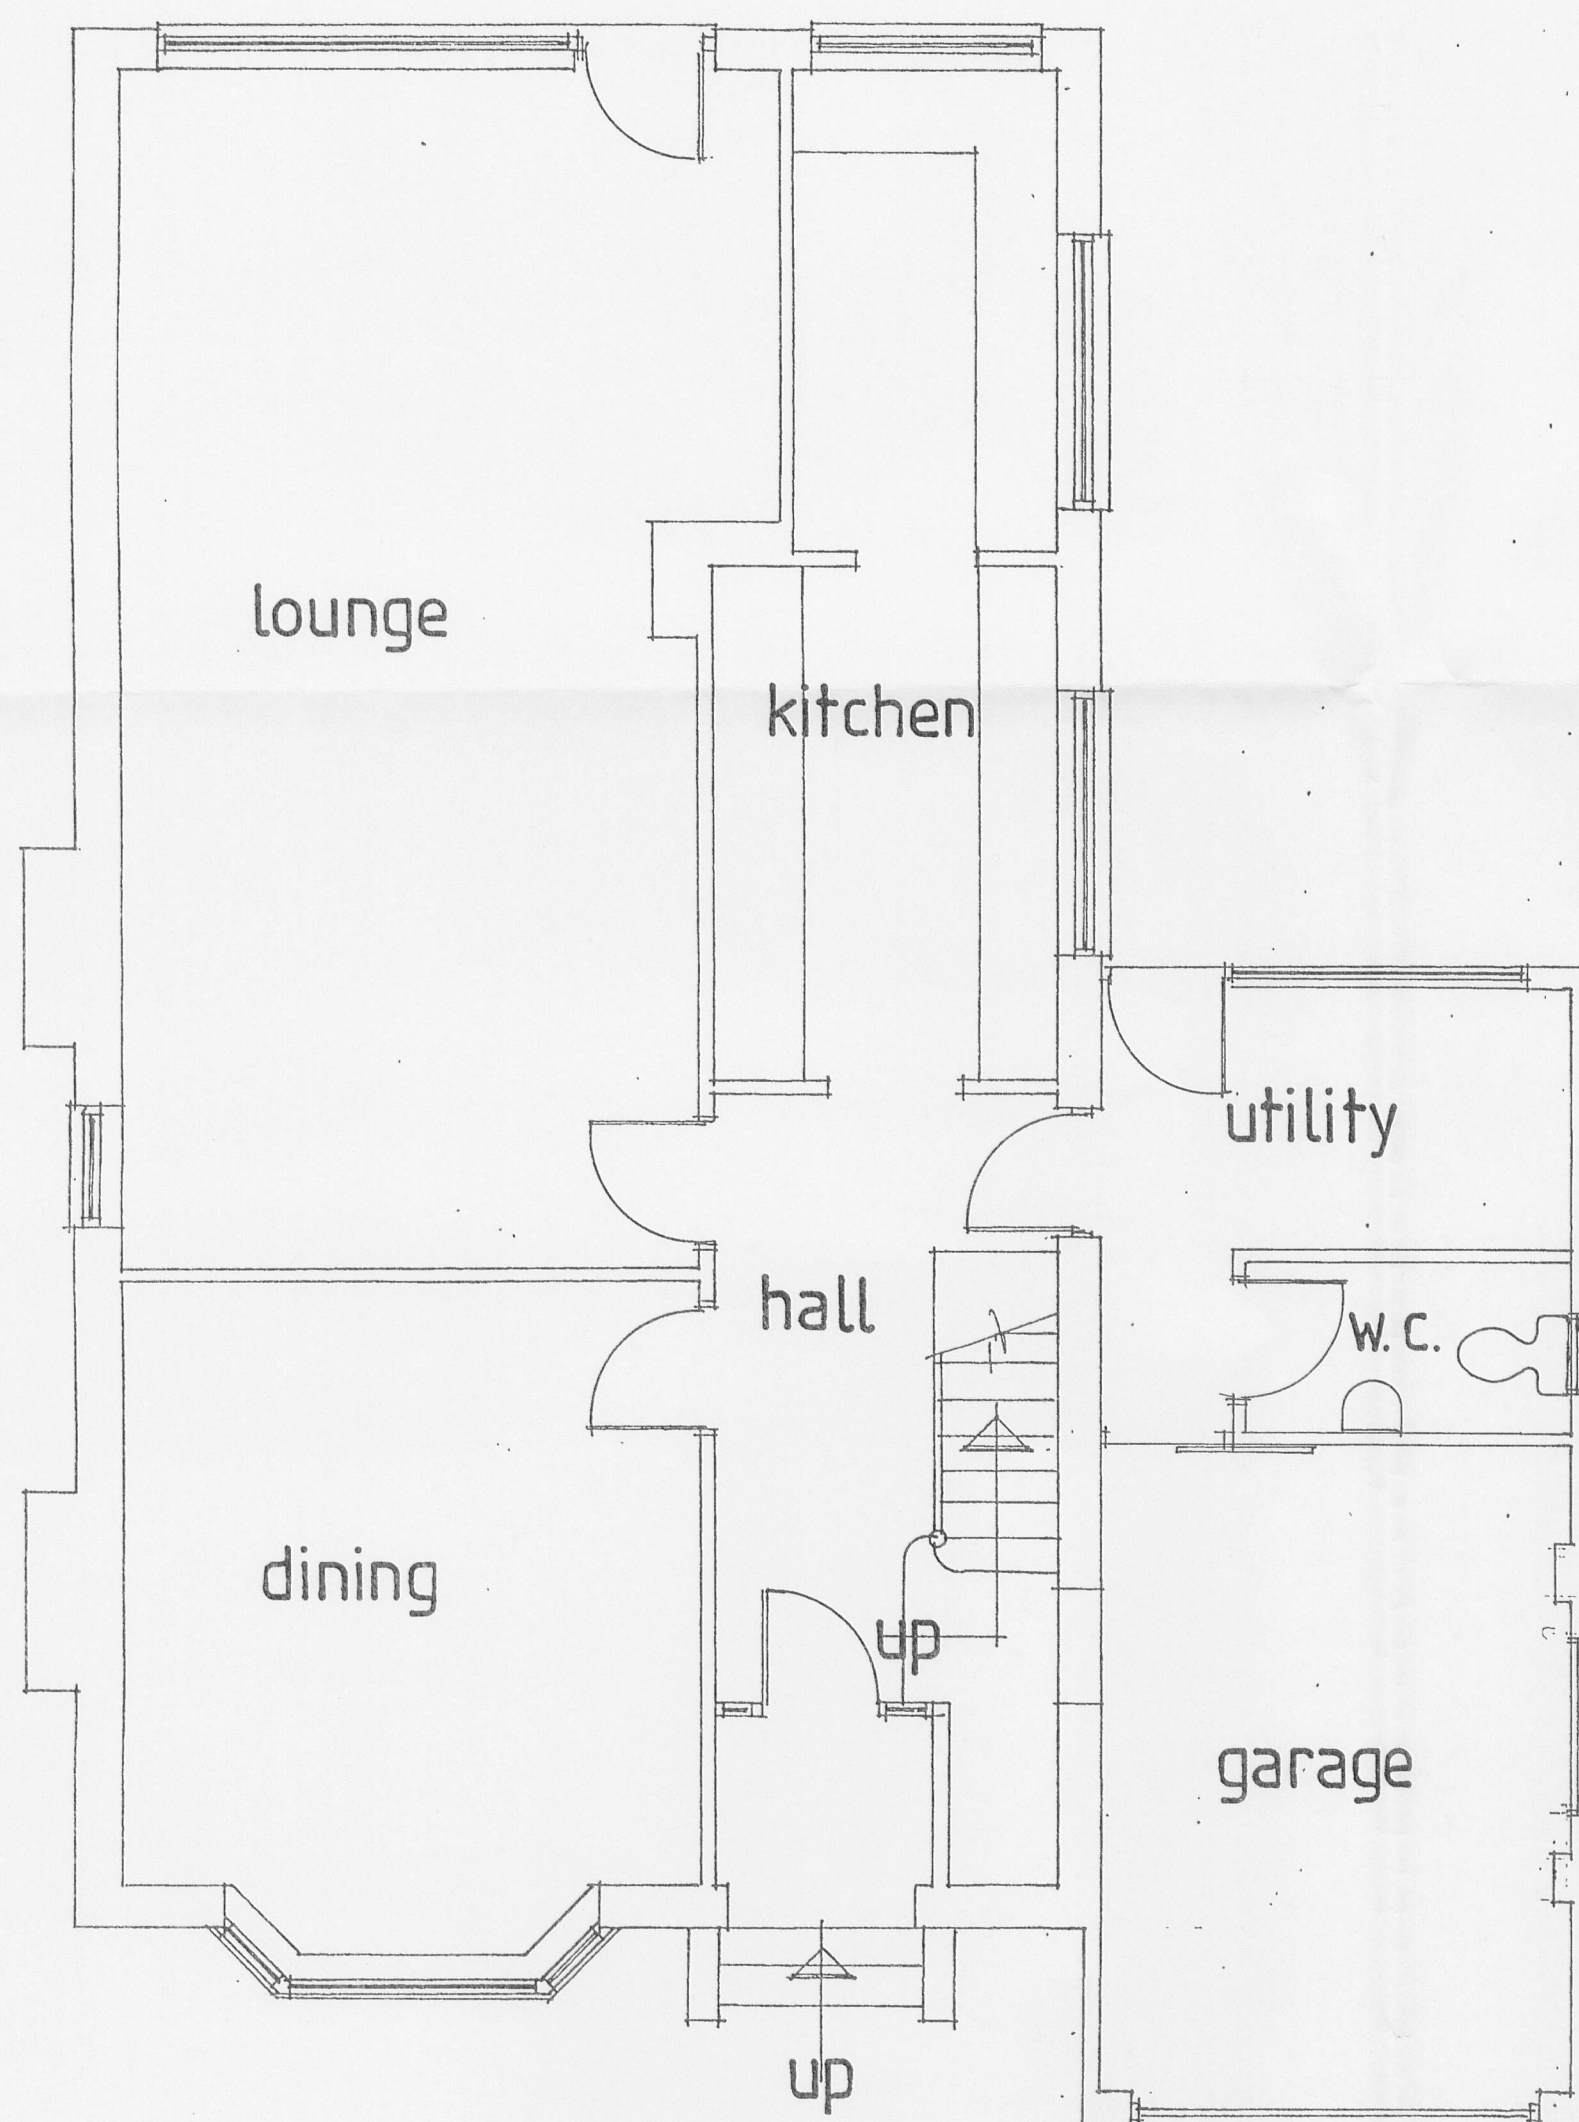

GROUND FLOOR PLAN


EXISTING BOUNDARY LINE

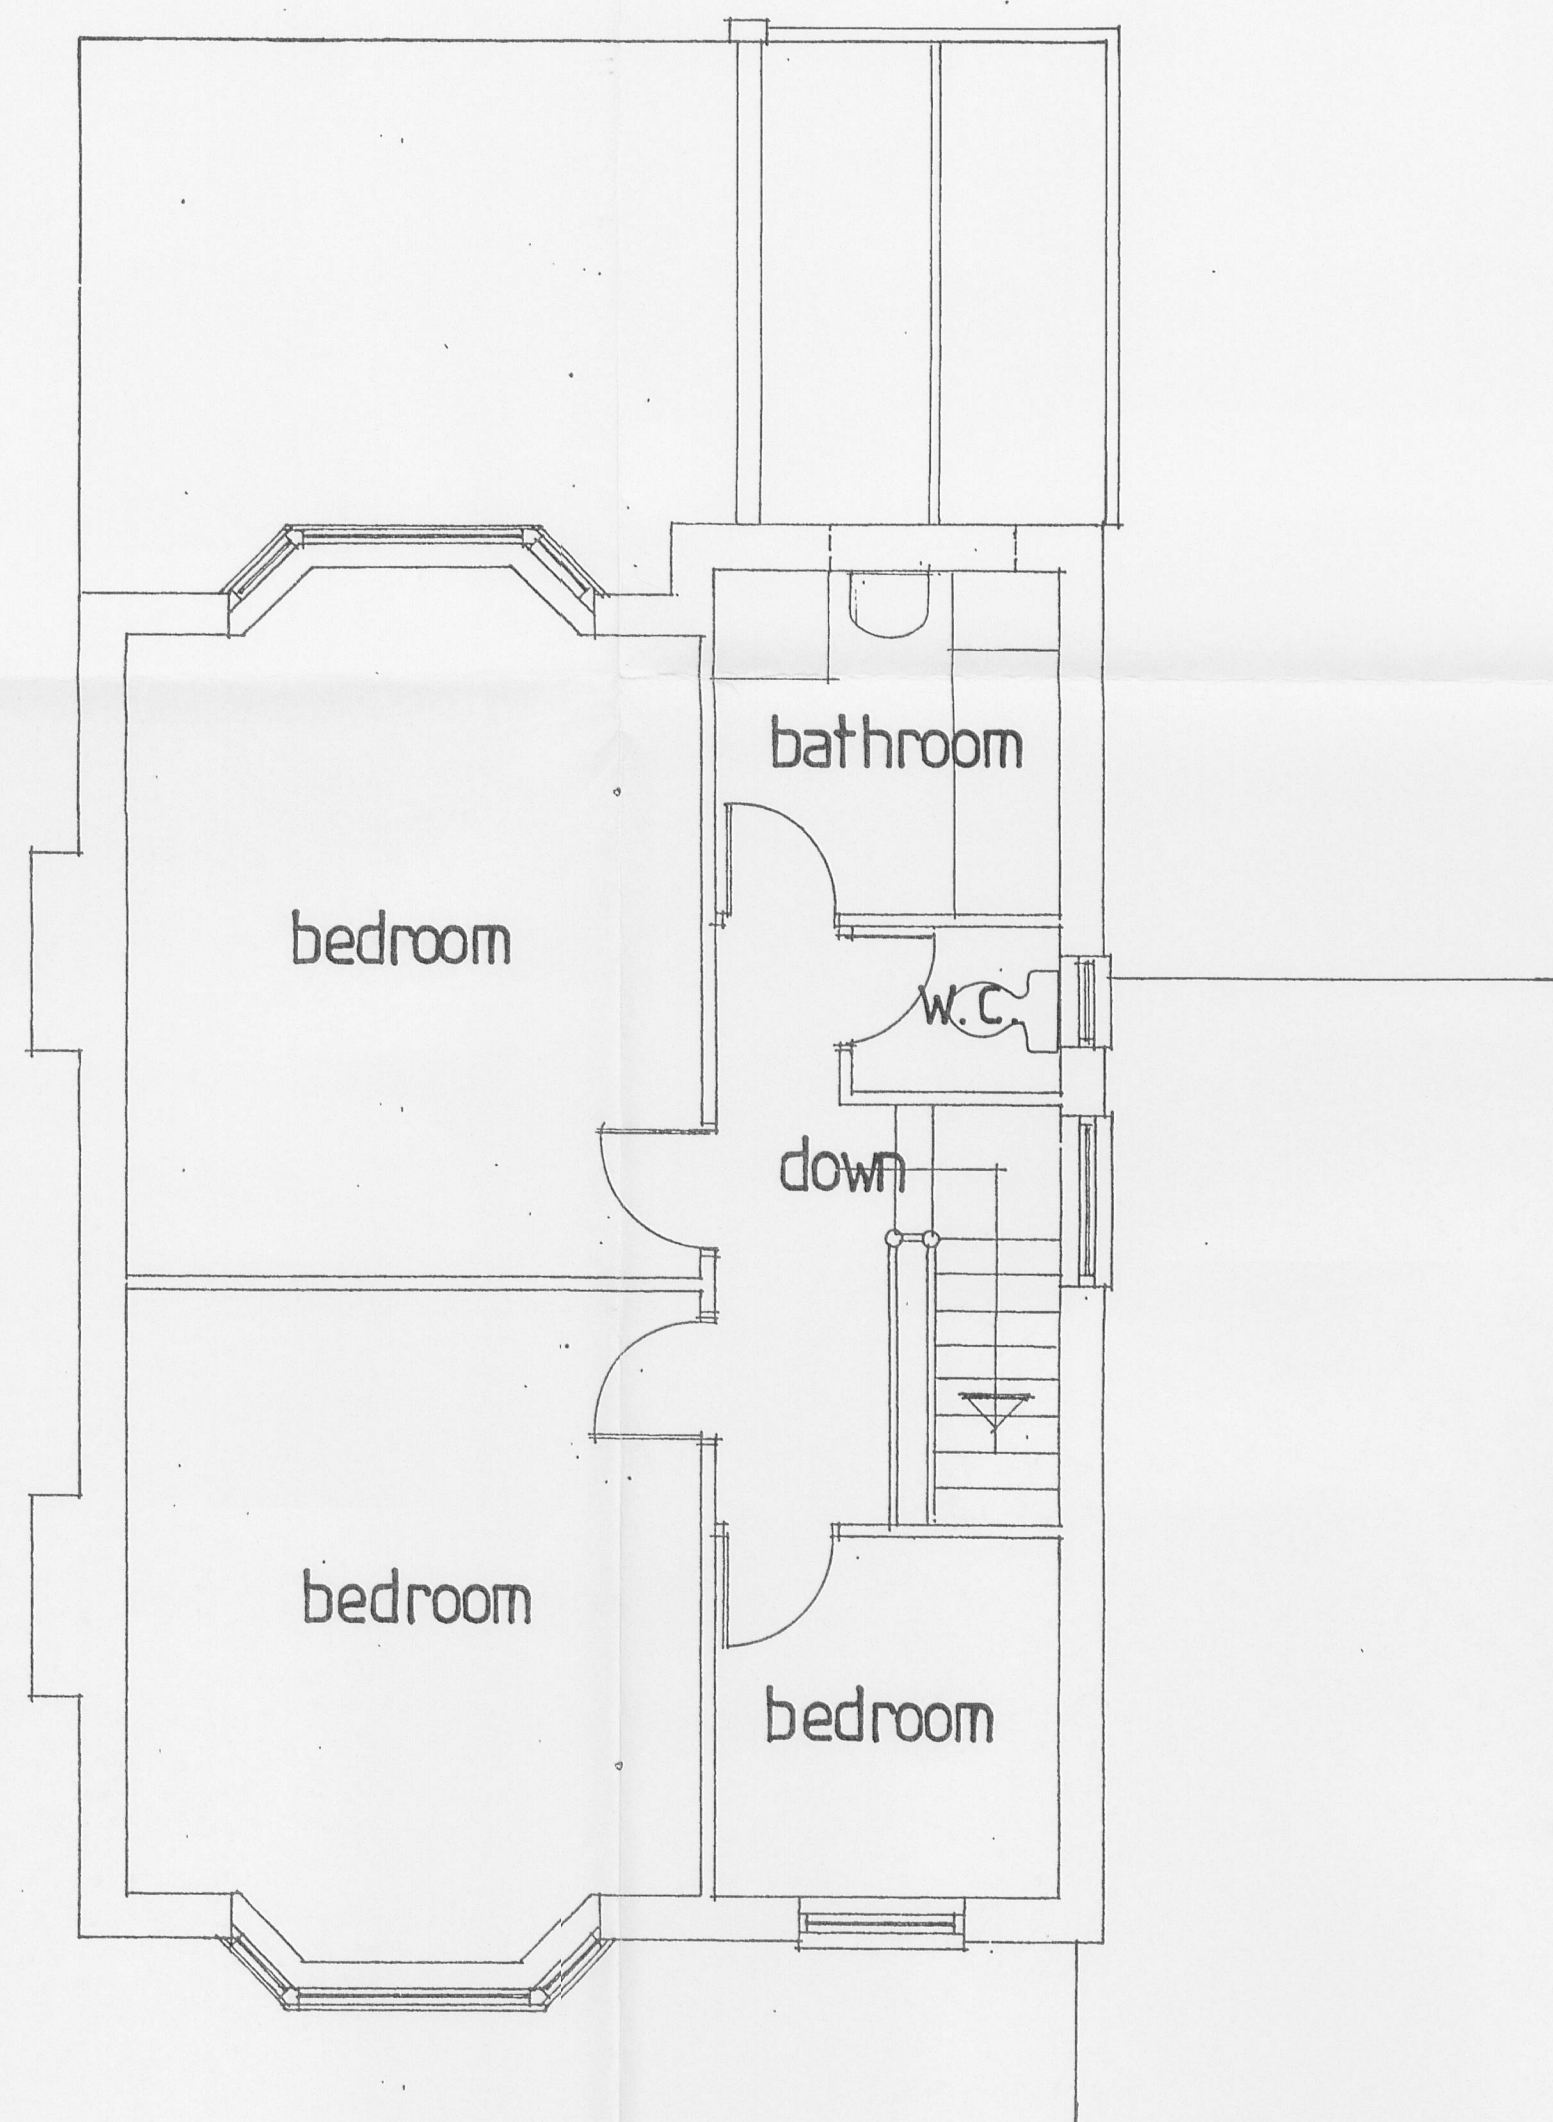

FIRST FLOOR PLAN

PLANS BY - PETER J. HAZLETT

NOTES

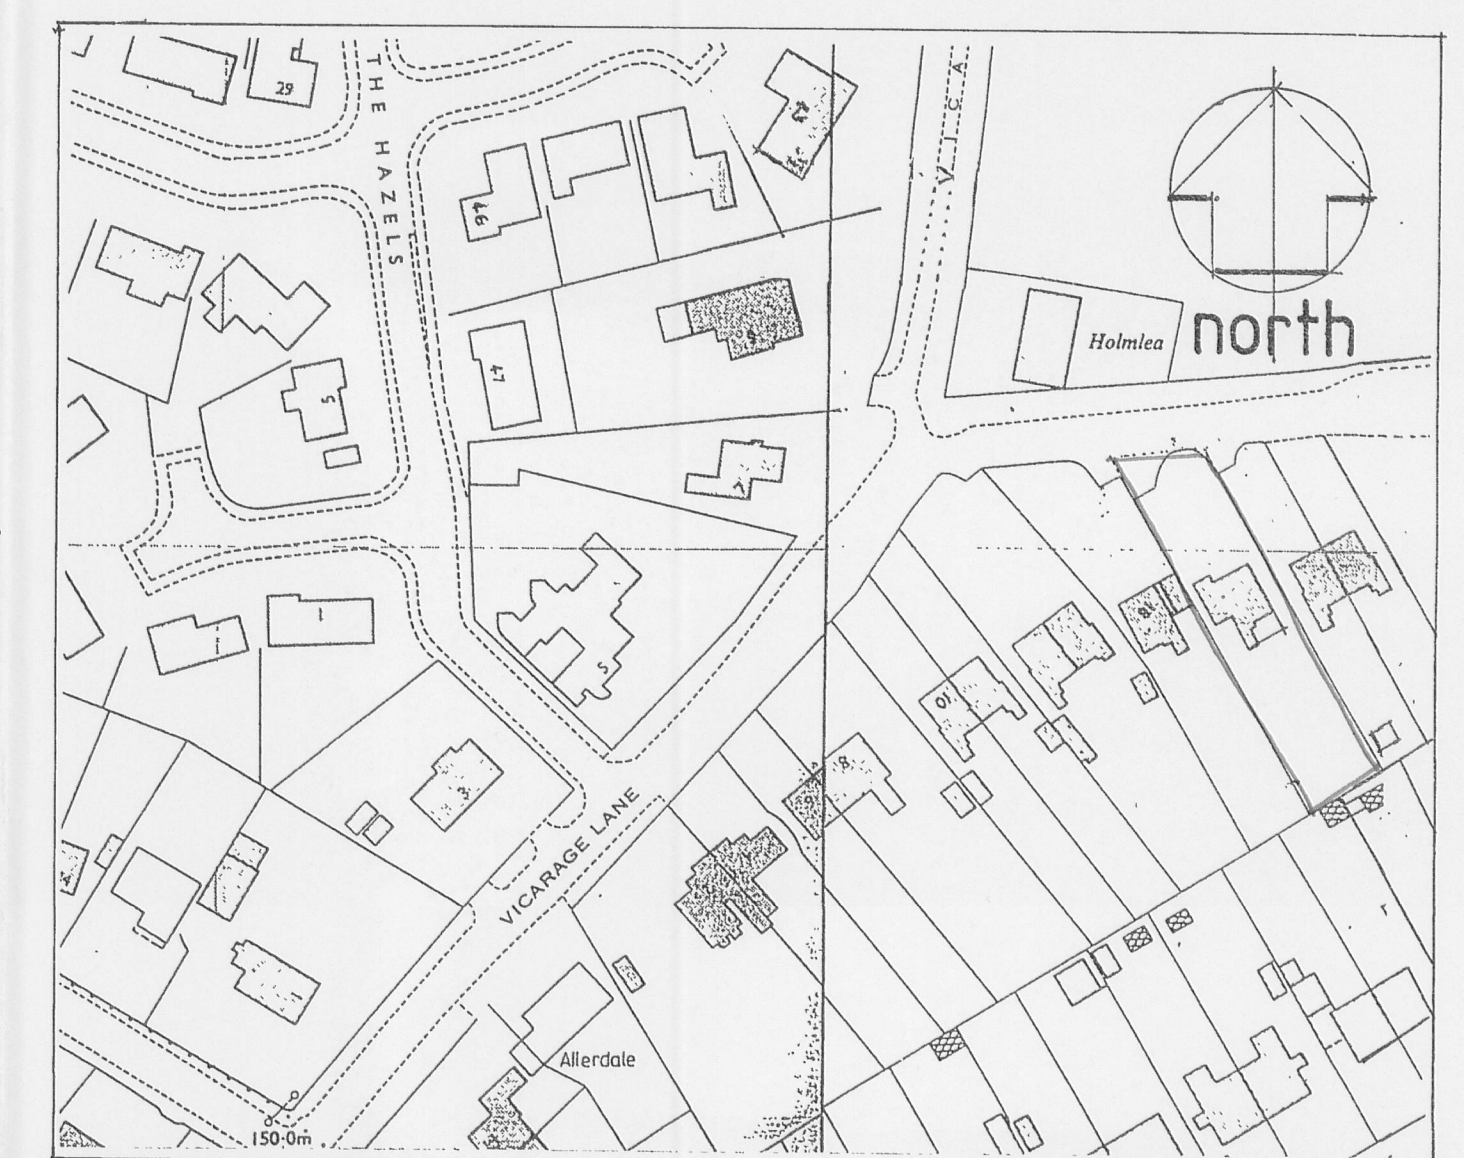

location plan
scale 1/1250 320070933P

EXISTING PLANS

PROPOSED EXTENSION and ALTERATIONS at 20 VICARAGE LANE · WILPSHIRE for Mr. C. JAMESON

Beardwood Design Ltd
14 Wycolgar Road Blackburn Lancs BB2 7AZ
Telephone 01254 676778

date	june 2007
scale	1: 50, 1: 100
ref.no.	07/ 1804/ 1[S]