

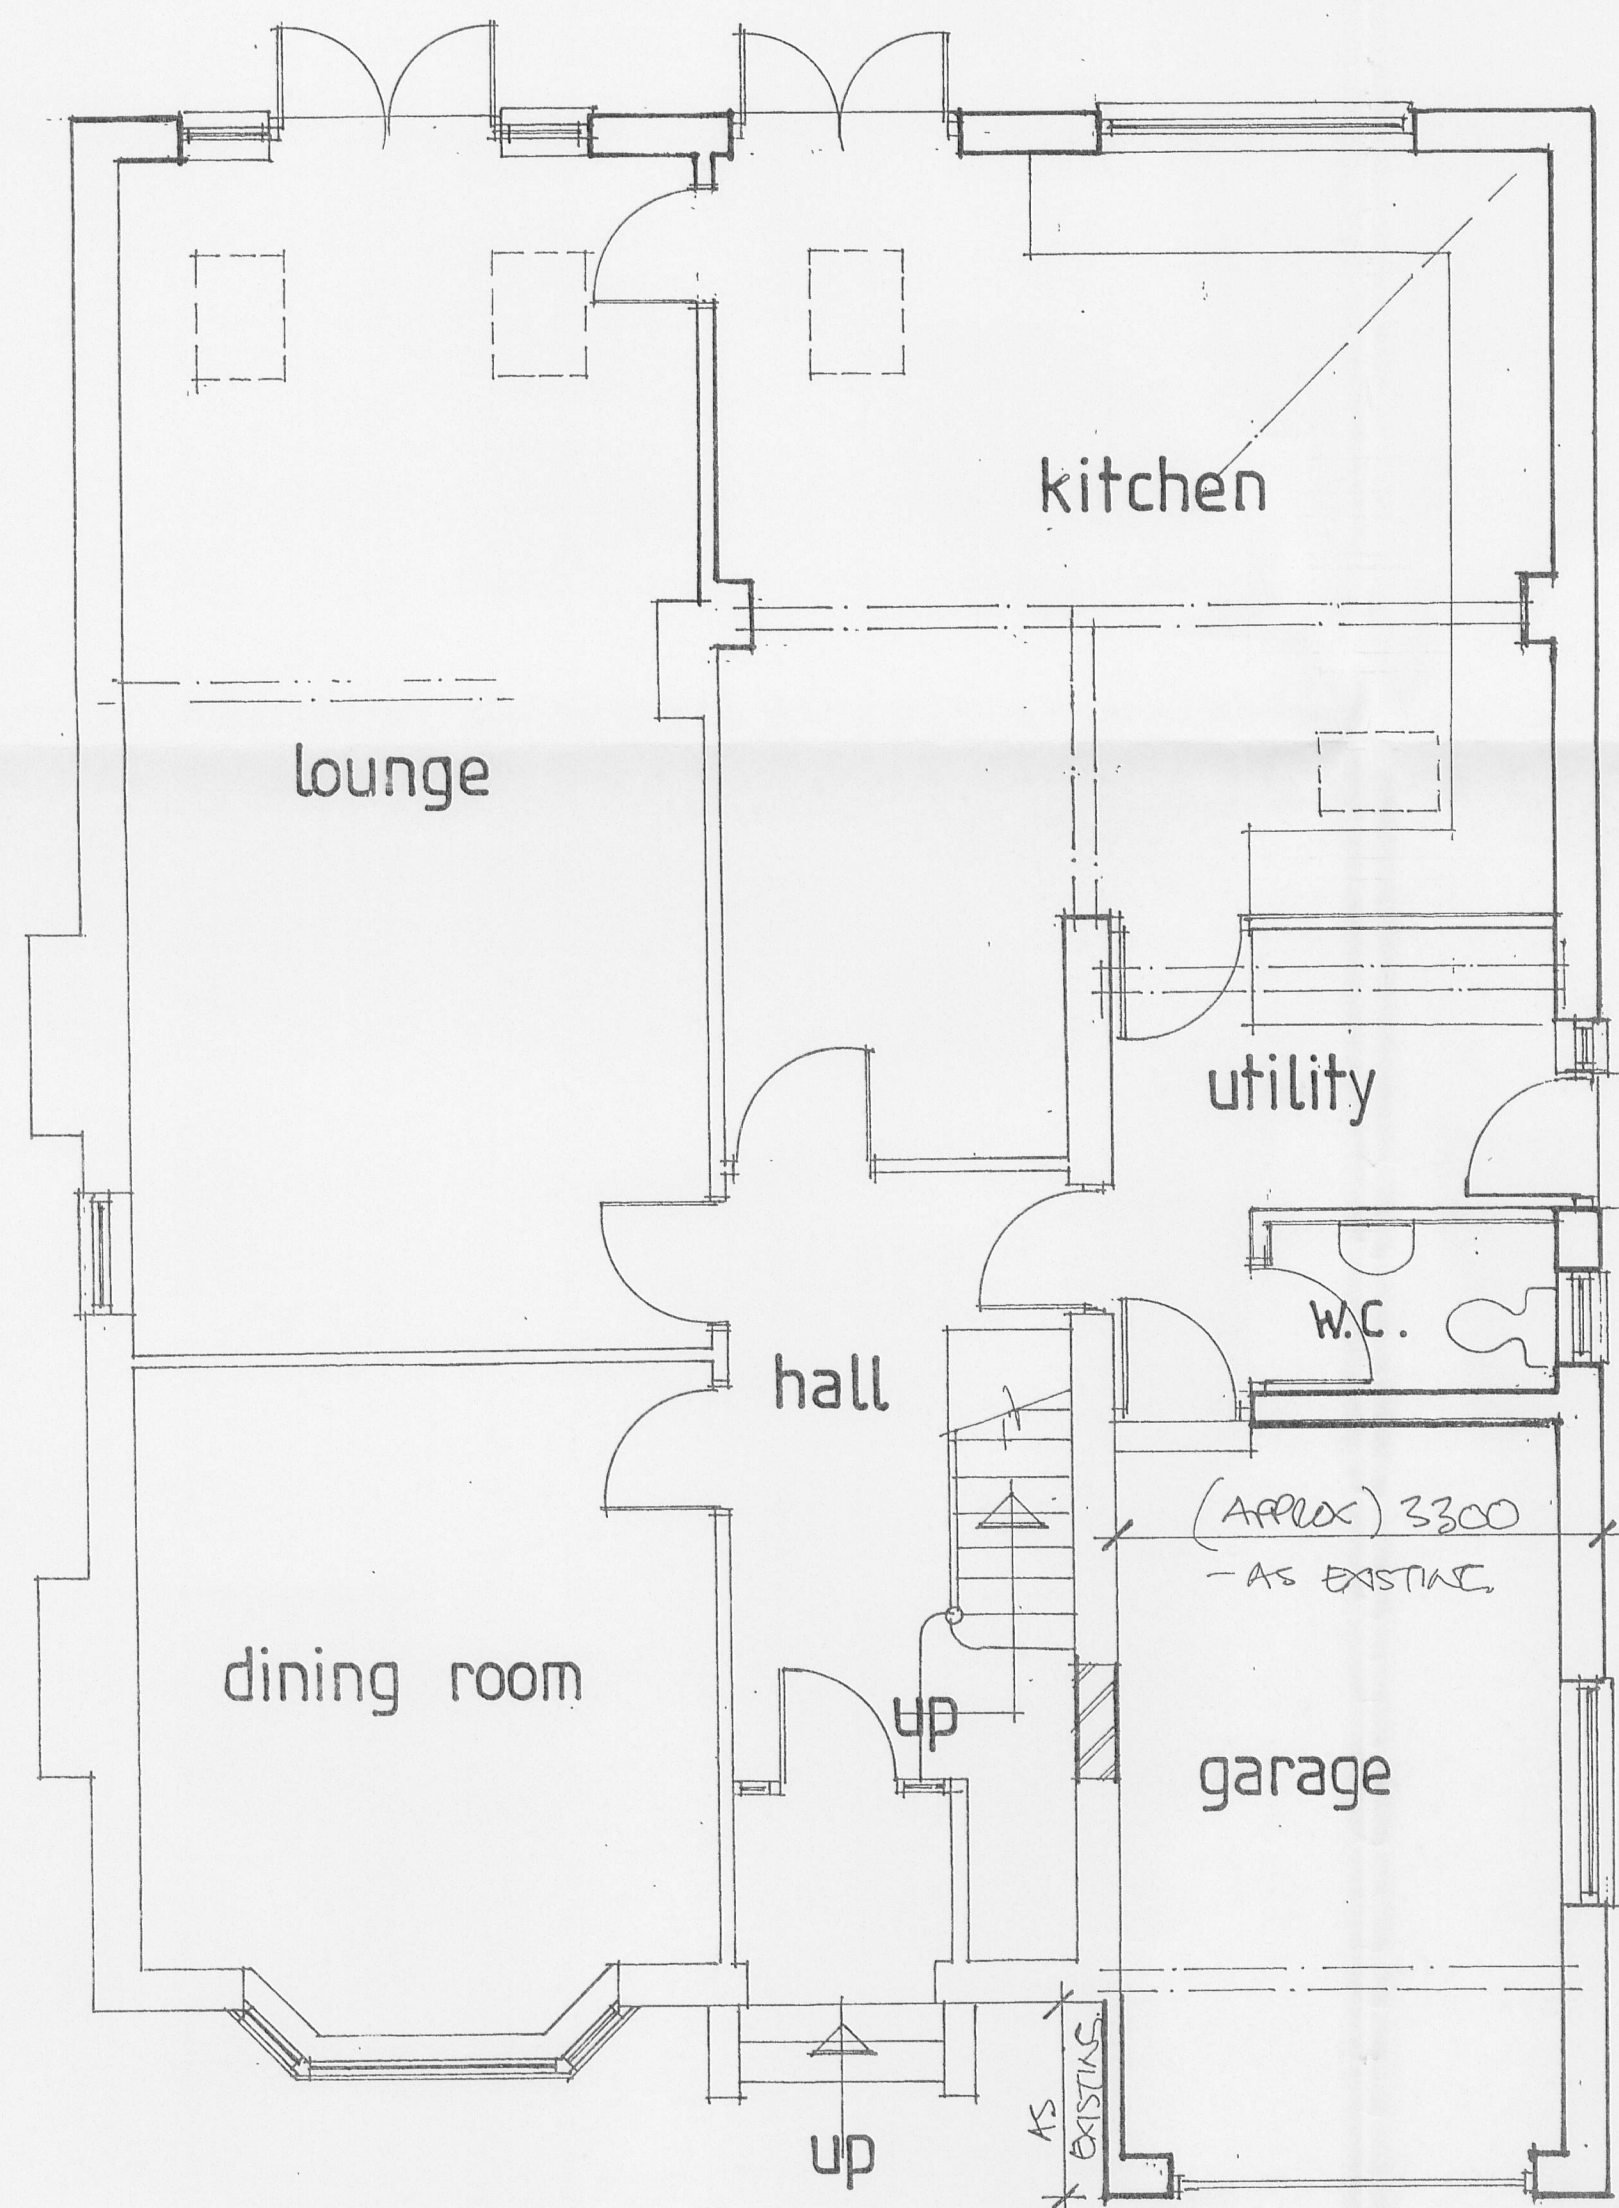


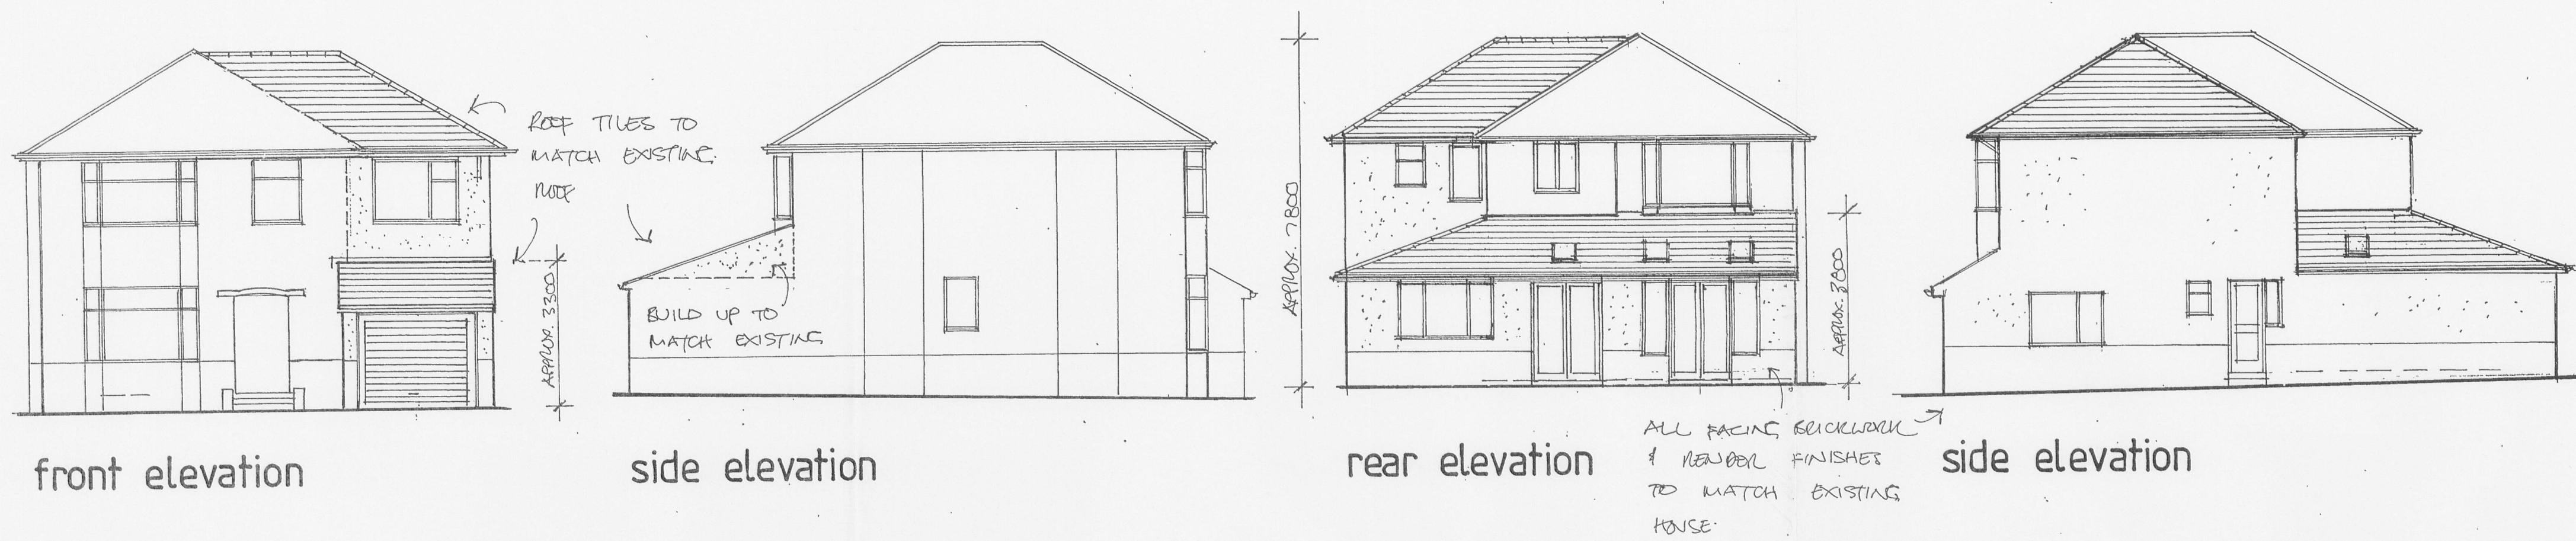

GROUND FLOOR PLAN

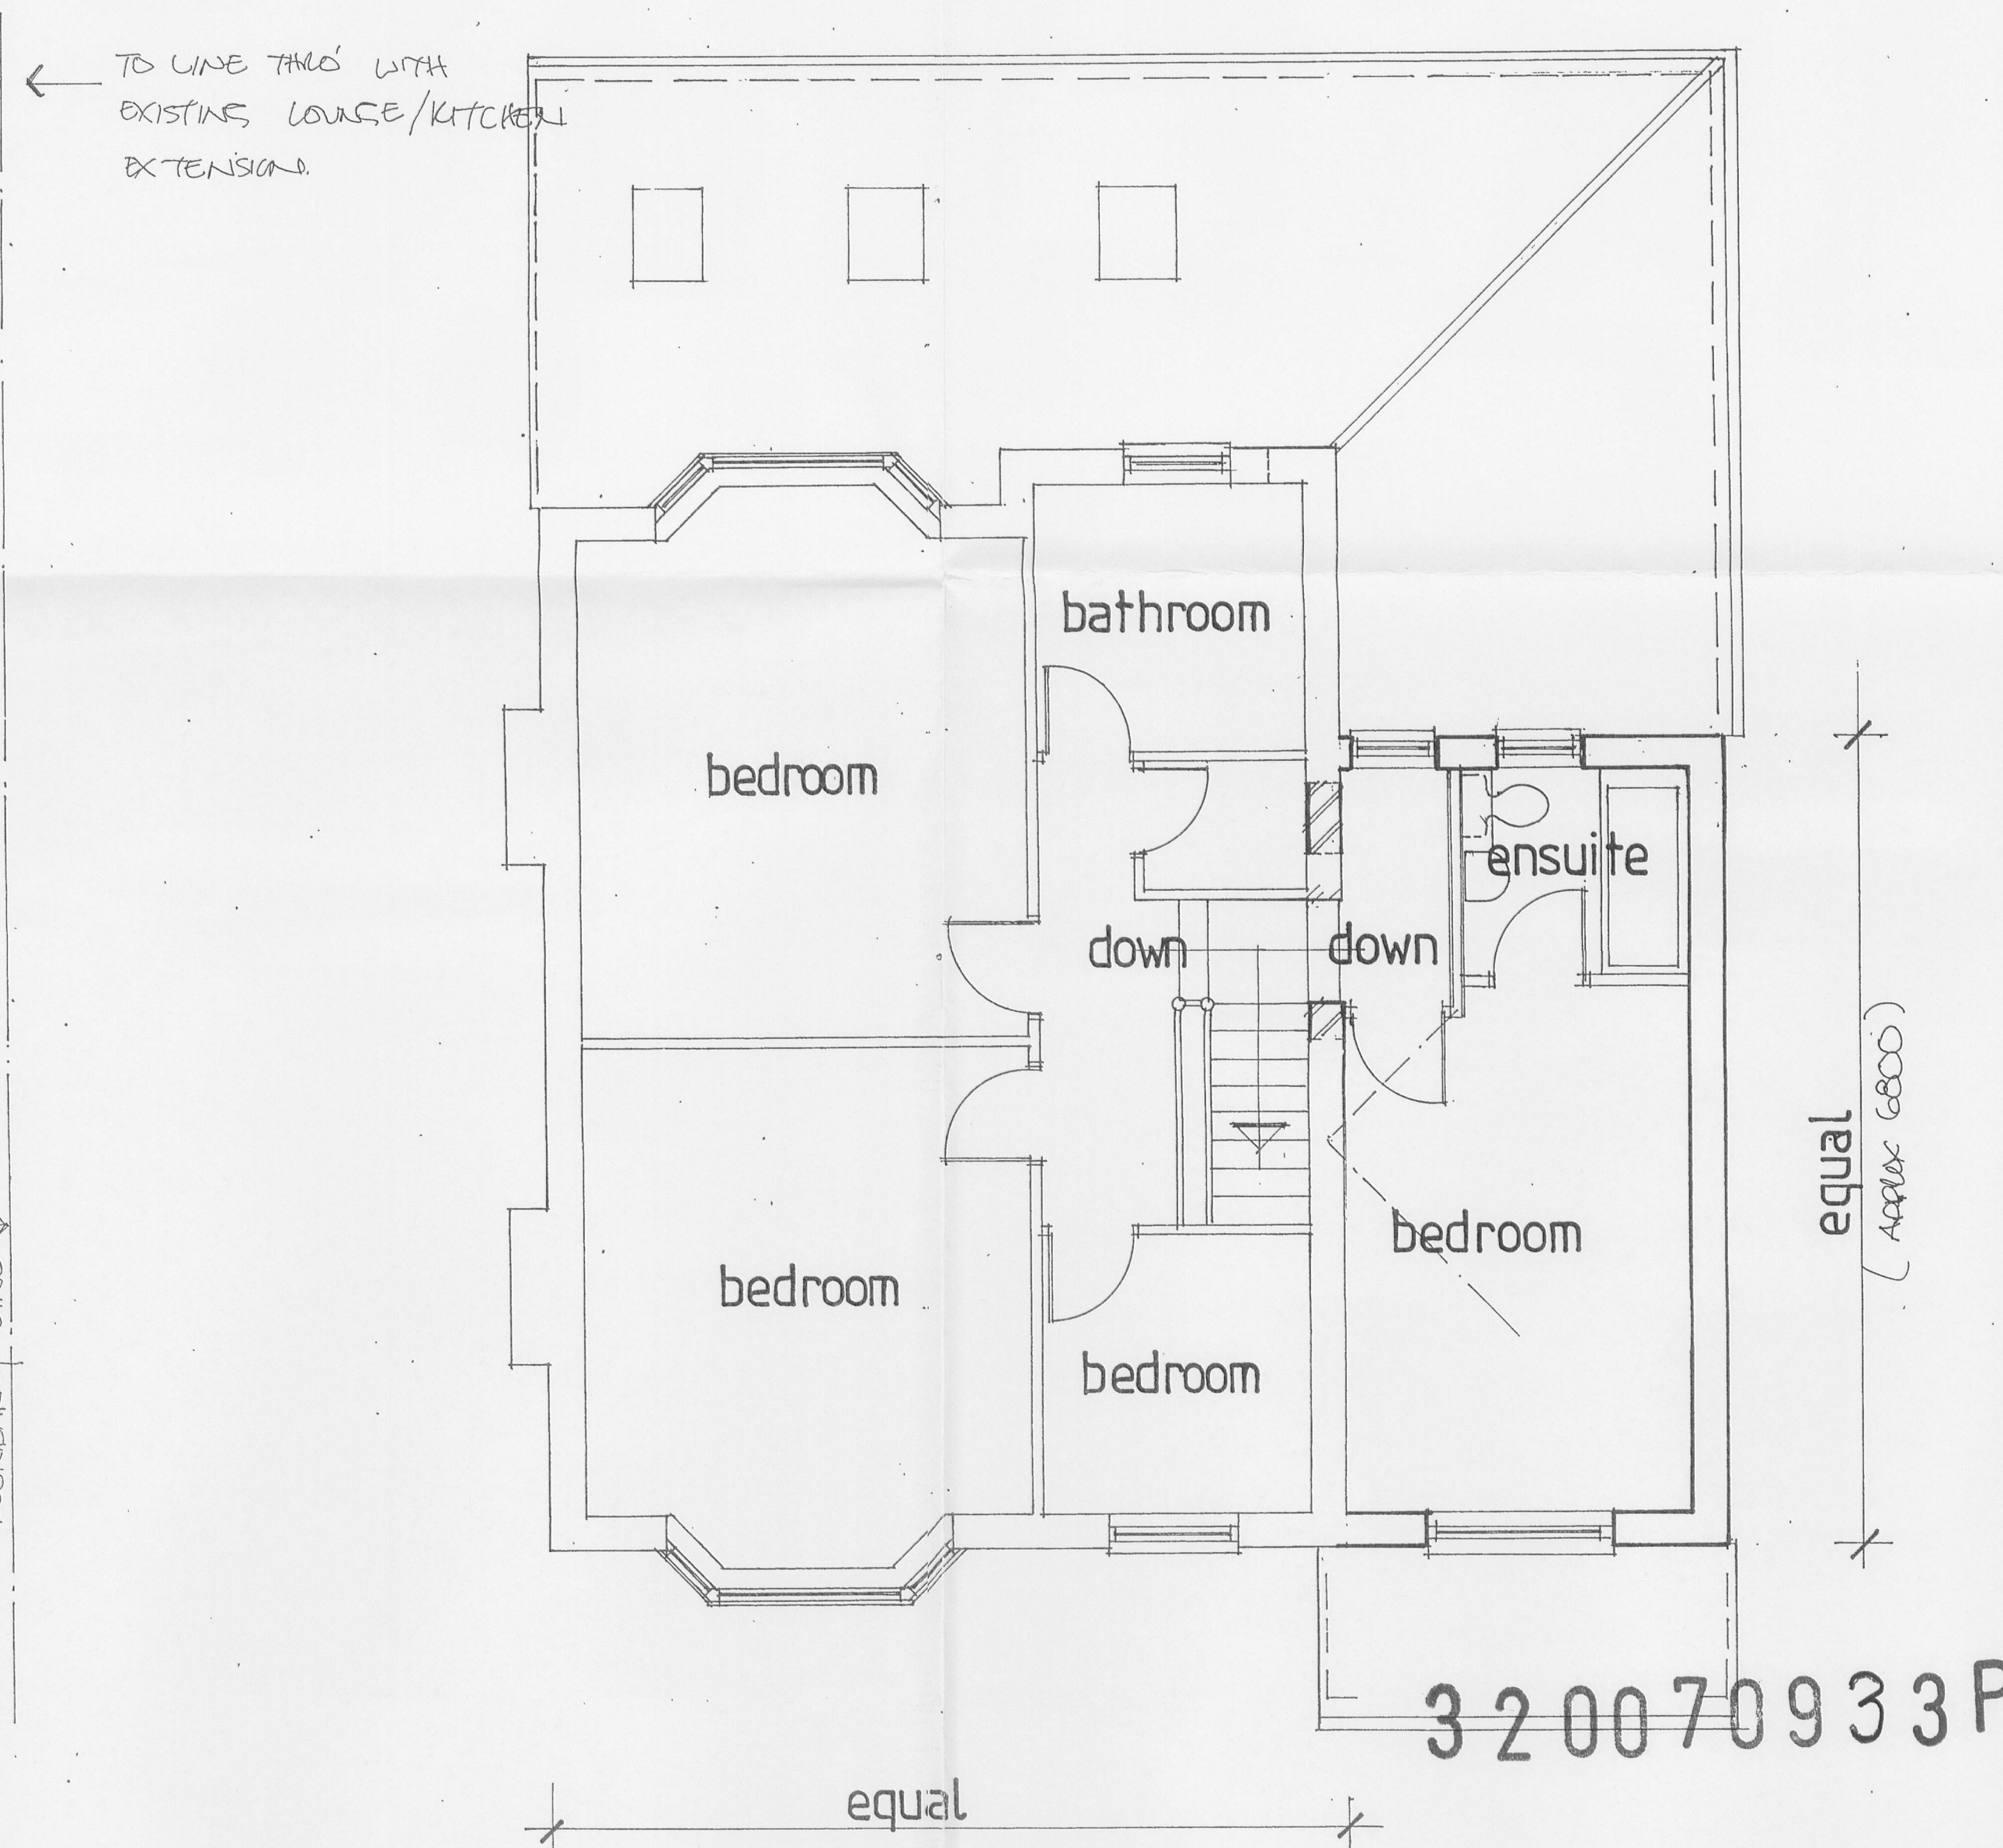

FIRST FLOOR PLAN

PLANS BY - PETER J. HAZLWATE