




Side Elevation.

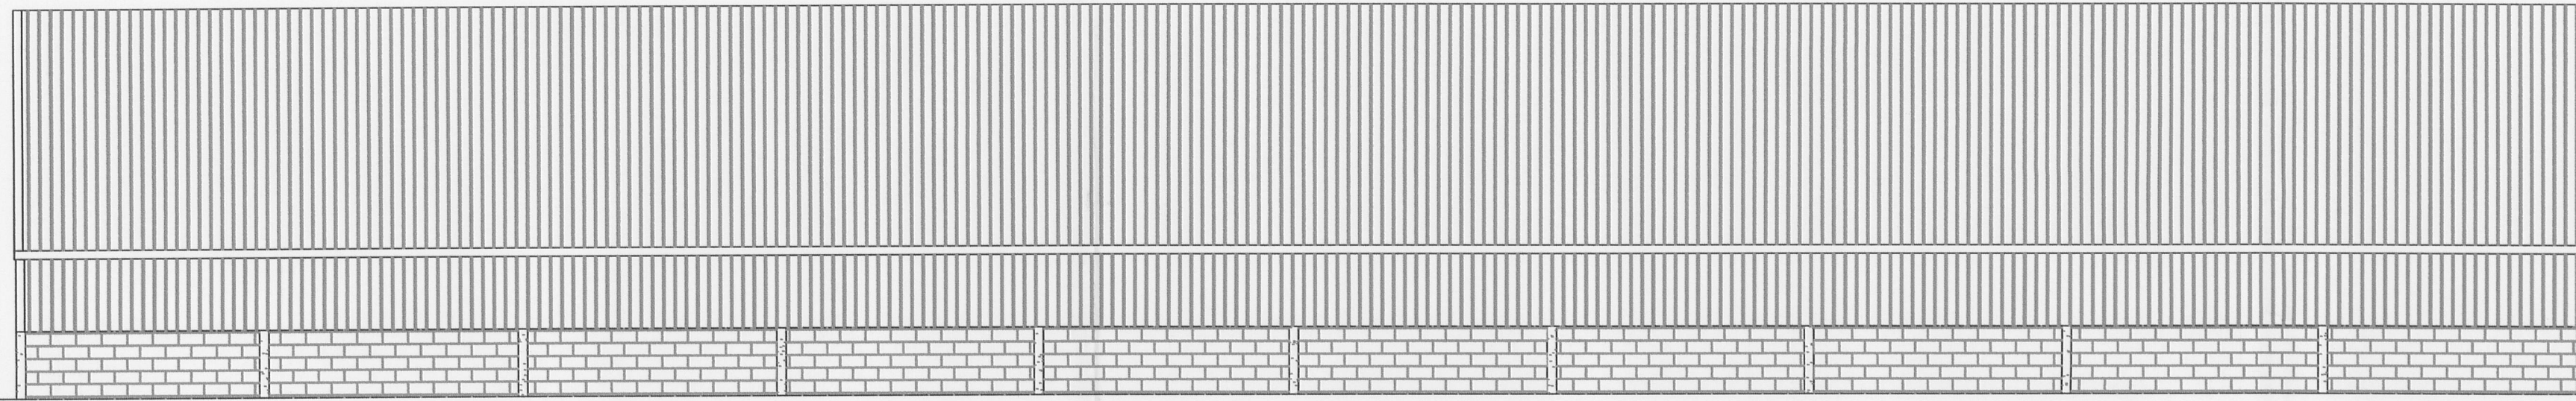

Rear Elevation.

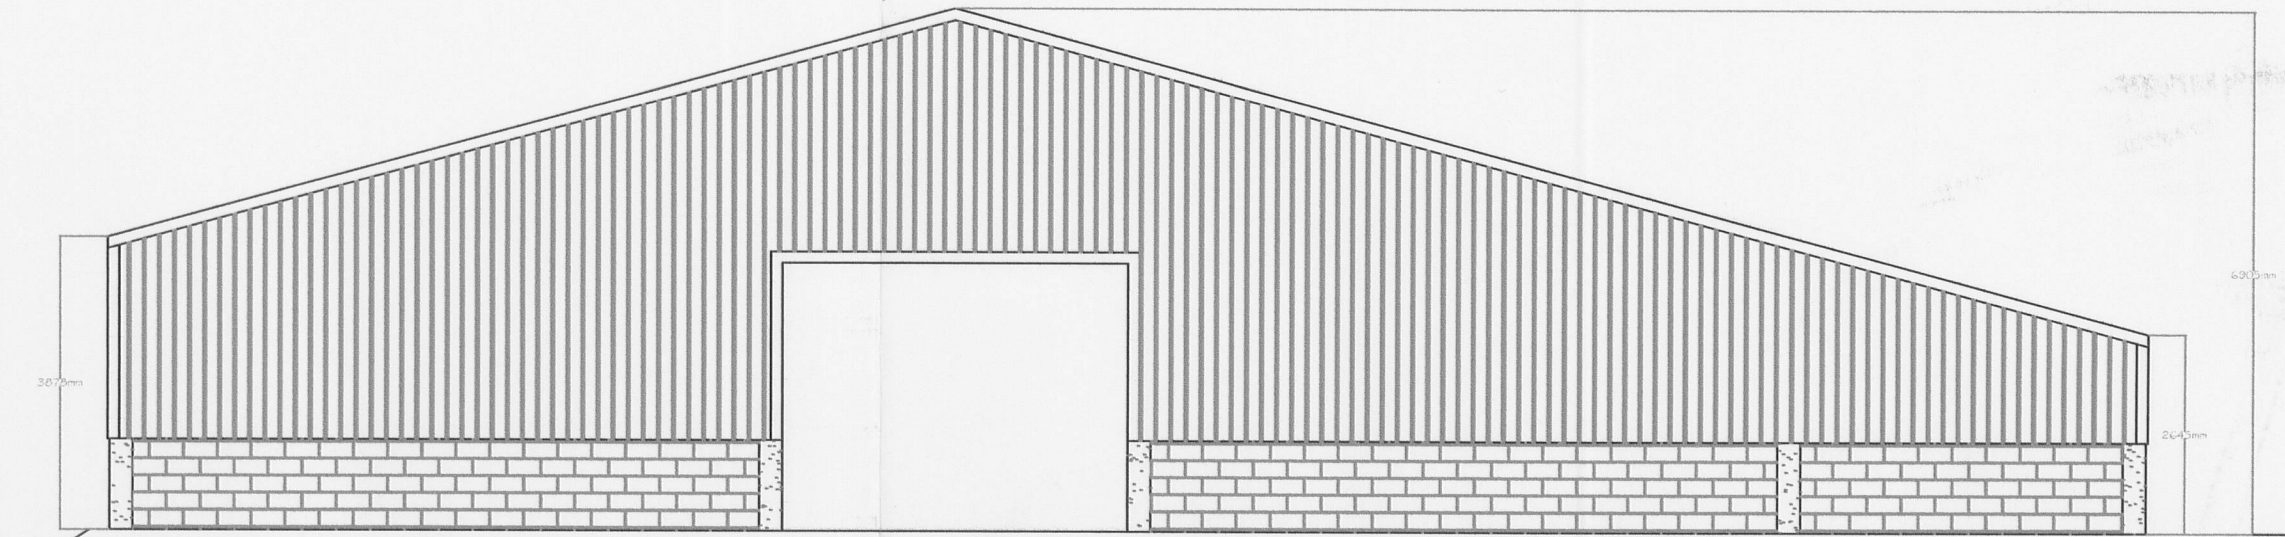


Side Elevation.

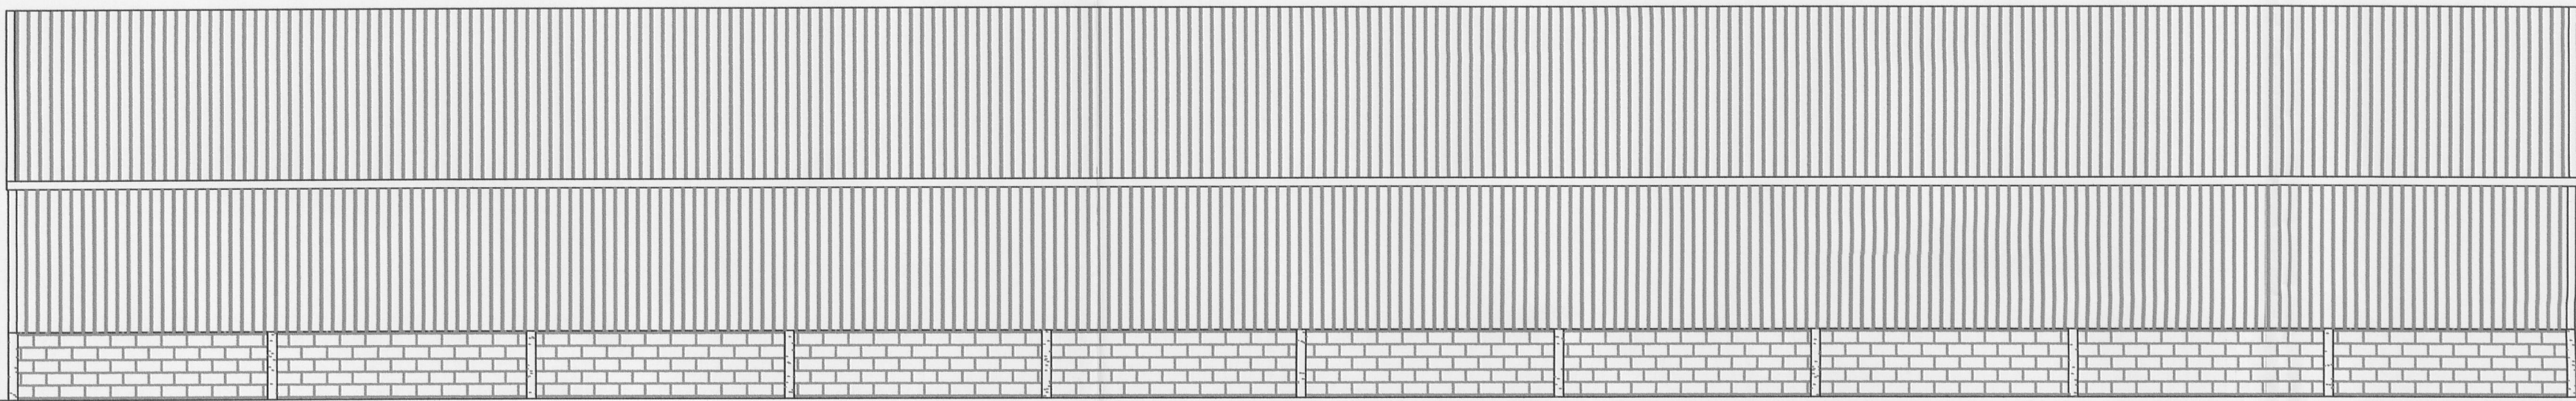

Plan.

3 2 0 0 7 0 9 3 5 P

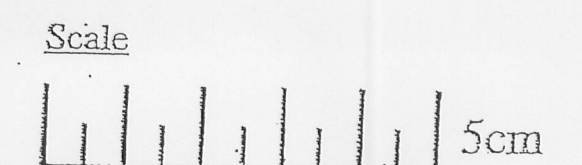

J. HADFIELD. ENGINEERING, SURVEYING.			
Syring House, Chipping, Lancashire. PR3 2GQ. Tel 07740 929096. Fax 06705 362185			
Clients Details, Messrs STOTT.			
Project Details, PROPOSED PLANS & ELEVATIONS LIVESTOCK BUILDING			
Project Address, LAUND FARM, BOWLAND with LEAGRAM.			
Project Number, 129/301	Date, JULY07	Scale, 1:50	By, JH
DO NOT SCALE THIS DRAWING. CHECK ALL DIMENSIONS ON SITE			
THIS DRAWING IS PROTECTED BY COPYRIGHT. IT MAY NOT BE REPRODUCED IN ANY FORM OR BY ANY MEANS FOR ANY PURPOSE, WITHOUT WRITTEN PERMISSION FROM LAMBERT, HENDRICKS & PARTNERS			