

Householder Planning Application

Application No: **320070936P**
 Date received:
 Fee paid £ Receipt No

Town and Country Planning Act 1990

You may use this form to apply for planning permission to alter or extend your house or erect a building within the boundary

For any other planning application, use Form P1.

Please read the notes overleaf and then answer all the following questions:-

Question 1

Your Name and Address:

MR + MRS HAMER
 44 WOODHEAD ROAD
 READ

Postcode: BB12 7PH

Tel No: 775800

Question 1a

The Name and Address of any person acting for you:

Question 2

Describe the proposed work and state the location if different from your address:

PROPOSED EXTENSIONS

Postcode:

Question 3

Please state the main proposed external materials (for example, brick walls, colour, make type) and show them on your detailed plan

CONC. TILES, FACING BRICK, ARTIFICIAL STONE

Please state Yes or No

Question 4

Do you intend to demolish any buildings?

If YES, please show them on your detailed plan.

YES

Question 5

Do you intend to construct any new access to a road or back street or alter an existing one? If YES, please show it on your detailed plan.

NO

Question 6

Are there any trees on the site? If YES, please show them on the detailed plan.

NO

Question 7


Are any trees to be felled? If YES, please show which on the detailed plan.

NO

Question 8

Please read and sign the following statements:-


I wish to apply for planning permission for the development described in this application and the accompanying plans and enclose the fee of £ 135

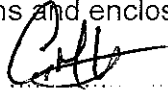Signed:  (Applicant/Agent) Date: 27-09-07

Certificate under Article 7 Town and Country Planning General Development Procedure Order 1995
 Certificate A


I certify that on the day 21 days before the date of the accompanying application nobody except the applicant was the owner of any part of the land to which the application relates

None of the land to which the application relates is, or is part of, an agricultural holding

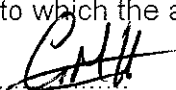
Signed:  (Applicant/Agent) Date: 27-09-07

H.M. LAND REGISTRY		TITLE NUMBER	
		LA409239	
ORDNANCE SURVEY PLAN REFERENCE	SD 7634	SECTION F	Scale 1/1250
COUNTY LANCASHIRE			© Crown copyright 1977

The boundaries shown by dotted lines have been plotted from the transfer plan. The title plan may be updated from later survey information.

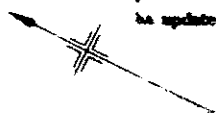


3 2 0 0 7 0 9 3 6 P

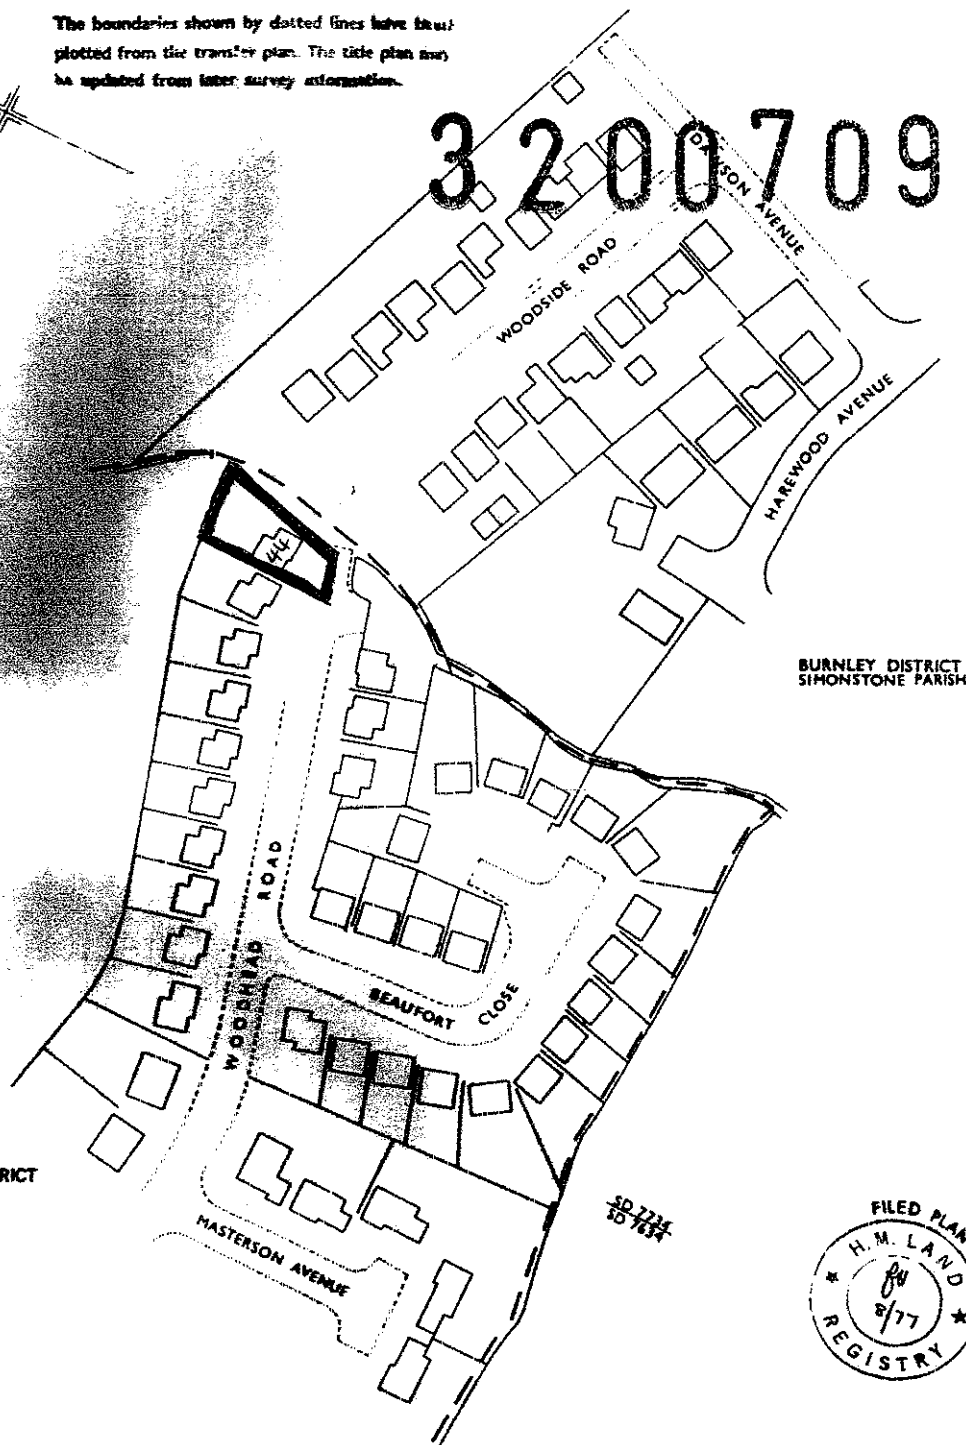

BURNLEY DISTRICT
SIMONSTONE PARISH

RIBBLE VALLEY DISTRICT
READ PARISH

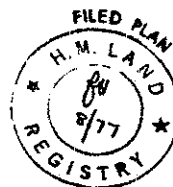

Official copy issued on 24 April 2007 shows the state of this title plan on 24 April 2007 at 8:46:17.
admissible in evidence to the same extent as the original (s.67 Land Registration Act 2002).
title plan shows the general position, not the exact line, of the boundaries. It may be subject to distortions in scale. Measurements scaled from this plan
not match measurements between the same points on the ground. See Land Registry Public Guide 7 - Title Plans.
title is dealt with by Land Registry, Lancashire Office.
own Copyright. Produced by Land Registry. Reproduction in whole or in part is prohibited without the prior written permission of Ordnance Survey Licence
ber 100026316.