

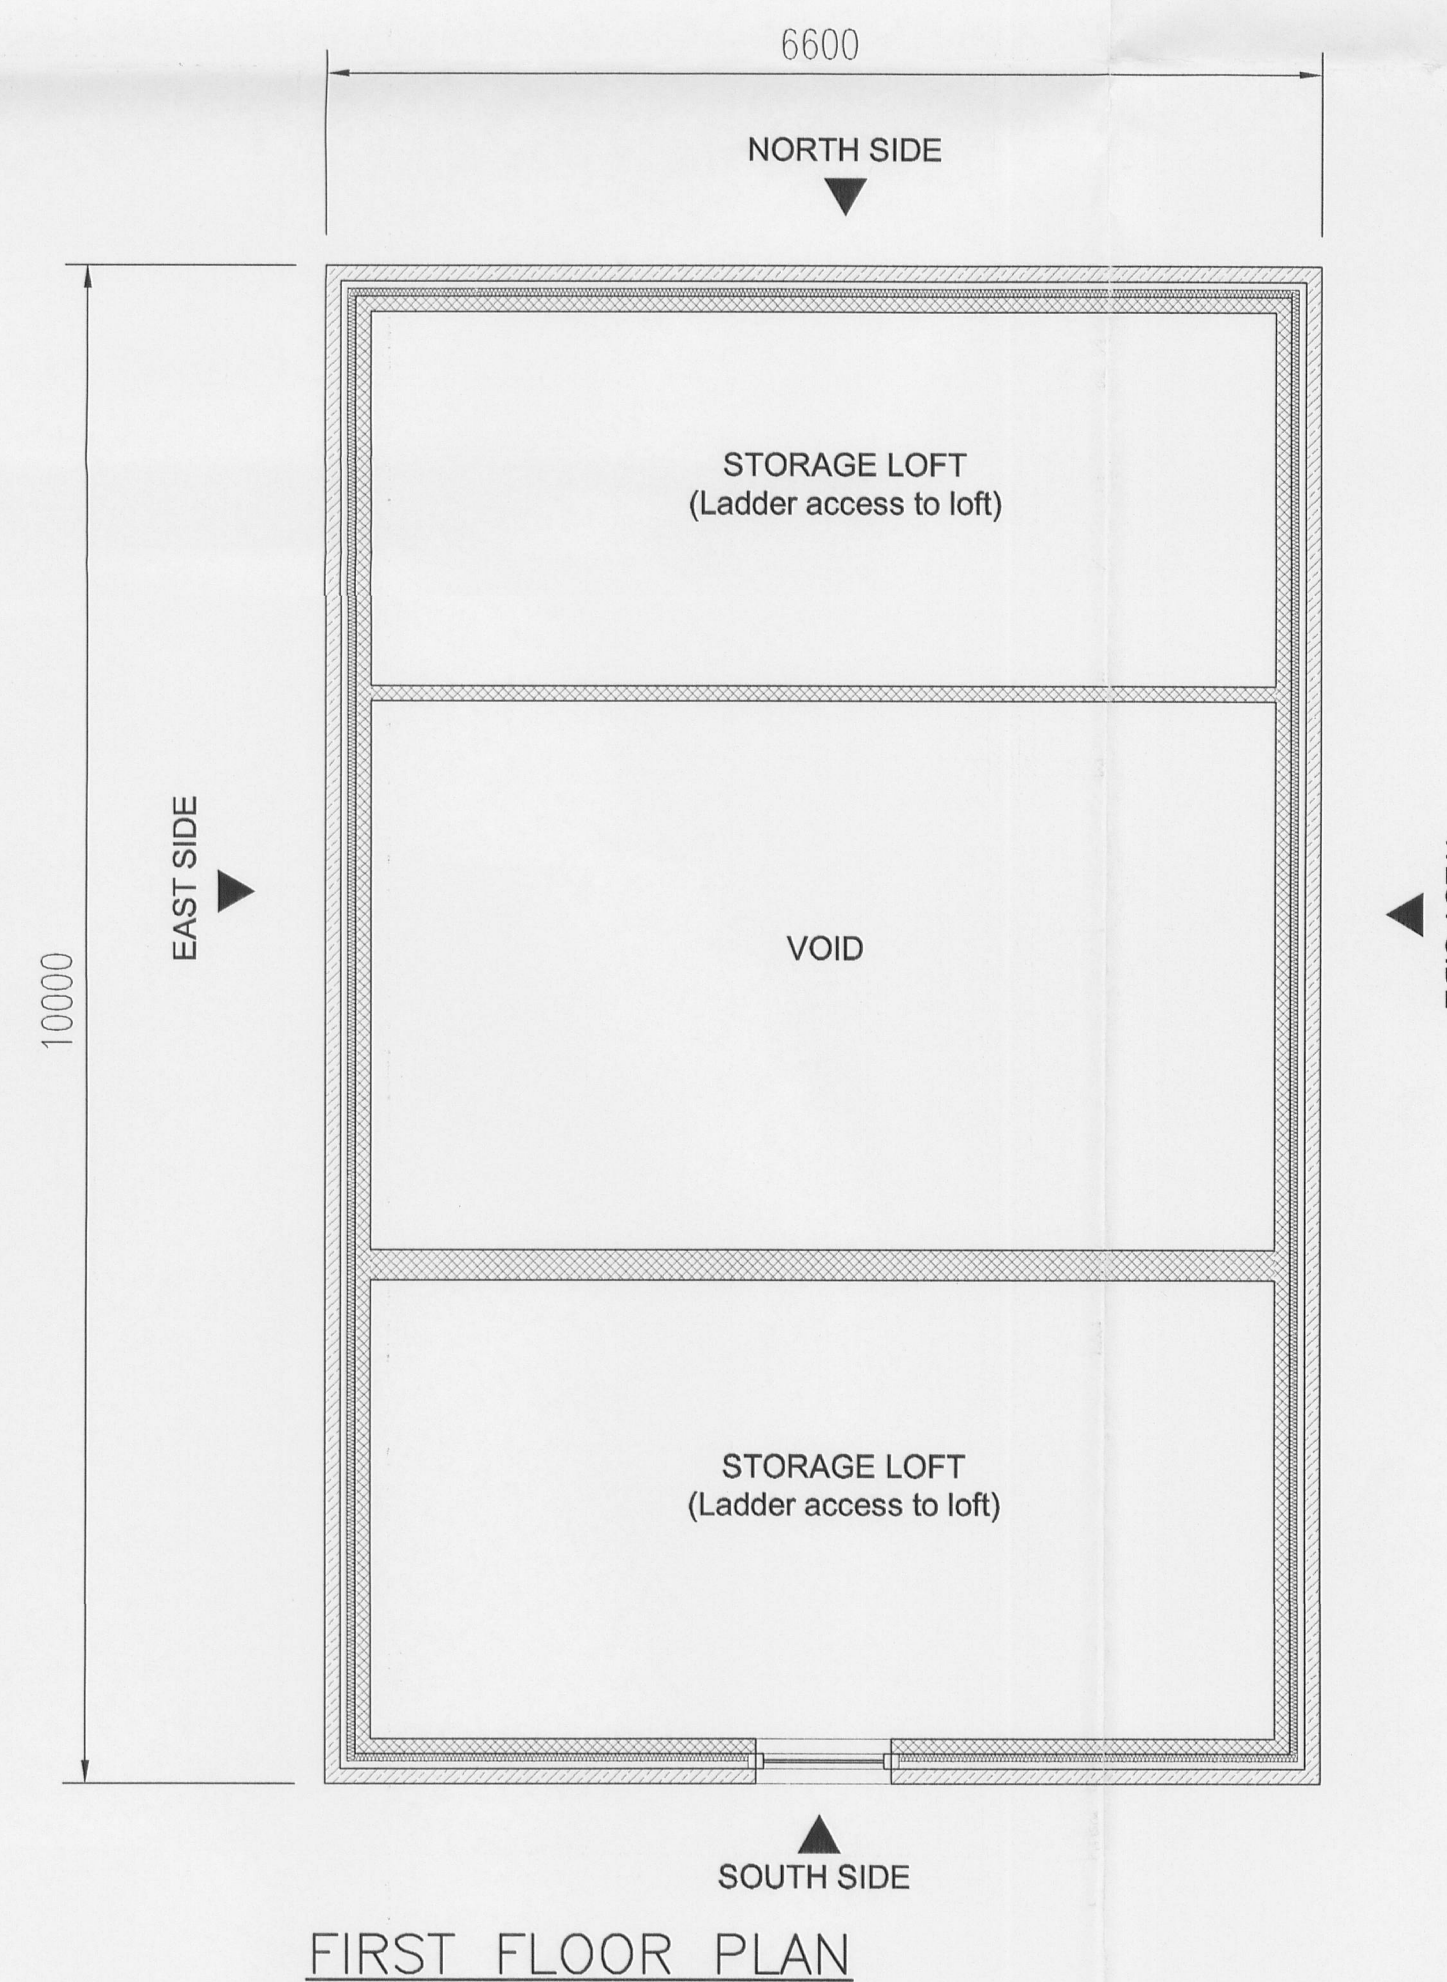
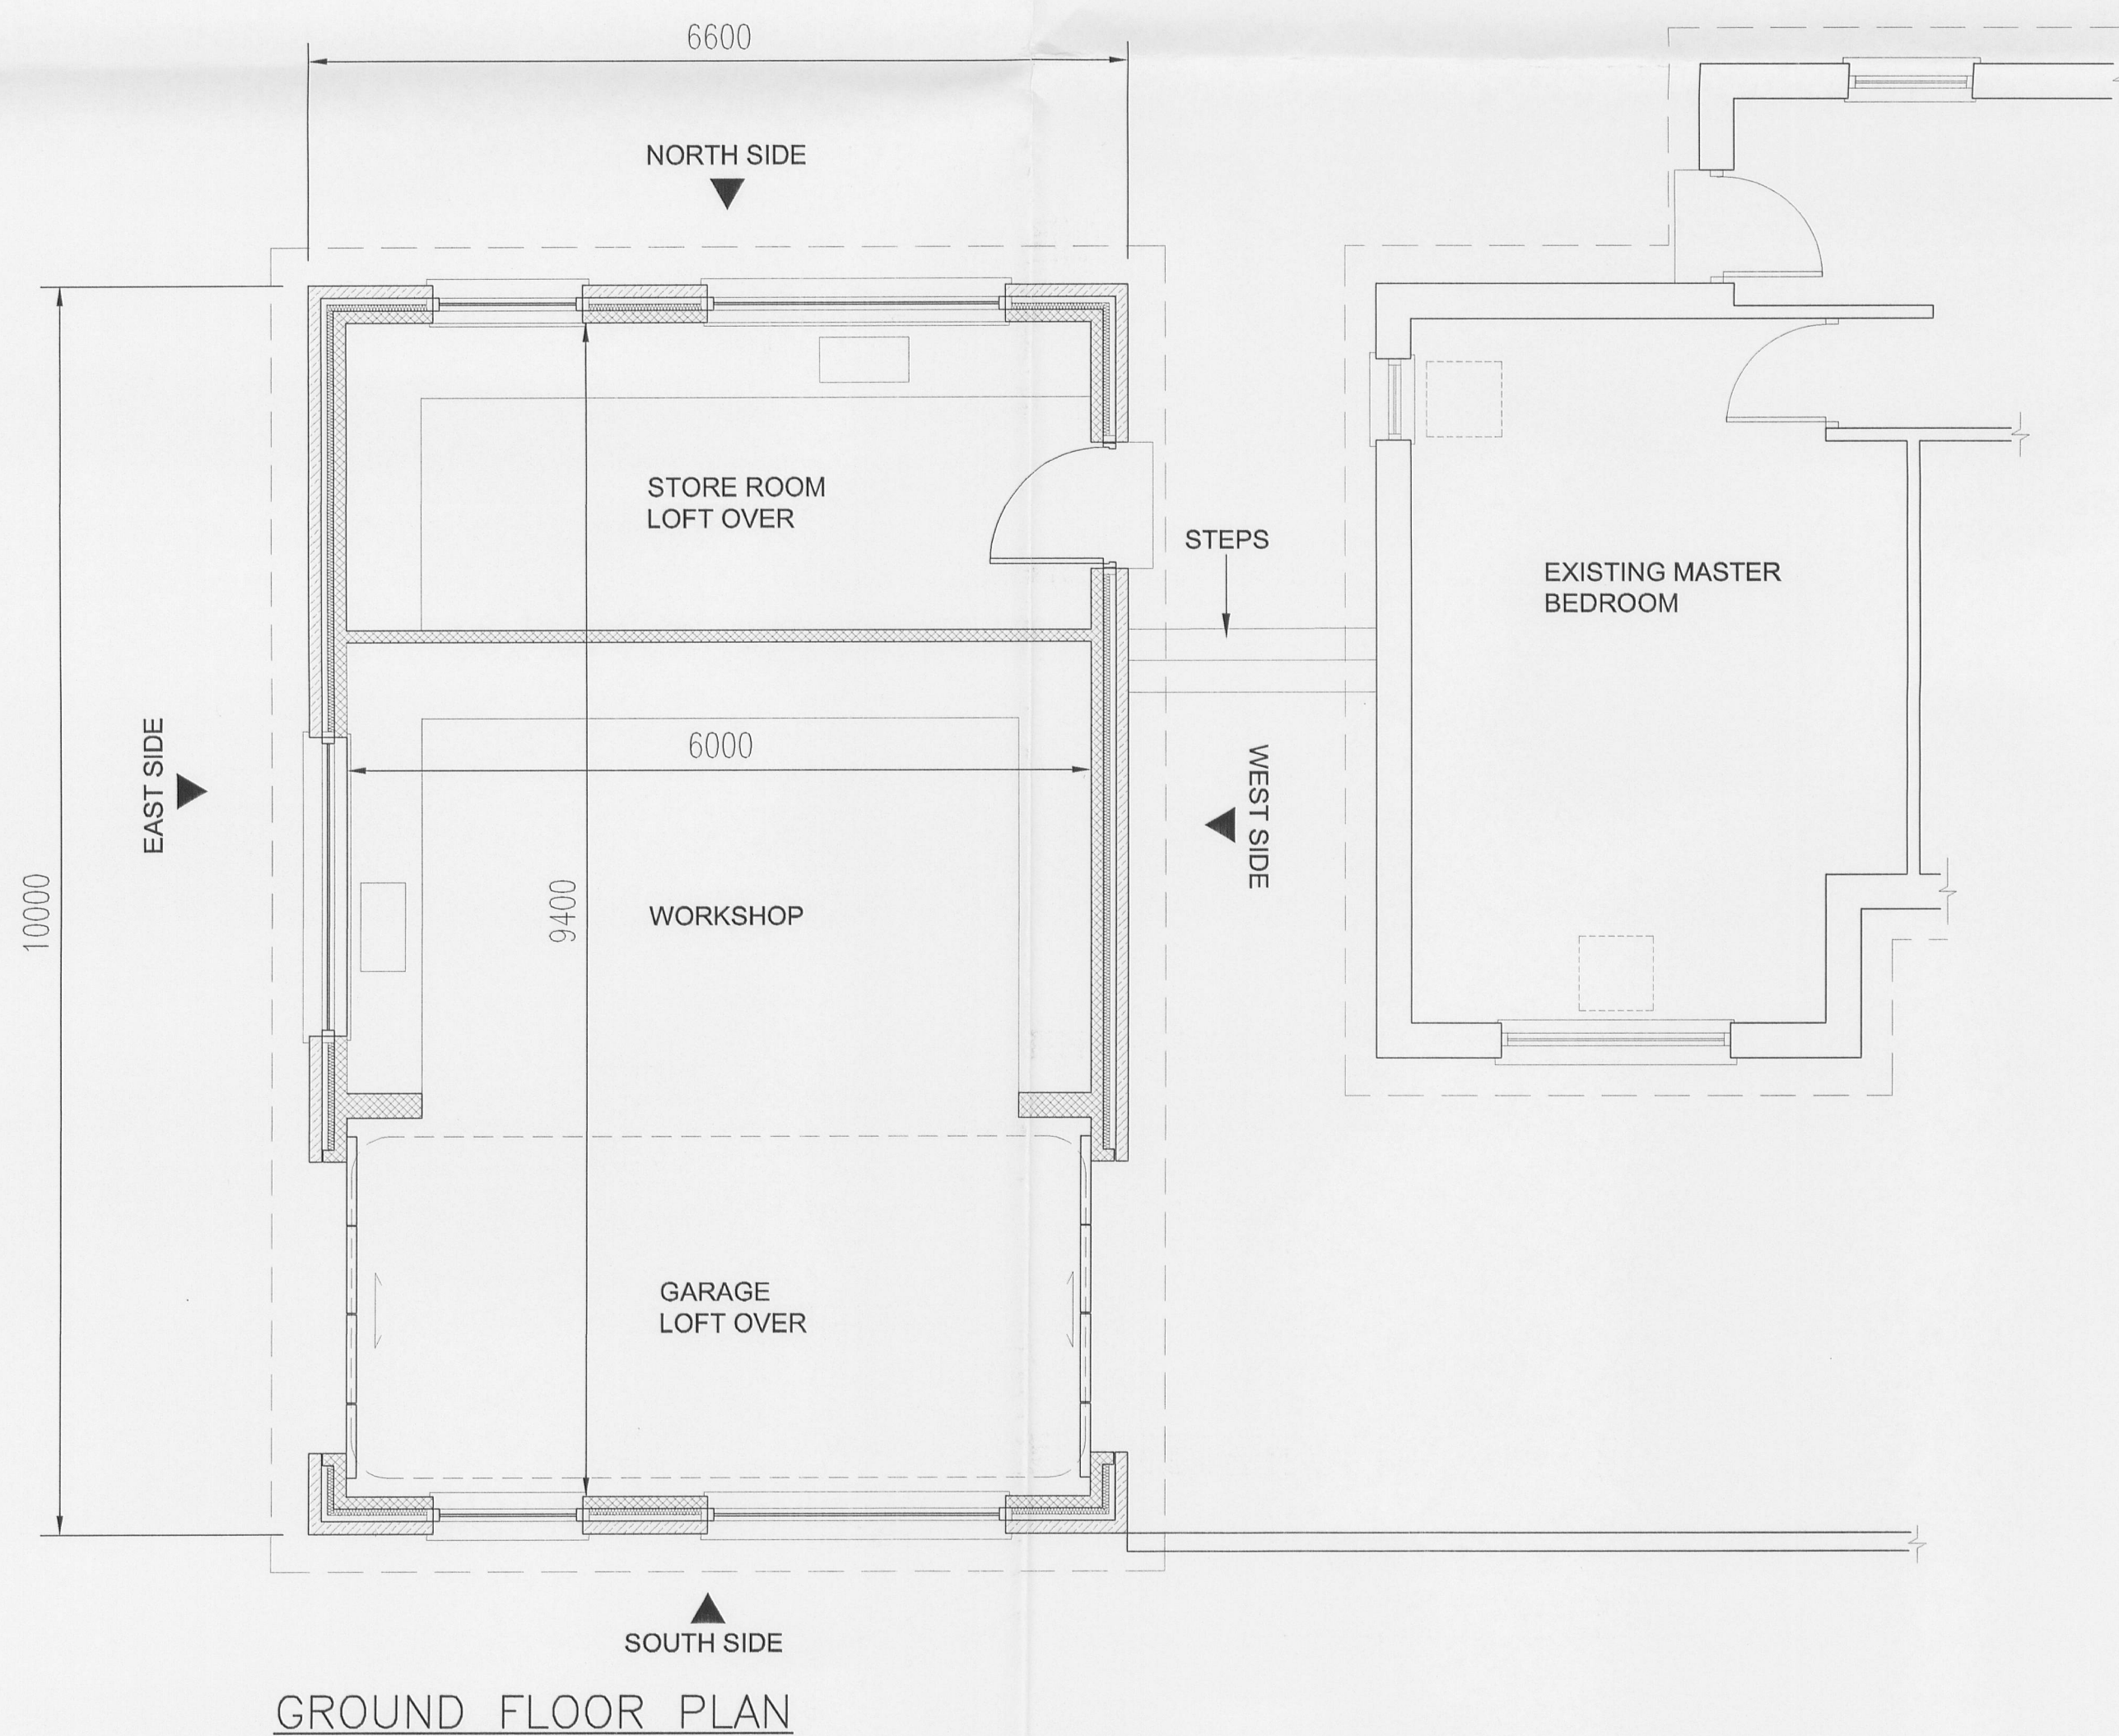
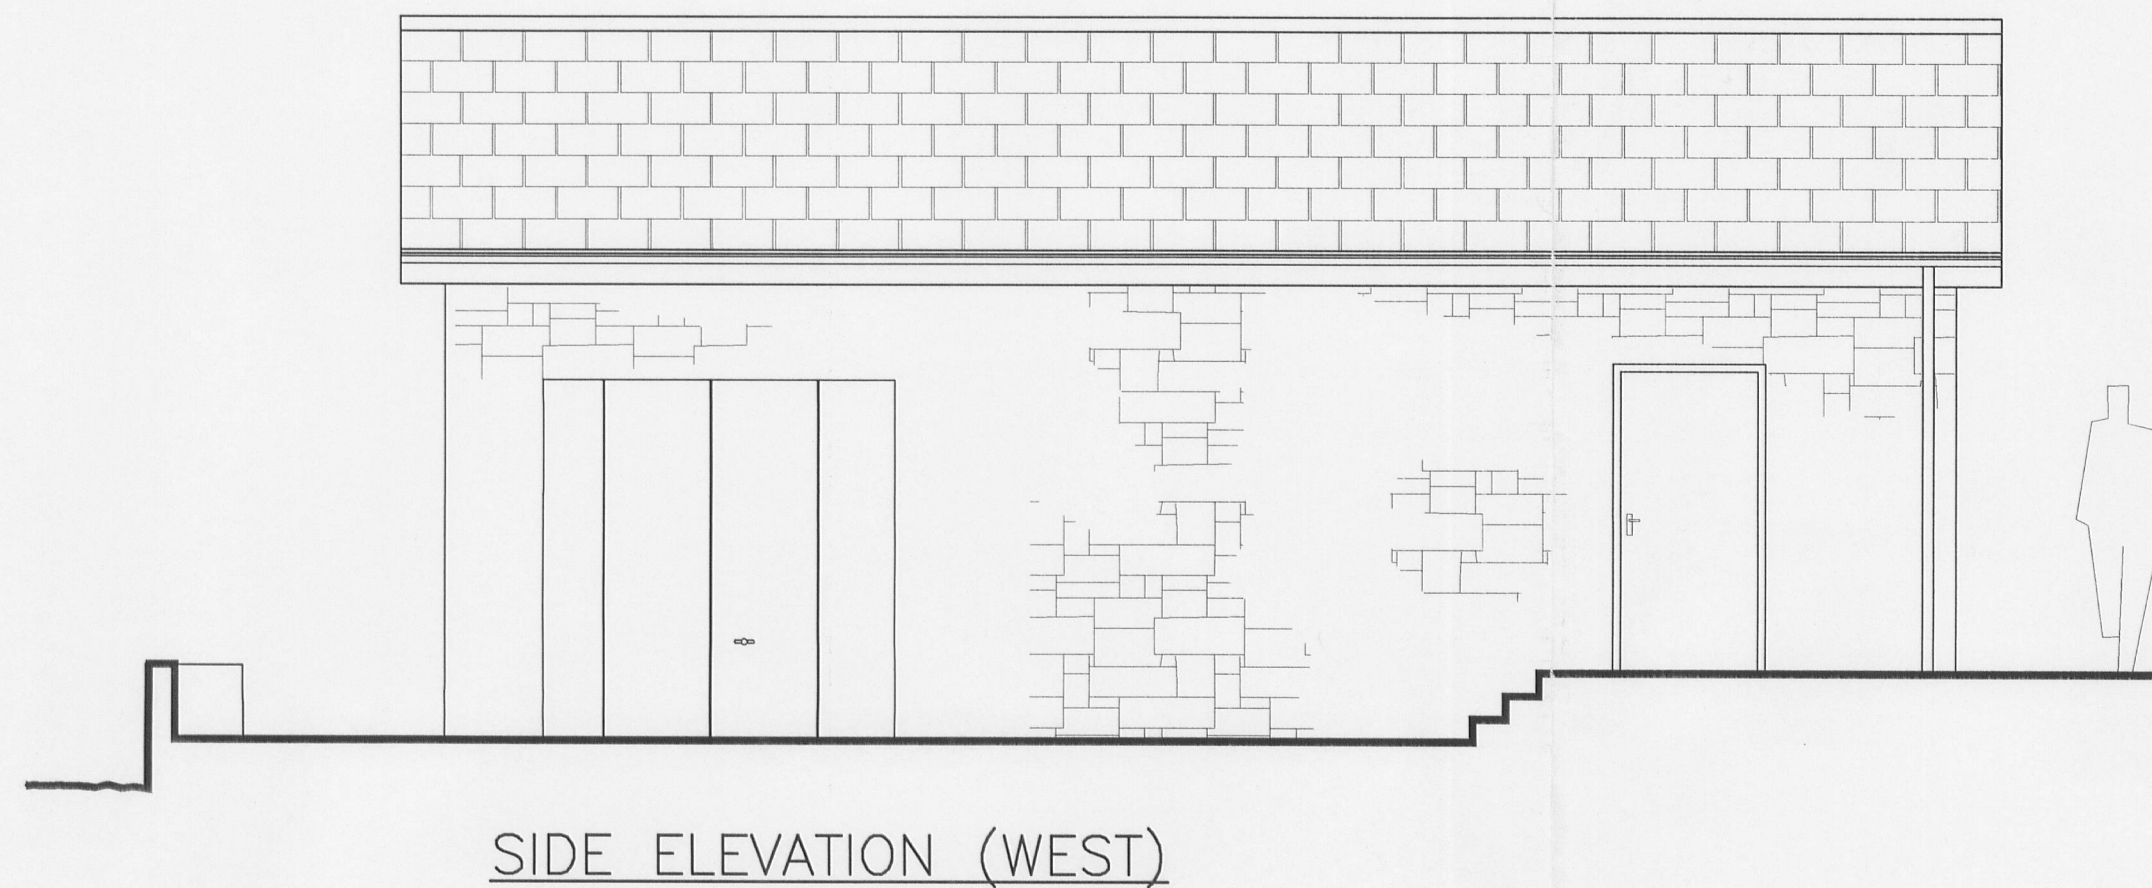
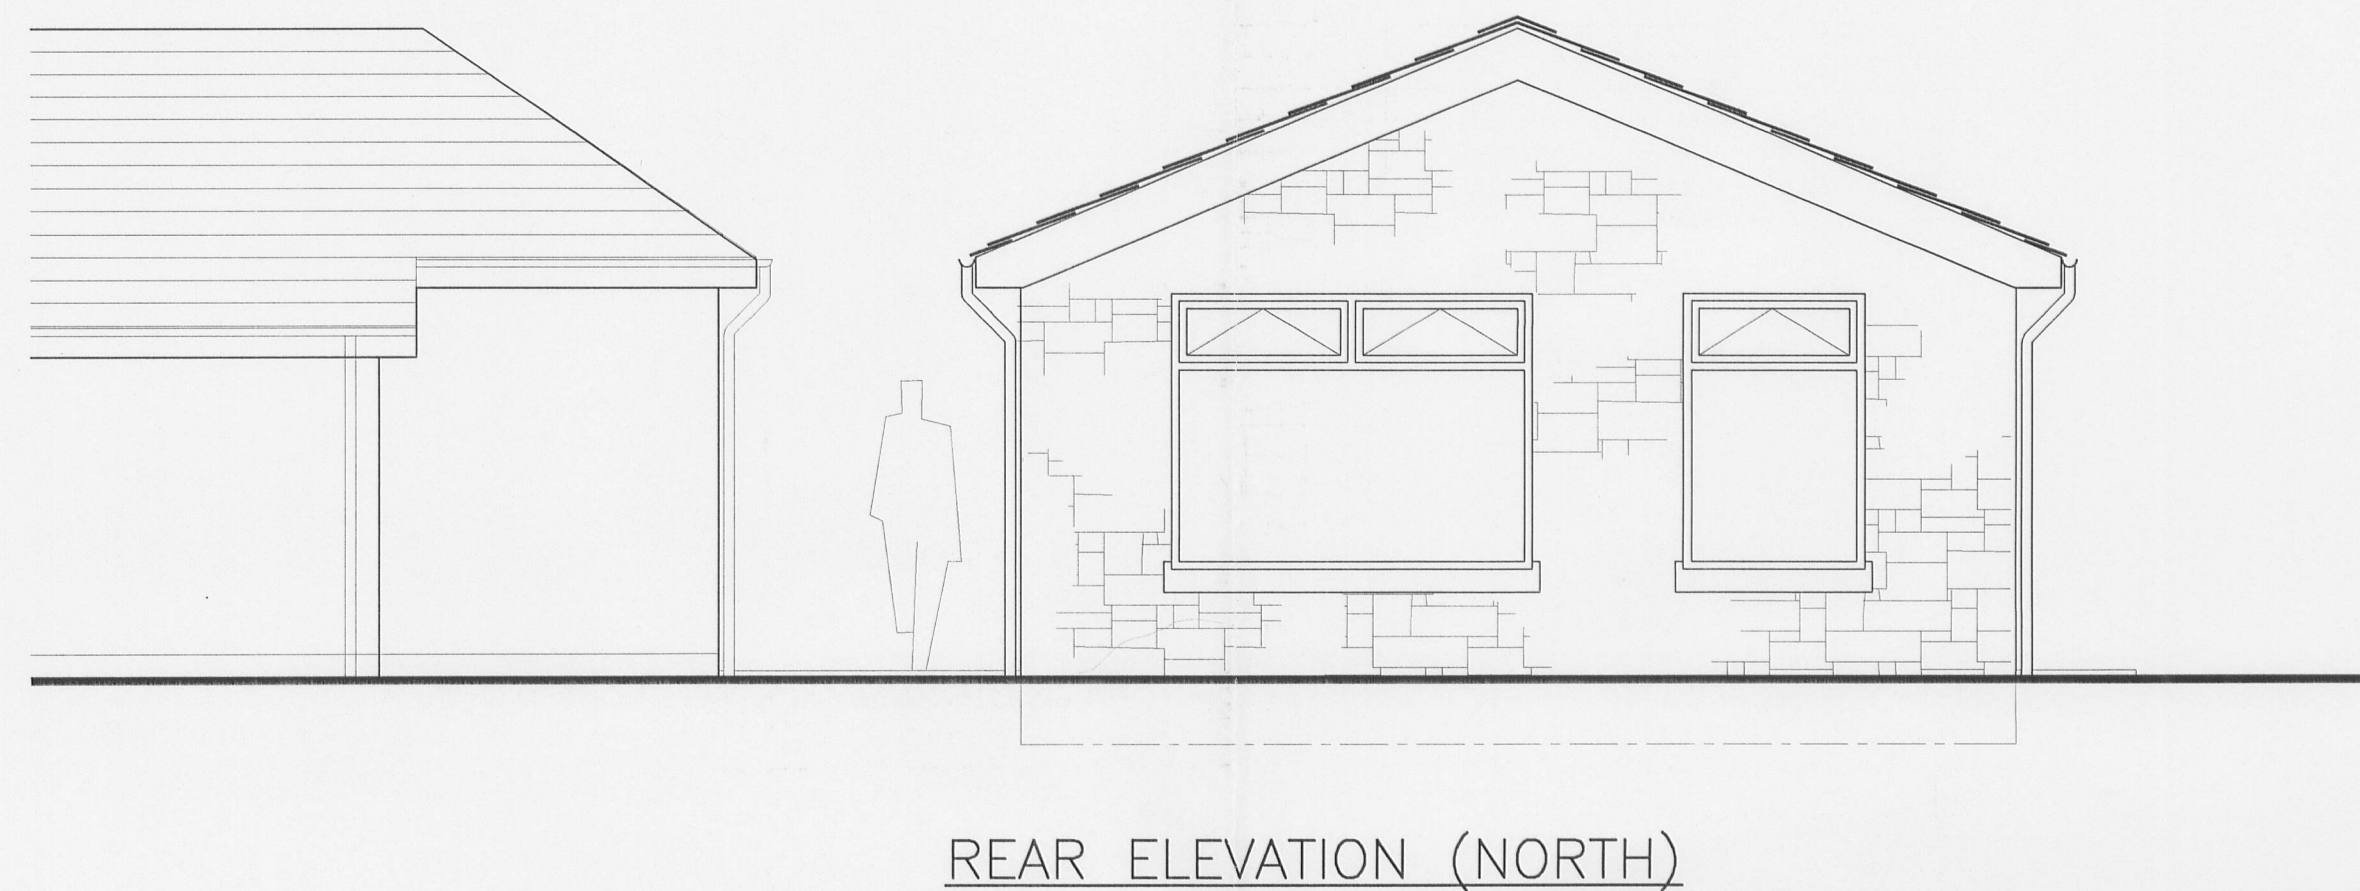


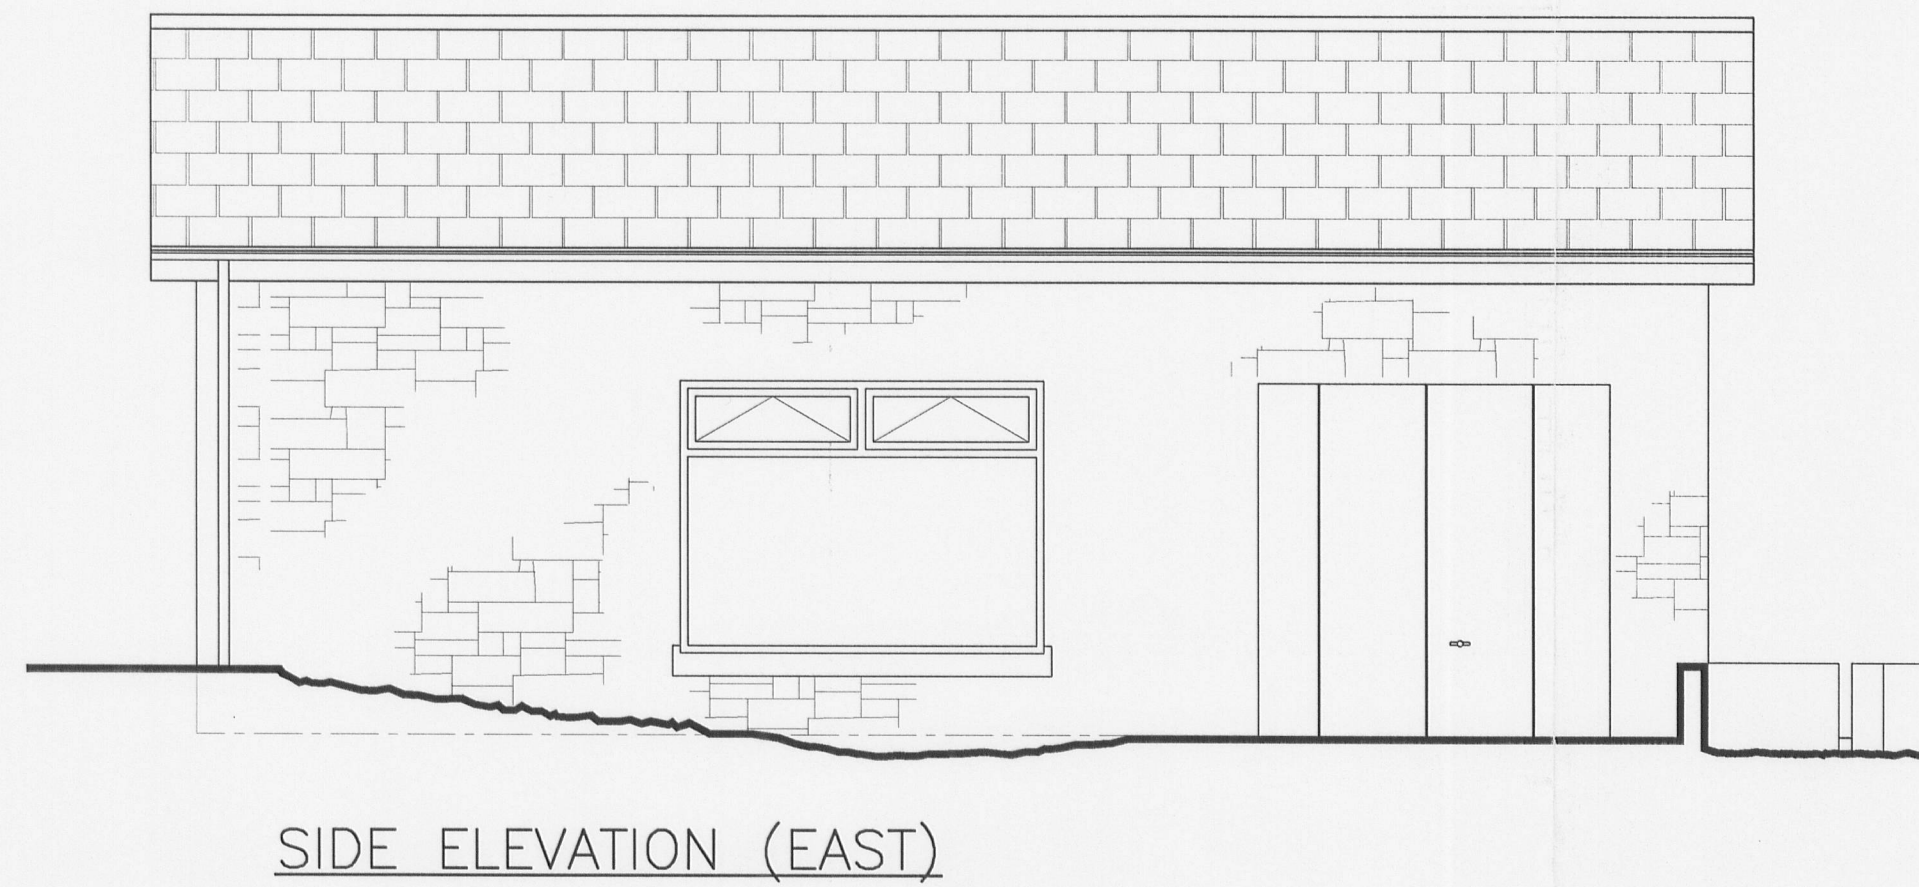

status		INFORMATION
Materials:		
Roof: Marley monarch concrete tiles colour purple		
Walls: Wyredale concrete blocks colour sand		
Windows & Doors: Softwood painted colour cream		
Bargeboards & Eaves Soffits: Softwood painted colour brown		
Rainwater Goods: Plastic colour brown		
NB All materials & colours as existing bungalow		
D	Notes added as per client's request	27.09.07
C	Changes to garage as per client's request	21.08.07
B	Alterations to client's request	01.03.07
A	Alterations to client's request	01.02.07
revision		date

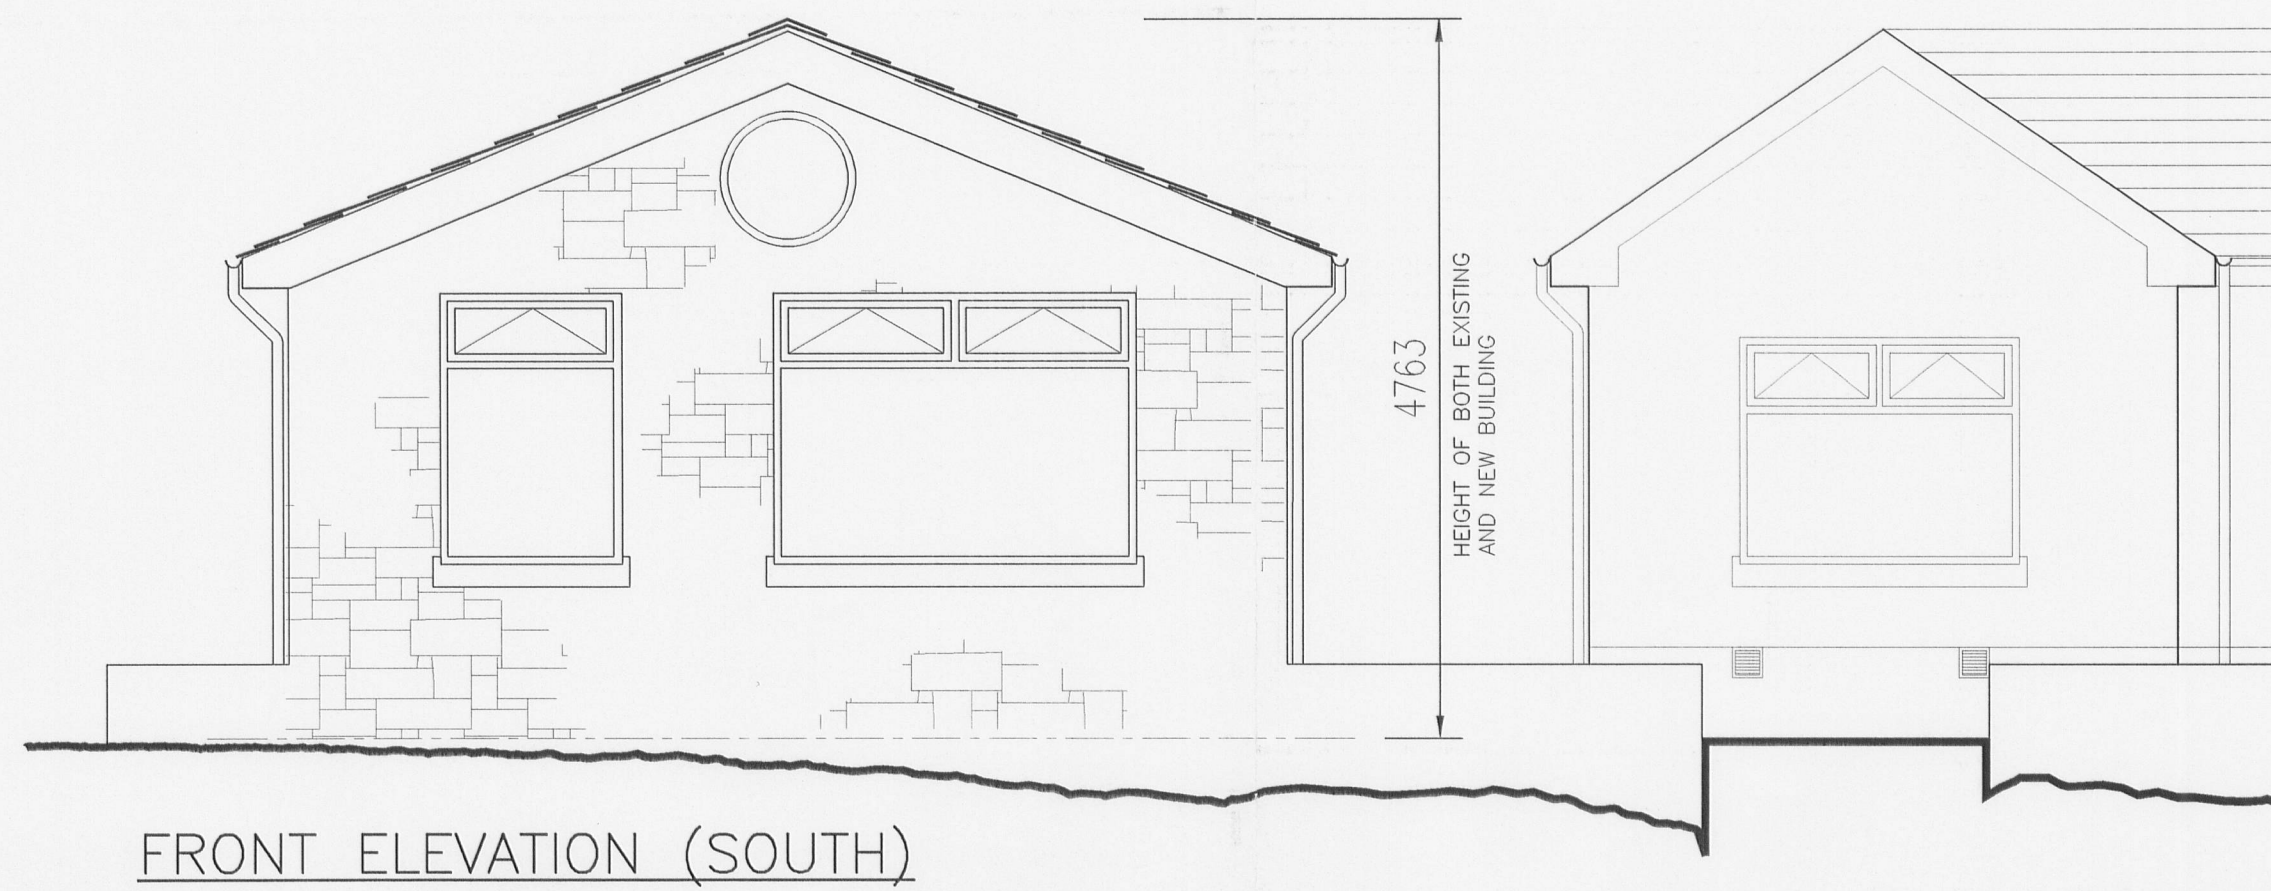

construction
design
consultants

19 Silverwell Street
Bolton BL1 1PR
T: 01204 525321
F: 01204 525488
e: email@bghbolton.co.uk

Bradshaw Gass & Hope

client
MR D.J.CLARKE
SUNNYHURST
LAMBING CLOUGH LANE
HURST GREEN

project
PROPOSED GARAGE
3 2 0070939P

drawing
PLAN AND
ELEVATIONS

drawn MJC	date 27.09.07
approved [Signature]	date 27.09.07
scale 1:50	A1
drawing no 1194.08.04	rev D
dept. ARCHITECTURAL	RIBA