

Householder Planning Application

P1H

Application No. **320070947P**

Date received

Fee paid £

Receipt No.

Town and Country Planning Act 1990

You may use this form to apply for planning permission to alter or extend your house or erect a building within the boundary. For any other Planning Application use form P1.

Please read the notes overleaf and then answer all the following questions:

Question 1

Your Name and Address

PAUL + SARAH ROUNDELL
HOUGHTON FARM COTTAGE
OSBALDESTON LANE
OSBALDESTON

Postcode **BB2 7LY**
Tel. No: **01254 514480**

Question 1a

The Name and Address of any person acting for you

DIRECTOR OF DEVELOPMENT	
- 3 OCT 2007	
FOR THE ATTENTION OF	

Question 2

Describe the proposed work and state the location if different from your address.

Demolition / removal of existing shed, fence + trees which border our property, replacing them with dry stone wall built as property boundary to height of approx 1.8m, + fitting of gate for car access

LEYLAND II

Postcode

Question 3

Please state the main proposed external materials (for example, brick walls, colour, make, type) and show them on your detailed plan.

Natural stone (for dry stone wall), natural stone gates/posts, hardwood gate for vehicle access

Question 4

Do you intend to demolish any buildings?
If YES, please show them on your detailed plan.

Please state Yes or No

YES (1)

Question 5

Do you intend to construct any new access to a road or back street or alter an existing one? If YES, please show it on your detailed plan.

YES

Question 6

Are there any trees on the site?
If YES, please show them on the detailed plan.

YES

Question 7

Are any trees to be felled?
If YES, please show which on the detailed plan.

YES

Question 8

Please read and sign the following statements.

I wish to apply for planning permission for the development described in this application and the accompanying plans and enclose the fee of £ **135.00**

Signed [Signature] (Applicant/Agent) Date **30/9/07**


Certificate under Article 7 Town and Country Planning (General Development Procedure) Order 1995
Certificate A

I certify that on the day 21 days before the date of the accompanying application nobody, except the applicant was the owner of any part of the land to which the application relates.
None of the land to which the application relates is, or is part of, an agricultural holding.

Signed [Signature] (Applicant/Agent) Date **30/9/07**


320070947P


H.M. LAND REGISTRY		TITLE NUMBER	
		LA 820594	
ORDNANCE SURVEY PLAN REFERENCE	SD 6432	SECTION 8	Scale 1/1250 Enlarged from 1/2500
COUNTY LANCASHIRE	DISTRICT RIBBLE VALLEY	© Crown copyright	

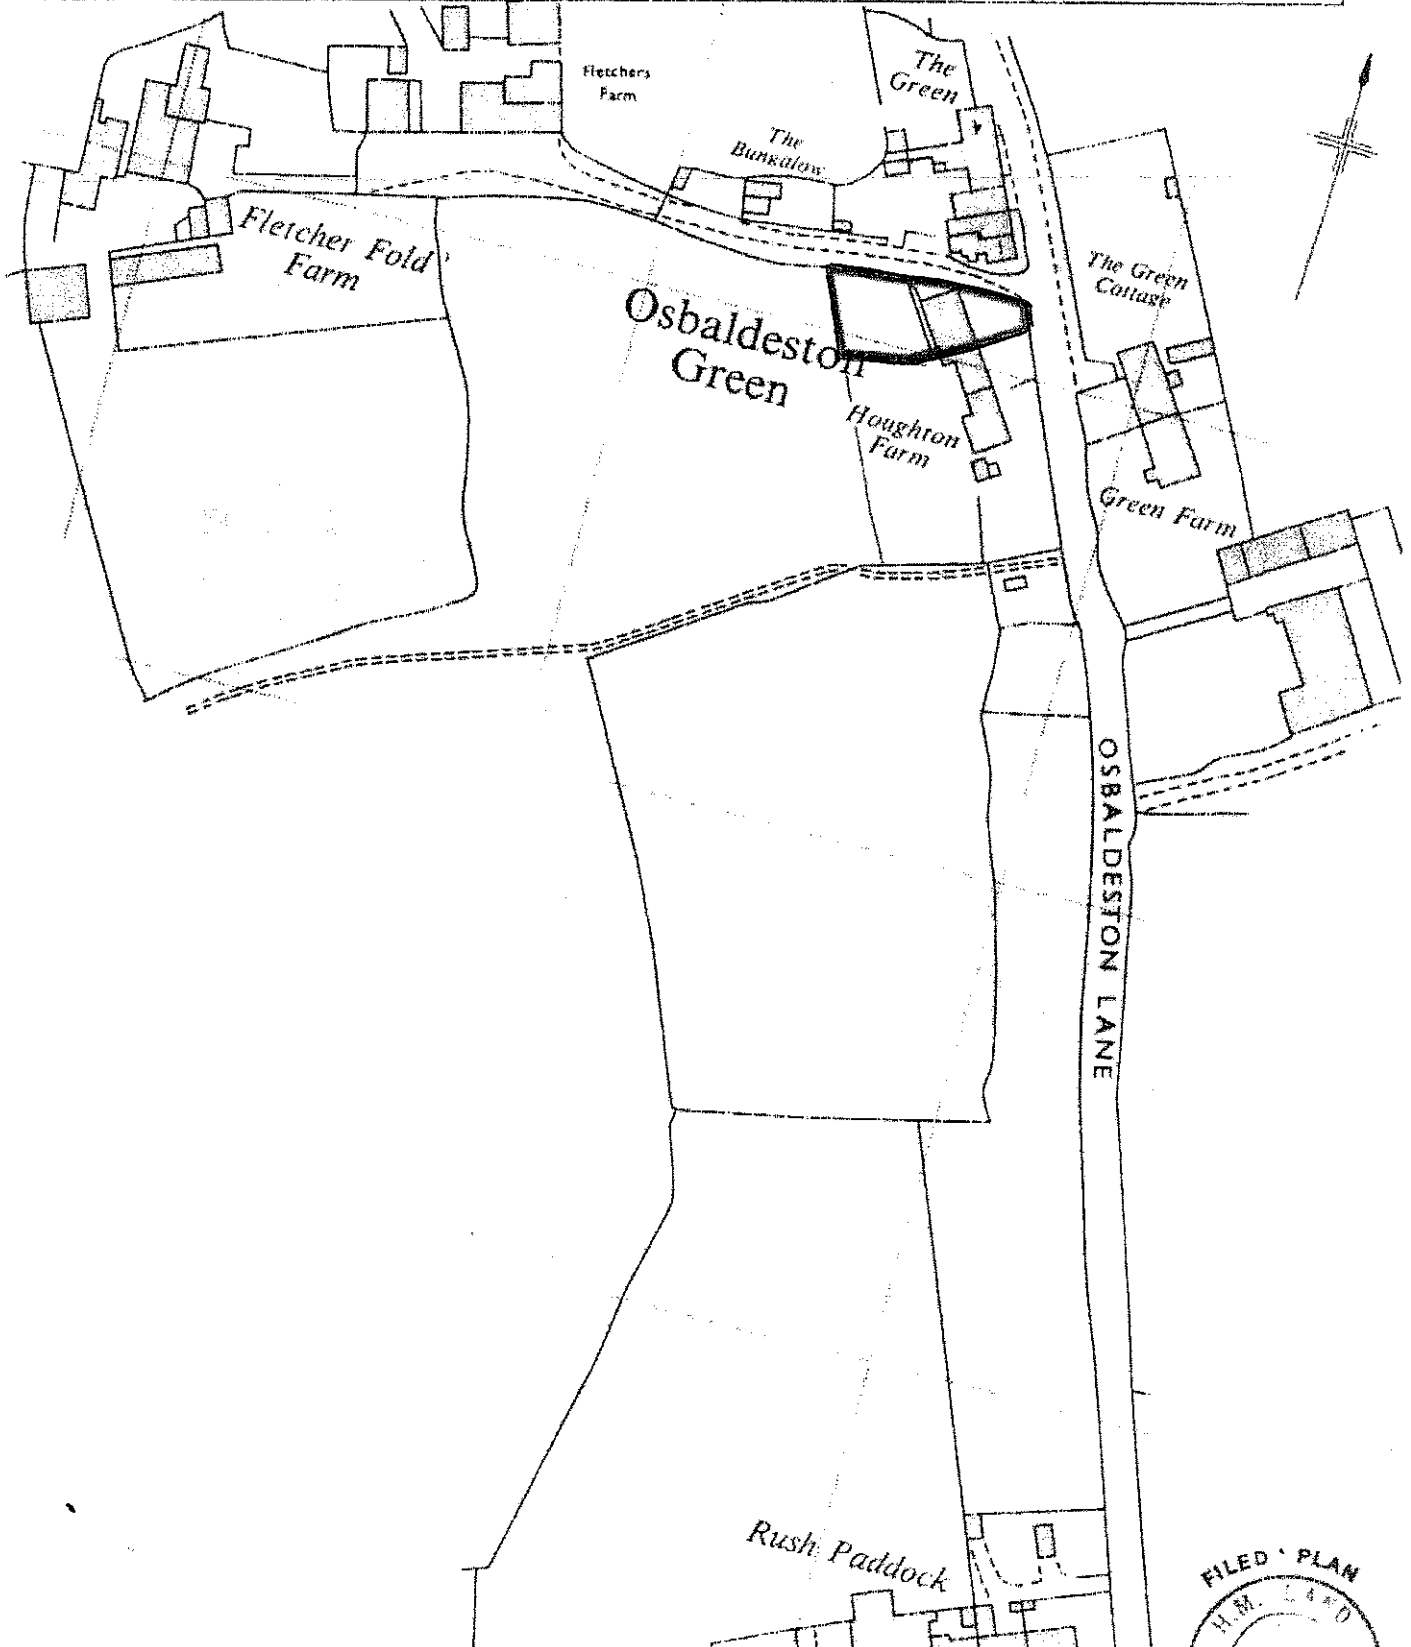

FILED PLAN
H.M. LAND

320070947P

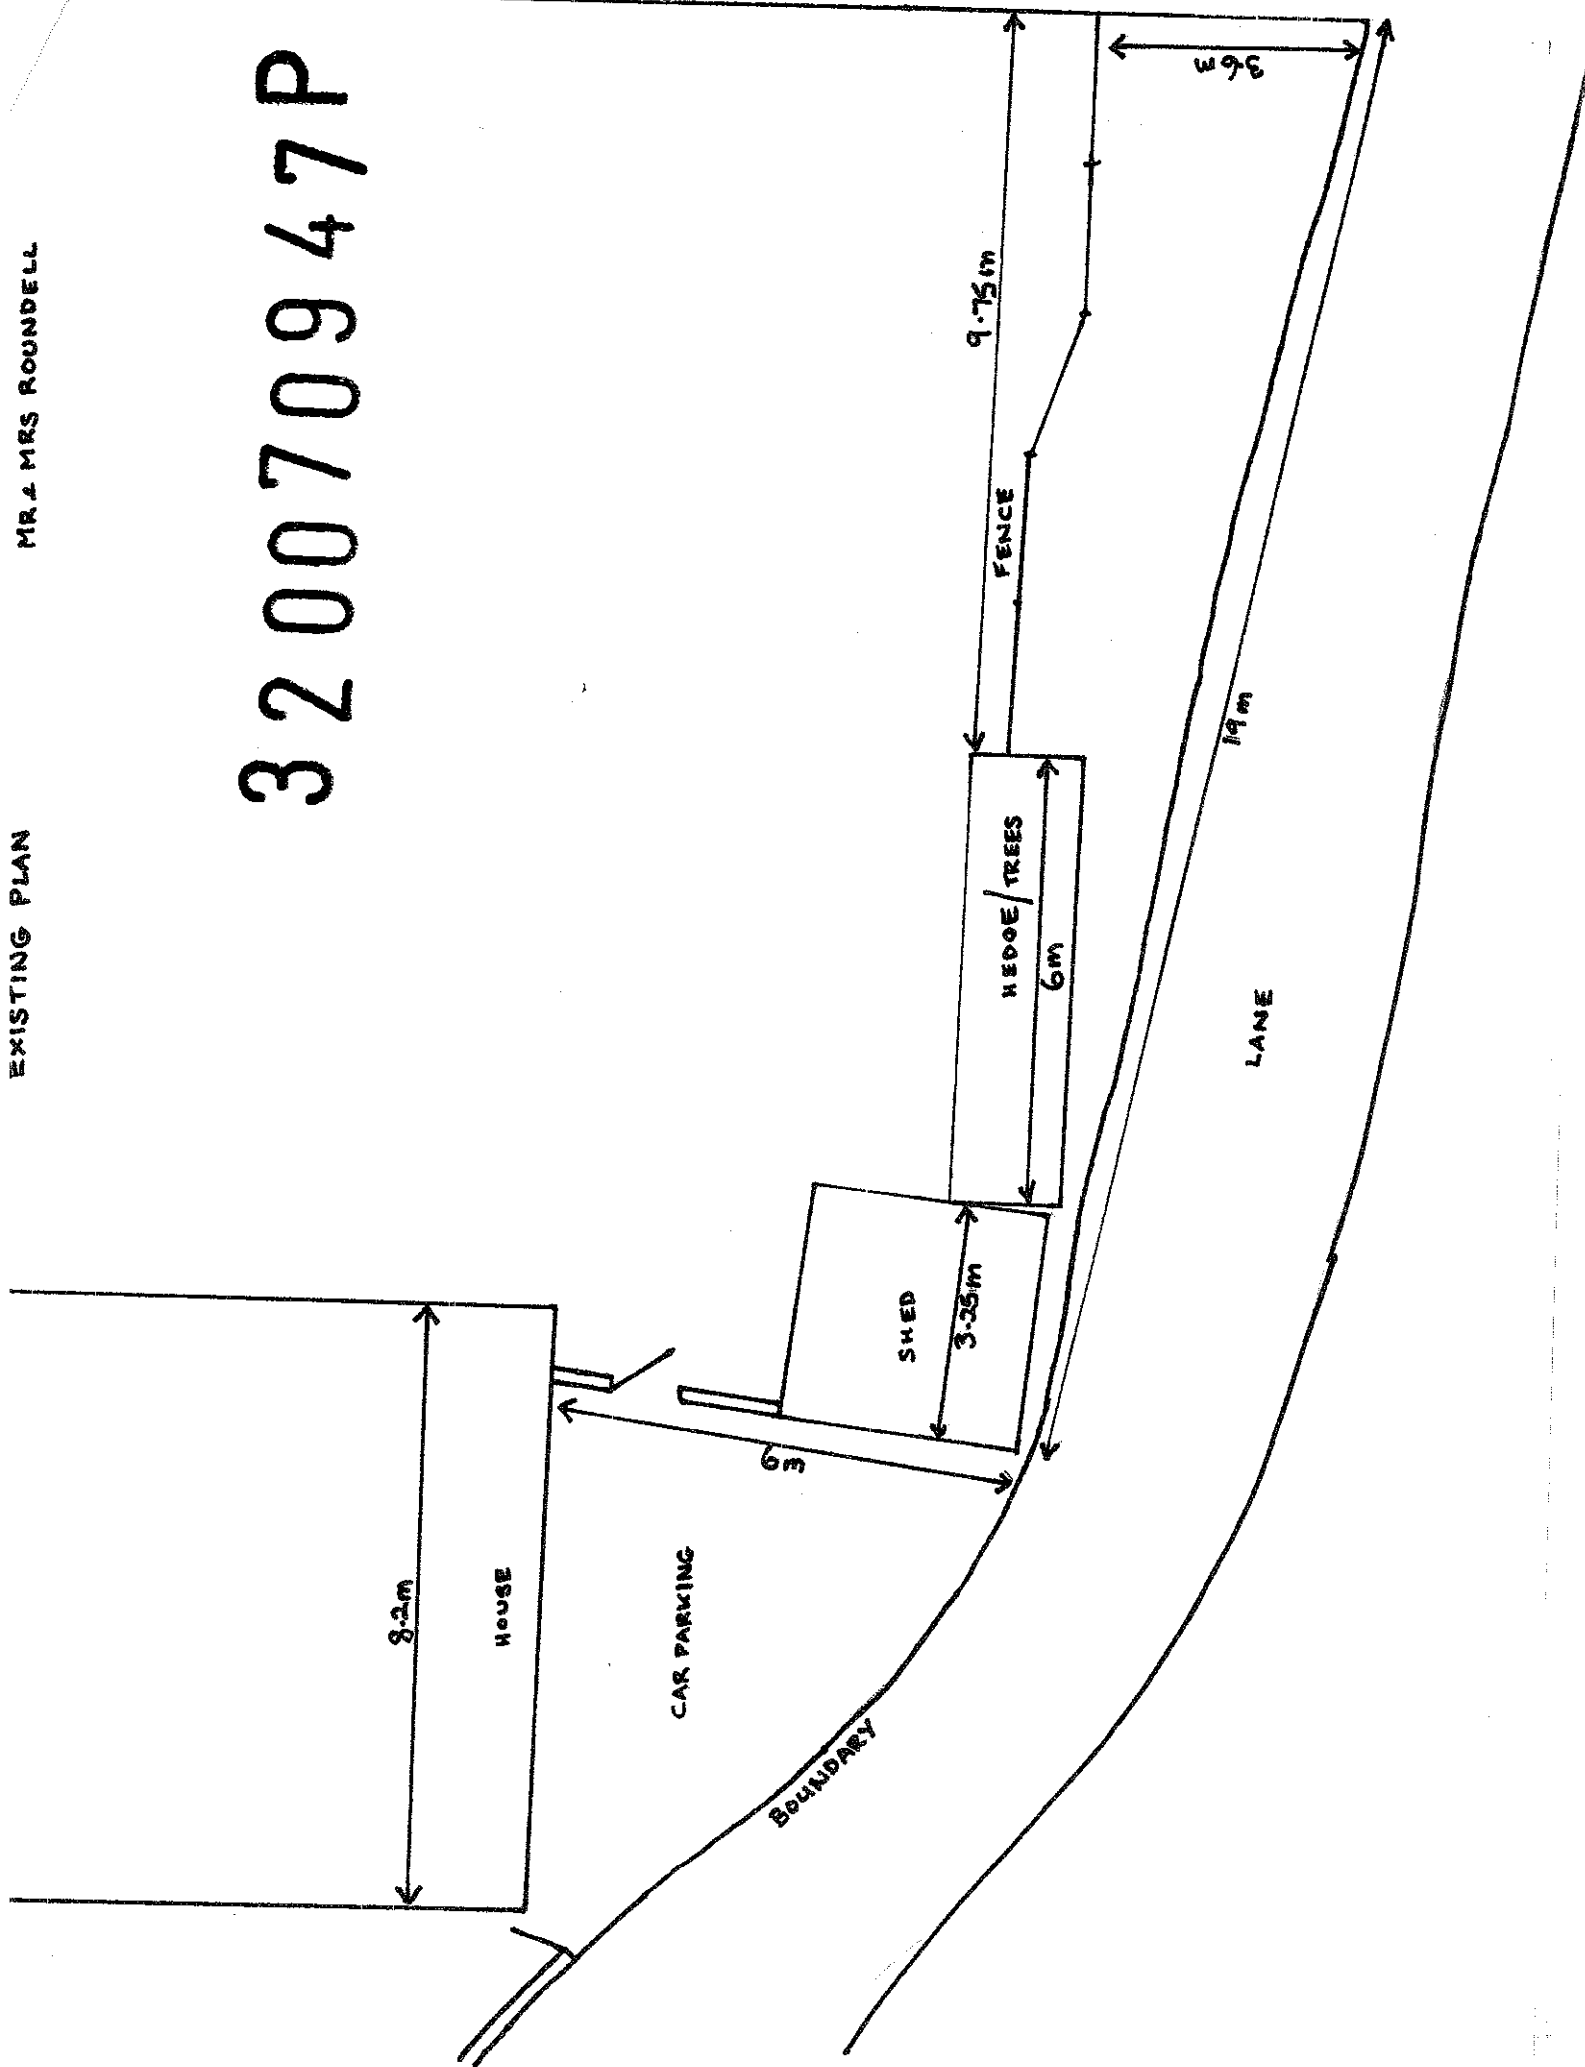

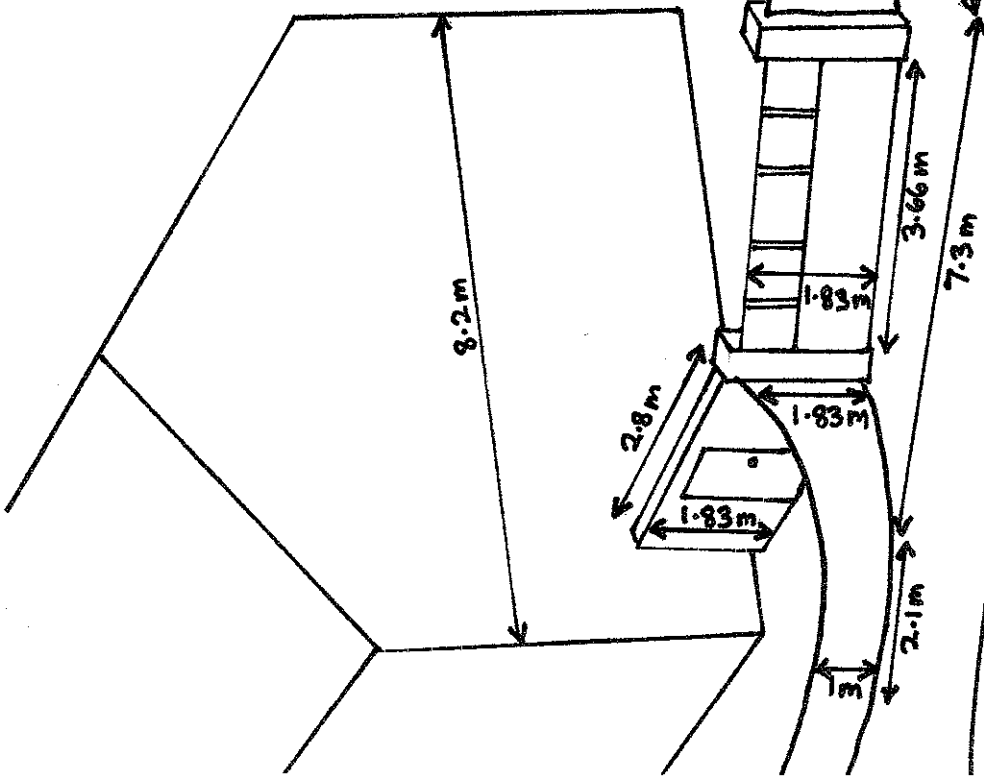

320070947P

