



Scale 1:100

Notes:

All work is to be carried out to the latest current British standards Codes of Practice and recognised working practices.


All work and materials should comply with Health and Safety legislation.

All work and materials to be approved by the District Authority Building Control Officer.

All dimensions are in millimetres unless where explicitly shown otherwise.

The contractor should check and certify all dimensions as work proceeds and notify the architect of any discrepancies.

Do not scale off the drawings, if in doubt ask.

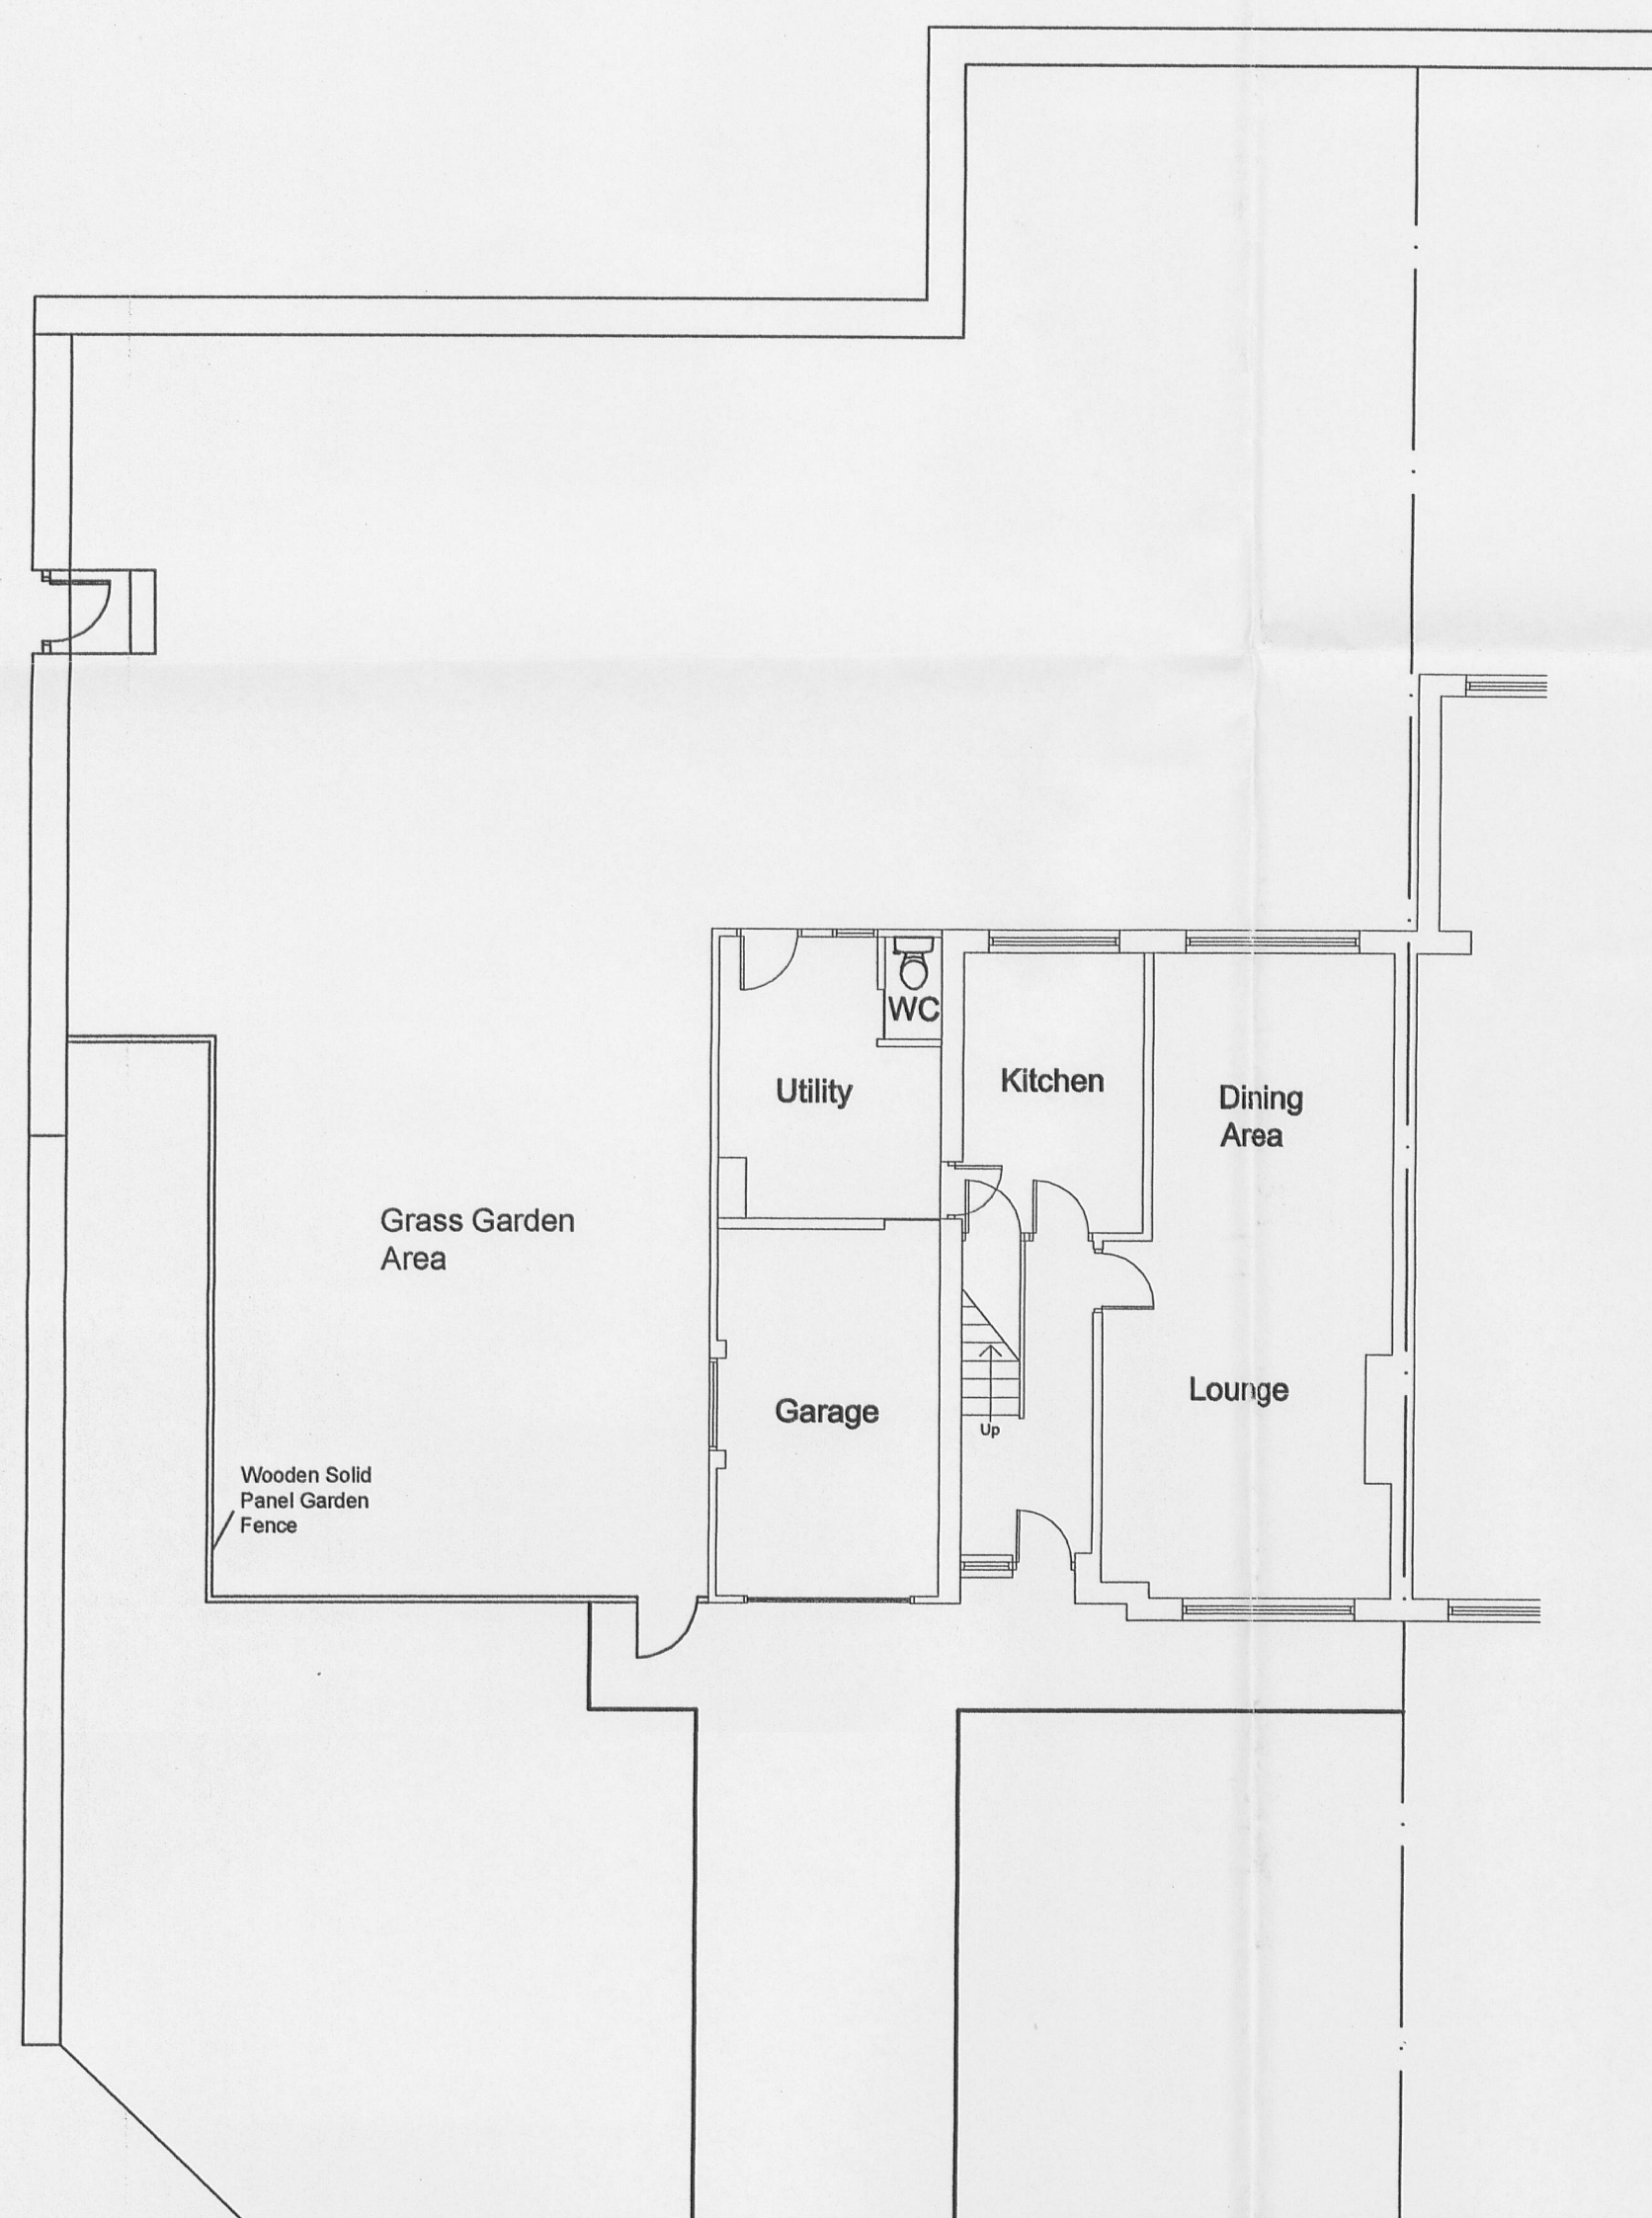

Scale 1:100




? Crown Copyright 2006. All rights reserved. Licence number 100020449

3 20070951P

Alan Kinder Associates

**Town Planning and
Development Consultants**
79 Manchester Road
Burnley
Lancashire BB11 1JY

T: 01282 453938
M: 07977 546580
F: 01282 452875

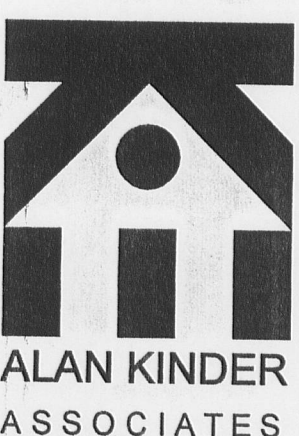TOWN PLANNING AND
DEVELOPMENT CONSULTANTS

Title: Proposed Development
1 The Grove
Whalley

EXISTING PLANS AND ELEVATIONS

Project No: KIND/31 Dwg 01

Drawn: DS

Client: Mr Alan Kinder

Date: 18/07/07

Scale: various

Amendments: