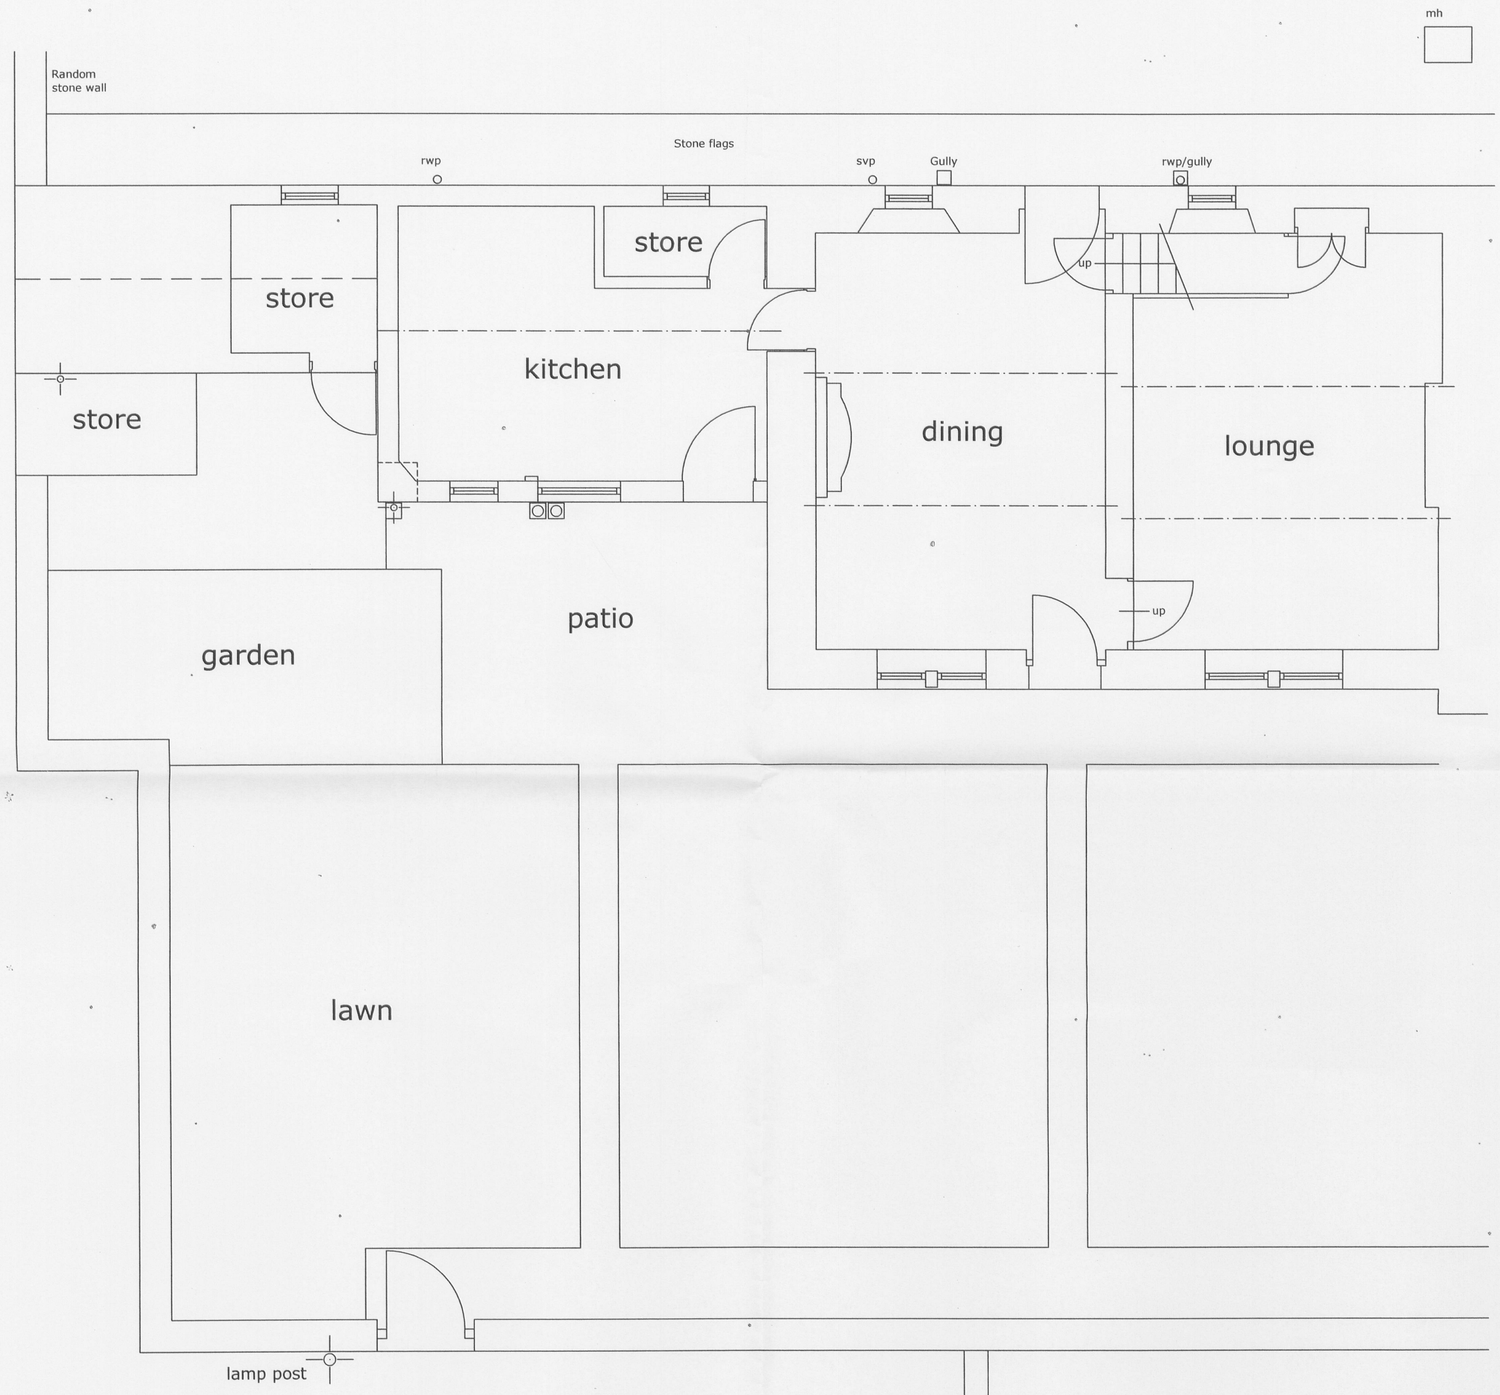

ground floor plan

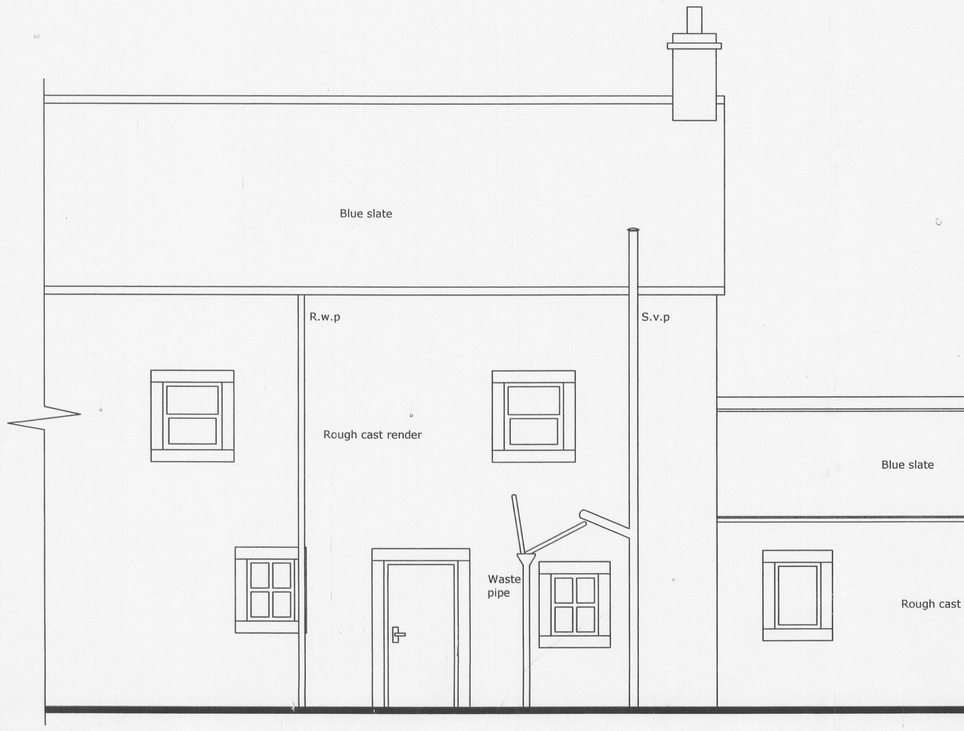

front elevation

rear elevation

tf
the
fowler
partnershi
architects

5, Towers Court, Duck
Telephone +44(0)12