

Householder Application



Ribble Valley
Borough Council

A1. Applicant Details

Organisation

Name

Title	Forename	Surname
Mr	Stephen	Critchley

A1.1 Address Details

Name or flat number

Property number or name

Street

Locality

Town

County

Postal Town

Postcode

A1.2 Communication Details

Telephone No.

Telephone No.	Extn No.
01254247537	

Daytime Telephone No.

--	--

Fax No.

--	--

Email Address

DX Number

DIRECTOR OF
DEVELOPMENT

-9 OCT 2007

FOR THE
APPLICATION OF

1. Site Address Details

1.1 Address Details

Name or flat number

Property number or name

96

Street

Hillcrest Road

Locality

Langho

Town

BLACKBURN

County

Postal Town

Postcode

BB6 8EN

UPRN

00

Location

2. Description of the Proposed Development

Development Description

Front and Rear dormer to provide four bedrooms and a bathroom to 1st floor

3. Access

Is existing access affected?

Pedestrian

☐ Yes ☒ No

Vehicular

☐ Yes ☒ No

Is a new access type proposed?

Pedestrian

☐ Yes ☒ No

Vehicular

☐ Yes ☒ No

Disability Access

4. Other Information

Does the proposal involve the lopping or topping of trees or the removal of trees, shrubs or hedges?

☐ Yes ☒ No

5. Public Rights Of Way

Do you propose to alter or divert a Public Right of Way?

☐ Yes ☒ No

Is the site adjacent to a Public Right Of Way?

☐ Yes ☒ No

Describe the proposed alteration of the Public Right of Way**6. Materials**

Walls**Roof****Site boundaries (fences, walls, etc.), driveways, paved areas and other hard surfaced areas****7. Floor Space**

Please state the existing floorspace of the building

sq.m

Please state the proposed new floorspacesq.m

Signature**Electronically submitted; no signature required.**

Certificate A

I certify that:

on the day 21 days before the date of the accompanying application nobody, except the applicant, was the owner of any part of the building/land to which the application relates.

Signatory

Signatory

Signature

Date (yyyy-mm-dd)

Title

Forename

Surname

MR

Stephen

Critchley

Electronically submitted; no signature required.

2007-10-08

Under the provisions of the Planning Acts, if any person issues a certificate which purports to comply with the requirements of this Act and contains a statement which he knows to be false or misleading in a material particular, he shall be guilty of an offence. Please ensure that the information you have provided is accurate.

Agricultural Holdings Certificate

☒ None of the land to which the application relates is, or is part of, an agricultural holding ☐ I have/the applicant has given the requisite notice to every person other than my/him/herself who, on the day 21 days before the date of this application was a tenant of an agricultural holding on all or part of the land to which the application relates as follows:

Signatory

Signatory

Title

Forename

Surname

Mr

Stephen

Critchley

Signature

Electronically submitted; no signature required.

Date (yyyy-mm-dd)

2007-10-08

Under the provisions of the Planning Acts, if any person issues a certificate which purports to comply with the requirements of this Act and contains a statement which he knows to be false or misleading in a material particular, he shall be guilty of an offence. Please ensure that the information you have provided is accurate.

Development Department

Council Offices, Church Walk, Clitheroe, Lancs., BB7 2RA


Tel: (01200) 425111 Fax: (01200) 414487 DX: Clitheroe 15157



RIBBLE VALLEY
BOROUGH COUNCIL

Location Plan

Map Ref: SD7033NE Scale: 1:2500

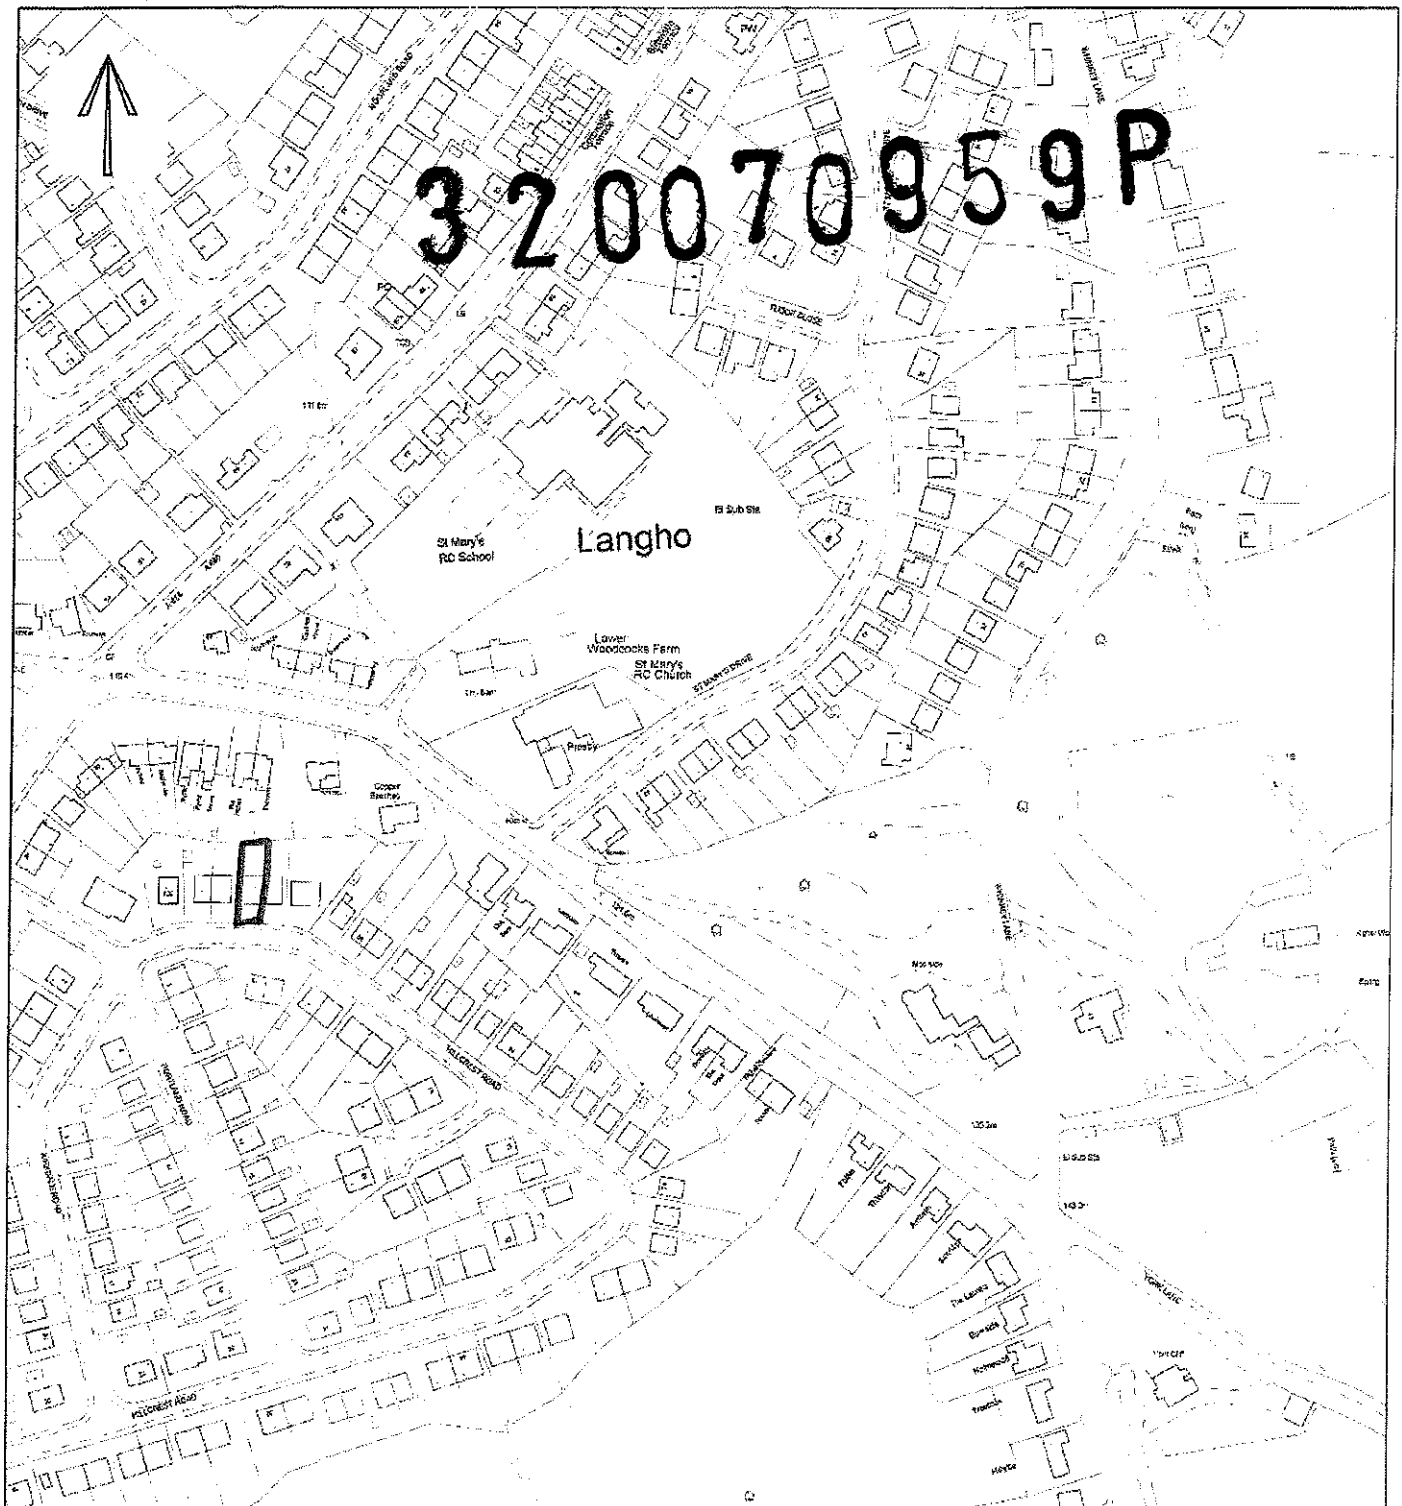


This map is reproduced from Ordnance Survey material with the permission of Ordnance Survey on behalf of the Controller of Her Majesty's Stationary Office © Crown copyright. Unauthorised reproduction infringes Crown copyright and may lead to prosecution or civil proceedings.

This copy has been produced specifically for map return scheme purposes only. No further copies may be made
Ribble Valley Borough Council. Licence No. LA 100018641 23 August 2007





RECEIPT NO

SOLD BY

3 2 40 70959P

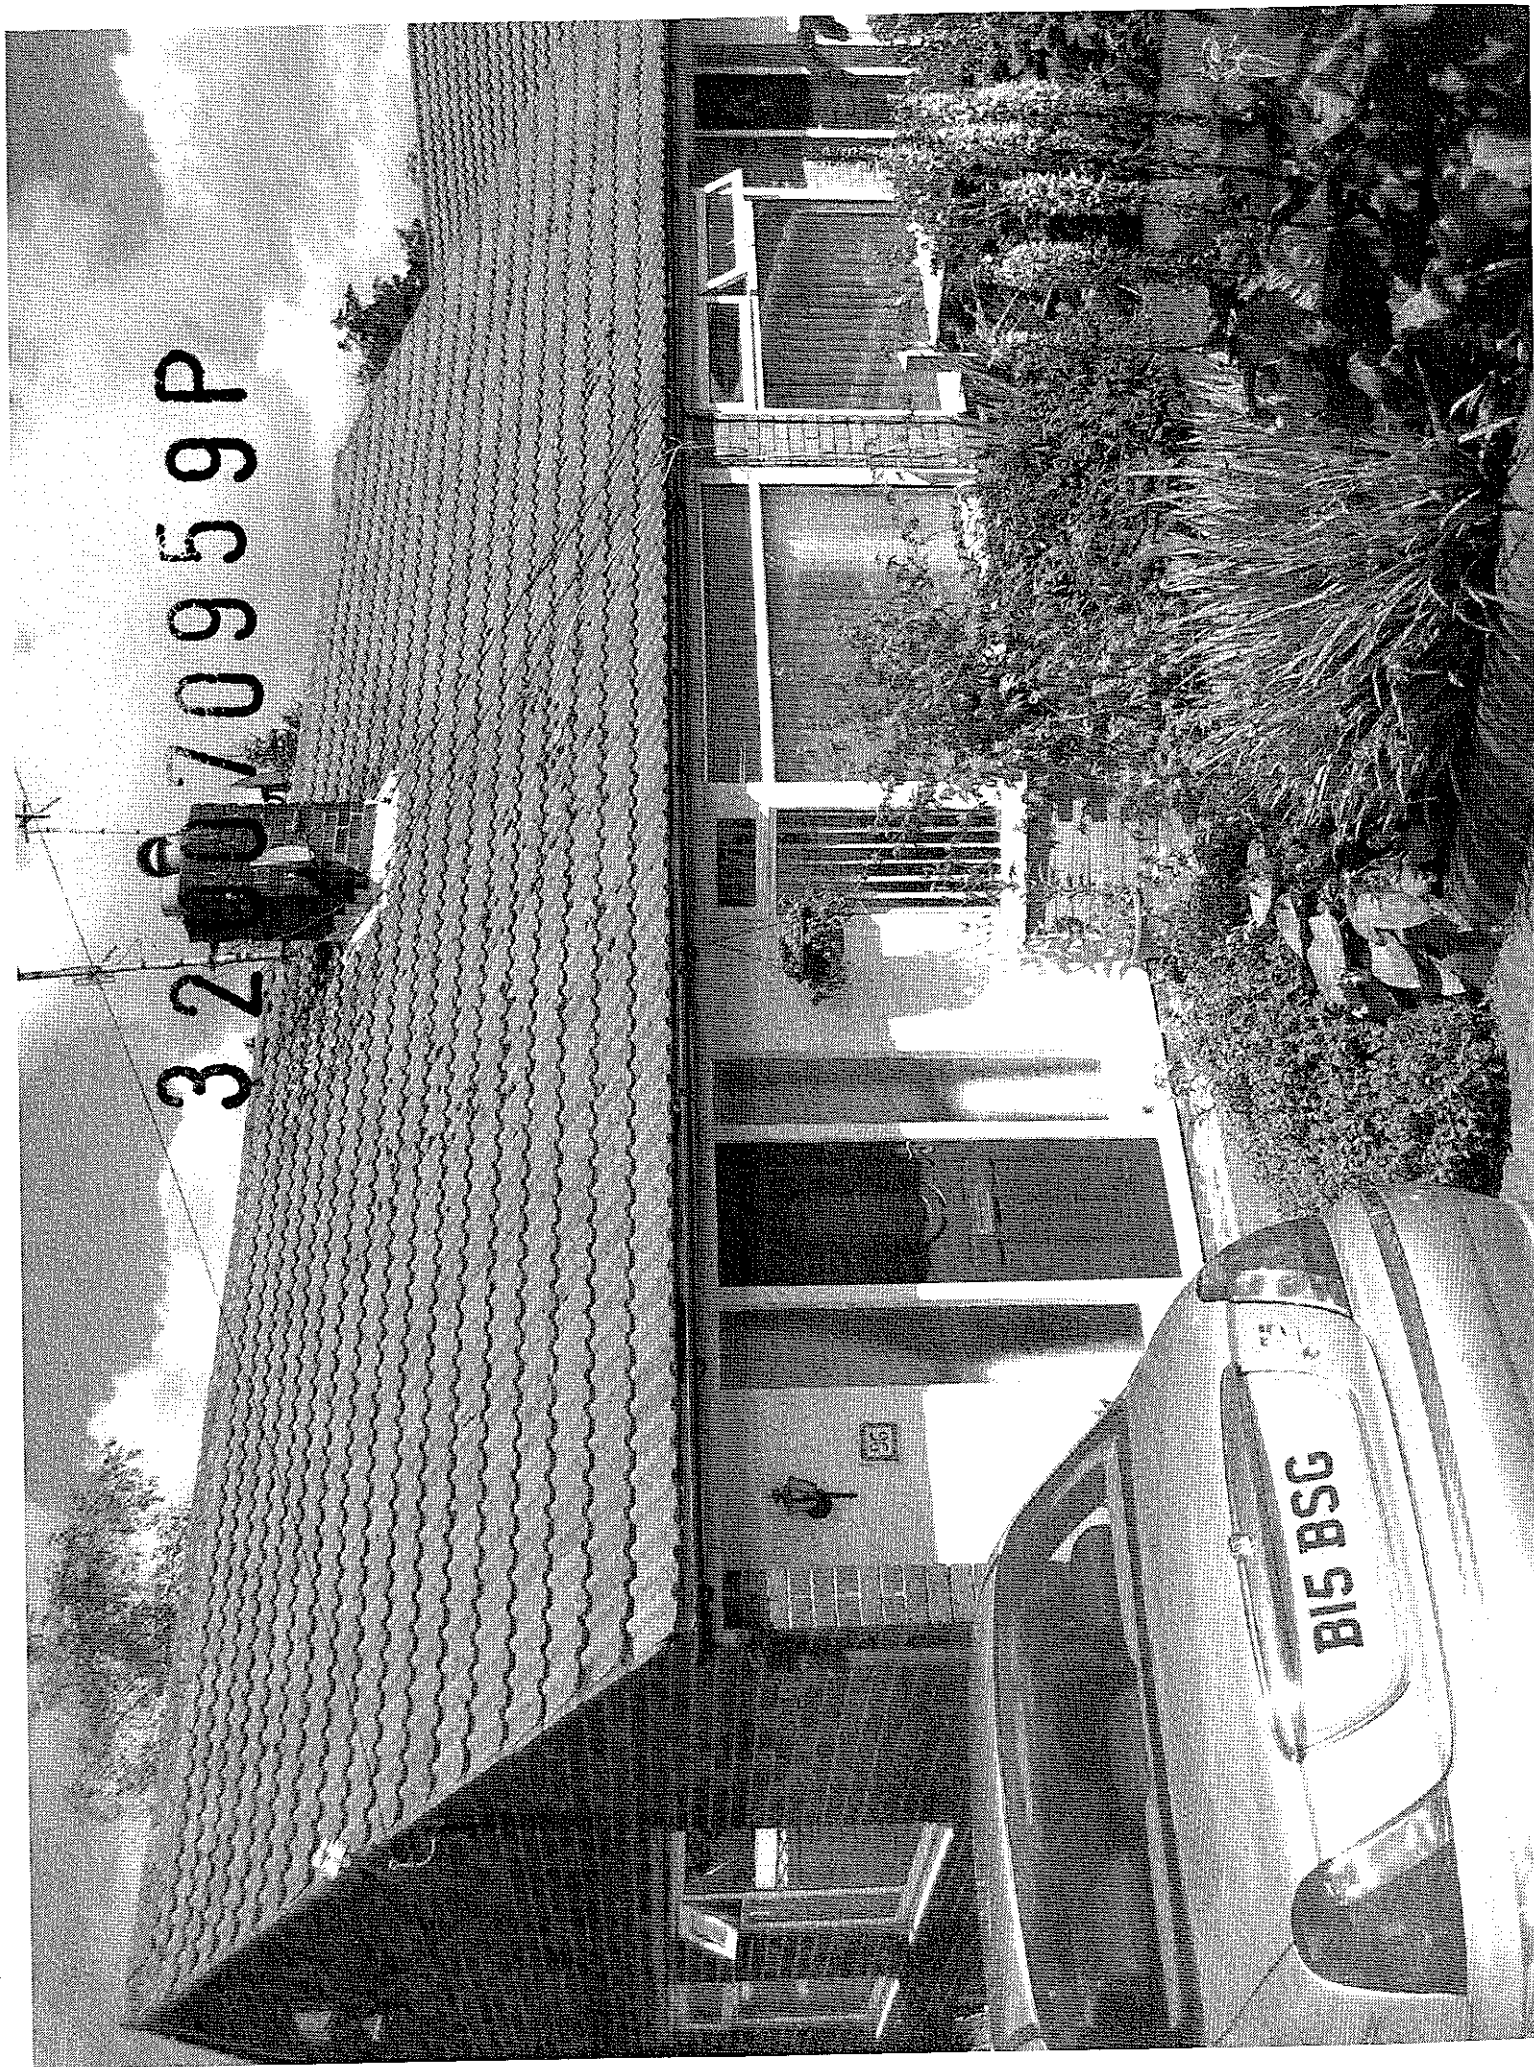

320070959P

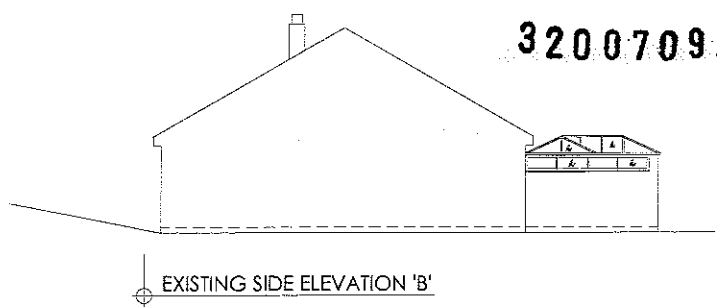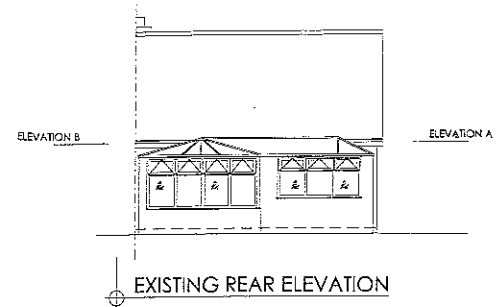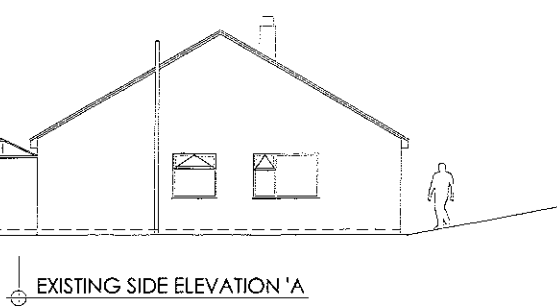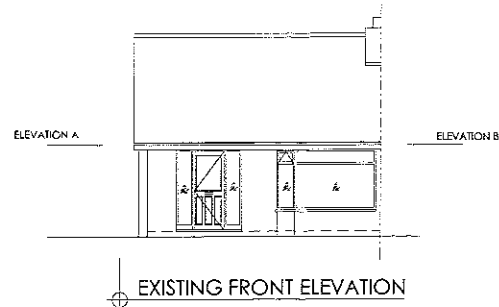

1 : 100

