




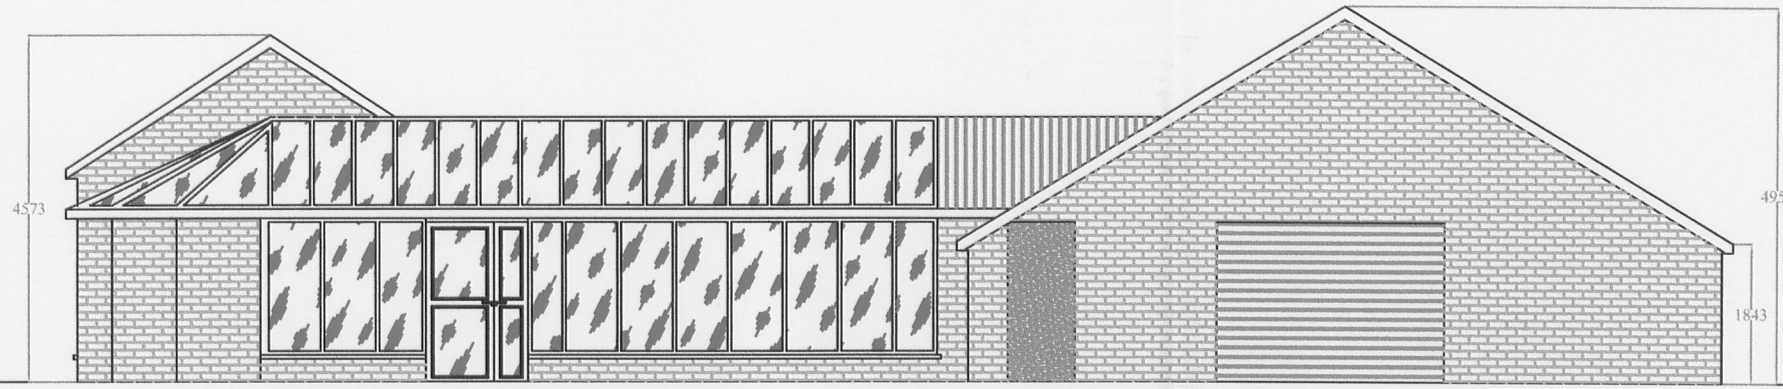


Front Elevation.

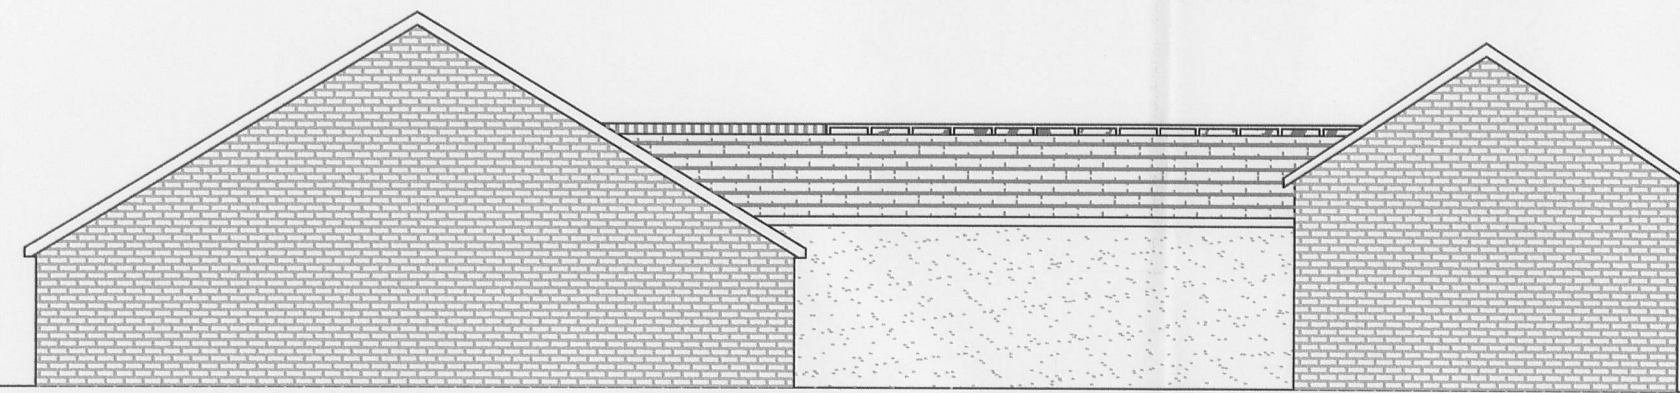


Road Elevation.

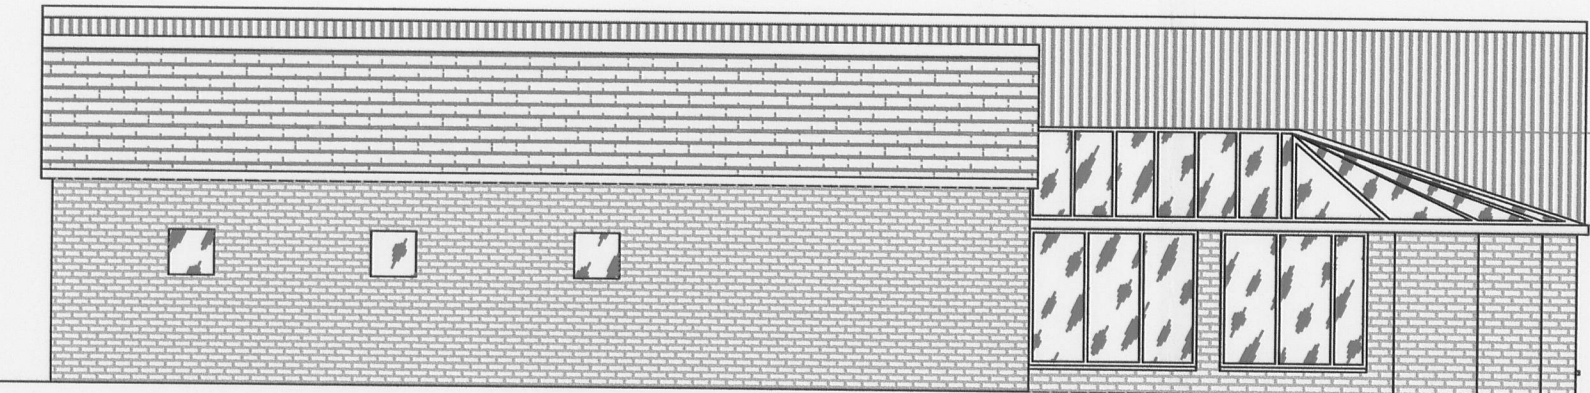


Main Road Elevation.

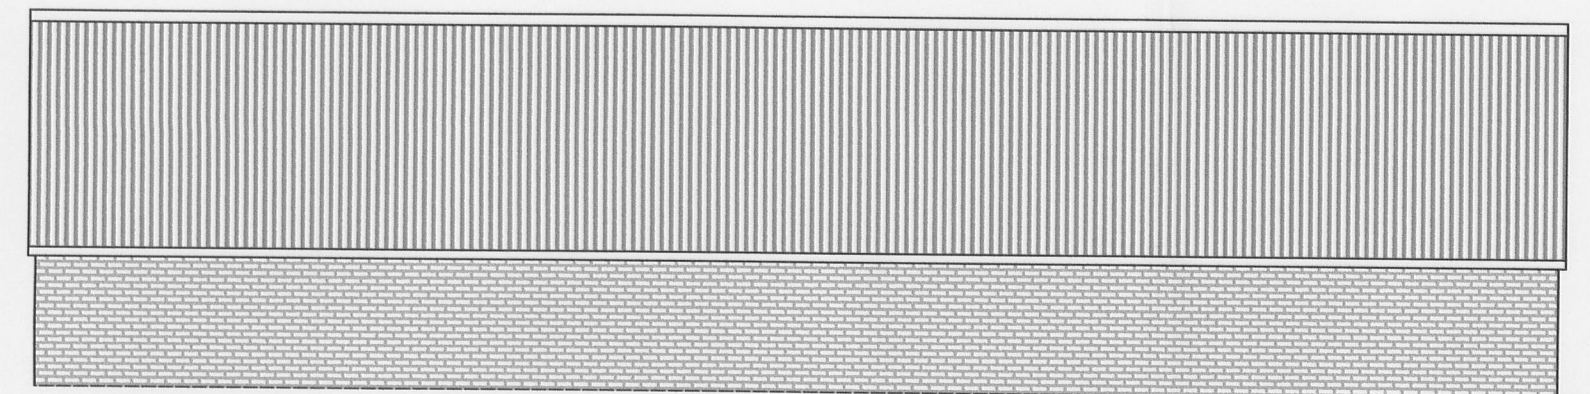

Side Elevation.

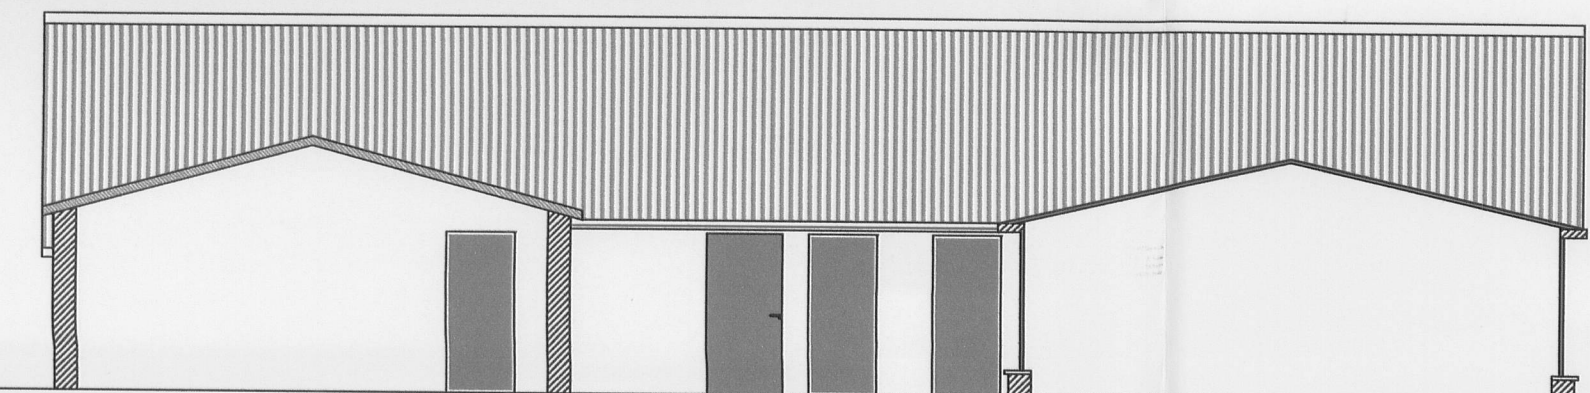

Section A - A

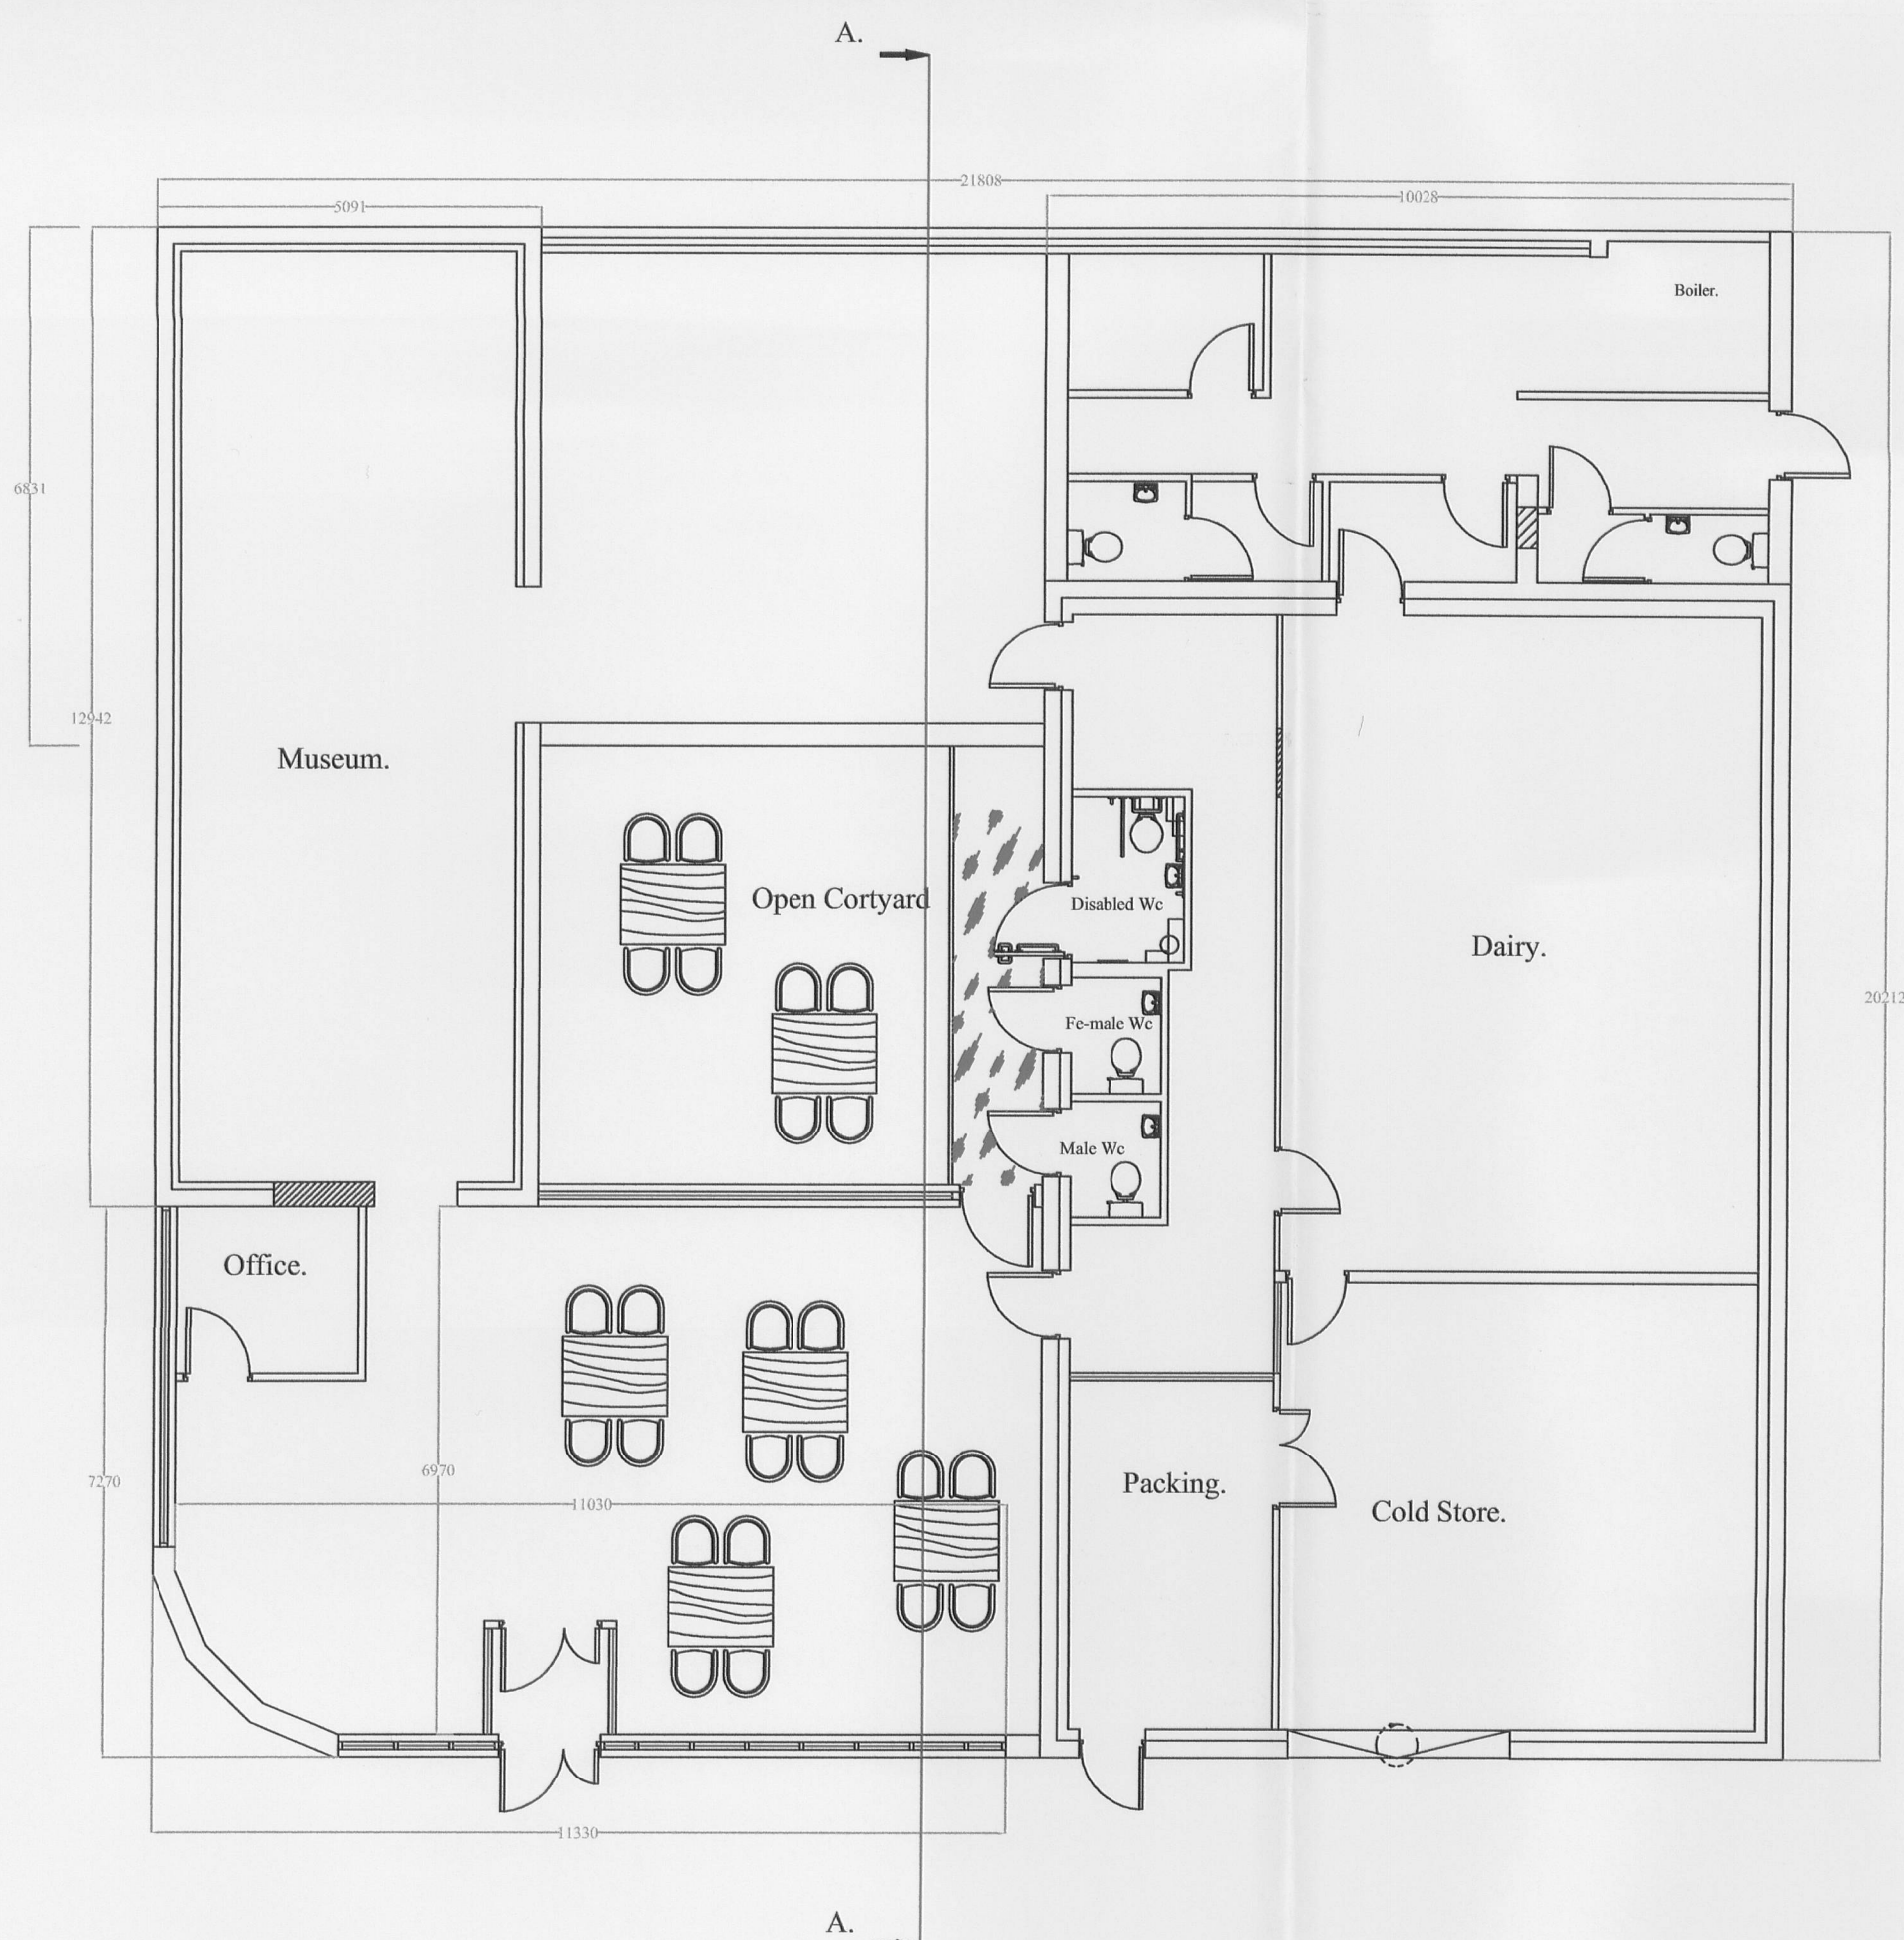

Plan.

3 2 0 0 7 0

Amen A sun room

Description
AJH ASSOC Chartered Building
21 Deanfield Court Pimlico Link Road Chipping Lancs BB7 1QS Tel: 01200 429667 Fax: 01200 429668 e-mail: info@ajh-associates.co.uk www.ajh-associates.co.uk
Client LEAGRAM DRIES
Project LEAGRAM DRY MILL LANE CHIPPING
Description PROPOSED PLANS, ELEVATIONS & SECTION.
DO NOT SCALE THIS DRAWING. CHECK ALL DIMENSIONS ON SITE.
THIS DRAWING IS PROTECTED BY COPYRIGHT. IT MAY NOT BE REPRODUCED FOR ANY PURPOSE, WITHOUT GAINING PRIOR WRITTEN PERMISSION.