

RE-SUBMISSION

Application for Consent to Display an Advertisement

320070966P

A1

Application No.

Date received

Fee paid £

Receipt No.

Town and Country Planning Act 1990

Town and Country Planning (Control of Advertisements) Regulations 1992.

Please read the notes overleaf and then answer each question.

Four completed copies of this form and drawings required should be sent to the City, Borough or District Council.

Please complete in BLOCK LETTERS.

Question 1

Name and Address of Applicant

CLP CLITHEROE LTD, Ha AUTOMOTION
UNIT 1 & 2 HIGHFIELD ROAD
CLITHEROE
Postcode BB7 2AQ
Tel. No. 01200 425938

Question 1a

Name and Address of Agent

RIBBLE VALLEY ESTATES LTD
WHALLEY INDUSTRIAL PARK
CLITHEROE ROAD, WHALLEY
Postcode BB7 9AH
Tel. No. 01254 826787
(Contact's name JOHN ASHCROFT)

Question 2

Full address or location of the land on which the advertisement is to be displayed.

AS ABOVE QUESTION 1

Question 3

State the purpose for which the land or building is now used.

RETAIL CAR & LEISURE ACCESSORIES

DIRECTOR OF
DEVELOPMENT

12 OCT 2007

FOR THE
ATTENTION OF

Question 4

Please state
Yes or No

a Has the applicant an interest in the land?

NO

b If no, has the permission of the owner, or of any other person entitled to give permission for the display of the advertisement, been obtained? (see note 4)

YES

Question 5

RETROSPECTIVE

Please state
Yes or No

a State the type of the advertisement (e.g. hoarding, shop sign, projecting sign etc.)

SIGNS

b Is the advertisement already being displayed?

YES

Question 6

Please state
Yes or No

a Will the advertisement be illuminated?

NO

b If yes, state the type of illumination (e.g. internal, external, floodlighting, etc.)

c Will the illumination be static or intermittent?

Question 7

Period for which consent is sought (see note 2)

Question 8

Any additional information which you may wish to supply

I enclose a cheque or money order for the appropriate fee of £..... (see form F1)

Signed *J. M. Watson* (Applicant/Agent)

Date 8/10/07

NOTES**General**

1. Under the Town and Country Planning (Control of Advertisements) Regulations 1992, many outdoor advertisements require "express consent" from the local planning department (usually the district council) before they can be lawfully displayed. You are advised to refer to the Regulations for details.

Period of Consent

2. Normally the maximum period for which the Council will grant consent is 5 years, but they have discretion to grant consent for a longer period. If consent is required for a specific period of more or less than 5 years, this should be included in your reply to question 7 on the application form.

Drawings Required

3. The drawing of the proposed advertisement can be in black and white on paper. It should show the size of the advertisement and its position on the land or the building in question. For a sign, the drawing should indicate the materials to be used, fixings, colours, height above the ground and, where it would project from a building, the extent of the projection. The drawing should include the site location plan, which needs to be to scale and should have sufficient detail to enable the site to be identified.


Owner's Consent

4. It is a condition of every consent granted or under the Regulations that, before displaying the advertisement for which consent is given, the permission of the owner of the land or other person entitled to grant permission shall be obtained.


Other Consents

5. A grant of consent under the Town and Country Planning (Control of Advertisements) Regulations 1992 does not rank as consent which may be required for any purpose, e.g. "listed building consent" where the advertisement is to be displayed on any listed building.

320070966P

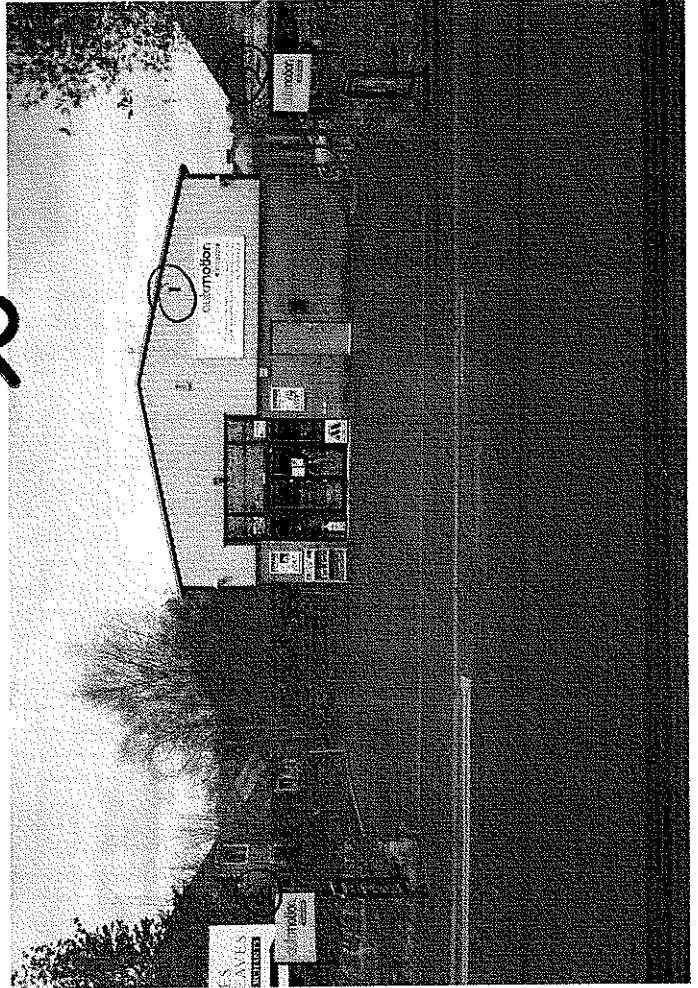

SIGN REMOVED
AS REQUESTED

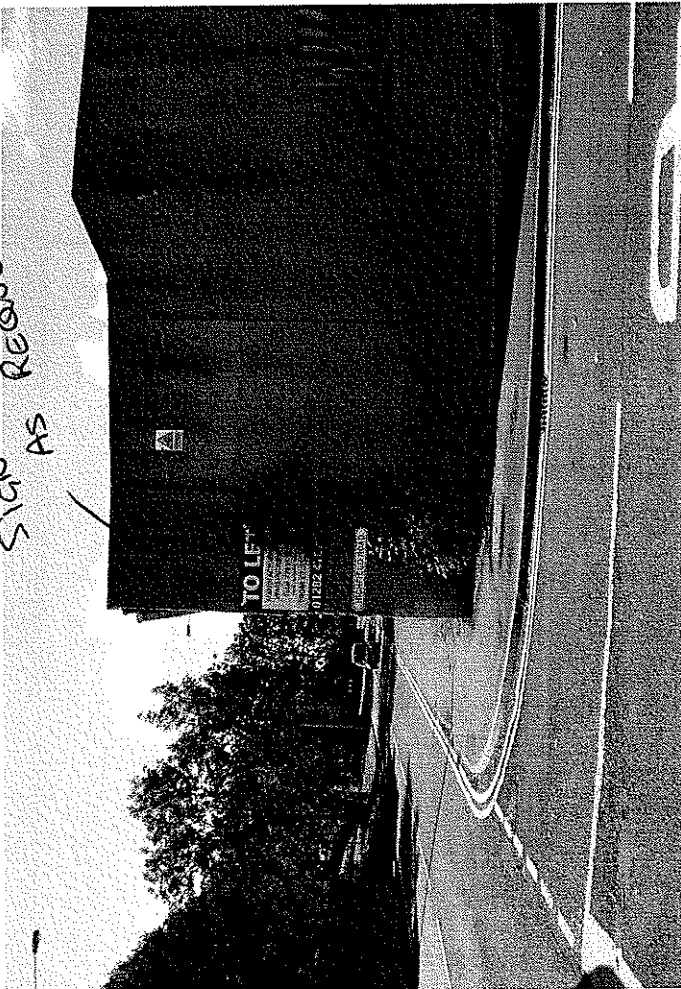

RE-SUBMISSION

Development Department

Council Offices, Church Walk, Clitheroe, Lancs. BB7 2RA


Tel: (01200) 425111 Fax: (01200) 414487 DX: Clitheroe 15157



Location Plan

Map Ref: SD7441NW Scale: 1:2500

RIBBLE VALLEY
BOROUGH COUNCIL

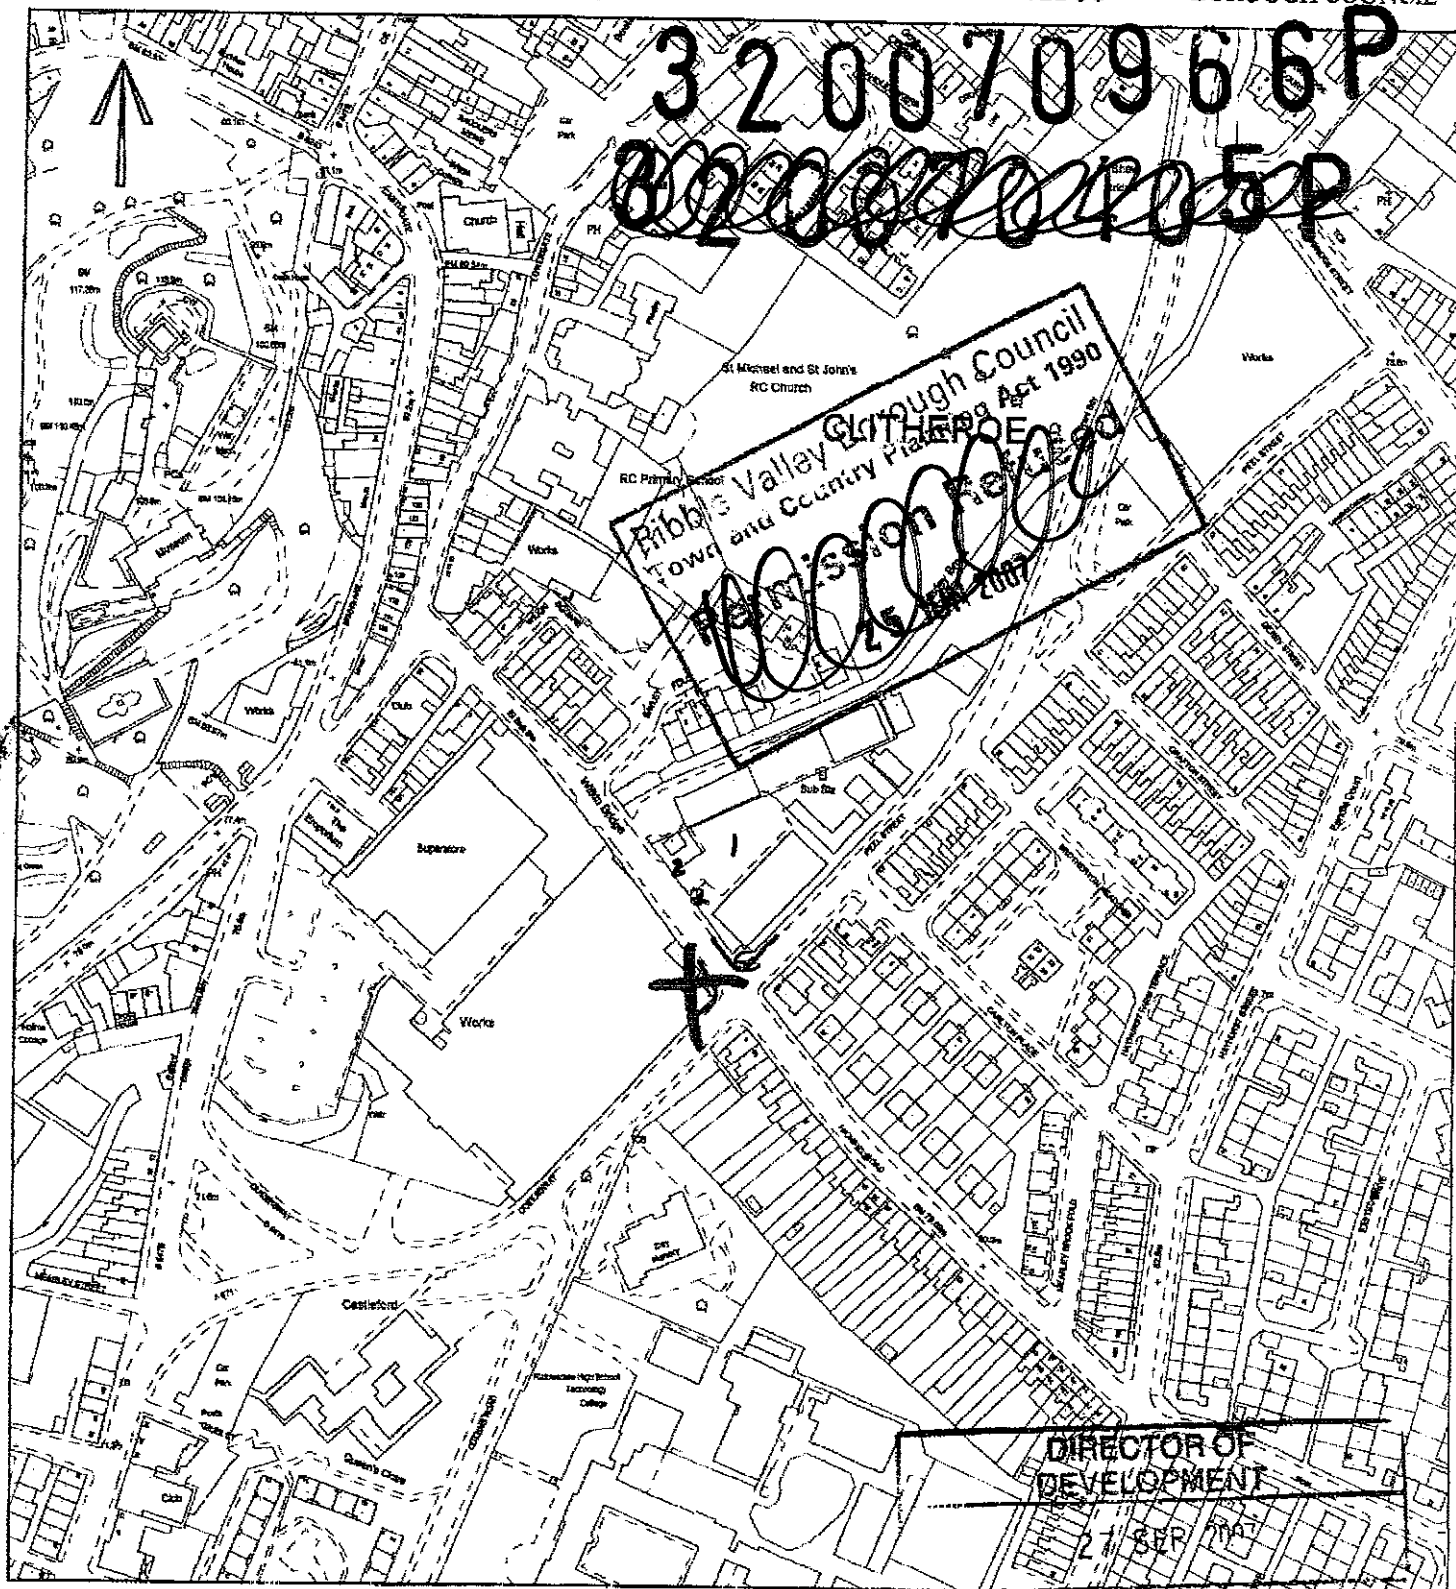

This map is reproduced from Ordnance Survey material with the permission of Ordnance Survey on behalf of the Controller of Her Majesty's Stationery Office © Crown copyright. Unauthorised reproduction infringes Crown copyright and may lead to prosecution or civil proceedings.

This copy has been produced specifically for map return scheme purposes only. No further copies may be made.
Ribble Valley Borough Council Licence No. LA 100018641 10 May 2007

RECEIPT NO.

SOLD BY