
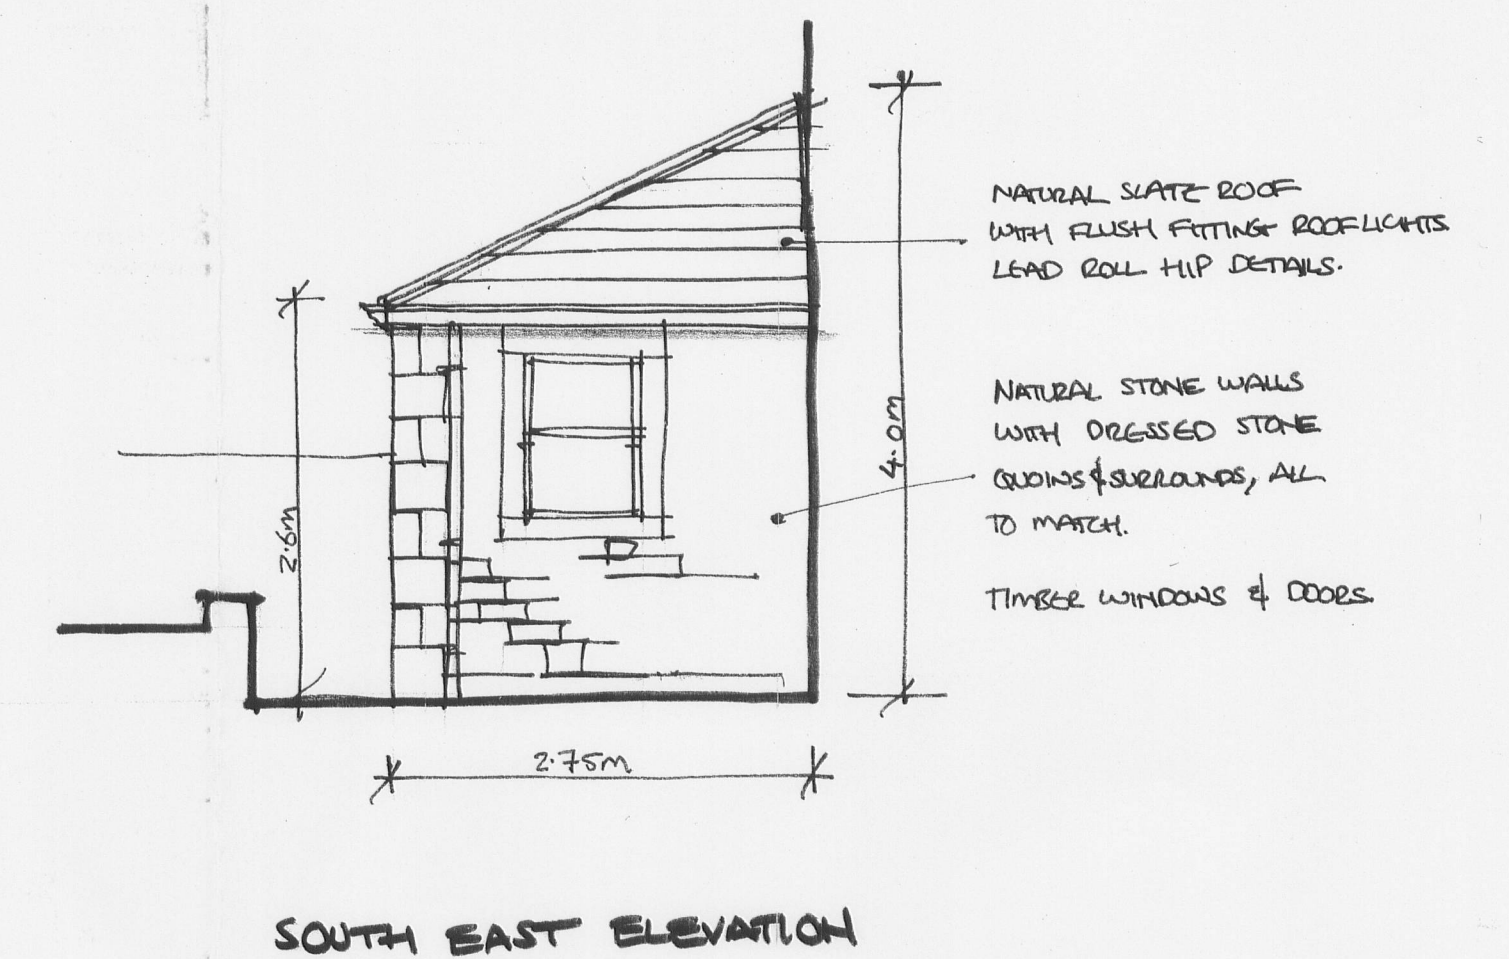
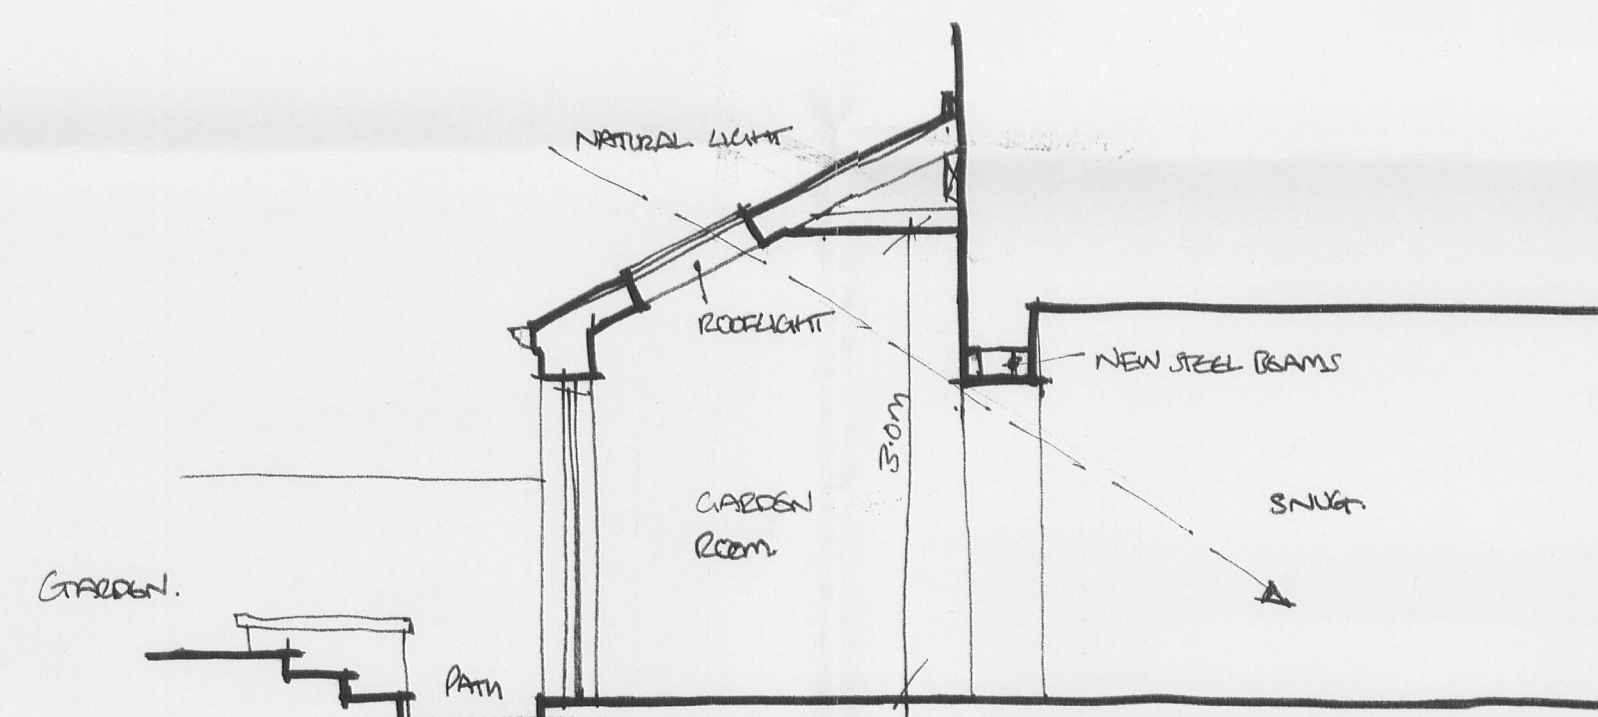
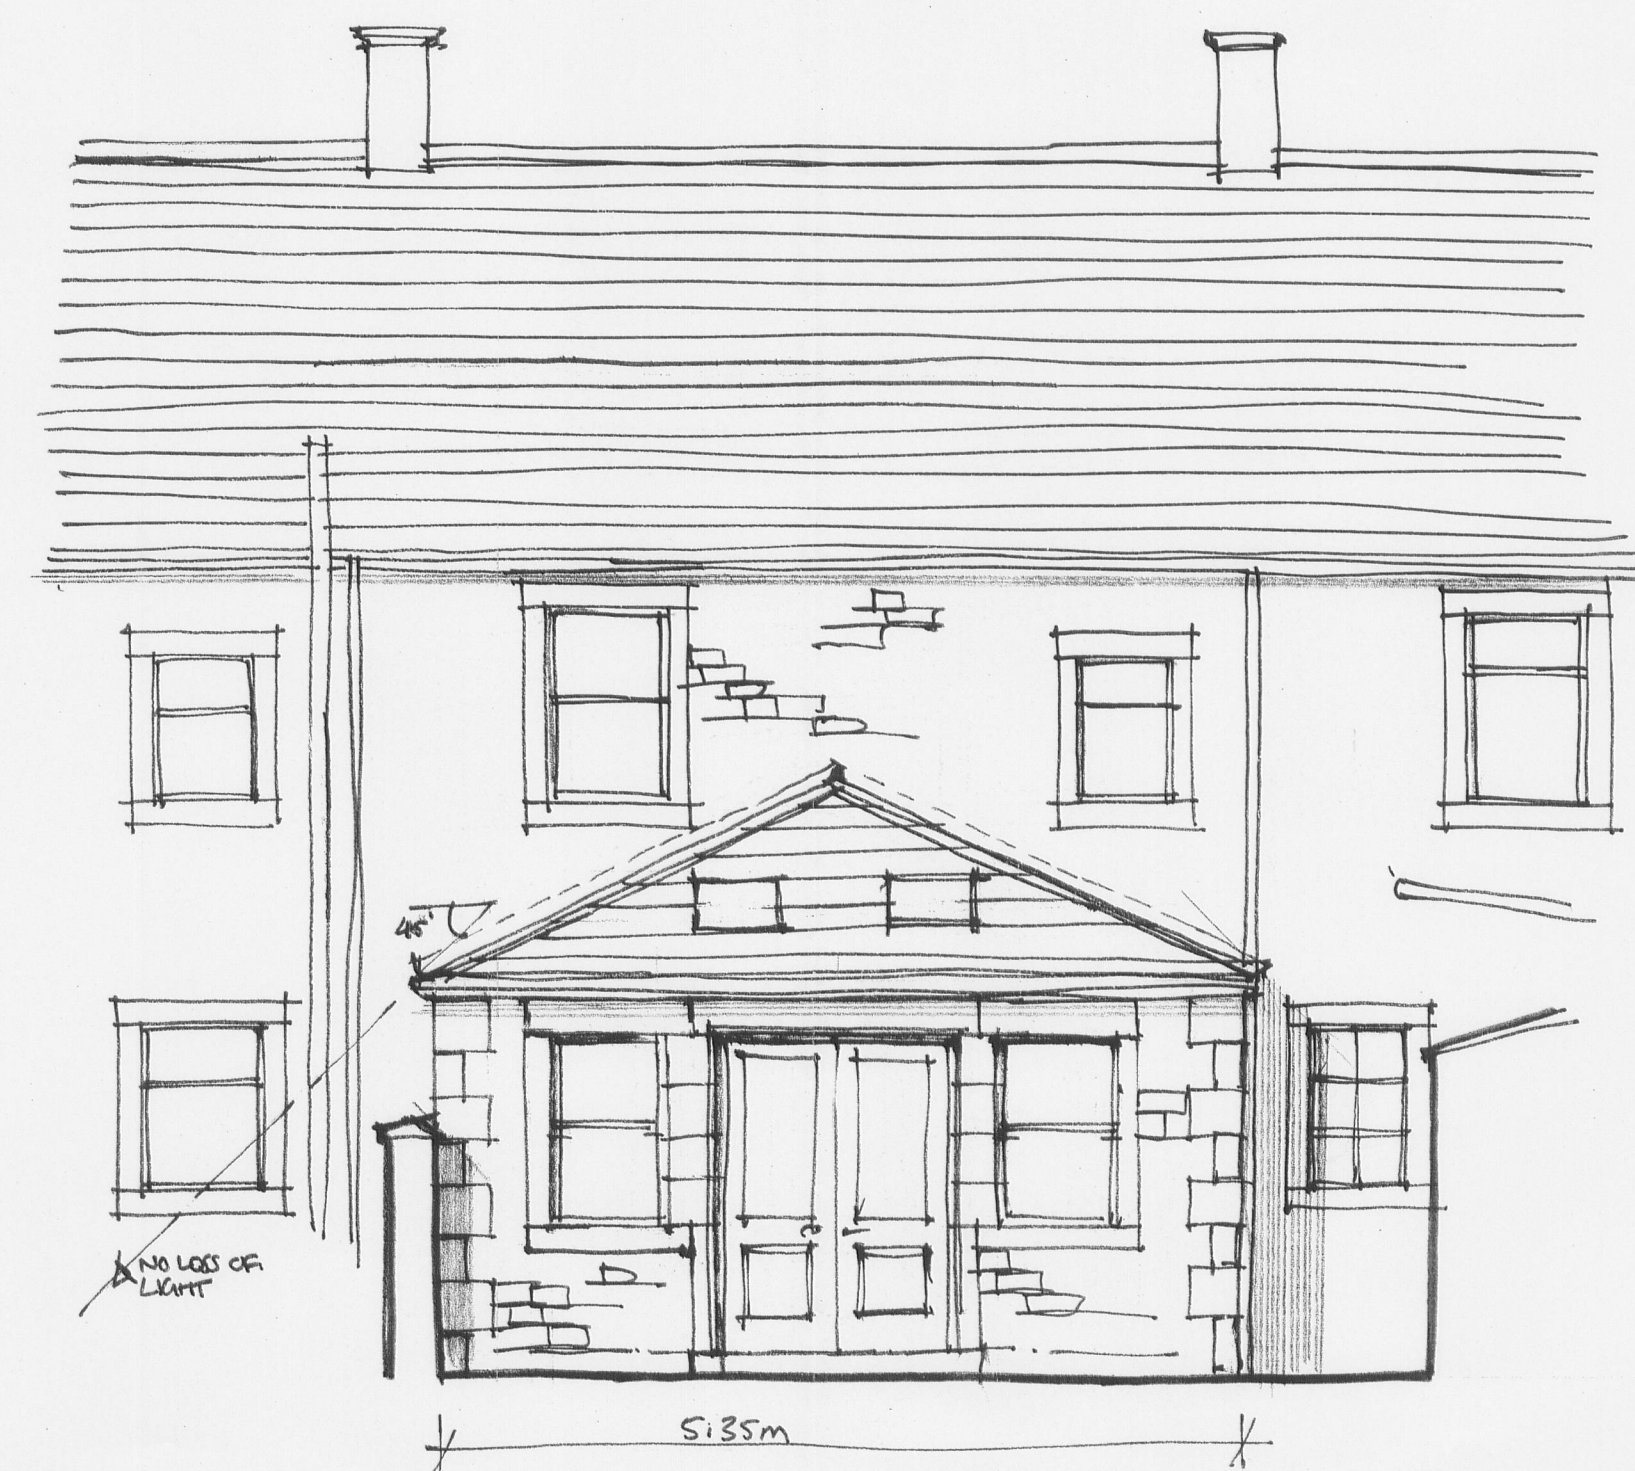


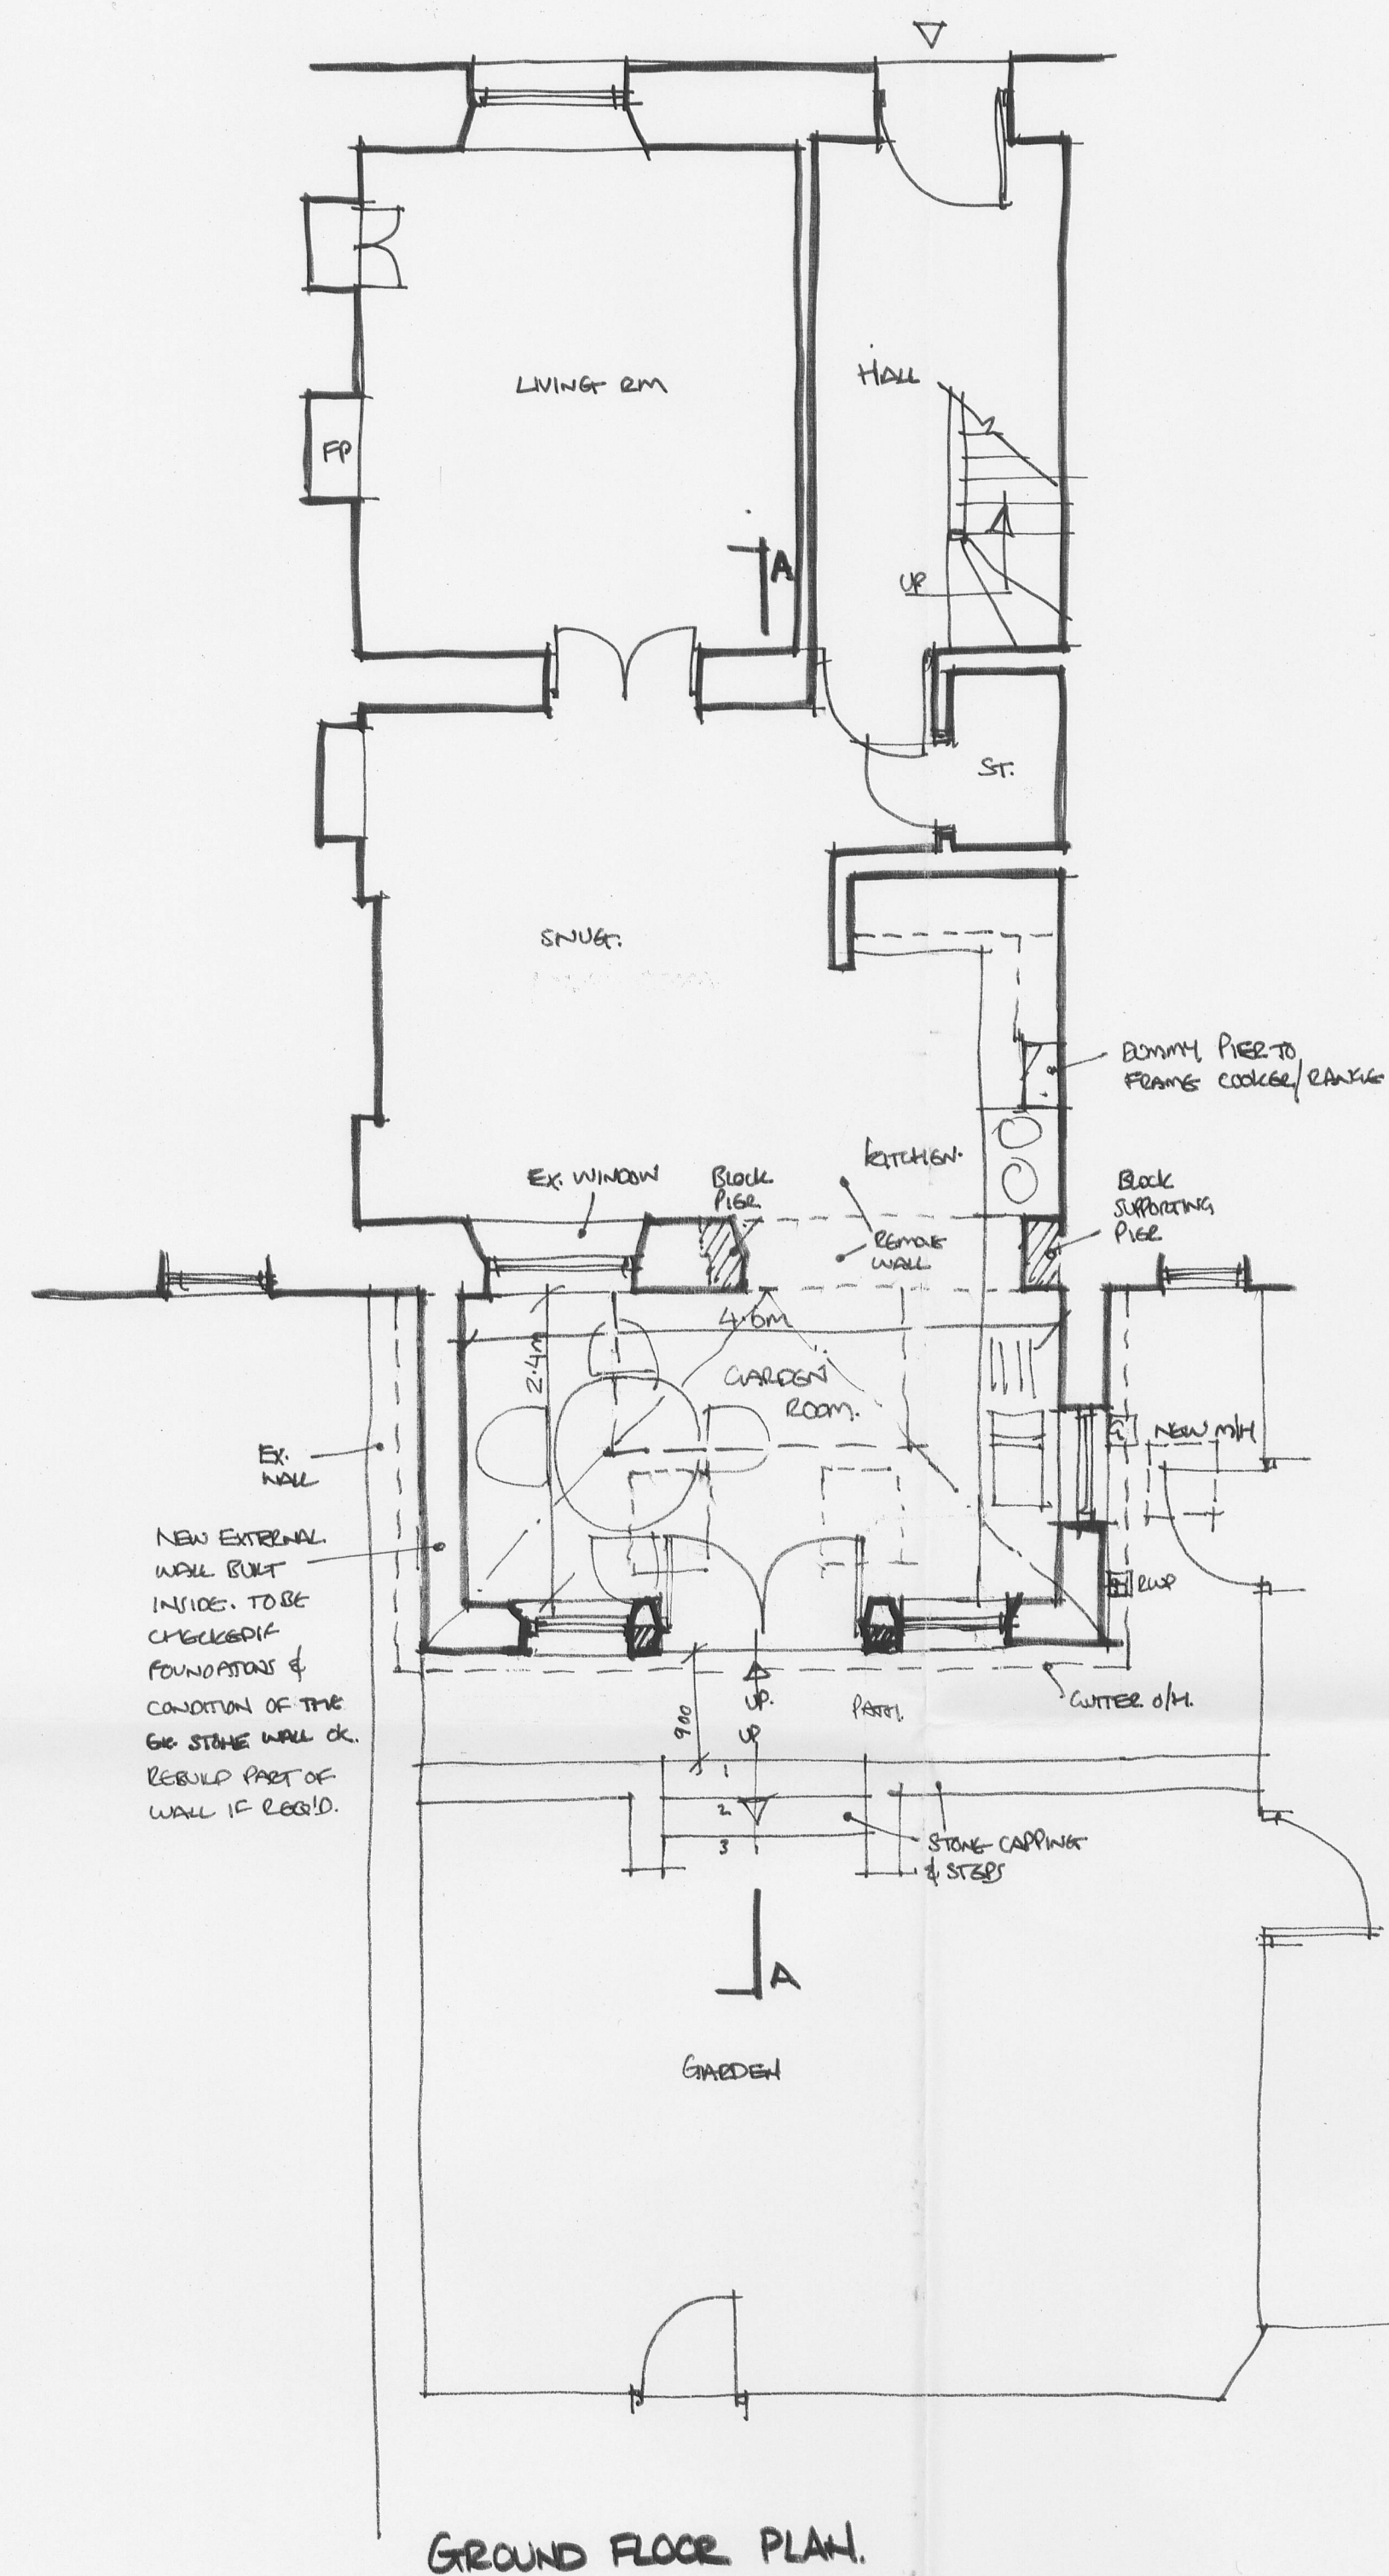

3 20070967P

Client

Mr and Mrs Ireland

Job Title	
-----------	--

Proposed Replacement
Lean To Extension at
13 Townend
Slaidburn

Drawing Title

Proposed Plan, Section
and Elevations

Scale
1:50

Date	Dr
August 07	

Drawn
SGH



3727 02