

Householder Planning Application

P1H

Application No.:

320070968P

Date Received:

Fee Paid £

Receipt No.:

Town and Country Planning Act 1990

You may use this form to apply for planning permission to alter or extend your house or erect a building within the boundary. For any other Planning Application use form P1.

Please read the notes overleaf and then answer all the following questions:

Question 1

Your Name and Address
MR AND MRS DAVIES
THE BARN
DUDLEY HILL
READ
Postcode: BB12 7RB
Tel No:

Question 1a

The Name and Address of any person acting for you
SUNDERLAND PEACOCK AND ASSOCIATES LTD.
STANLEY HOUSE
LOWERGATE
CLITHEROE
Postcode: BB7 1AD
Tel. No: 01200 423178

Question 2

Describe the proposed work and state the location if different from your address.
PROPOSED DEMOLITION OF EXISTING UPVC CONSERVATORY AND CONSTRUCTION OF REPLACEMENT STONE BUILT LEAN TO GARDEN ROOM EXTENSION.
ALTERATIONS TO FORM ADDITIONAL BEDROOM SPACE OVER EXISTING GARAGE AND CONSTRUCTION OF A SINGLE STOREY GARDEN STORE.

Question 3

Please state the main proposed external materials (for example, brick walls, colour, make, type) and show them on your detailed plan.
ALL EXTERNAL WALLS ARE TO BE BUILT OF NATURAL STONE TO MATCH. ROOF TO BE RE-ROOFED USING SIMILAR CONCRETE TILE OR NATURAL SLATE WITH FLUSH FITTING ROOF LIGHTS.
EXTERNAL WINDOW AND DOOR FRAMES ARE TO BE TIMBER.

Question 4

Do you intend to demolish any buildings? CONSERVATORY
If YES, please show them on your detailed plan.

Please state Yes or No

YES

Question 5

Do you intend to construct any new access to a road or back street or alter an existing one? If YES, please show it on your detailed plan.

NO

Question 6

Are there any trees on the site?
If YES, please show them on the detailed plan.

NO

Question 7


Are any trees to be felled?
If YES, please show which on the detailed plan.

NO

Question 8


Please read and sign the following statements.


I wish to apply for planning permission for the development described in this application and the accompanying plans and enclose the fee of £135.00

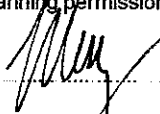
Signed:  (Applicant/Agent) Date: 10.10.07

Certificate under Article 7 Town and Country Planning (General Development Procedure) Order 1995 Certificate A
I certify that on the day 21 days before the date of the accompanying application nobody, except the applicant was the owner of any part of the land to which the application relates.


None of the land to which the application relates is, or is part of an agricultural holding

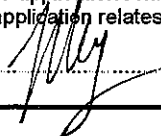Signed:  (Applicant/Agent) Date: 10.10.07

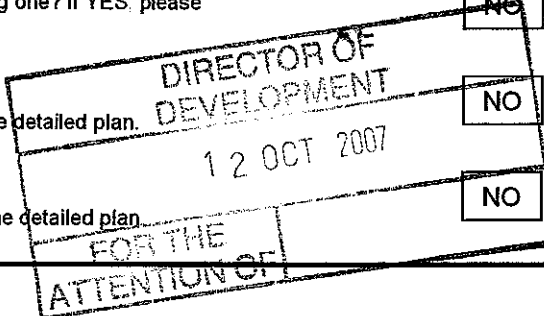

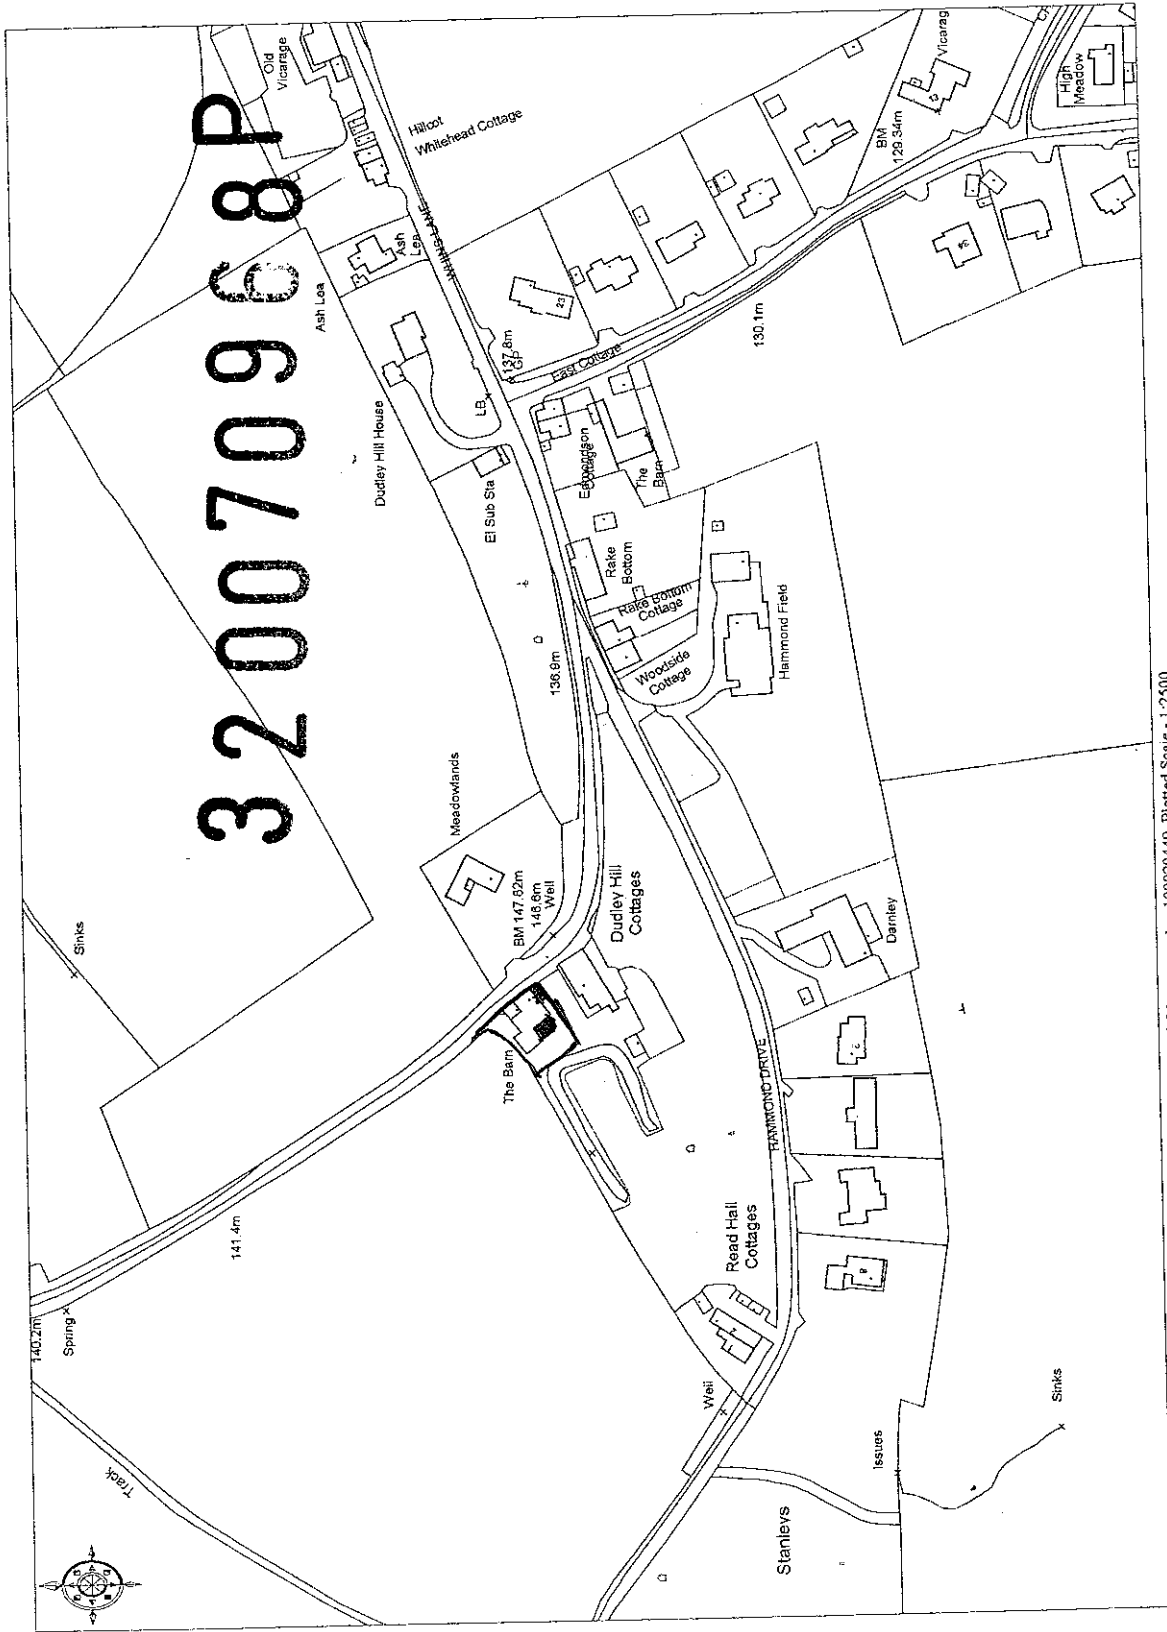

© Crown Copyright 2007. All rights reserved. Licence number 100020449. Plotted Scale - 1:2500

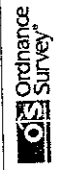

This map was created with Promap