




SIDE ELEVATION




SIDE ELEVATION

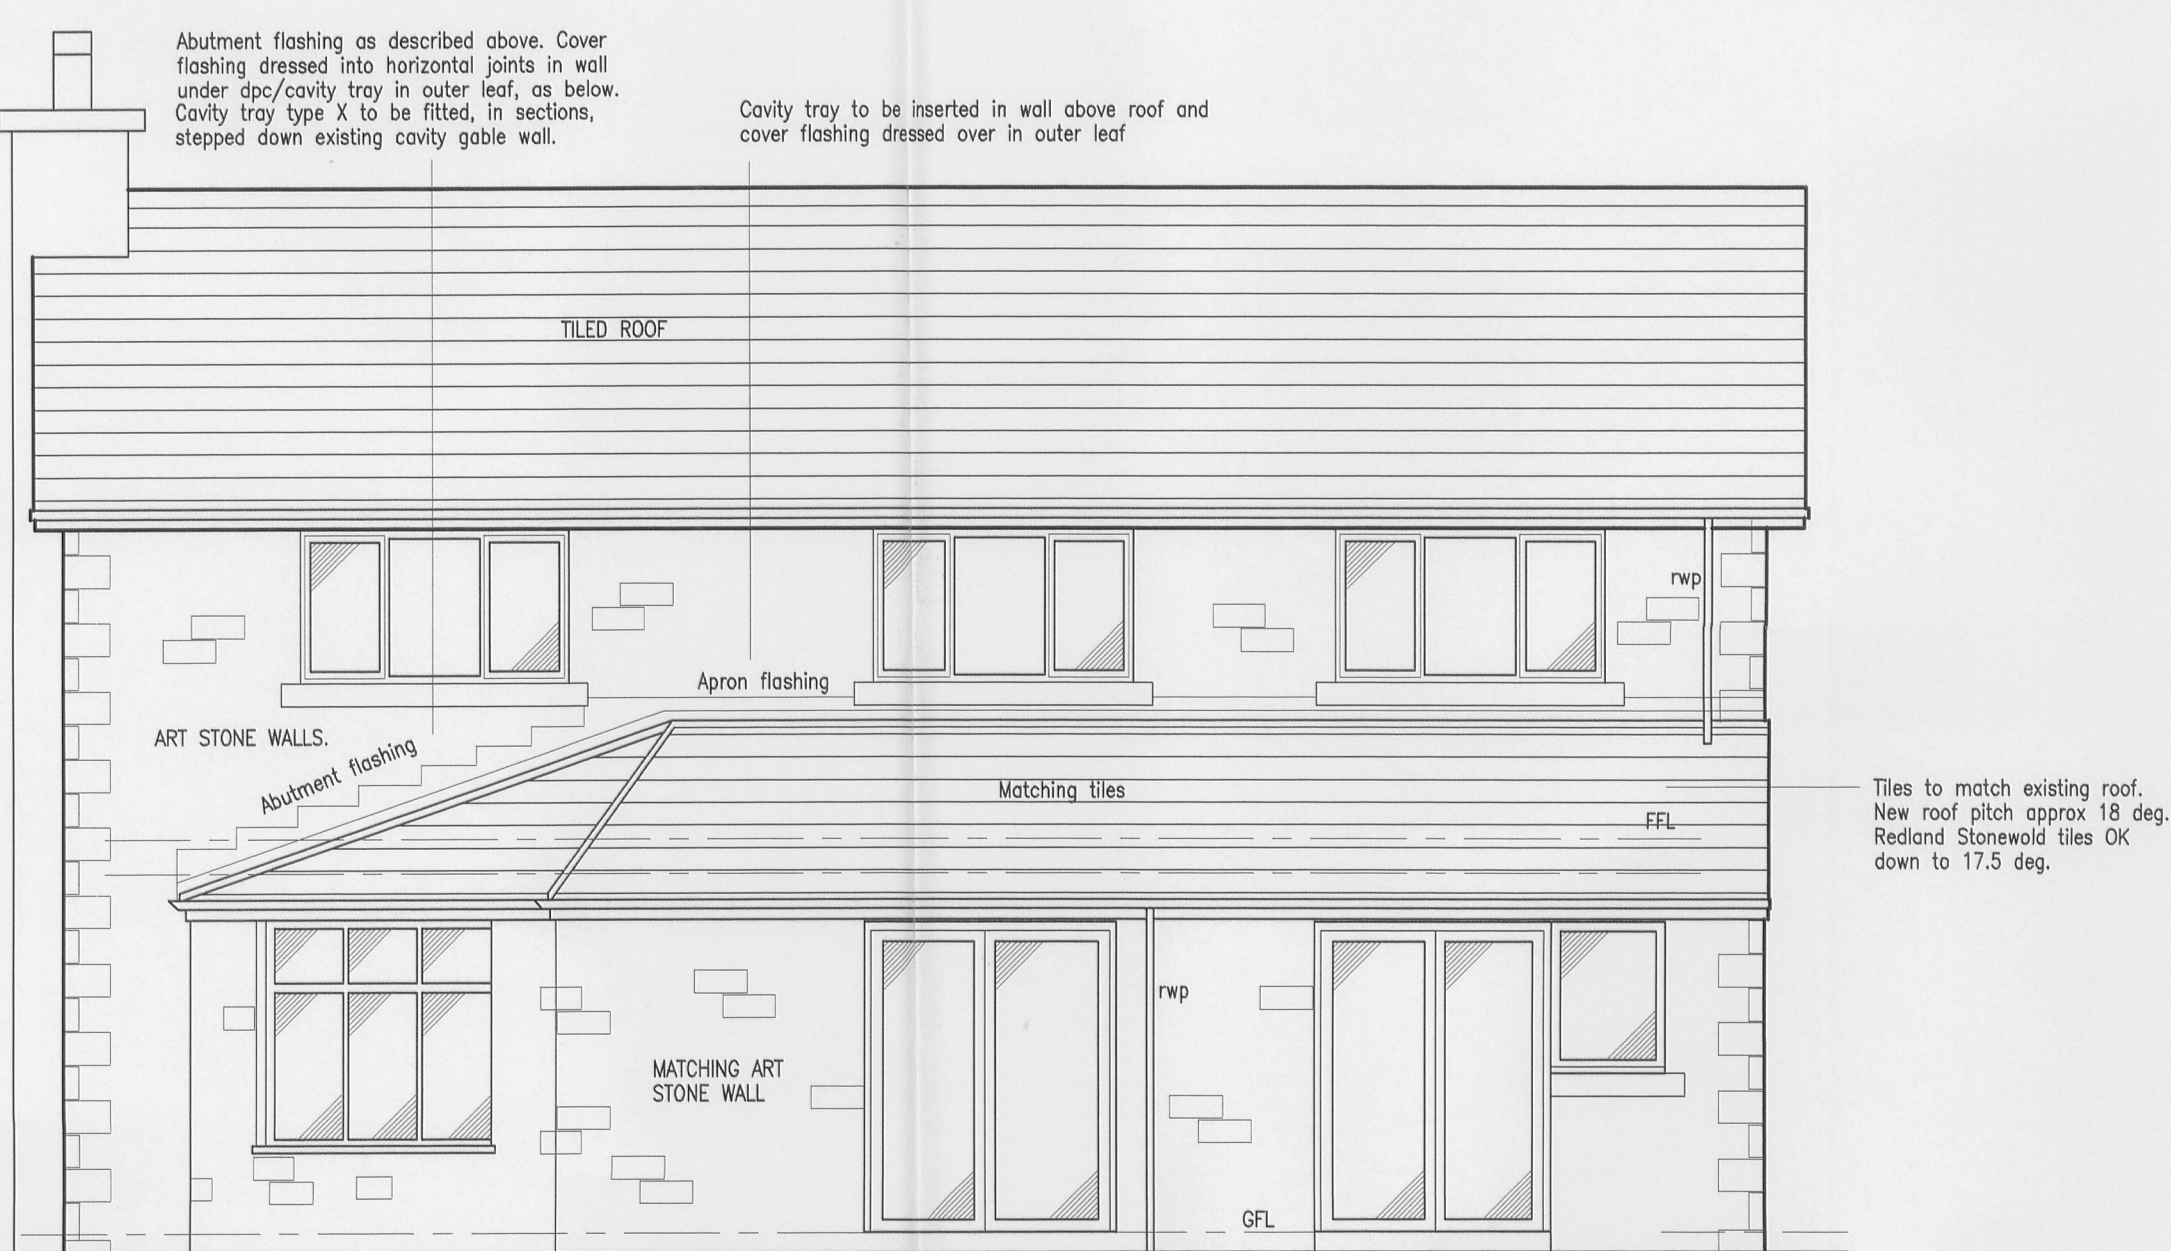

REAR ELEVATION



FRONT ELEVATION

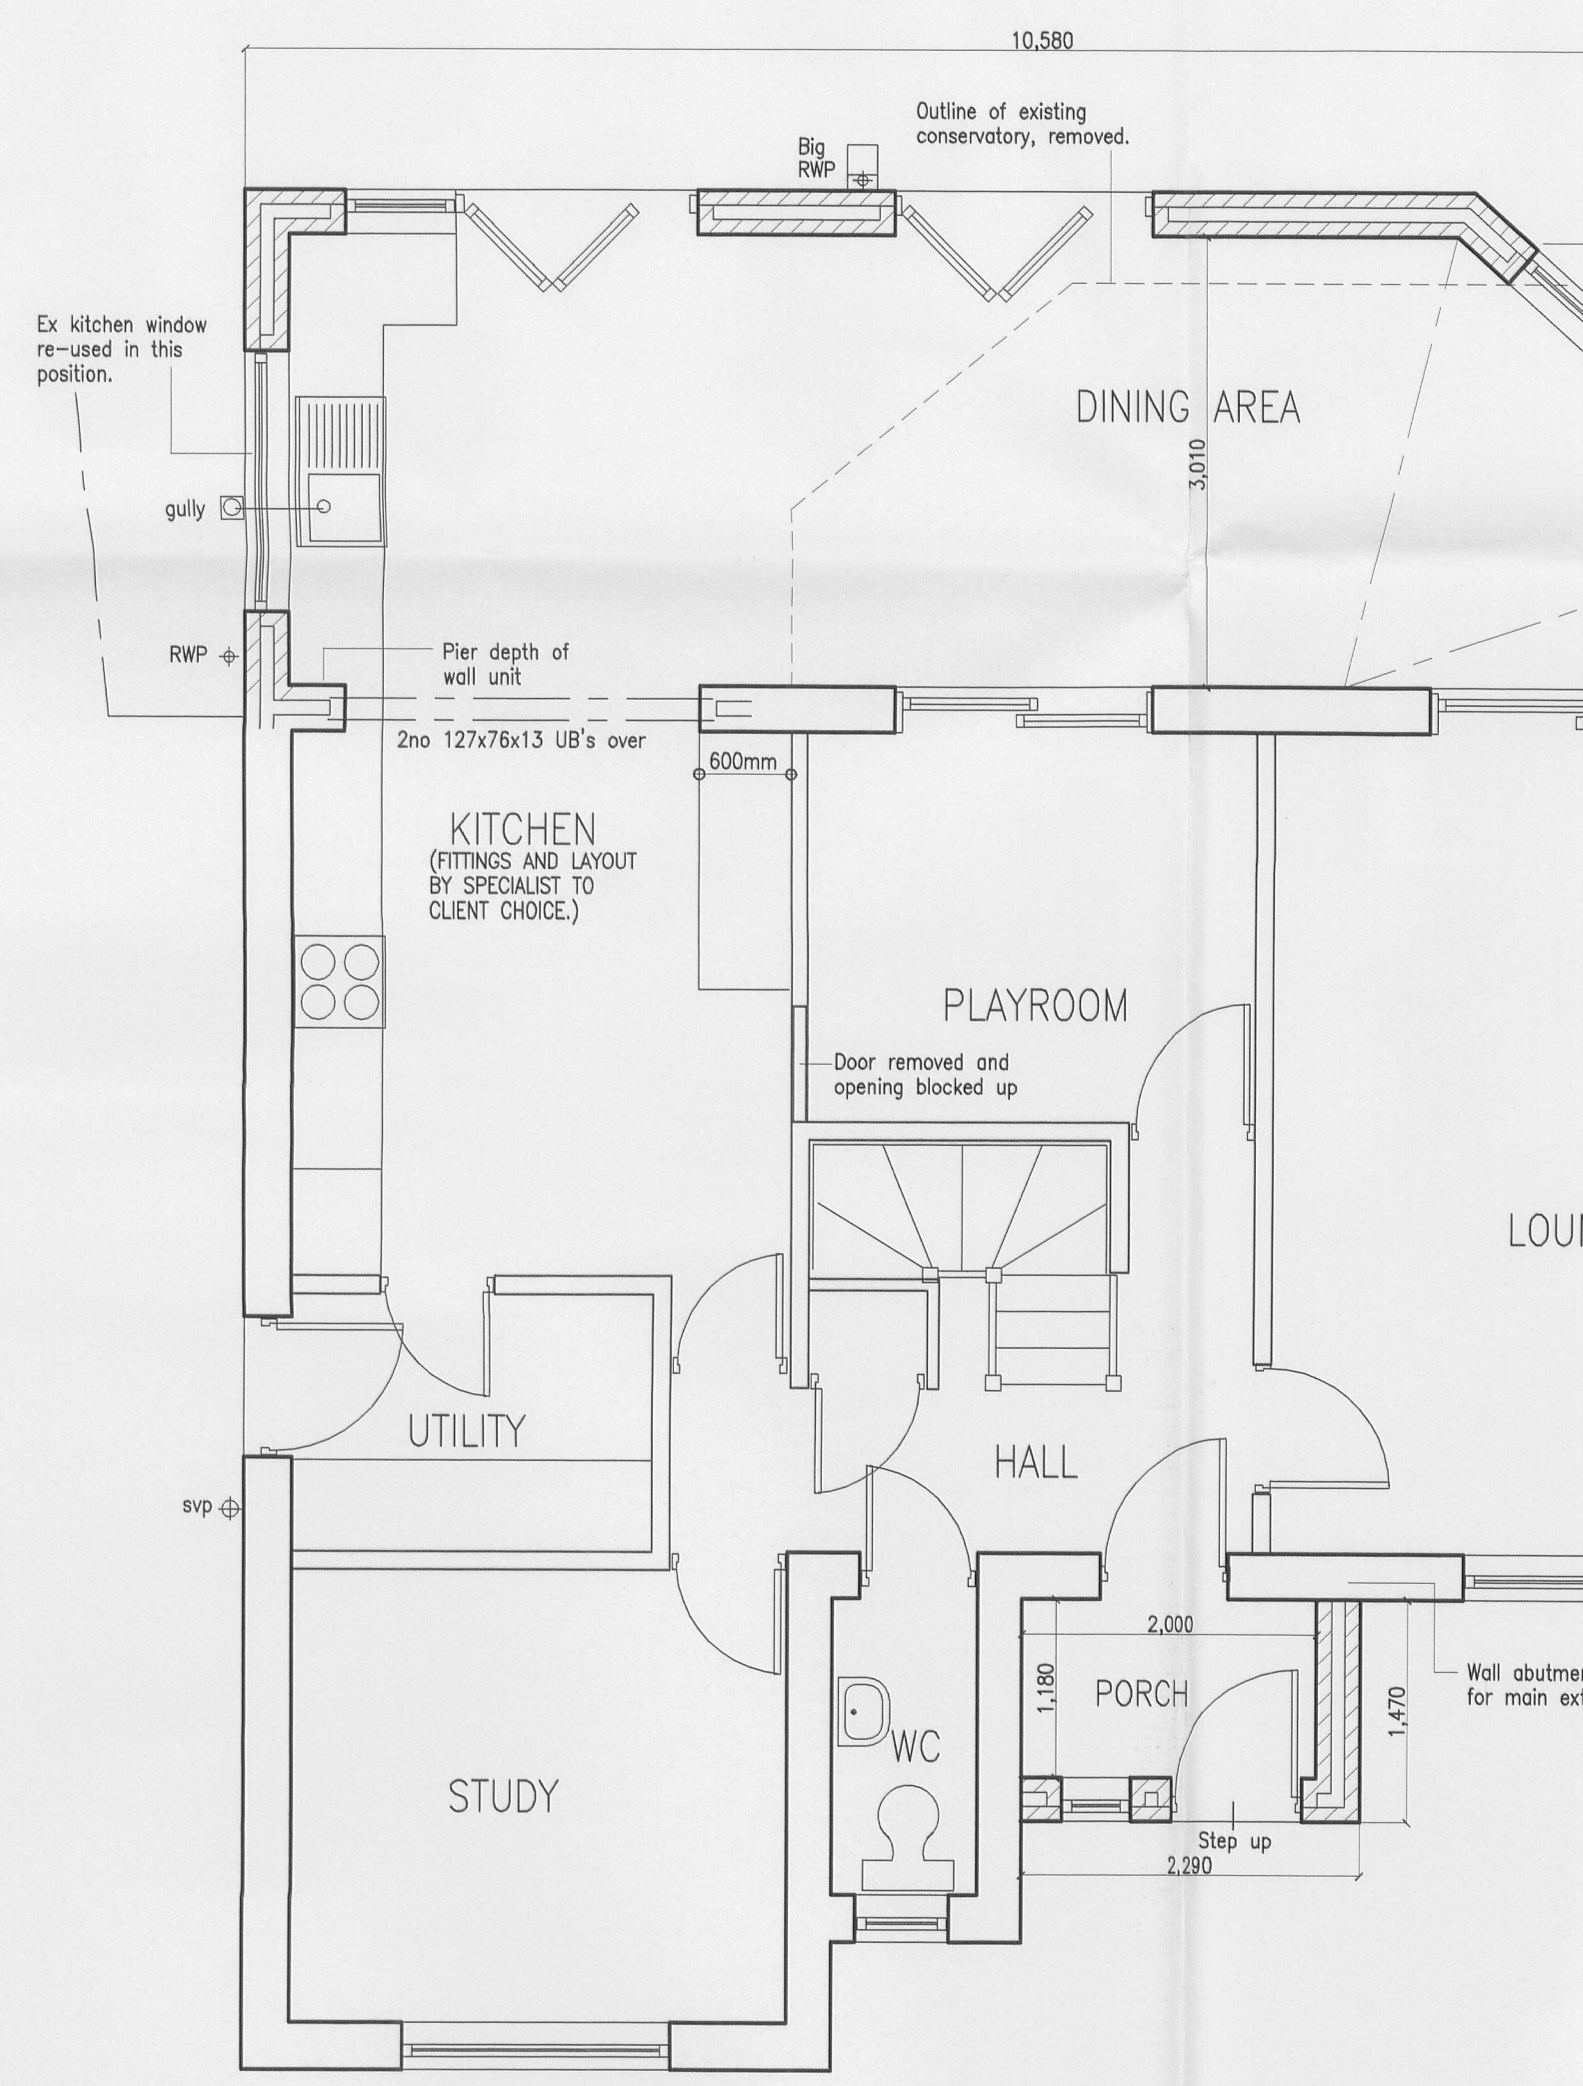

GROUND FLOOR PLAN

REV A.	RE-C
Project	Propos
	21 Do
	For Mr
Title	PROPO
Scale	1 to 50