
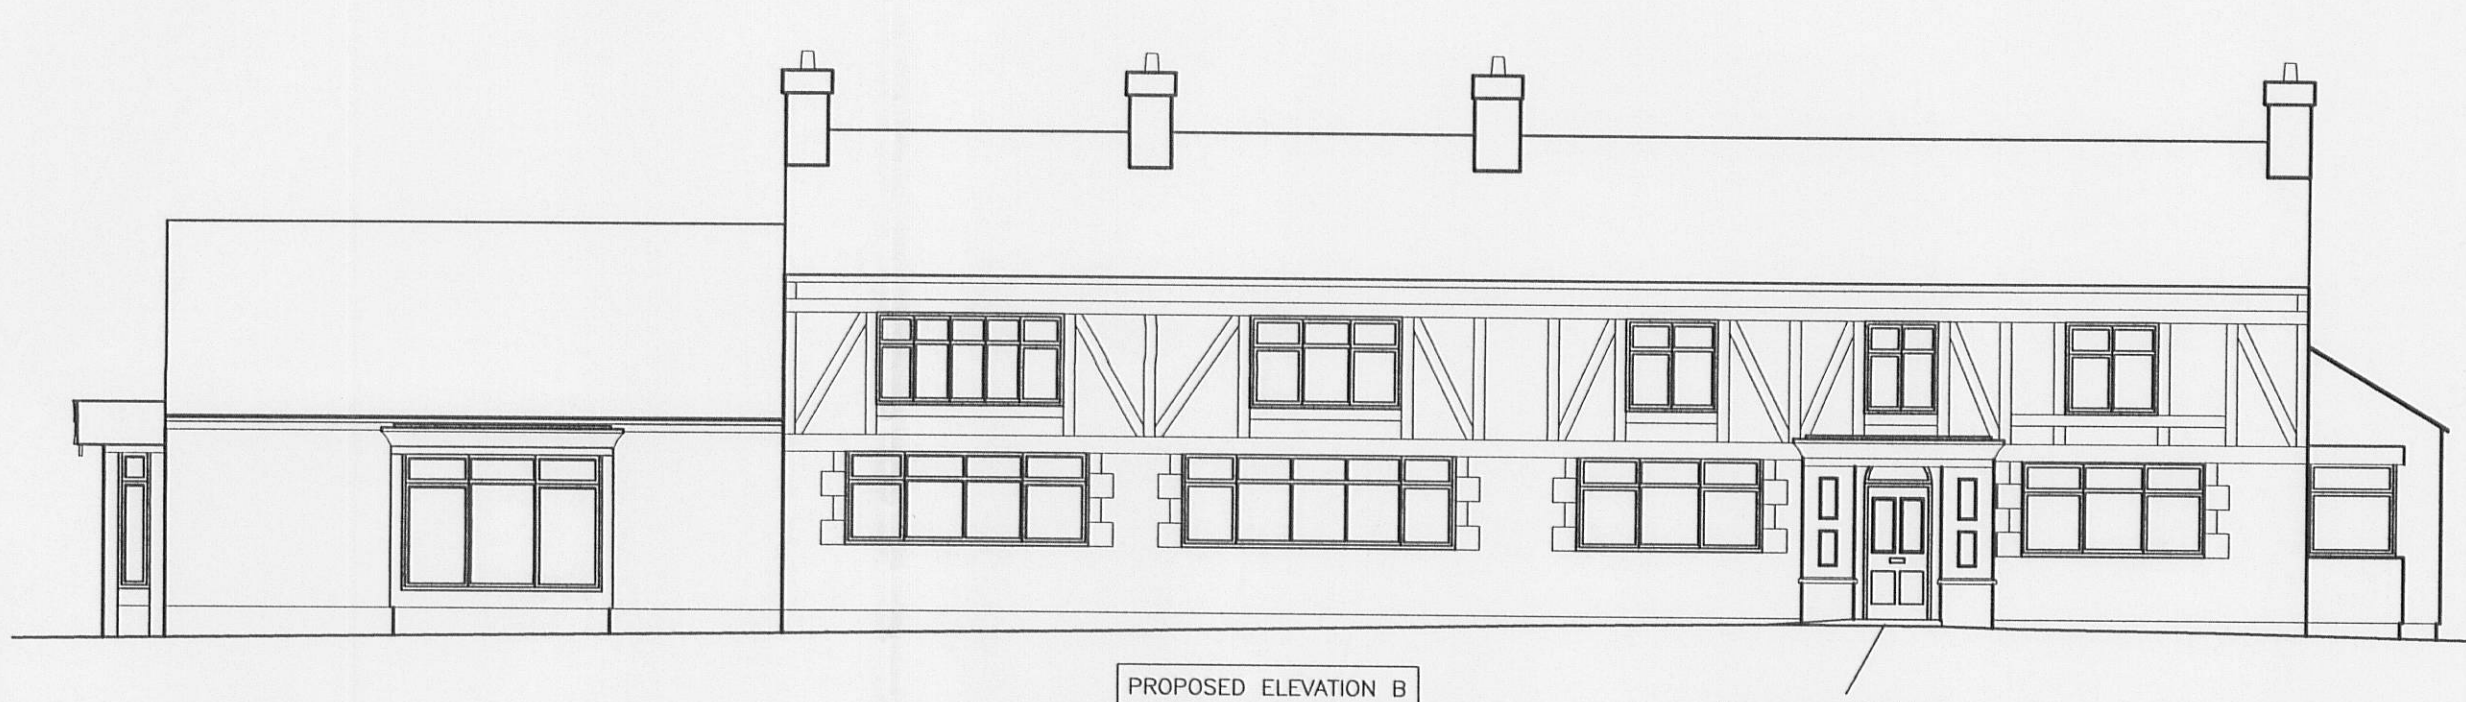
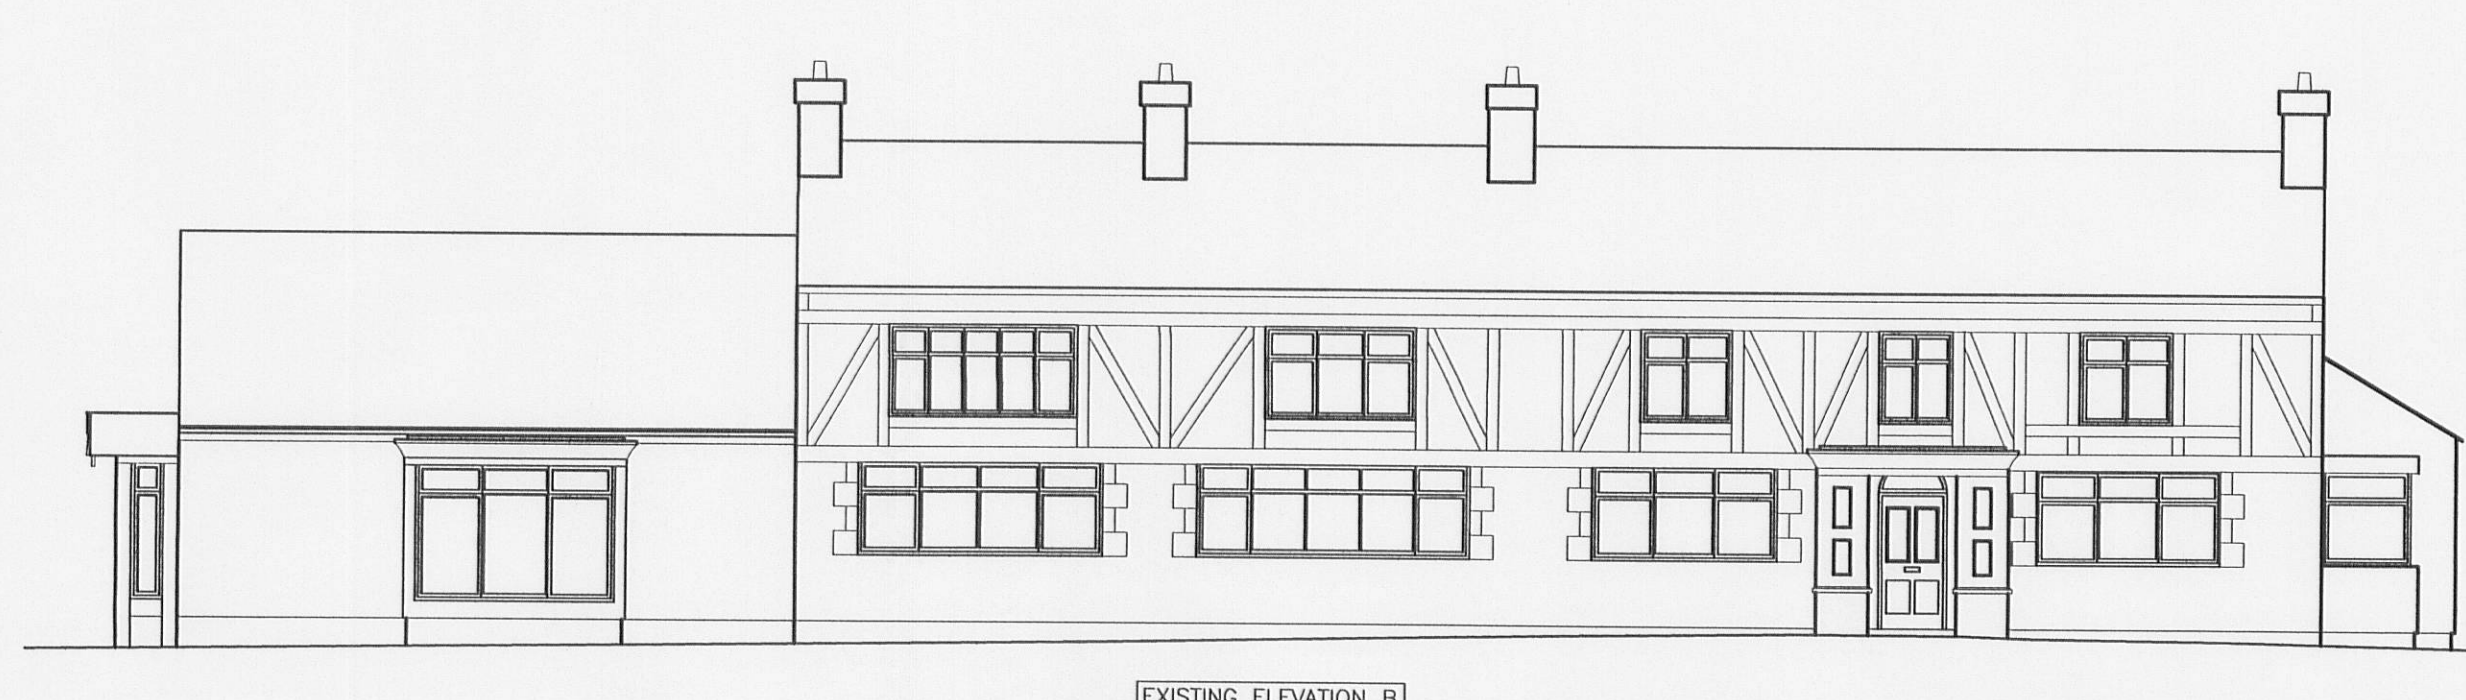
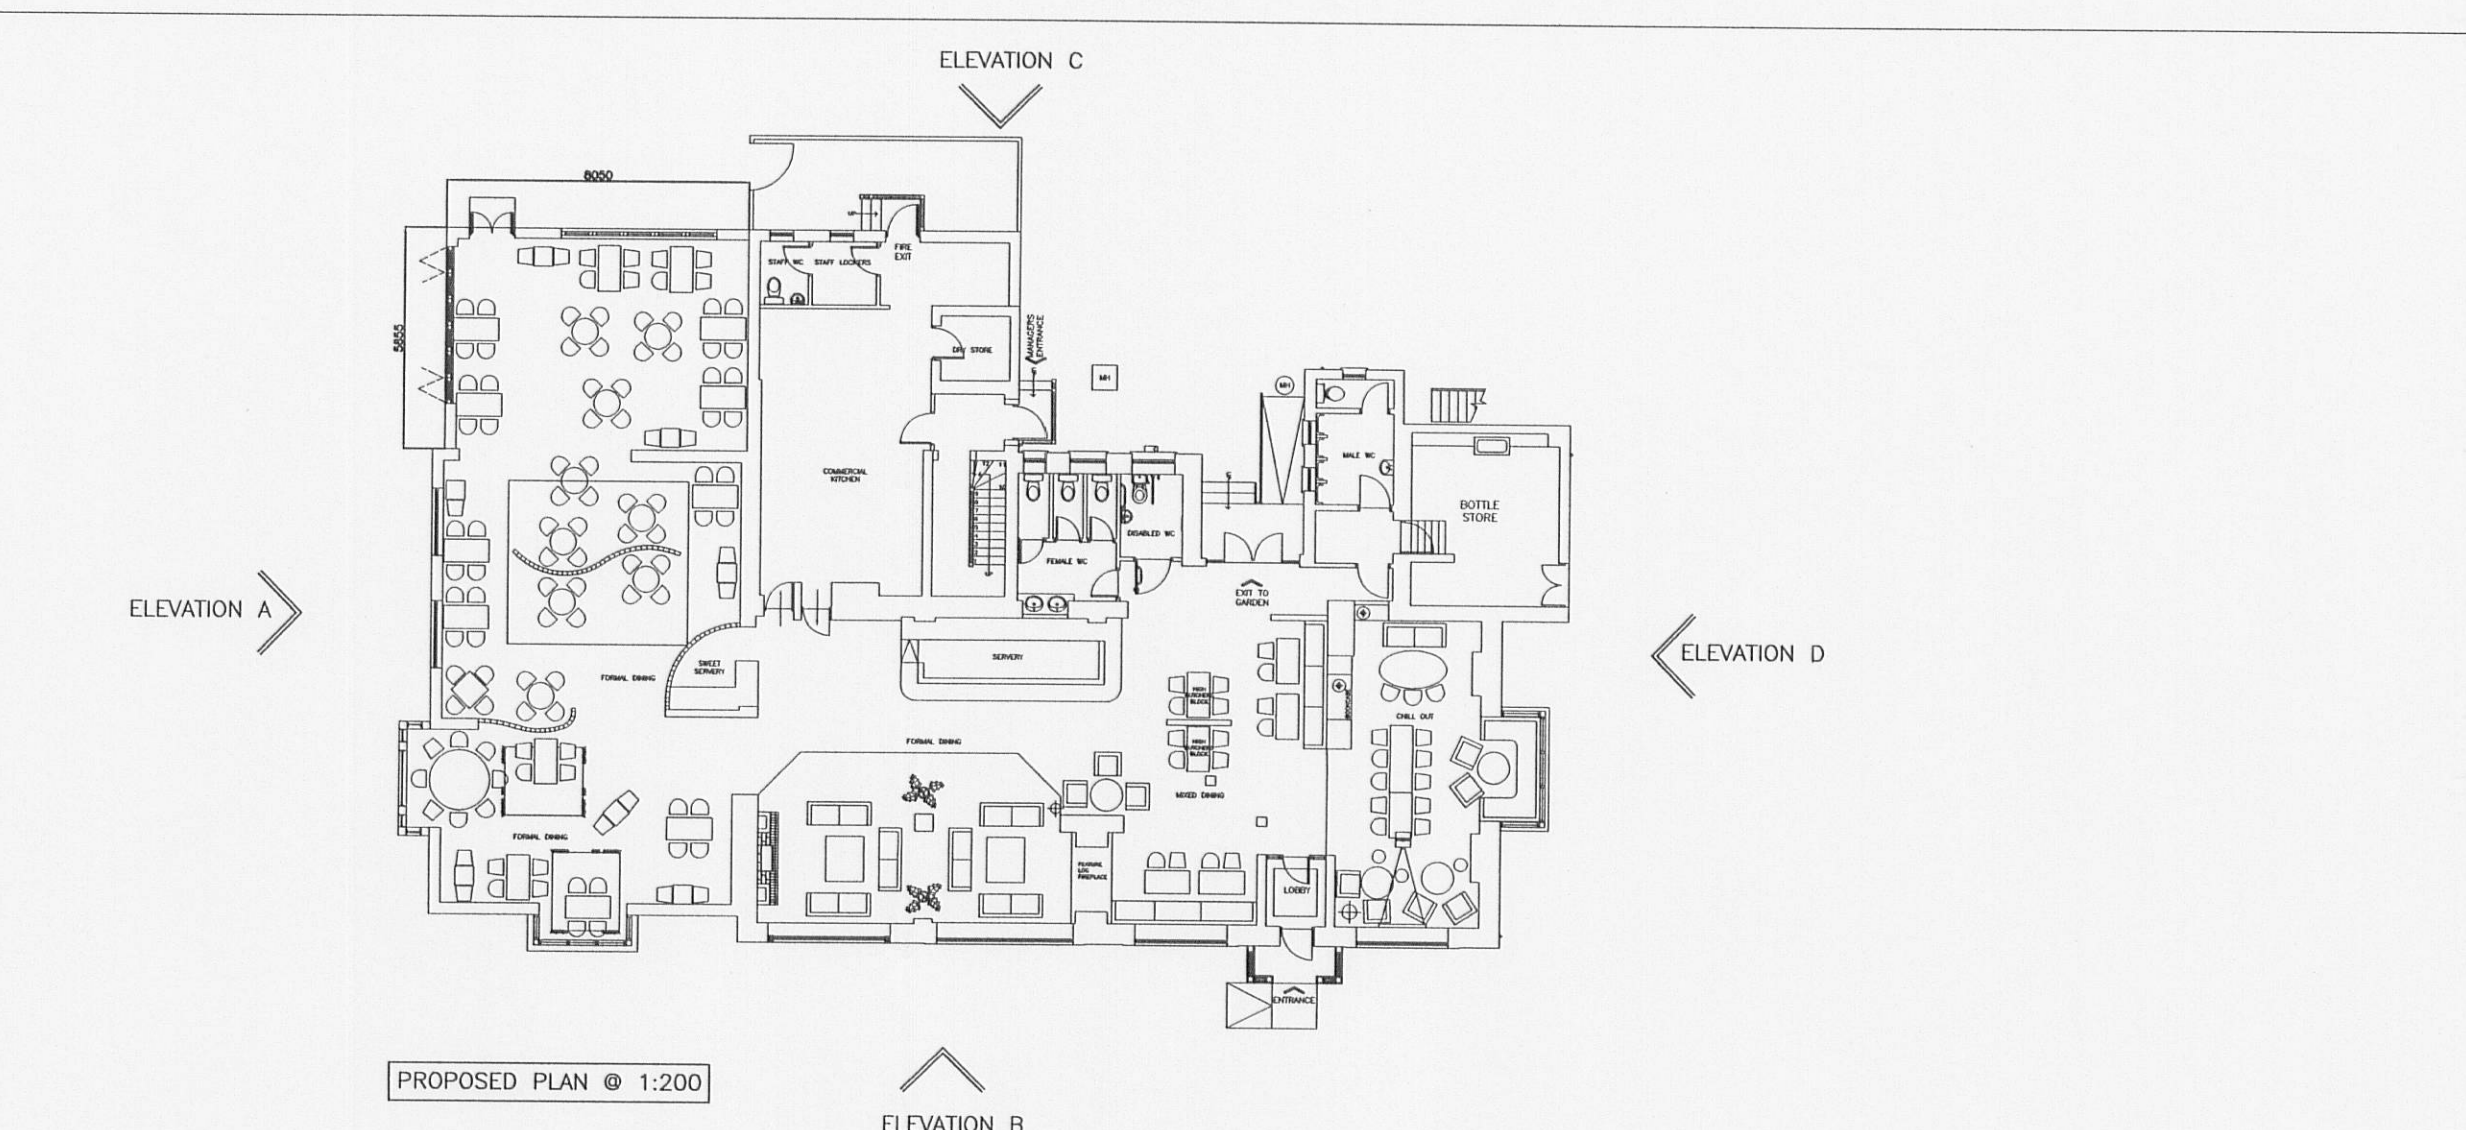
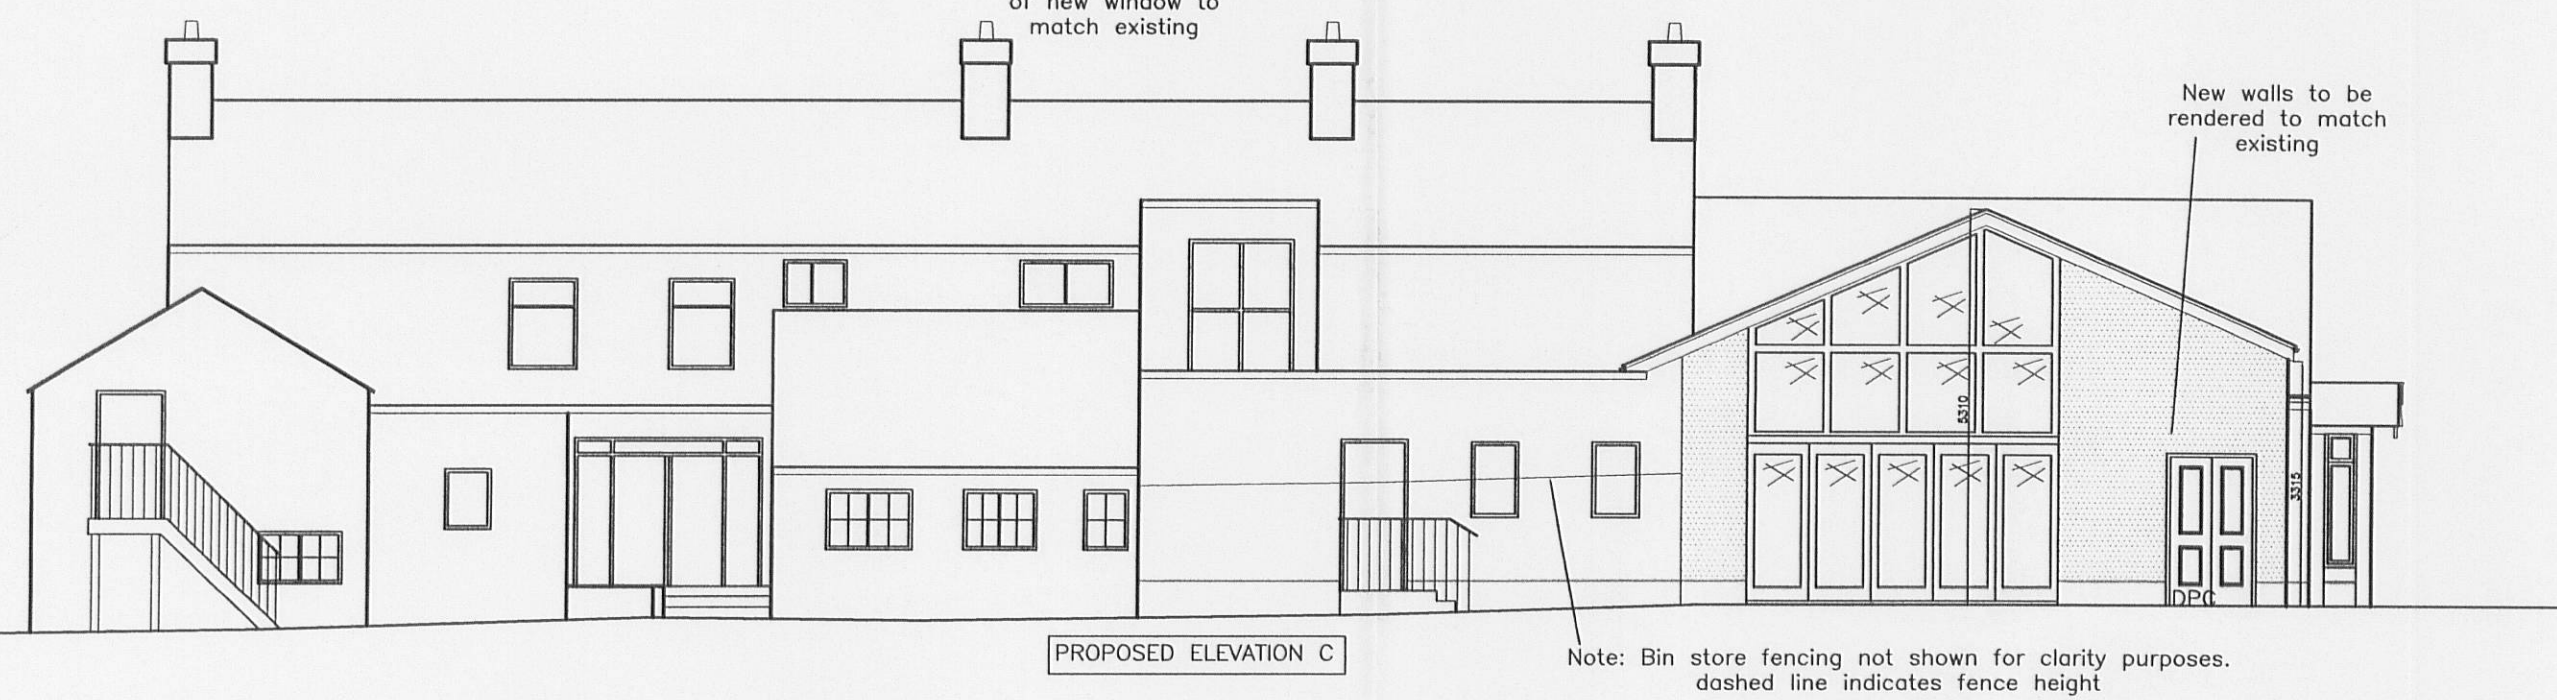
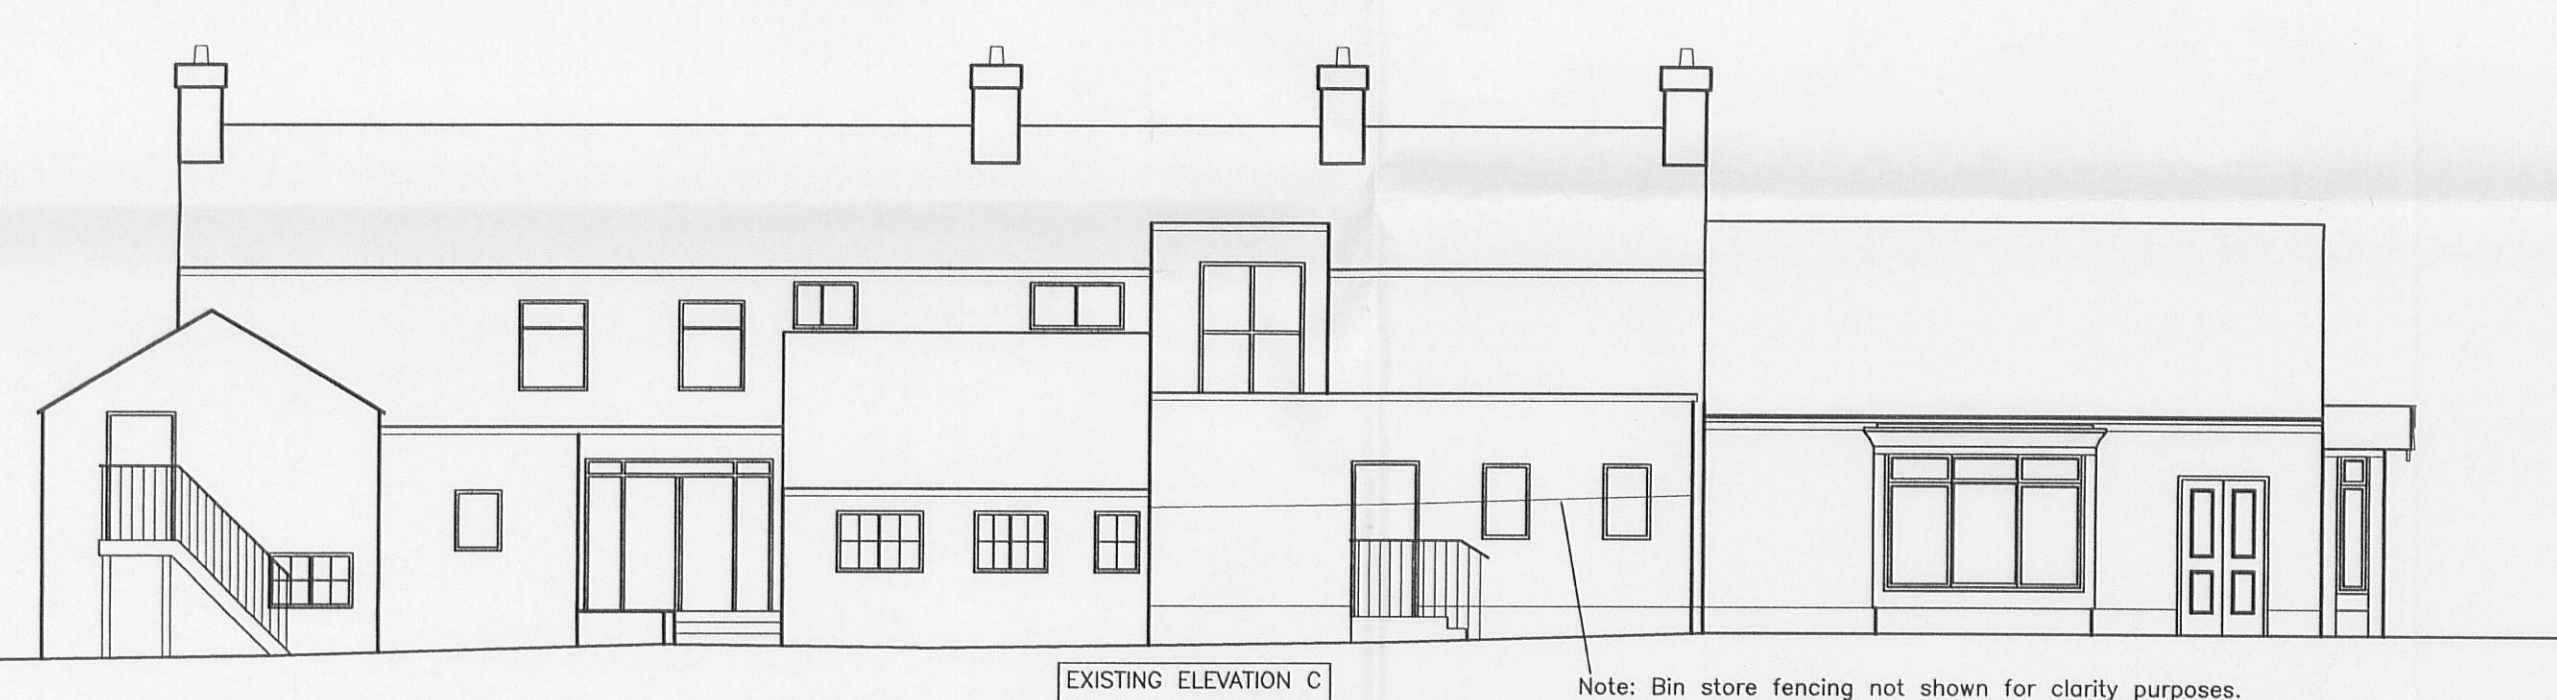


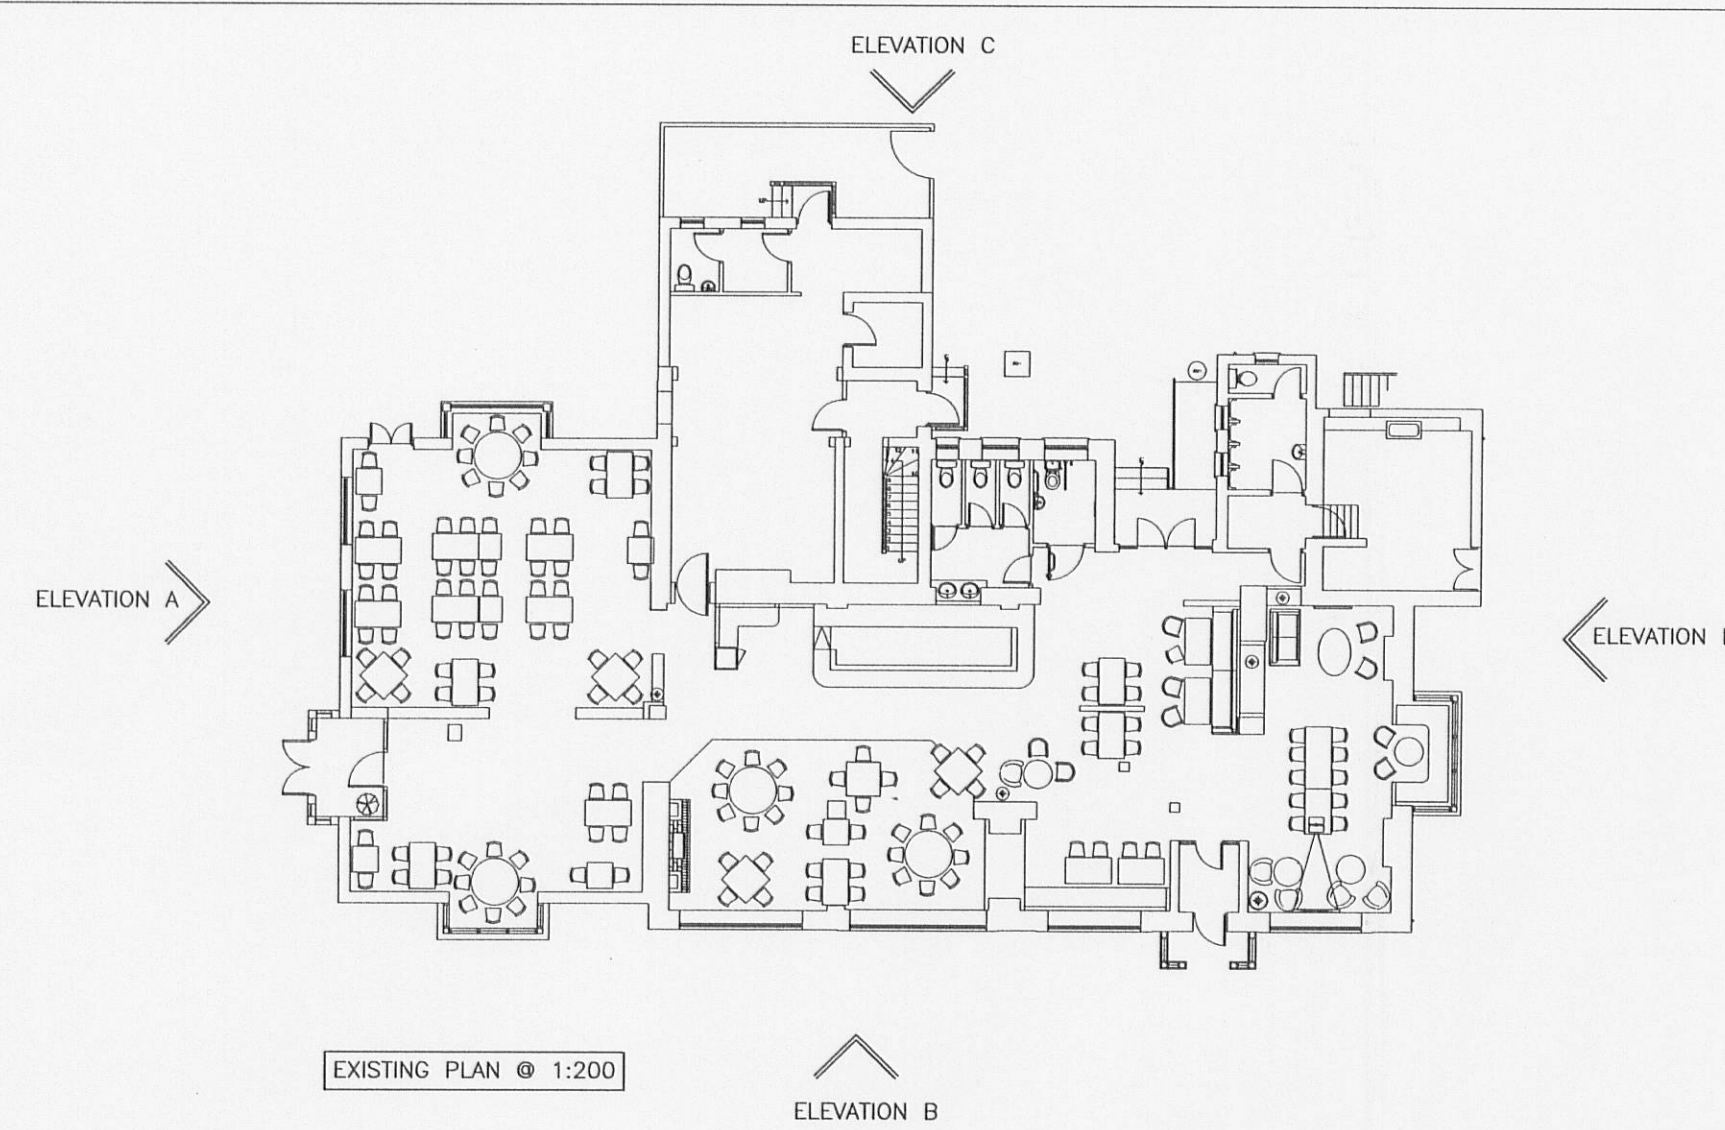


© Copyright. This drawing and design and all the information contained therein is the sole copyright of Innex Design Limited, Leigh and reproduction in any form is forbidden unless permission is obtained in writing.

CONTRACTORS PLEASE NOTE:

Warning. No dimensions to be scaled from this drawing. All contractors must visit site and be responsible for taking and checking all dimensions relative to this work. The designer must be advised of any discrepancies in writing.

This drawing must be read in conjunction with the specifications/bill of quantities and related drawings. Any structural work must be carried out to exact specification and requirements of the client's appointed structural engineer and any amendments must have his express prior written authority.

All structural work must be inspected at all relevant stages by the structural engineer and by the Appointed Building Surveyor, and comply with their requirements. Any cost and claims for damages, loss of trade, etc., incurred by failing to do so are the sole liability of the contractor.

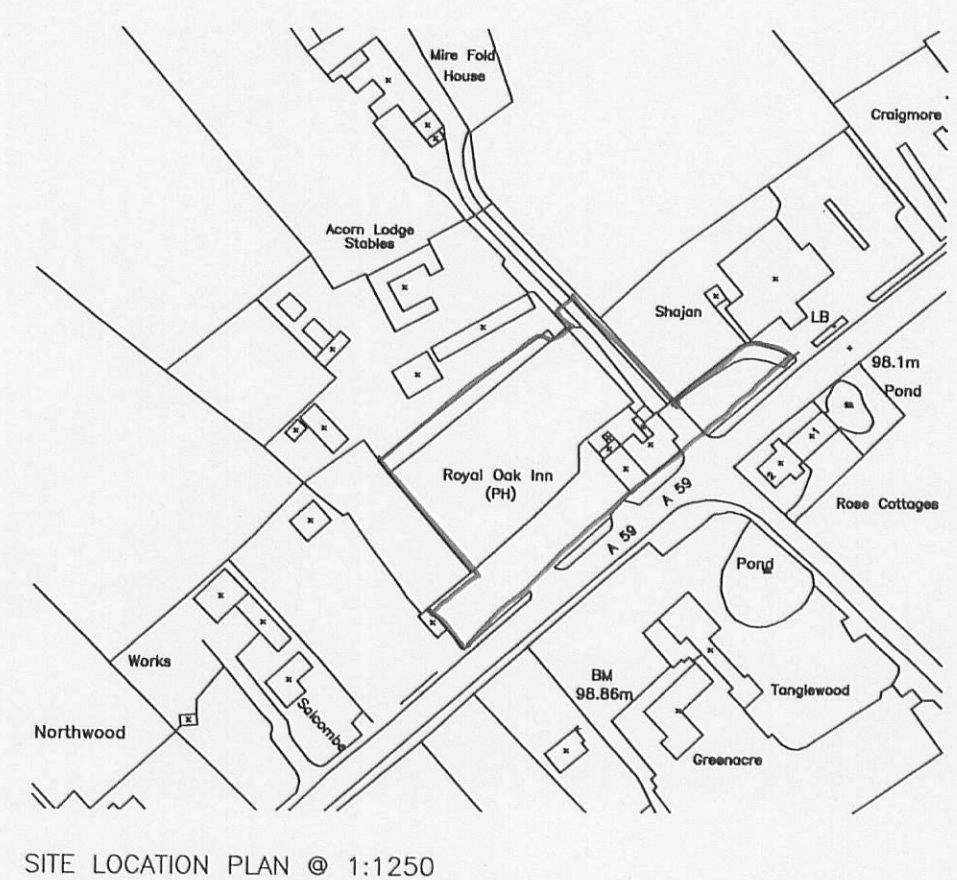

3 2 0 0 7 0 9 7 5 P

REV	B	Dimensions added	24.10.07
	A	Extension increased in size	15.10.07
			DATE

ARCHITECTURE & INTERIORS
Heron House
1A Bold Street
Leigh
WN7 1AL
T: 01942 260688
F: 01942 260788
E: enquiries@innexdesign.co.uk
W: www.innexdesign.co.uk

CLIENT PUNCH TAVERNS	
PROJECT The Royal Oak Longsight Road Clayton Le Dale Lancashire BB1 9EX	
DRAWING TITLE EXISTING & PROPOSED ELEVATIONS	
SCALE 1:100	DWN JQ
DATE June 2007	CHKD
DWG No. 025207/04	REV B