

Householder Planning Application

P1H

Application No.

320070979P

Date received

Fee paid £

Receipt No.

Town and Country Planning Act 1990

You may use this form to apply for planning permission to alter or extend your house or erect a building within the boundary. For any other Planning Application use form P1.

Please read the notes overleaf and then answer all the following questions:

Question 1

Your Name and Address

MR. S. MAKEPEACE
24 WOODLANDS PARK

W HALLEY

Postcode

Tel. No:

Question 1a

The Name and Address of any person acting for you

PETER J HOLGATE
BEARDWOOD DESIGN LTD
14 WYCOLLAR ROAD
BLACKBURN BB2 7AZ
TEL 01254 676778

Question 2

Describe the proposed work and state the location if different from your address.

PROPOSED BEDROOM EXTENSION OVER EXISTING GARAGE
AND BREAKFAST ROOM.

Postcode

Question 3

Please state the main proposed external materials (for example, brick walls, colour, make, type) and show them on your detailed plan.

ROOF TILES, ART STONE AND RENDER FINISH
TO MATCH EXISTING HOUSE

Question 4

Do you intend to demolish any buildings?
If YES, please show them on your detailed plan

Please state Yes or No

NO

Question 5

Do you intend to construct any new access road or back street or alter an existing one? If YES, please show it on your detailed plan.

11 OCT 2007
FOR THE ATTENTION OF

NO

Question 6

Are there any trees on the site?
If YES, please show them on the detailed plan.

NO

Question 7

Are any trees to be felled?
If YES, please show which on the detailed plan.

NO

Question 8

Please read and sign the following statements.


I wish to apply for planning permission for the development described in this application and the accompanying plans and enclose the fee of £ 135.00

Signed Beardwood Design Ltd (Applicant/Agent) Date 9th October 2007

Certificate under Article 7 Town and Country Planning (General Development Procedure) Order 1995

I certify that on the day 21 days before the date of the accompanying application nobody, except the applicant was the owner of any part of the land to which the application relates. None of the land to which the application relates is, or is part of, an agricultural holding.

Signed Beardwood Design Ltd (Applicant/Agent) Date 9th October 2007

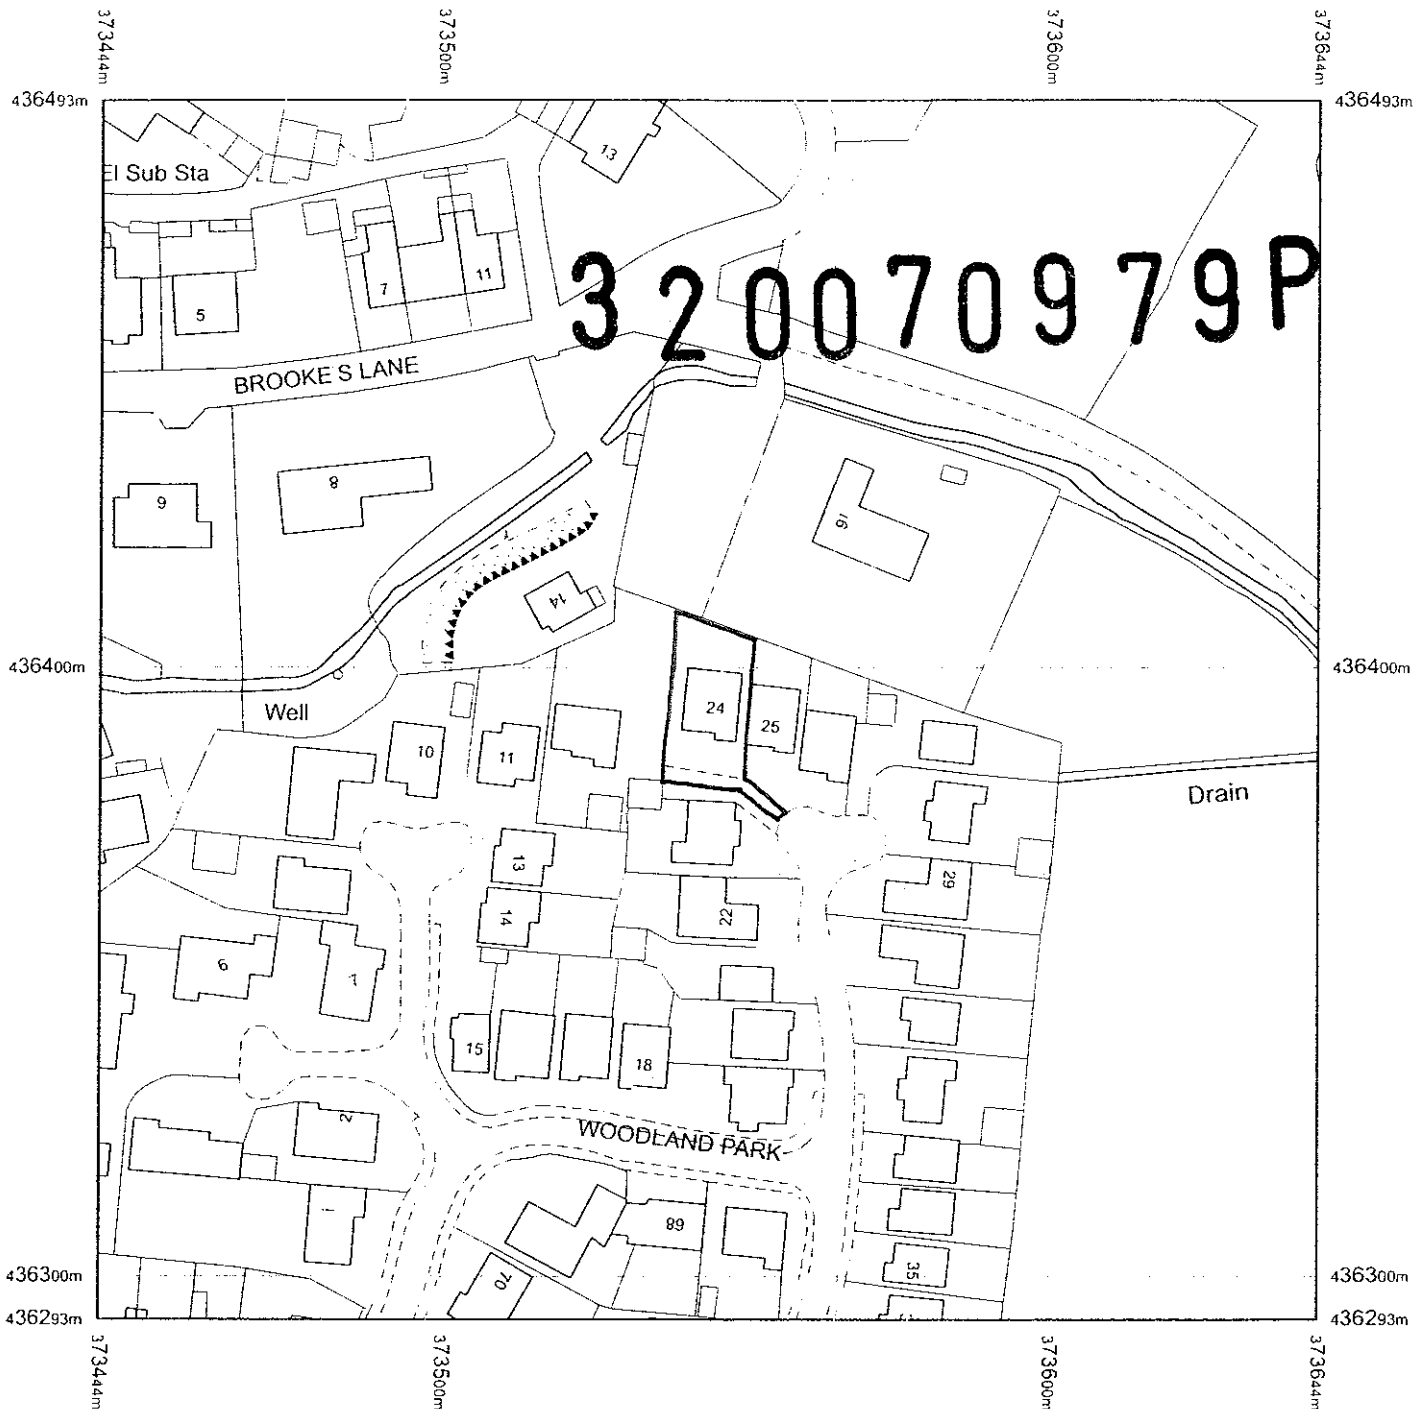


Produced 08.10.2007 from the Ordnance Survey National Geographic Database and incorporating surveyed revision available at this date © Crown Copyright 2007

Reproduction in whole or part is prohibited without the prior permission of Ordnance Survey

Ordnance Survey and the OS Symbol are registered trademarks and OS Sitemap is a trademark of Ordnance Survey the national mapping agency of Great Britain

The representation of a road track or path is no evidence of a right of way

The representation of features as lines is no evidence of a property boundary

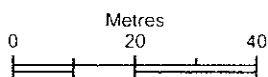

Scale 1:1250

Supplied by **Granthams**
Serial number: 00024400
Centre coordinates: 373544 436393

Further information can be found on the OS Sitemap Information leaflet or the Ordnance Survey web site
www.ordnancesurvey.co.uk