




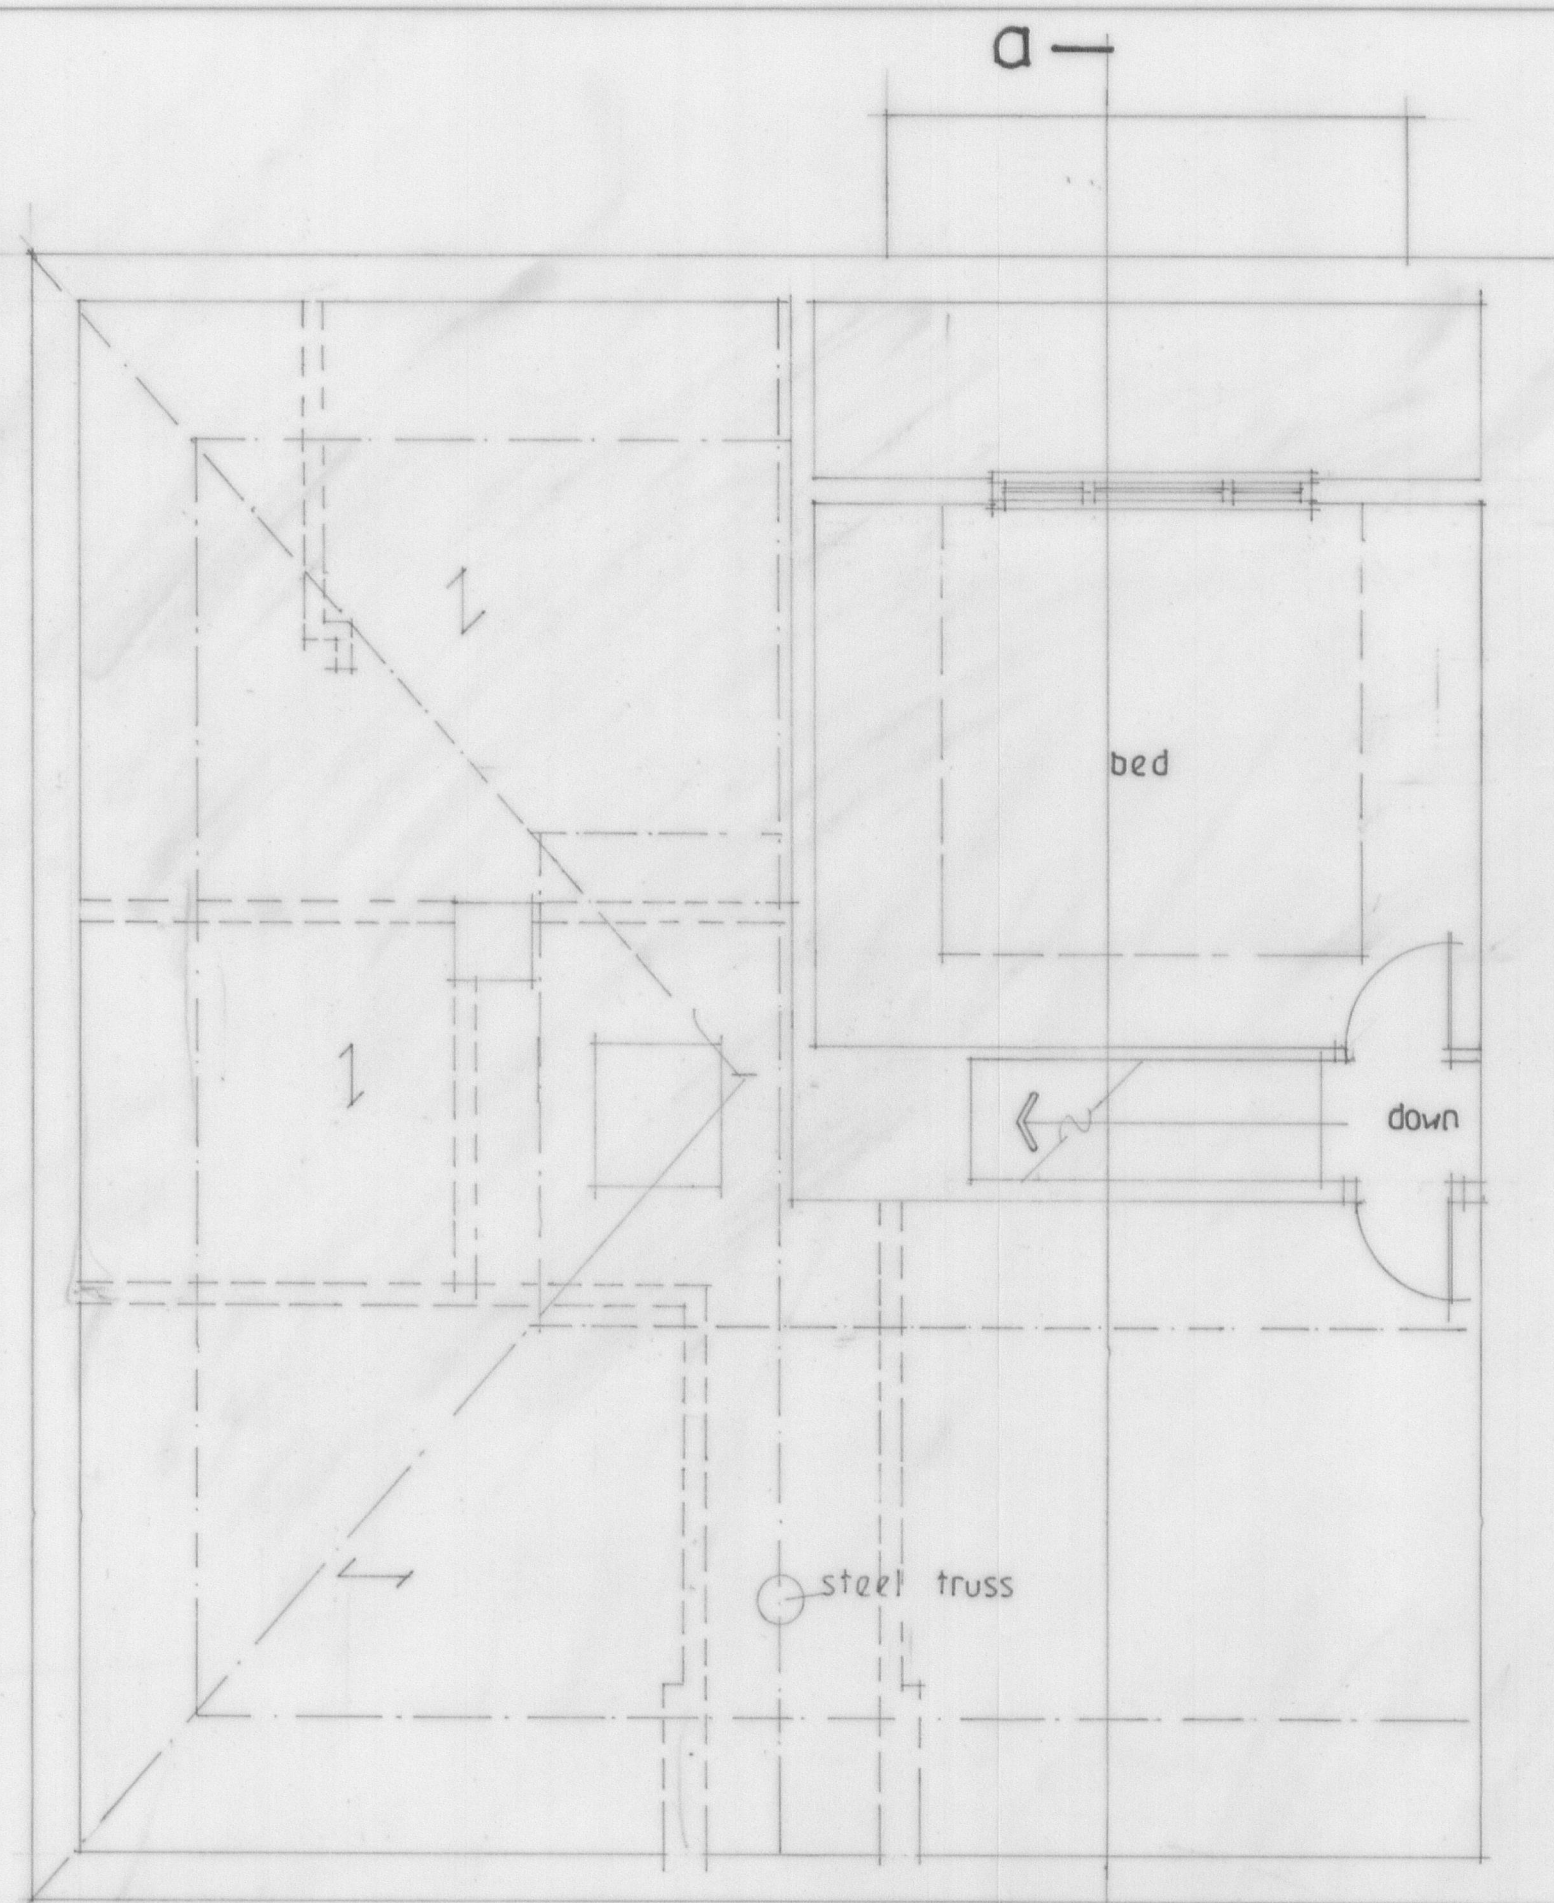


first floor existing

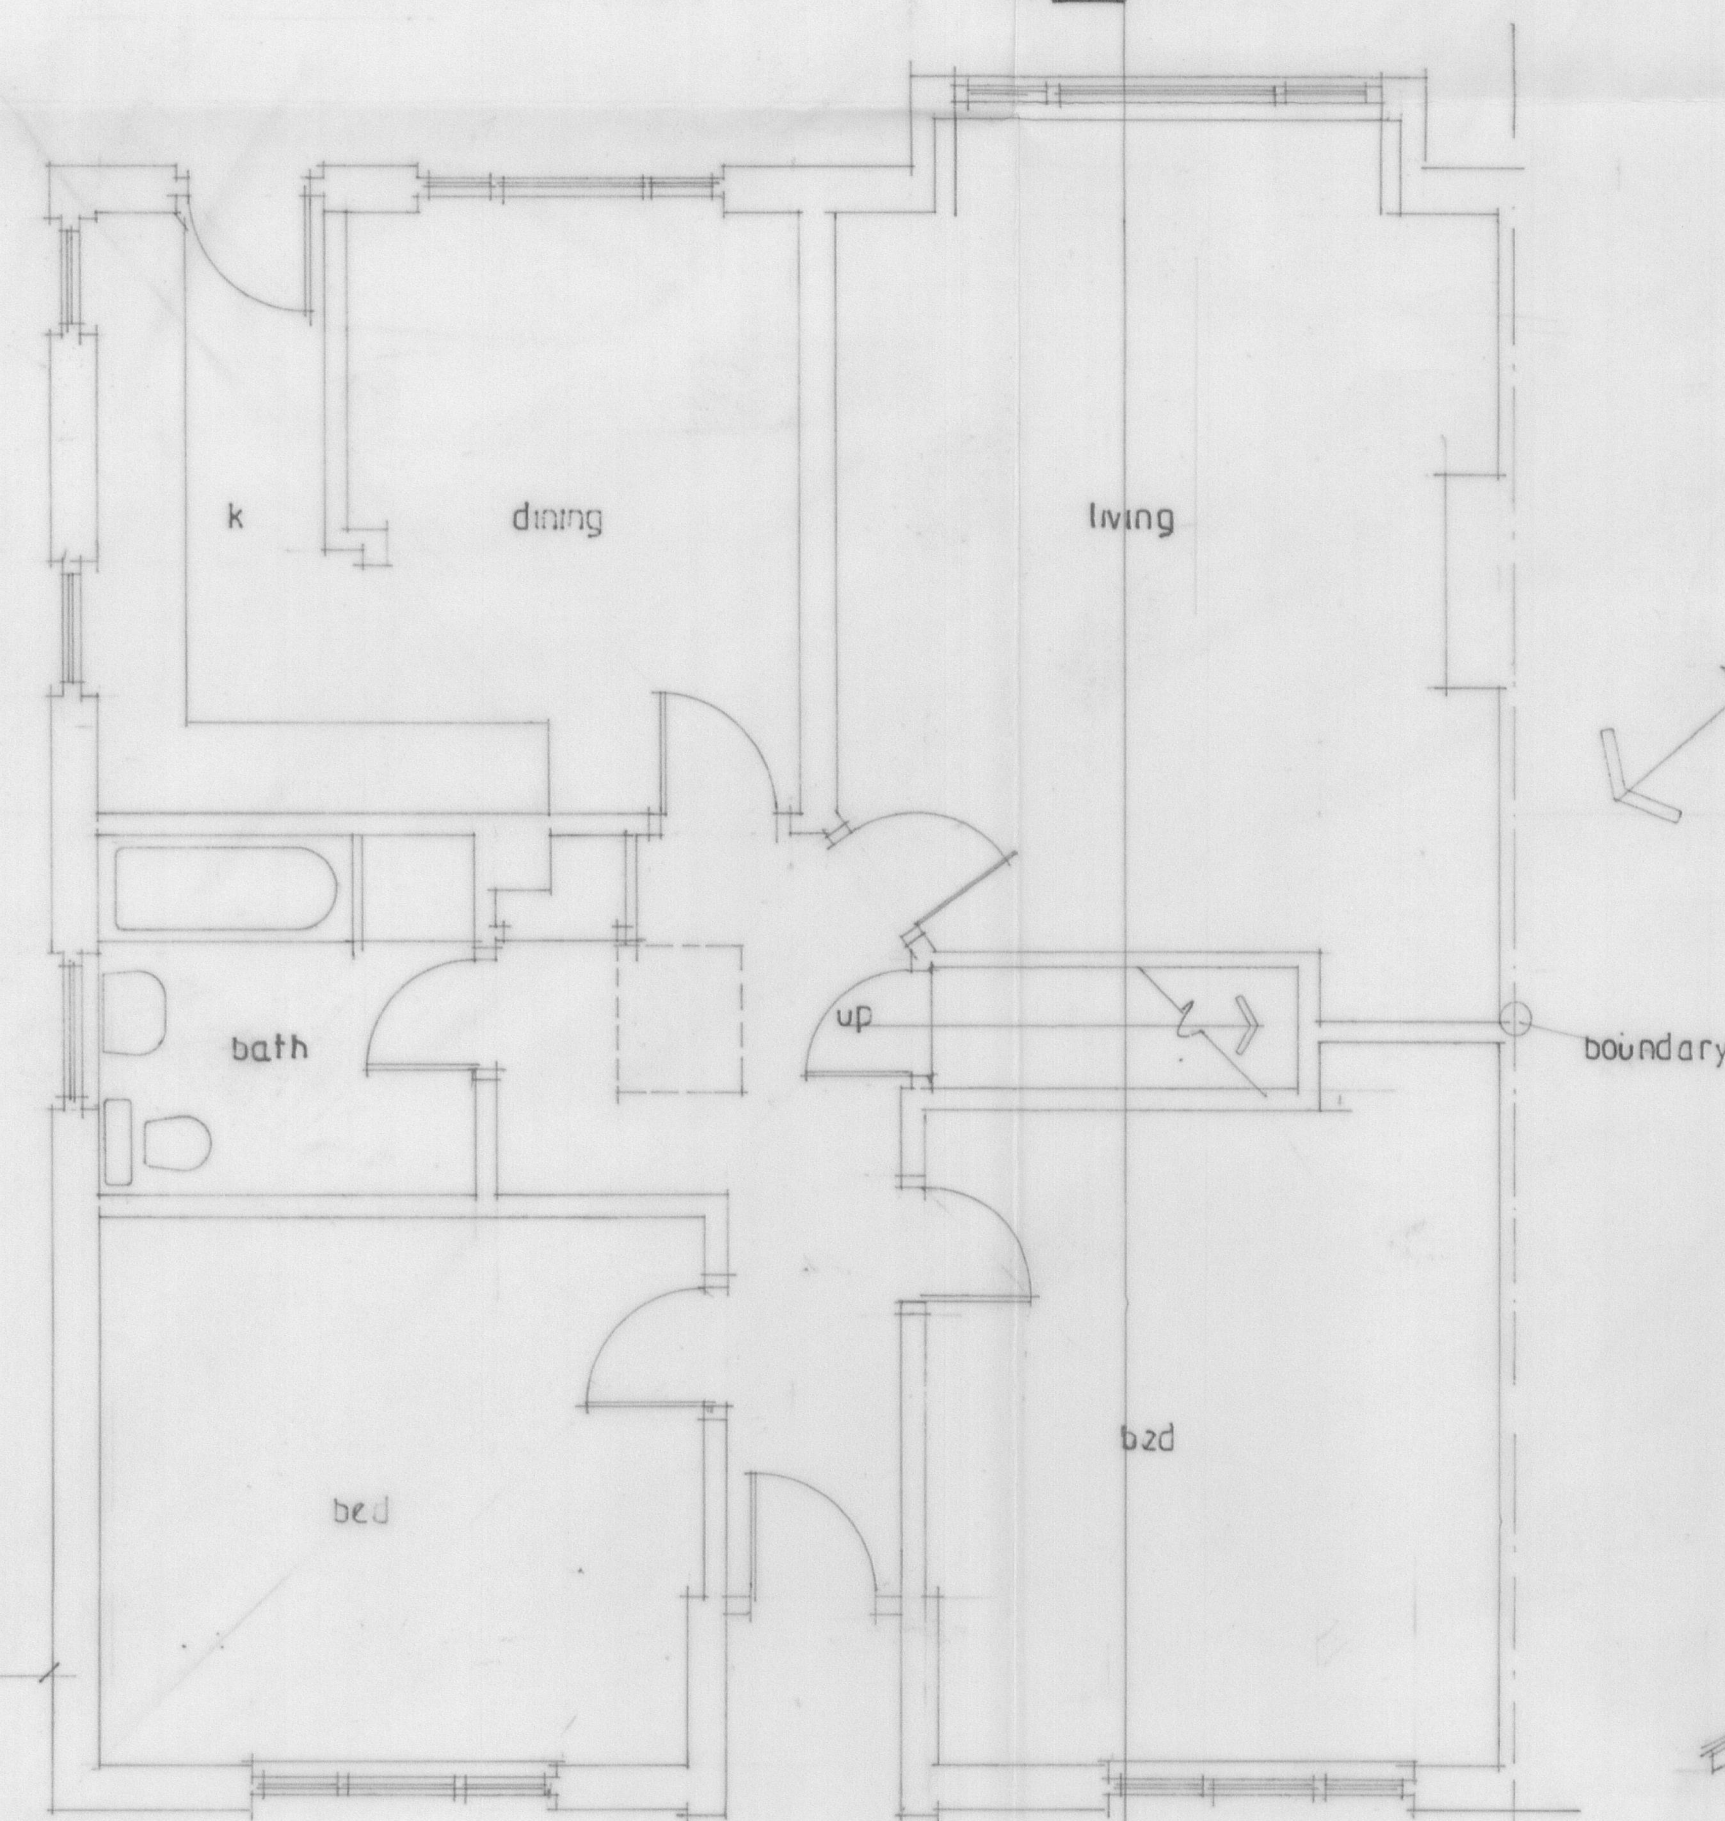


ground floor

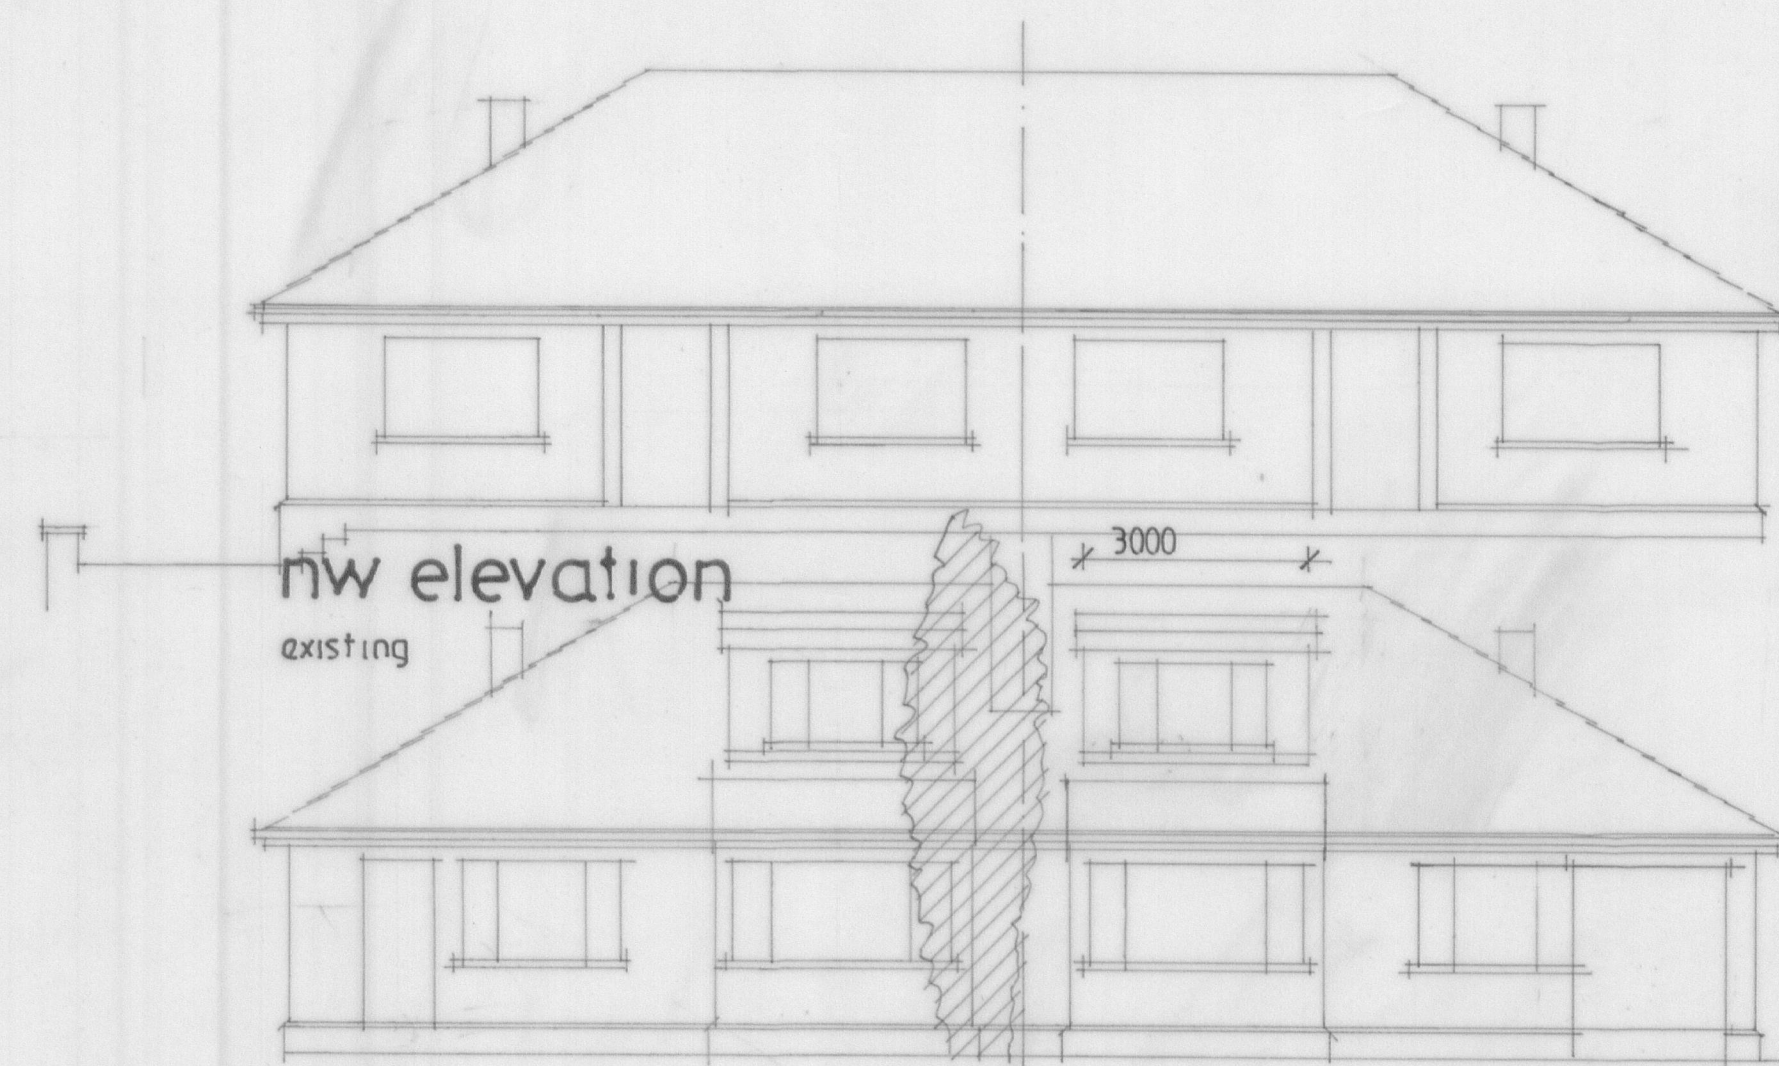


se elevation existing

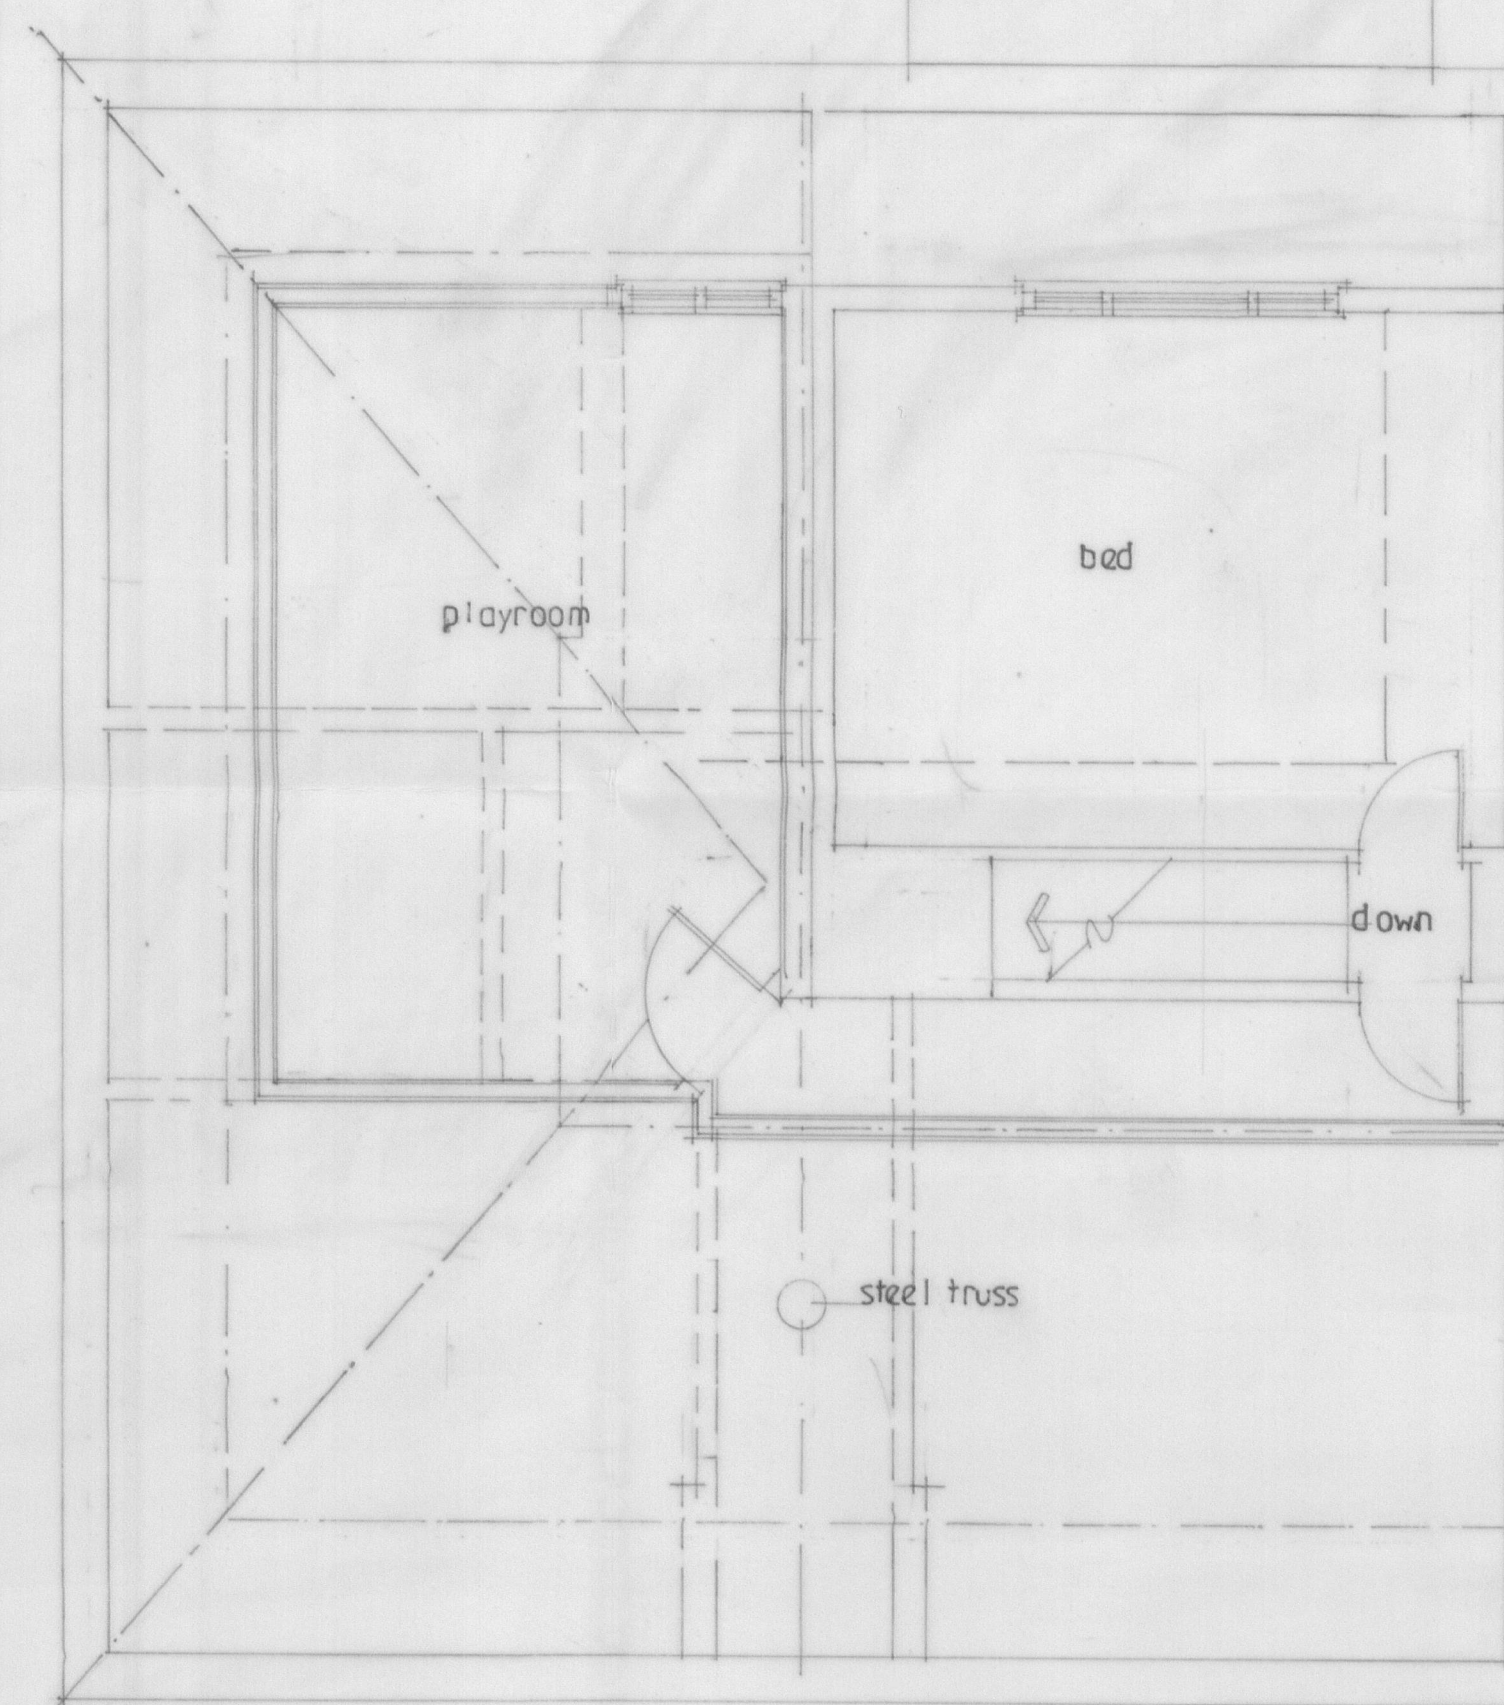


first floor proposed

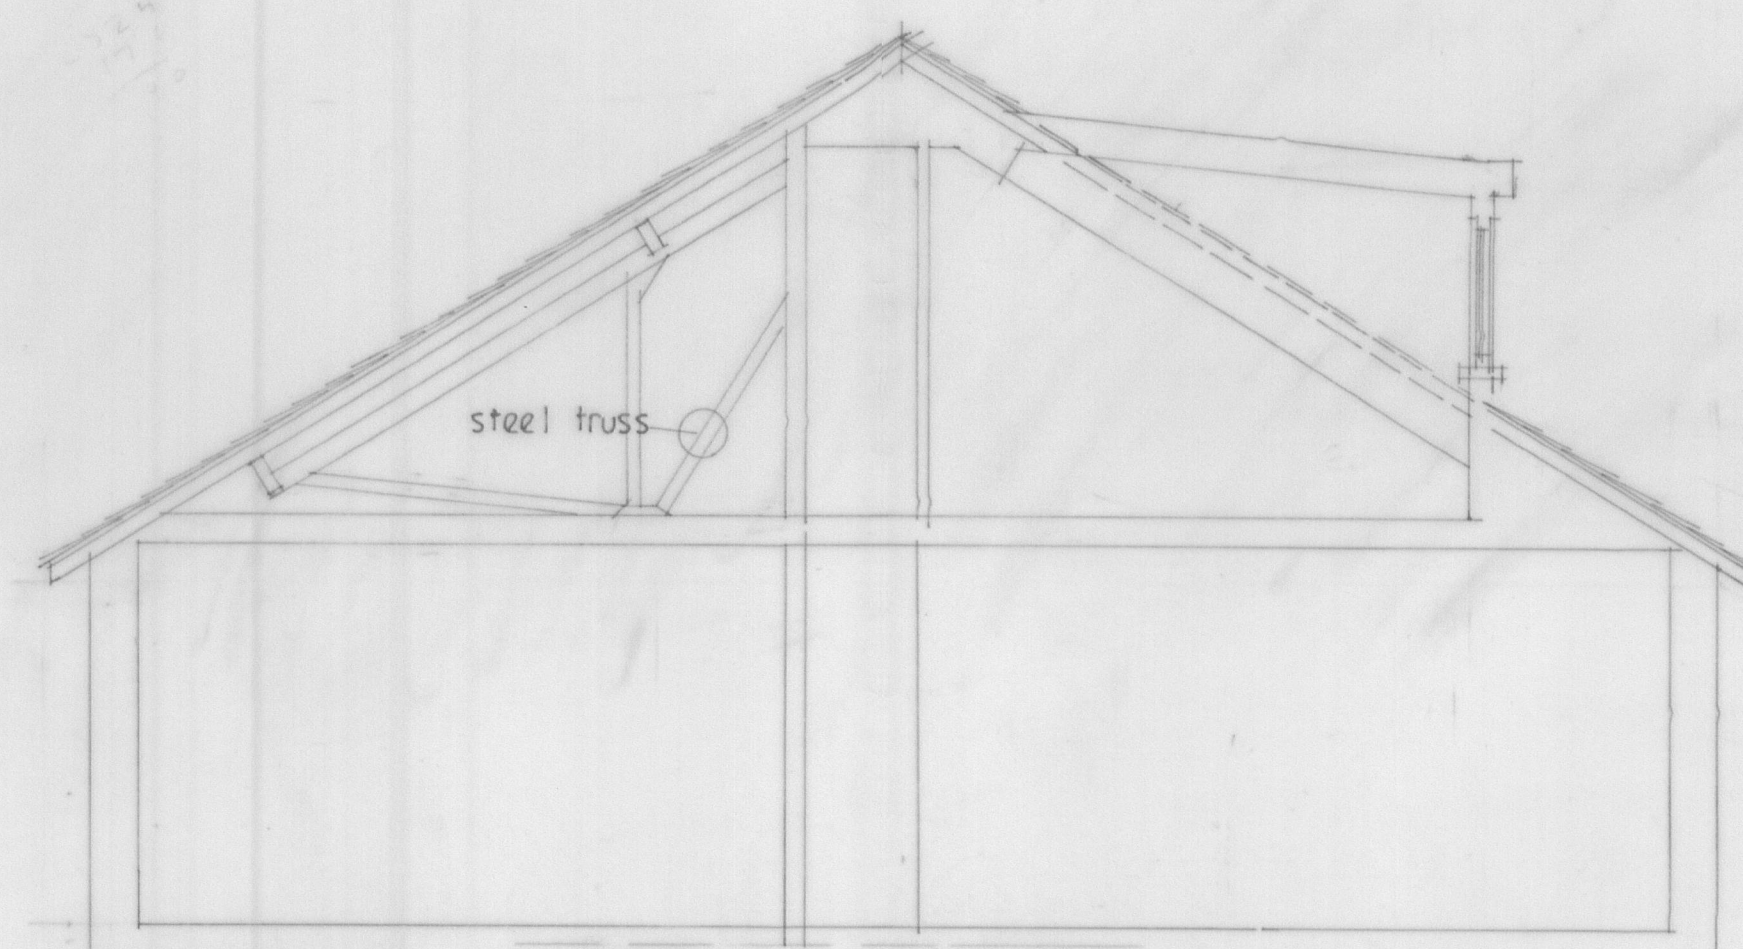


section a-a

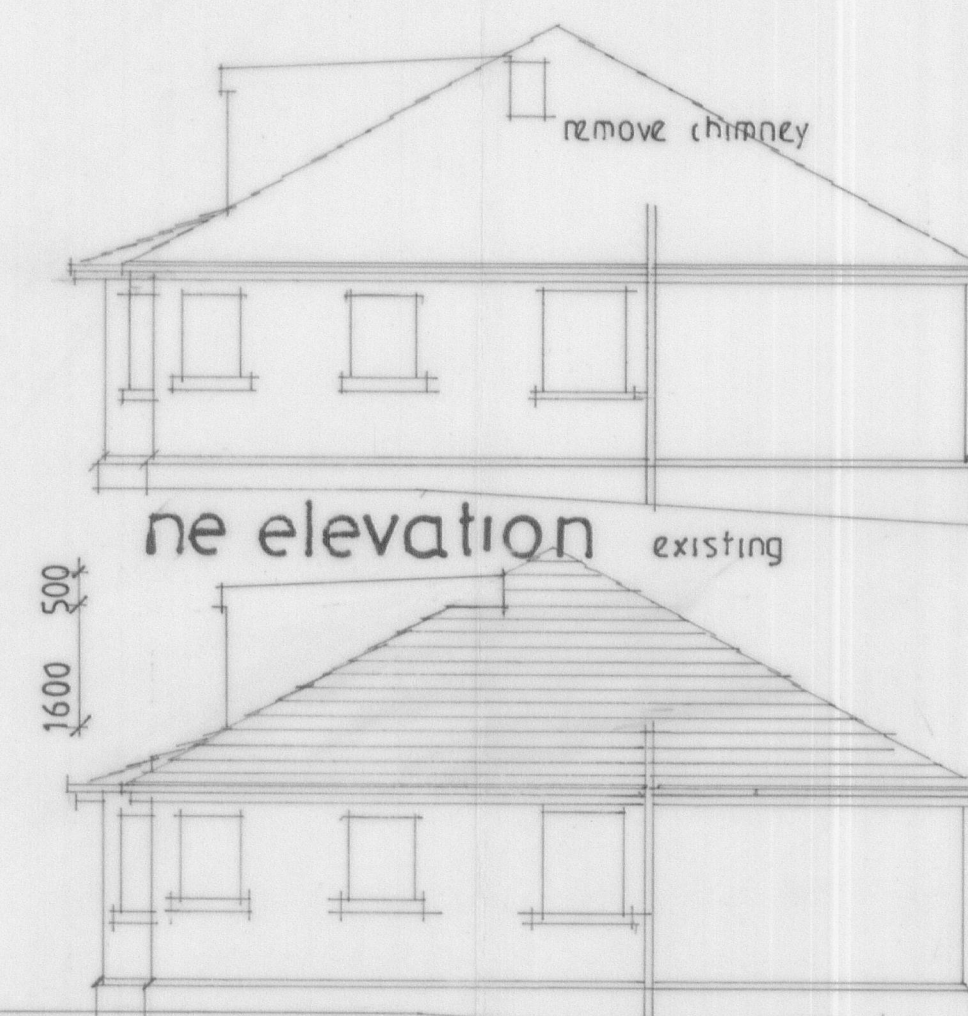

ne elevation proposed

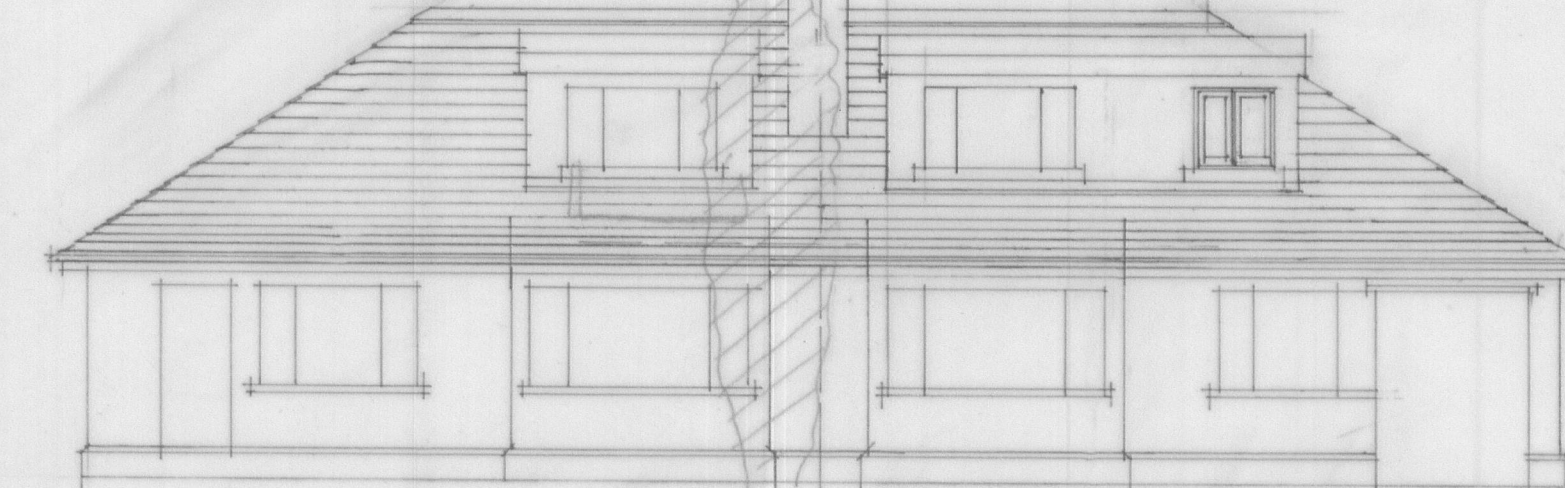

se elevation proposed

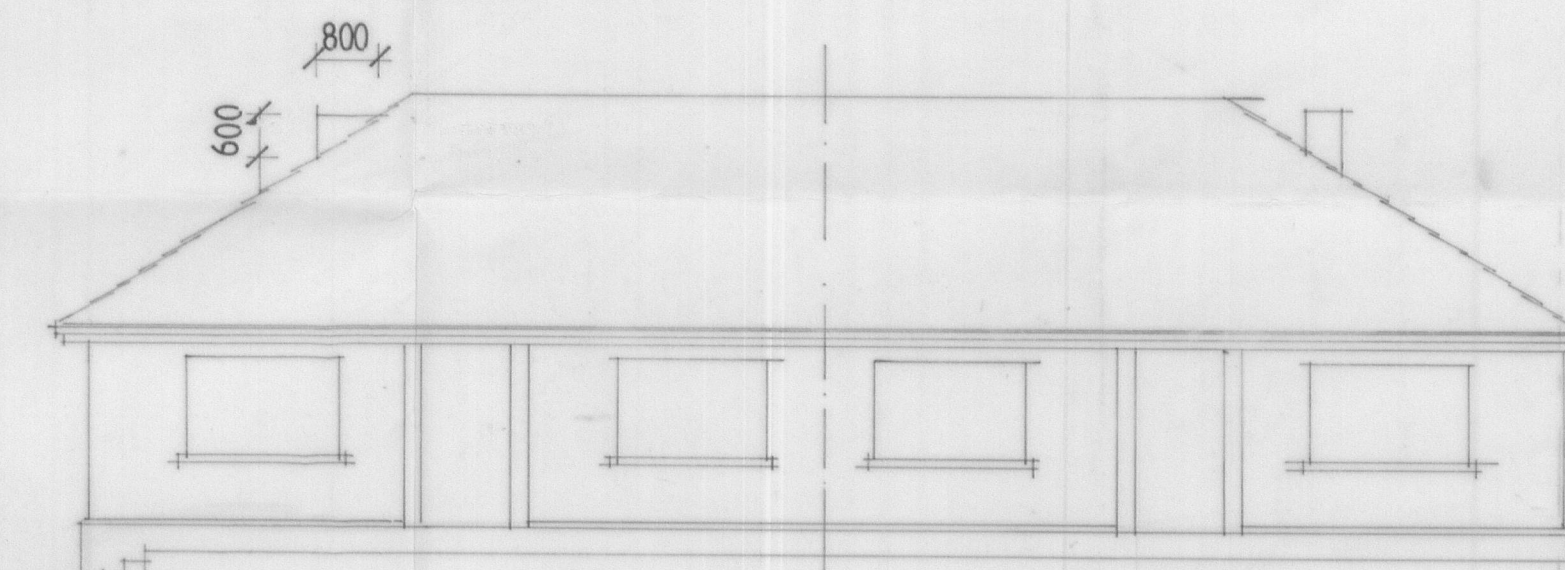

nw elevation proposed

SLATES DORMER LEAD CLADDING RAINWATER GOODS  
ALL TO MATCH EXISTING

# Notes

Copyright in all documents and drawings prepared by the Architect and any work executed from these documents and drawings shall, unless otherwise agreed, remain the property of the Architect.

Do not Scale off this drawing.

All dimensions to be checked on site and any discrepancies to be referred to the Architect before proceeding.

All levels to be checked on site.

All discrepancies between information shown on the drawing and information in the specification to be referred to the Architect prior to proceeding.

All omissions to be referred to the Architect prior to proceeding.

All component sizes and references to be checked prior to ordering of materials.

Positions of existing drainage runs to be confirmed prior to proceeding and drains checked as necessary.

All relevant boundary positions to be checked prior to proceeding.

Planning permission is beyond the Architect's control and no guarantee that it will be granted can be given.

## Amendments

### Client

Mr and Mrs R Leighton

### Proposed extension to dormer

proposed extension to dormer

82 higher road longridge preston

### Drawing Title

plans elevations

as existing/ proposed

**Michael Jackson**

CHARTERED  
ARCHITECTS

Holly Cottage  
223 Preston Road  
Grimsthorpe  
Preston  
Lancs  
PR2 5JR

Tel: 01772 701777

Scale  
1:50 1:100

Date  
aug 07

Drawn  
mmj

### Drg. No.

1664 / 1

### Rev.

A

3 2 0 0 7 0 9 9 3 P