

Planning Application

Town and Country Planning Act 1990

Please read the accompanying notes form P1B before answering each question. Please complete in BLOCK LETTERS.

Application No

320070993P

Date received

Fee paid £

Receipt No

Question 1

Name and Address of Applicant

MR AND MRS R LEIGHTON

82 HIGHER ROAD

LONGRIDGE PRESTON

Postcode PR3 3SY

Tel. No 07786262961

Question 1a

Name and Address of Agent (if any)

MICHAEL JACKSON ASSOCIATES LTD

CHARTERED ARCHITECTS

223 PRESTON ROAD GRIMSARGH PRESTON

Postcode PR2 5JR

Tel. No 01772701777

(Contact's name MICHAEL JACKSON)

Question 2

Address or Location of Application
Site - indicate on the plan any adjoining land in the applicants control

82 HIGHER ROAD
LONGRIDGE
PRESTON

Question 3

Accurate description of the proposed development (including site area if known)

EXTENSION TO EXISTING REAR DORMER AND
INTERNAL ALTERATIONS

Question 4

Type of application

Please state yes in the appropriate box

a Full application for a change of use not involving any building works

b Full application for a change of use and/or new building/engineering work or alterations

c Outline application for the erection of building(s)

(i) Please state yes/no which matters, if any, are being applied for

Siting Design Means of Access External Appearance Landscaping

☐☐☐☐☐

(ii) For residential development give number and type of dwellings (indicate on separate sheet if necessary)

d Reserved Matters application

(i) Please give reference number of outline permission

(ii) Please state yes/no which reserved matters are being dealt with in this application

Siting Design Means of Access External Appearance Landscaping


☐☐☐☐☐

e Continuation of Temporary Permission

Please give reference number of previous permission

f Modification or Removal of a Condition

Please give the number of the planning permission and the relevant condition

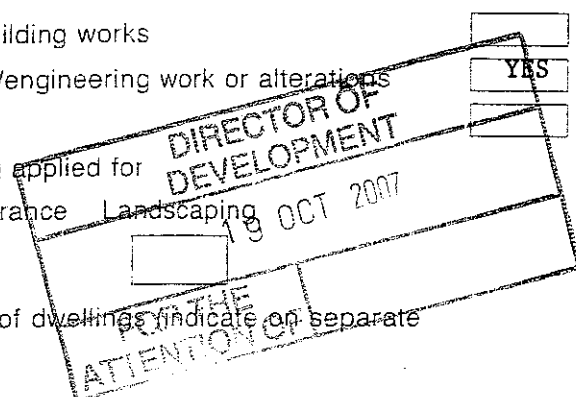

Question 5 AccessPlease state
Yes or NoPlease state
Yes or No

Does the proposal involve a new vehicular access?

NO

an altered vehicular access?

NO

a new pedestrian access?

NO

an altered pedestrian access?

NO

Does there exist any public right of way within the application site?

NO

Question 6 TreesPlease state
Yes or No

Do you intend to prune or fell any trees as part of the proposed development?

If yes, please show the tree(s) on the plan and describe the works proposed.

NO

Question 7 Existing UsesDescribe the existing or, if vacant, the last use(s) of the site
PRIVATE RESIDENCE**Question 8 Additional Information**Please state
Yes or No

a. Is the application for shopping, office, industrial, or other commercial use? If so, please complete a Planning Application (Part 2), form P1A

NO

b. Is the application for or associated with the winning and working of minerals or waste disposal? If so, please complete a Planning Application (Part 3), form P1M

NO

Question 9 Drainage/Water Supply

- a. How will surface water be dealt with? SEPARATE INTO EXISTING SYSTEM
 b. How will sewage be dealt with? NOT APPLICABLE
 c. How will water be supplied? NOT APPLICABLE

Question 10 Materials

If building works are proposed please describe all external materials, including roof materials (e.g. brick walls, colour, make and type and show them on your plan)

SLATES DORMER CLADDING RAINWATER
 GOODS WHITE UVPC WINDOW
 ALL TO MATCH EXISTING


Question 11 Plans

Please list the drawings and plans submitted with this application form (4 sets are required):

1664/1A PLANS ELEVATIONS AS EXISTING
 AND PROPOSED
 LOCATION PLAN

Question 12Please read and then sign the following statement
Declaration

I wish to apply for planning permission for the development described in this application and accompanying plans and enclose the fee of £ 135.00

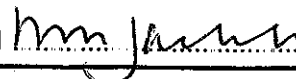Signed  MM JACKSON (Applicant/Agent)

Date 9.10.07

Question 13Certificate under Article 7 Town and Country Planning (General Development Procedure) Order 1995
Certificate A

I certify that on the day 21 days before the date of the accompanying application nobody, except the applicant, was the owner of any part of the land to which the application relates.

None of the land to which the application relates is, or is part of, an agricultural holding

Signed  MM JACKSON (Applicant/Agent)


Date 9.10.07



Ordnance
Survey®



OS Sitemap™

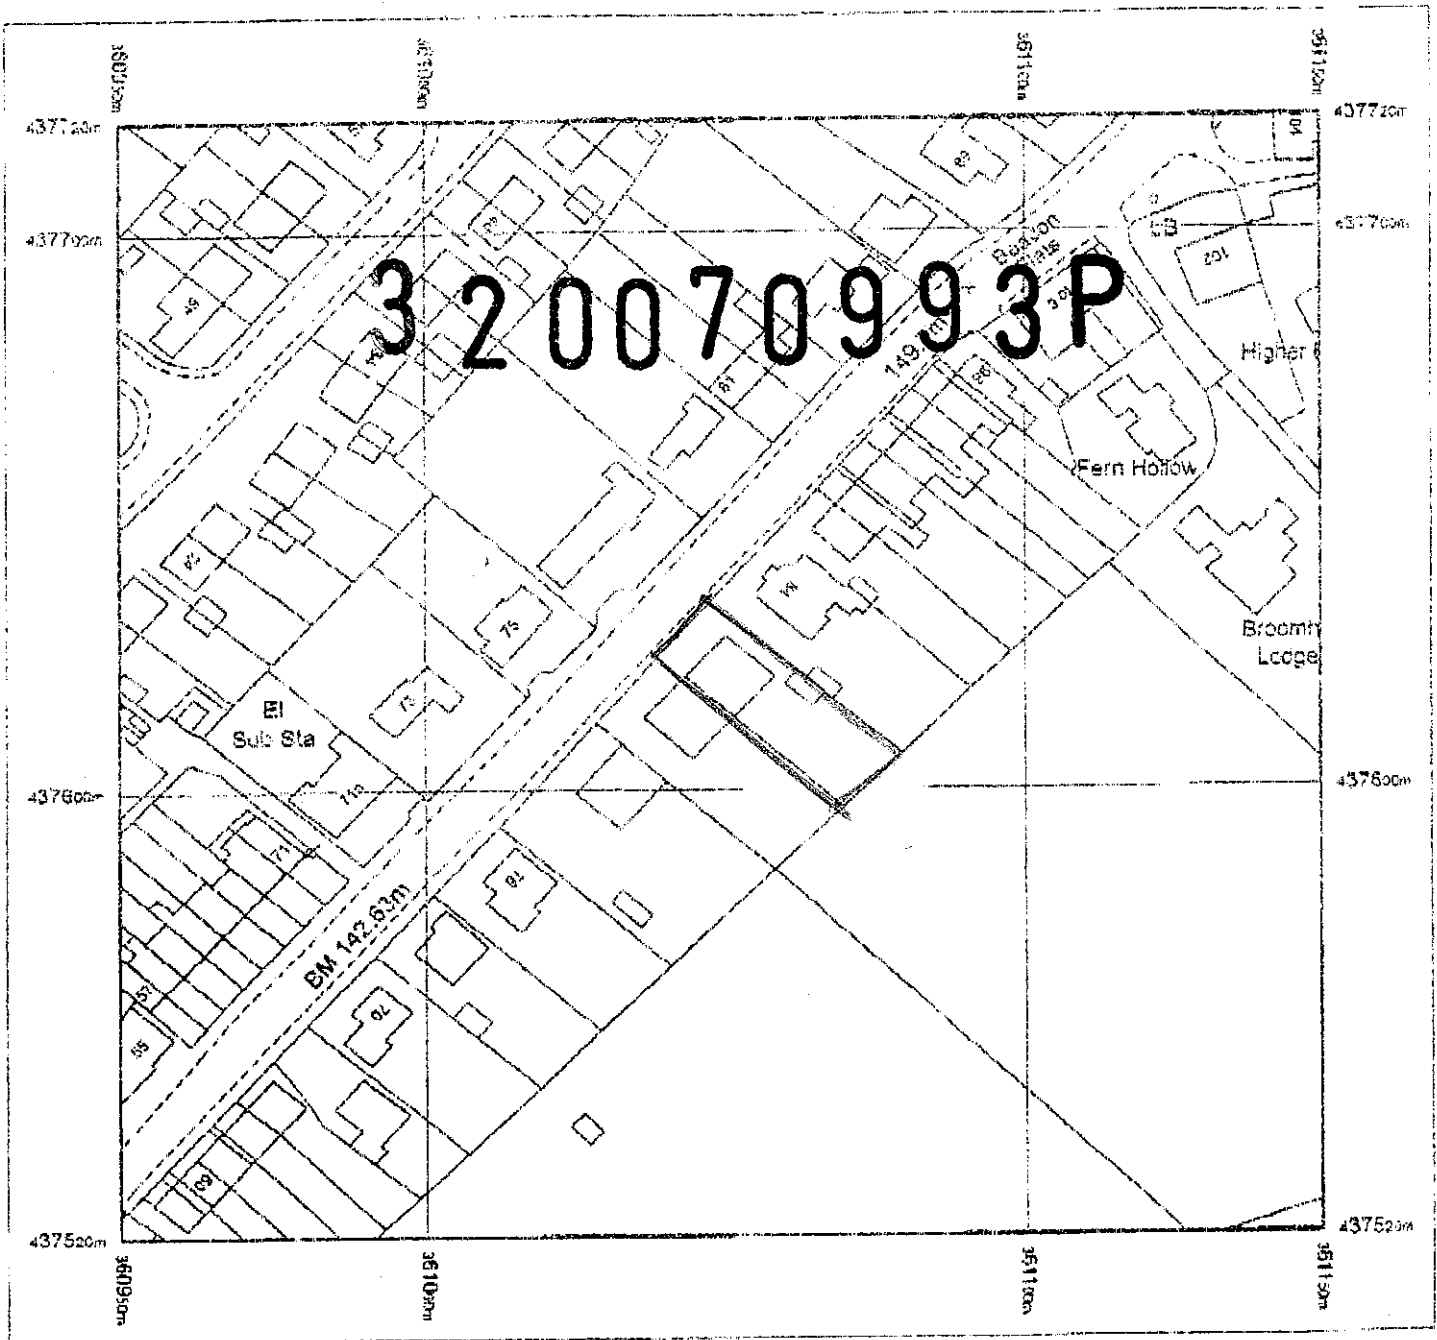


Produced 10.10.2007 from the Ordnance Survey National Geographic Database and incorporating surveyed revision available at this date. © Crown Copyright 2007.

Reproduction in whole or part is prohibited without the prior permission of Ordnance Survey.

Ordnance Survey and the OS Symbol are registered trademarks and OS Sitemap is a trademark of Ordnance Survey the national mapping agency of Great Britain

The representation of a road, track or path is no evidence of a right of way

The representation of features as lines is no evidence of a property boundary

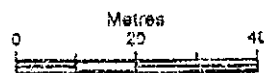

Scale 1:1250

Supplied by: Blackwell
Serial number: 00102300
Centre coordinates: 381050 437820

Further information can be found on the OS Sitemap Information leaflet or the Ordnance Survey web site:
www.ordnancesurvey.co.uk

LONGRIDGE

PA3 3SY