



3200804352

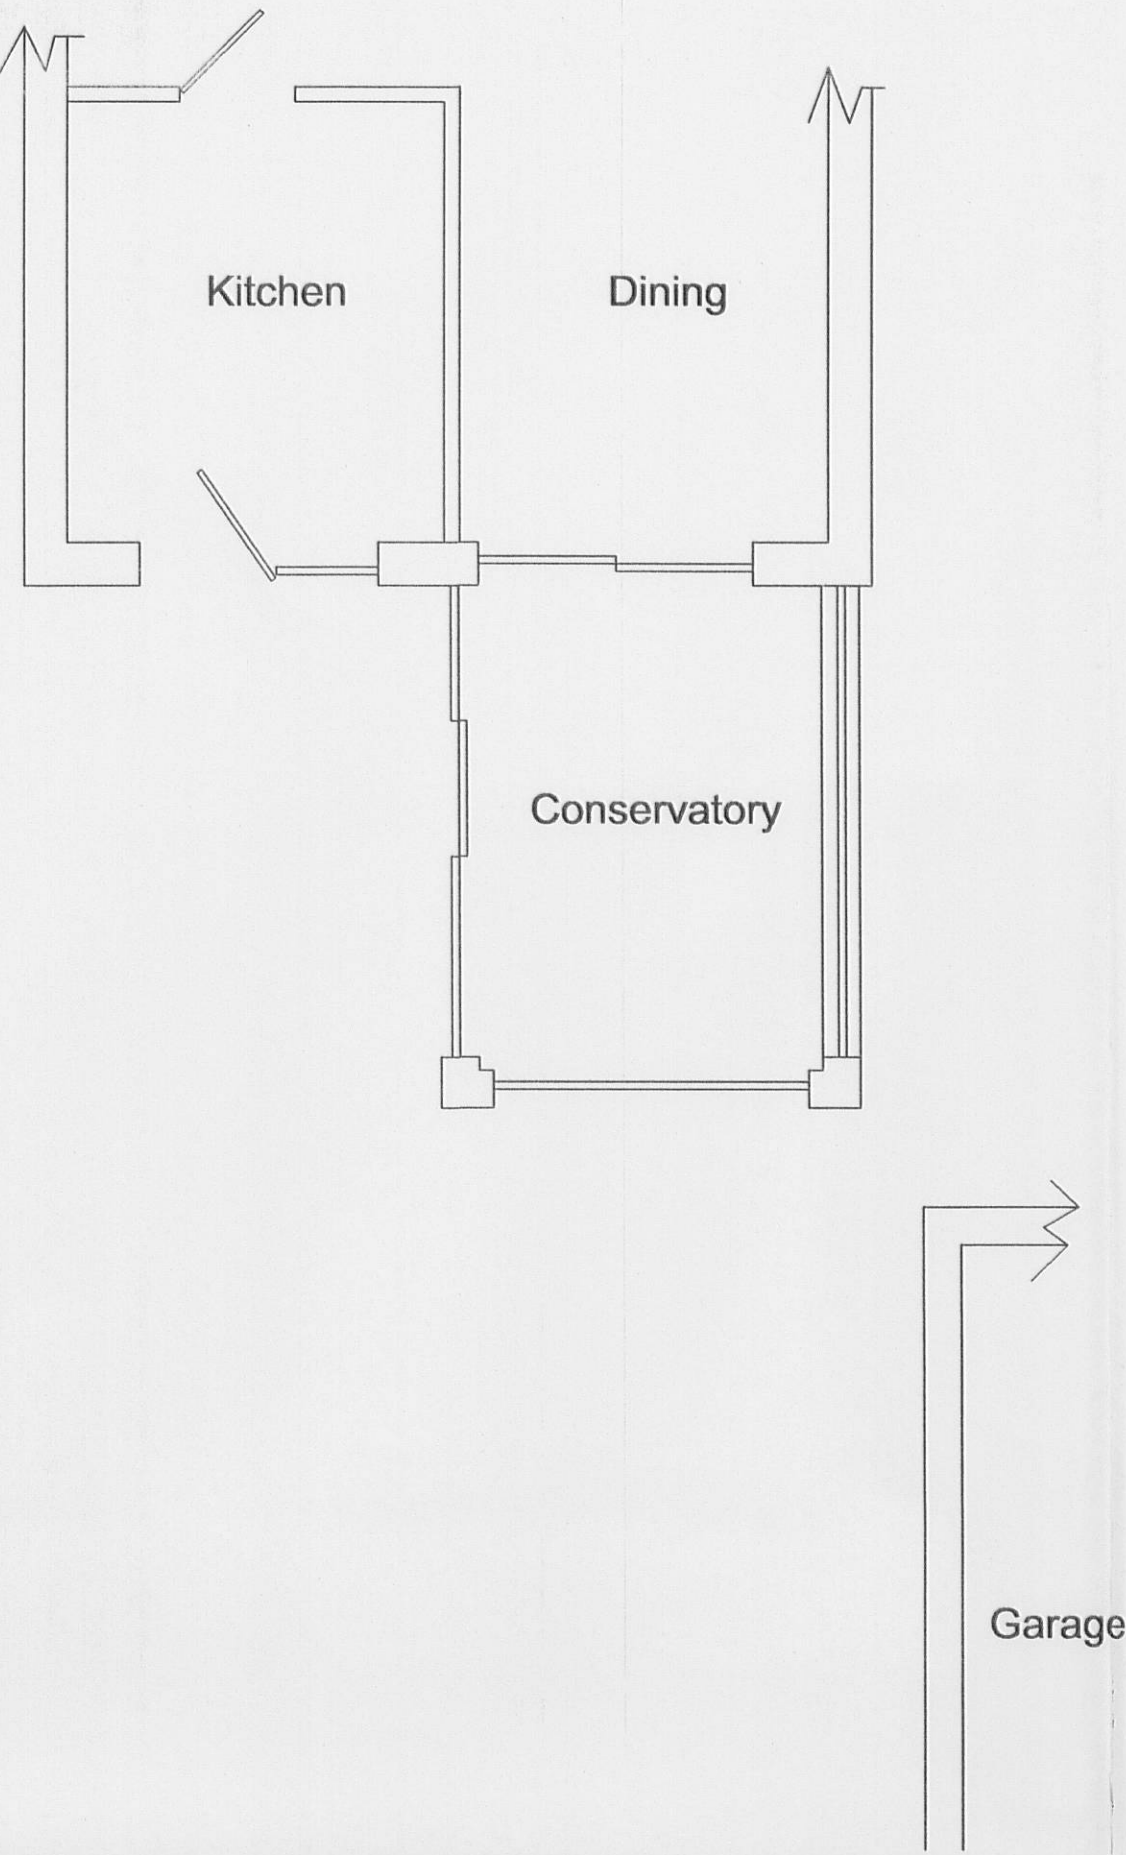


EXISTING LAYOUT

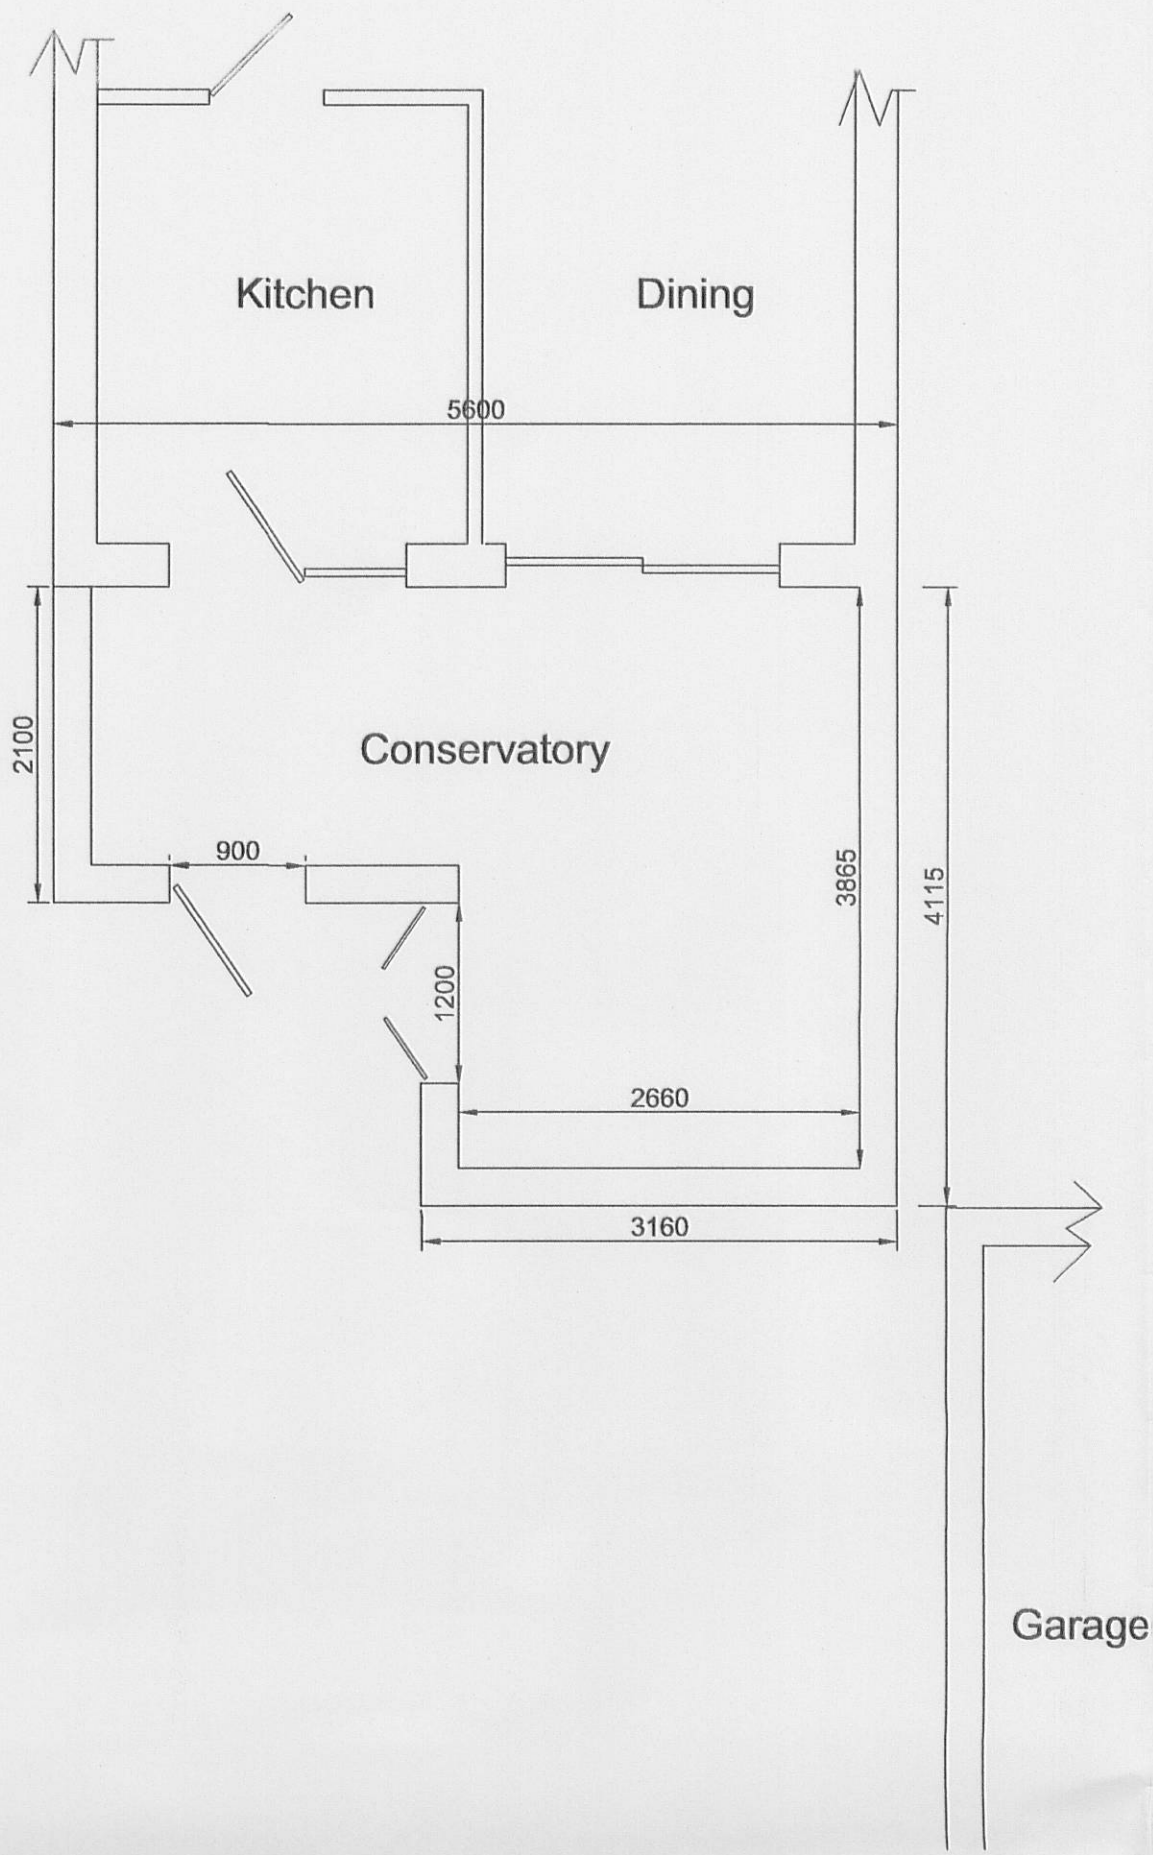

PROPOSED LAYOUT


FORM CONSERVATORY AS SHOWN
ALL GLAZING TO CRITICAL LOCATIONS TO BE SAFETY/TOUGHENED GLASS
RAIN WATER VIA GUTTER & DOWNSPOUT TO EXISTING SYSTEM
THIS DRAWING IS TO BE USED FOR PLANNING PERMISSION ONLY, NOT AS A WORKING DRAWING, IF
USED AS SUCH ALL DIMENSIONS TO BE CHECKED ON SITE BY CROSTON CONSERVATORIES
ALL WORK TO BE CARRIED OUT TO SATISFACTION OF LOCAL AUTHORITY
PRIOR TO COMMENCEMENT OF WORKS ON SITE CROSTON CONSERVATORIES ARE TO PRODUCE A
METHOD STATEMENT WITH REGARDS TO SAFETY OF OCCUPIERS/ EMPLOYEES DURING BUILDING
OPERATIONS. THEY WILL ALSO ALLOW FOR SAFE SUPPORT OF EXISTING / NEW STRUCTURE DURING
CONTRACT.

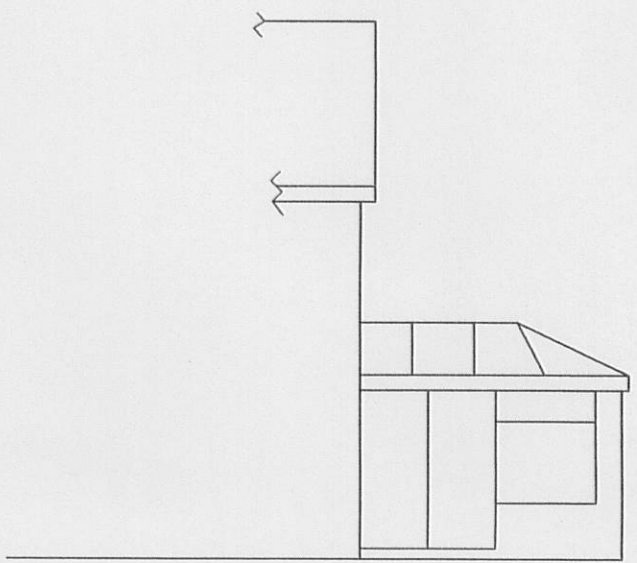


EXISTING SIDE



EXISTING REAR

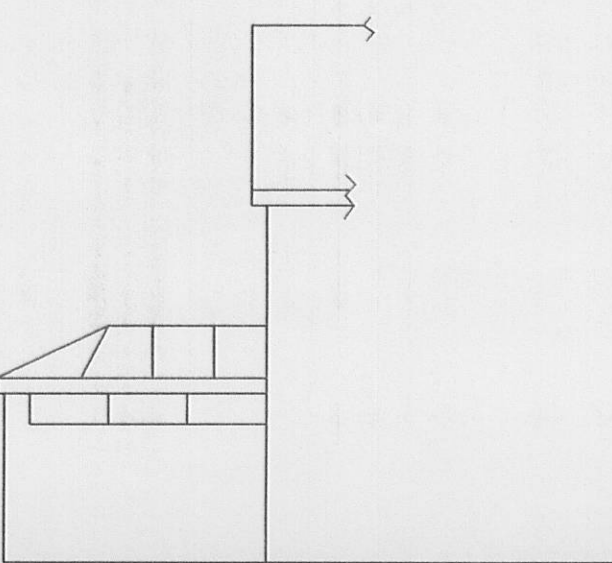


EXISTING SIDE

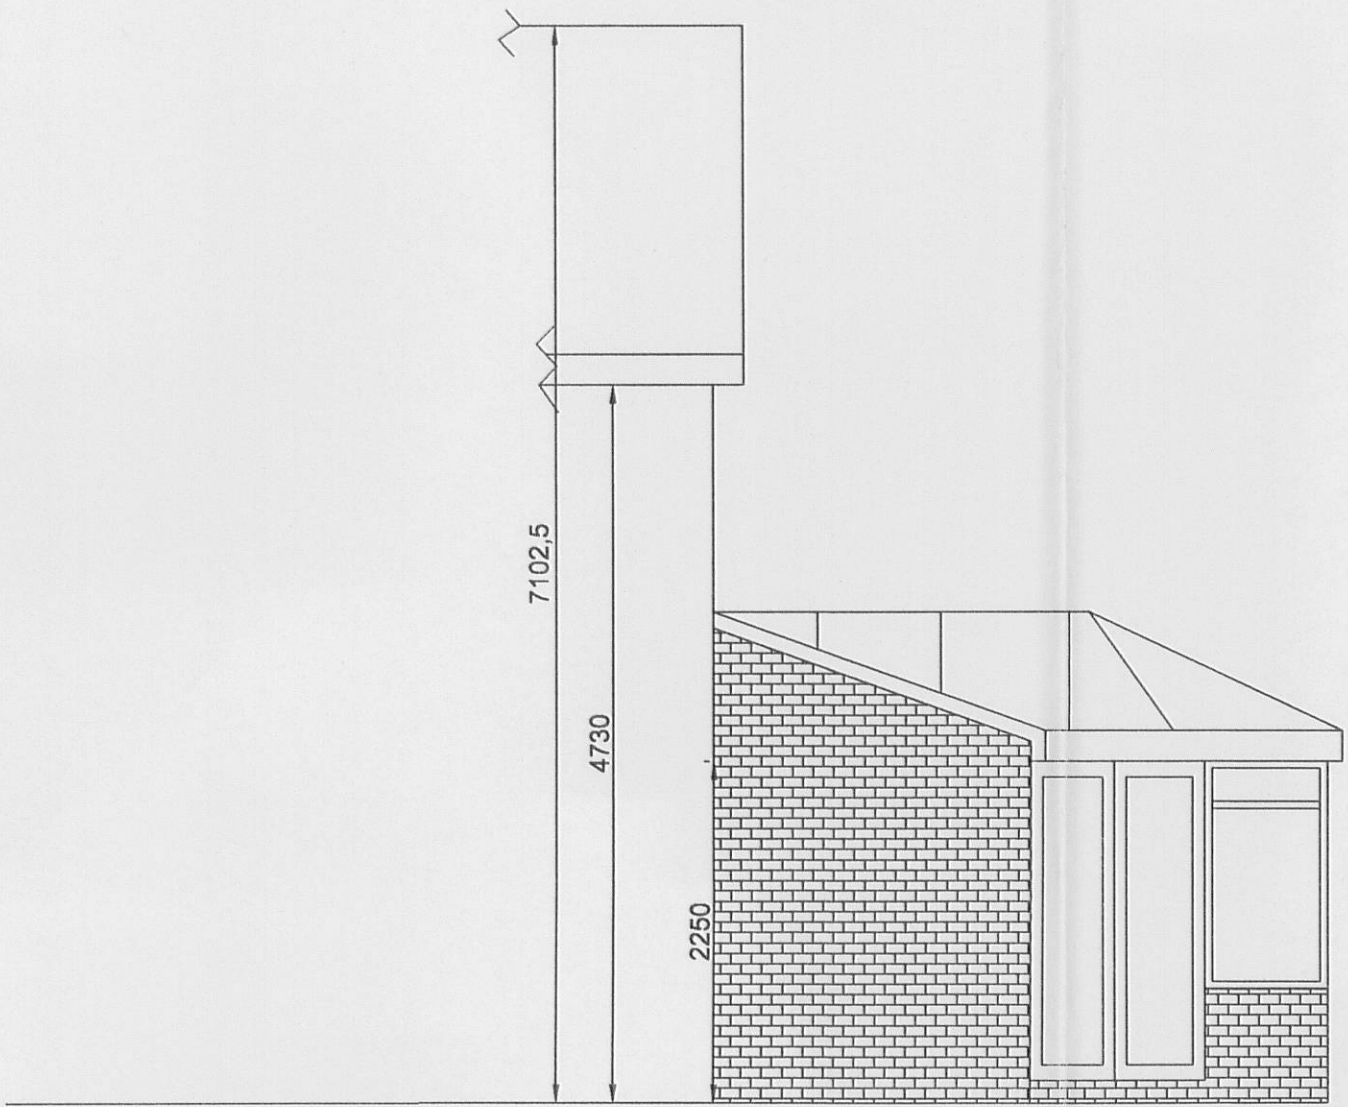

PROPOSED SIDE



PROPOSED REAR

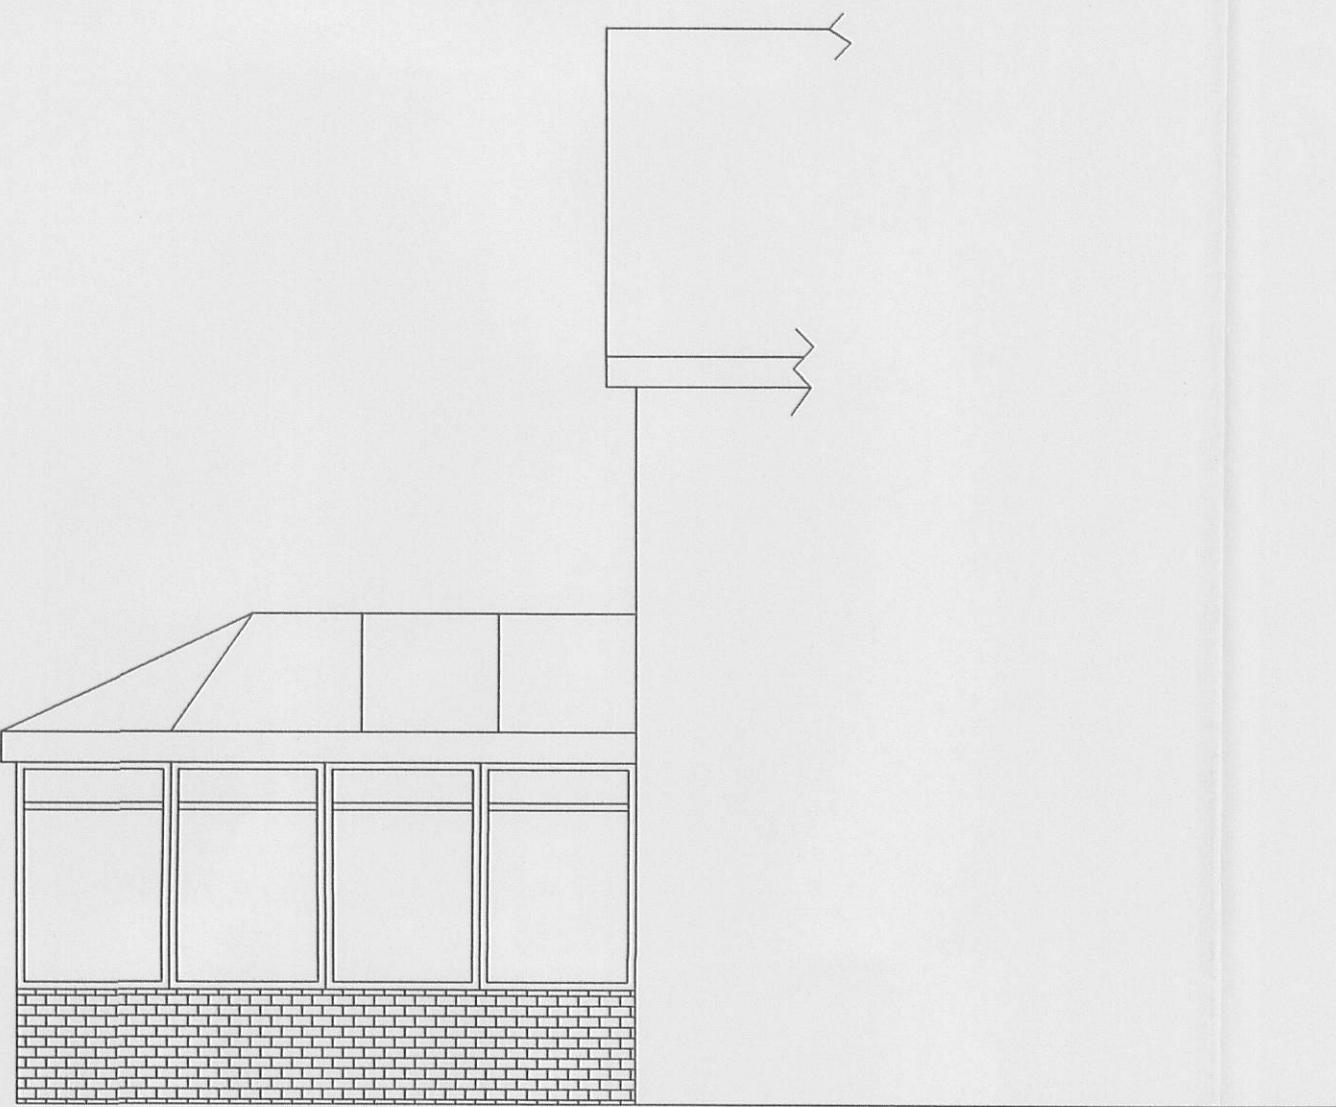

PROPOSED SIDE

Proposed Conservatory at :	
14 Roman Way Clitheroe Lancashire BB7 1JF	
AMENDED PLANS RECEIVED	
DATE 03 June 2008	
CLIENT:	Mr & Mrs Entwistle
CONTRACT No:	
DATE:	14th May 2008
SCALE:	1:50 & 1:100
DWG No:	PCE-ENTWISTLE-MAY-08
L.A:	Ribble valley borough council
AMENDMENTS:	DATE:
REVISED DRAWING	
CROSTON CONSERVATORIES	