


PROPOSED: 1 & 2 PARK GATE COTTAGES - WHITEWELL ESTATE COWARK - BB7 3DF

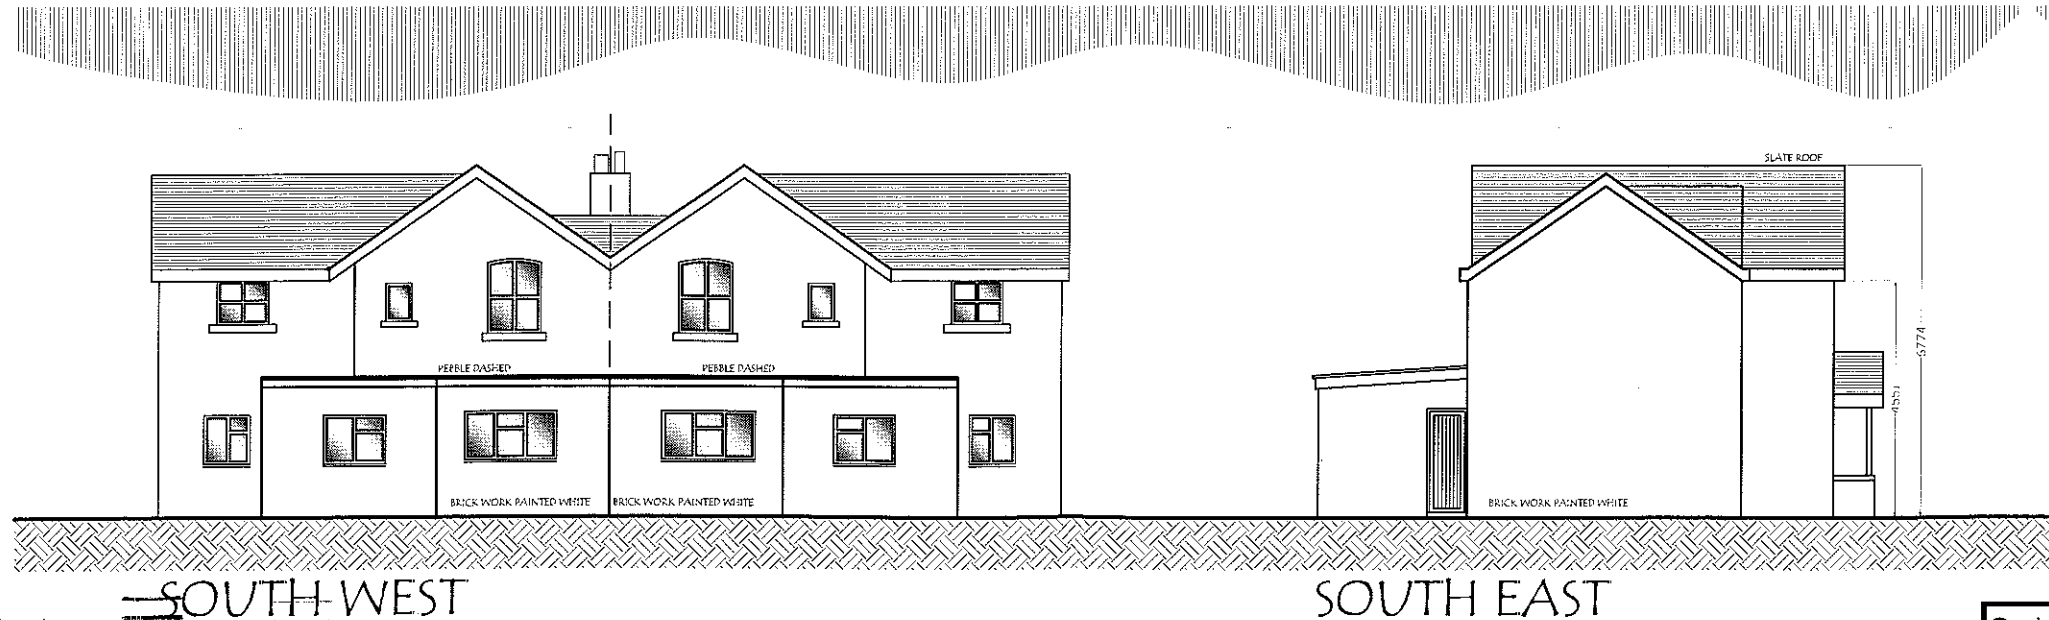


32 00804672


AMENDED PLANS RECEIVED
DATE 07/08/2008

GrahamAnthonyAssociates.com planning • building • design 01995 604514			
CLIENT SMITHS GORE			
PROJECT / DRAWING TITLE PROPOSED: 1 & 2 PARK GATE COTTAGES - WHITEWELL ESTATE - COWARK - BB7 3DF REV - 1 - AMENDED PLANS RECEIVED 07/08/2008 REV - 2 - AMENDED PLANS RECEIVED 07/08/2008 REV - 3 - AMENDED PLANS RECEIVED 07/08/2008			
Drawn V.S.	Checked AUG 2008	Date AUG 2008	Scale(s) 1:100 @ A2
DRAWING No. GA1513 - 02B		REV. D.	

PROPOSED: 1 & 2 PARK GATE COTTAGES - WHITEWELL ESTATE COWARK - BB7 3DF

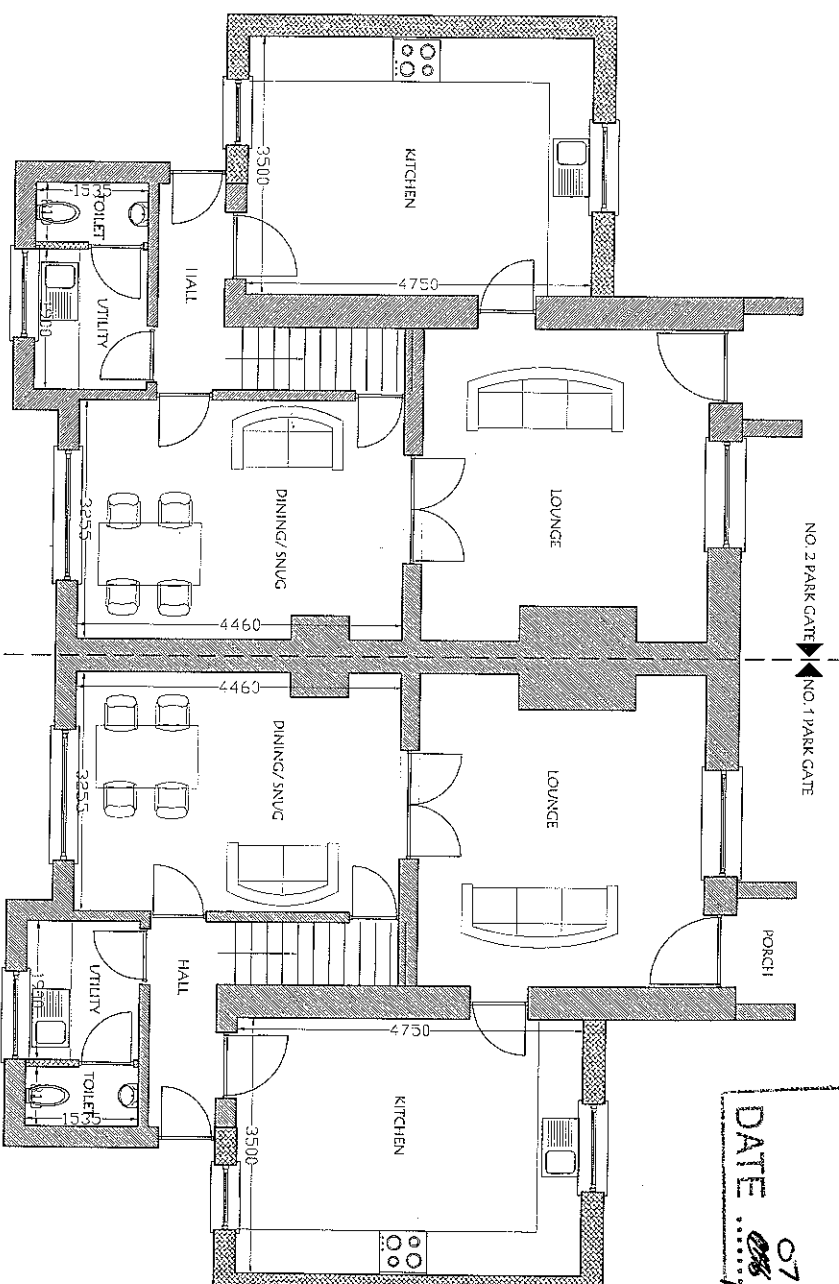

GROUND FLOOR

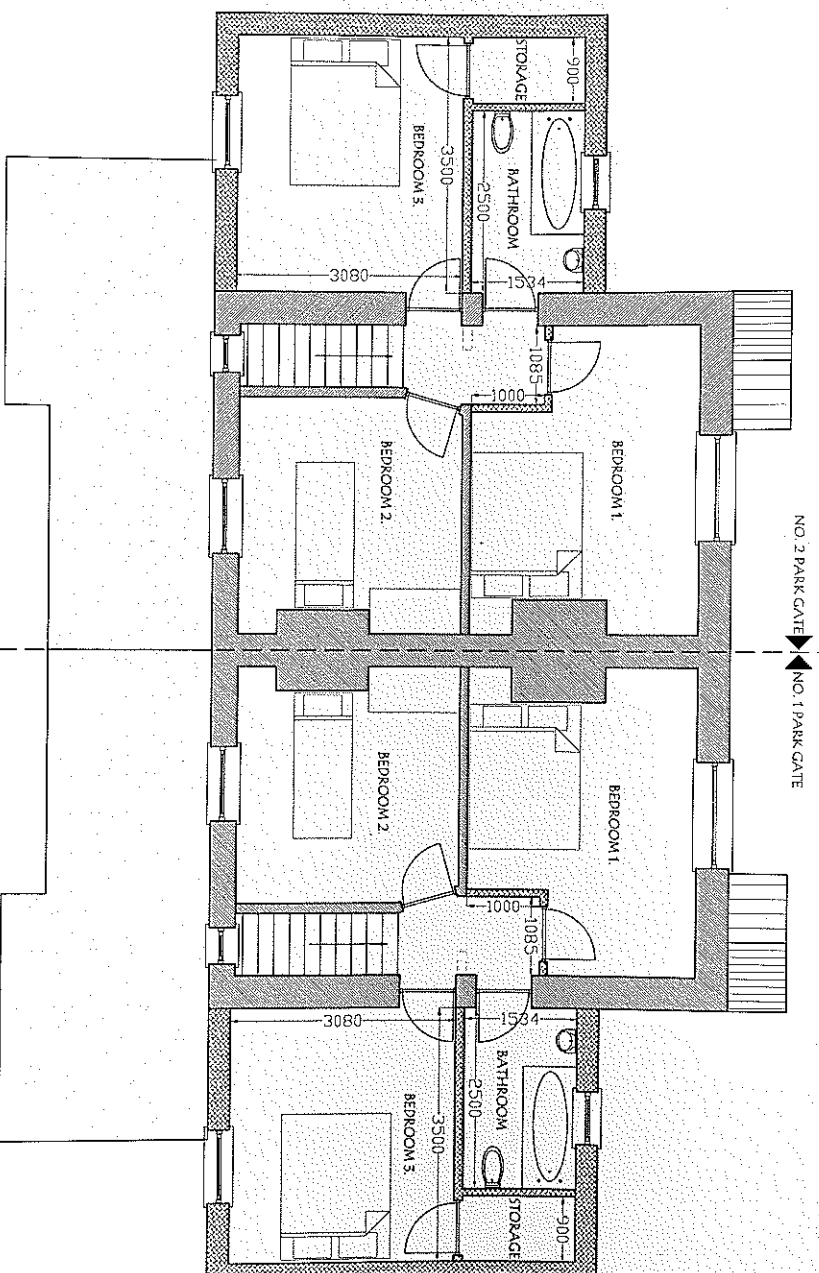

FIRST FLOOR

320080467P

AMENDED PLANS RECEIVED

DATE 07/08/2008

AMENDED PLANS RECEIVED

DATE 07/08/2008

GrahamAnthonyAssociates.com			
planning • building • design 01995 604514			
CLIENT			
SMITHS GORE			
PROJECT ADDRESS			
PROPOSED: 1 & 2 PARK GATE COTTAGES WHITEWELL ESTATE			
CONTRACT: BB7 3DF			
REV. A - AMENDMENTS TO LAYOUT - 28th Aug 2008			
REV. B - AMENDMENTS TO LAYOUT - 28th Aug 2008			
REV. C - WINDOW ADDED TO PARK GATE - 28th Aug 2008			
REV. D - AMENDMENTS AS REQUESTED BY CLIENT - 28th Aug 2008			
DRAWING NO.	DATE	SCALE	REV.
CA1515 - 02A	16th Aug 2008	1:50 @ A1	D.