




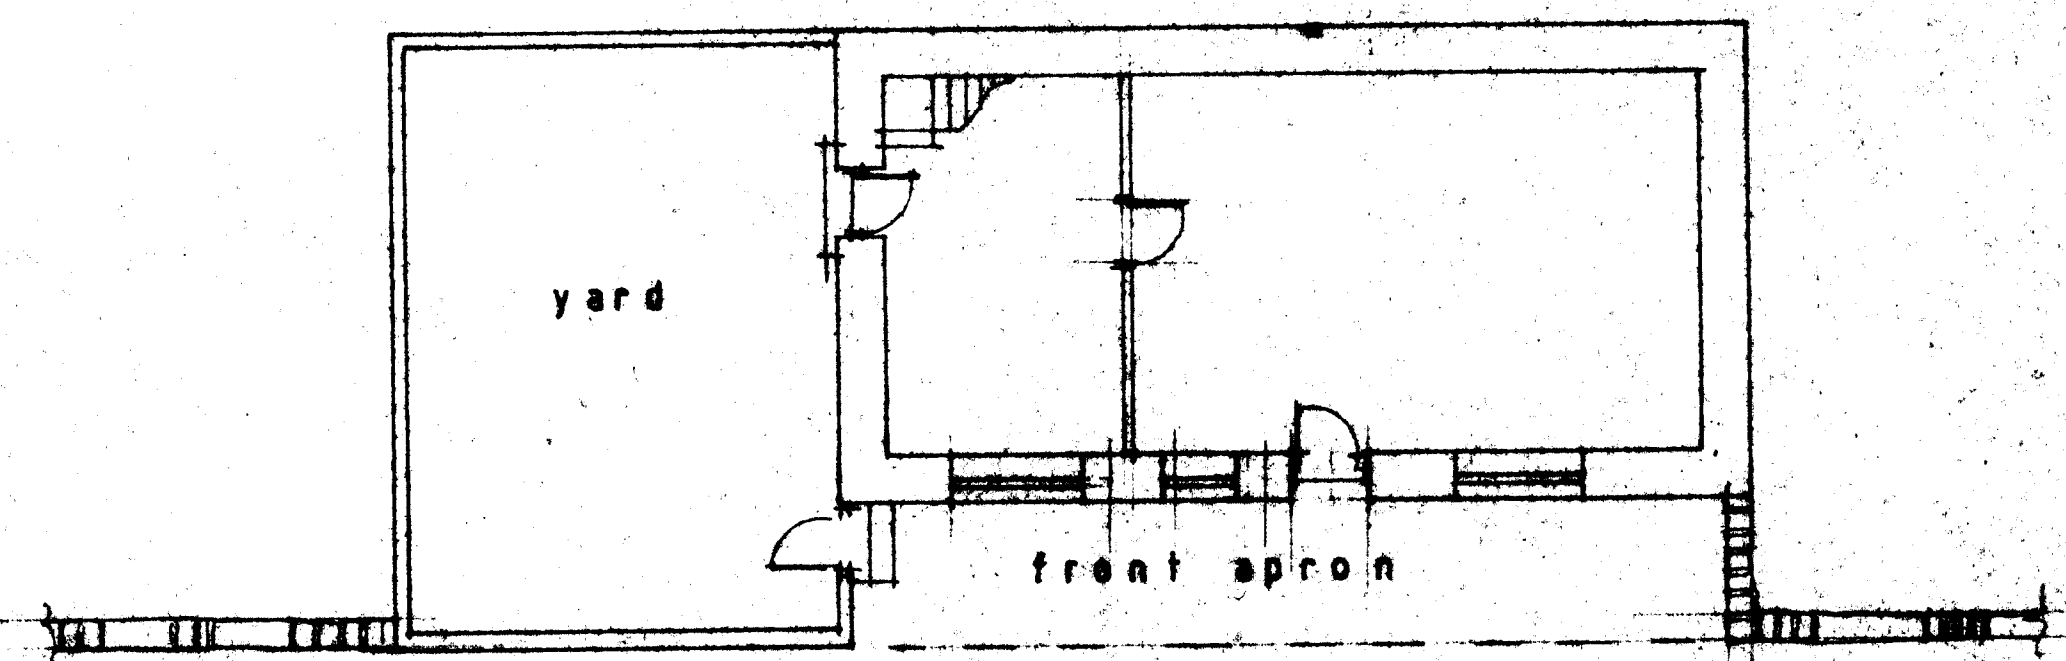


Existing Plan

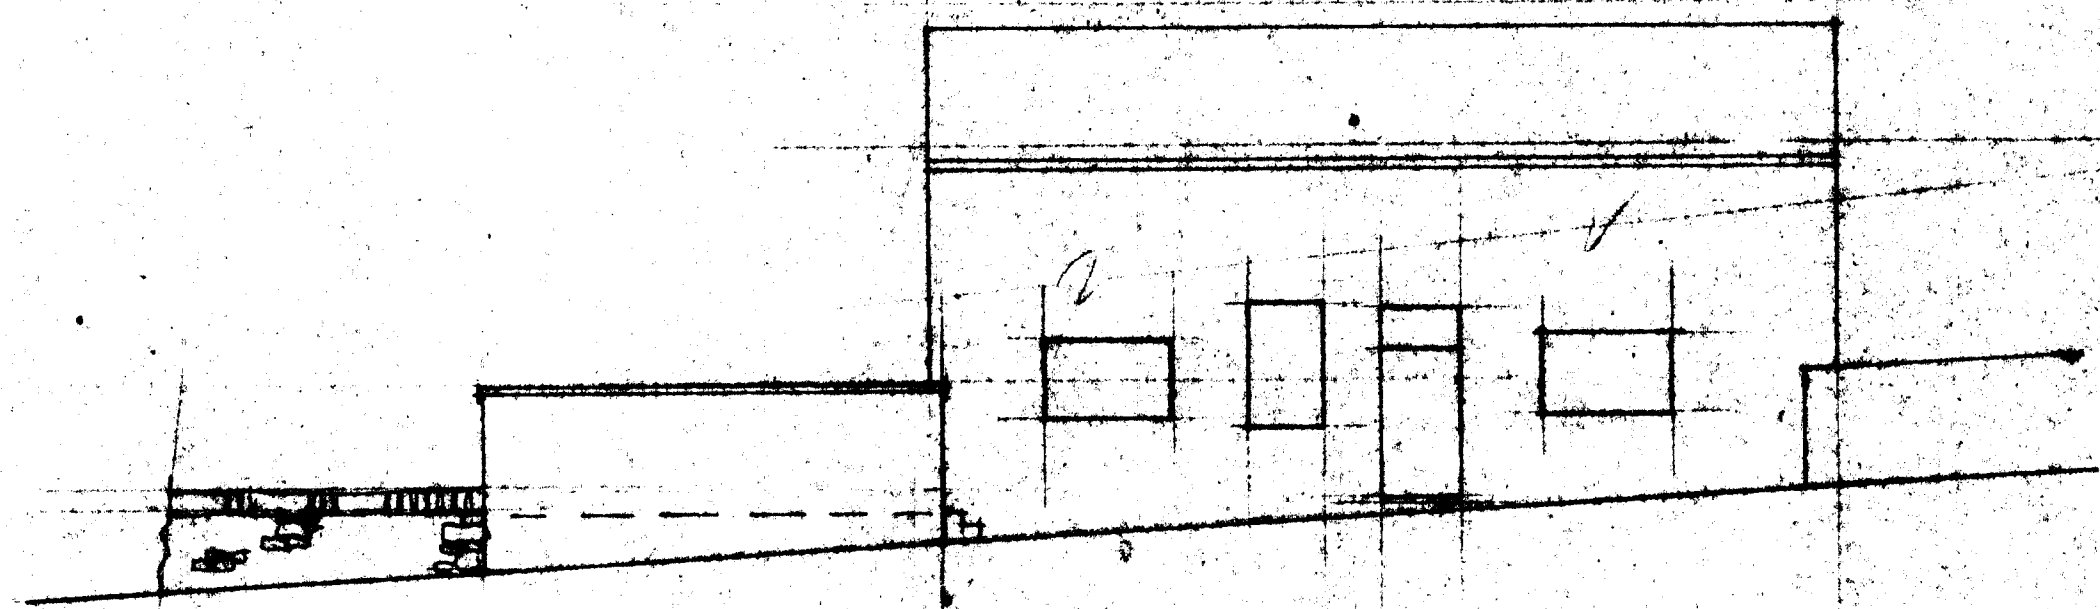


Existing Front Elevation

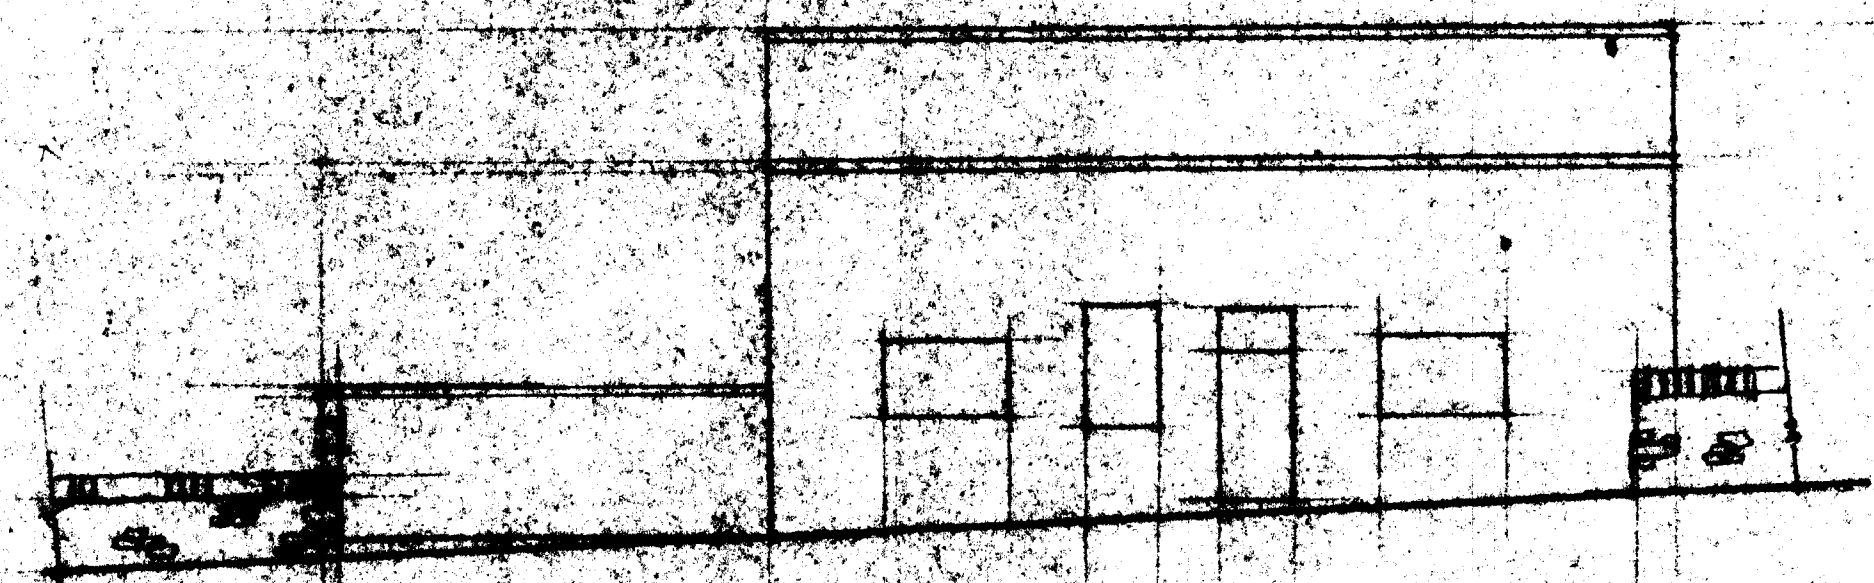

Proposed Front Elevation

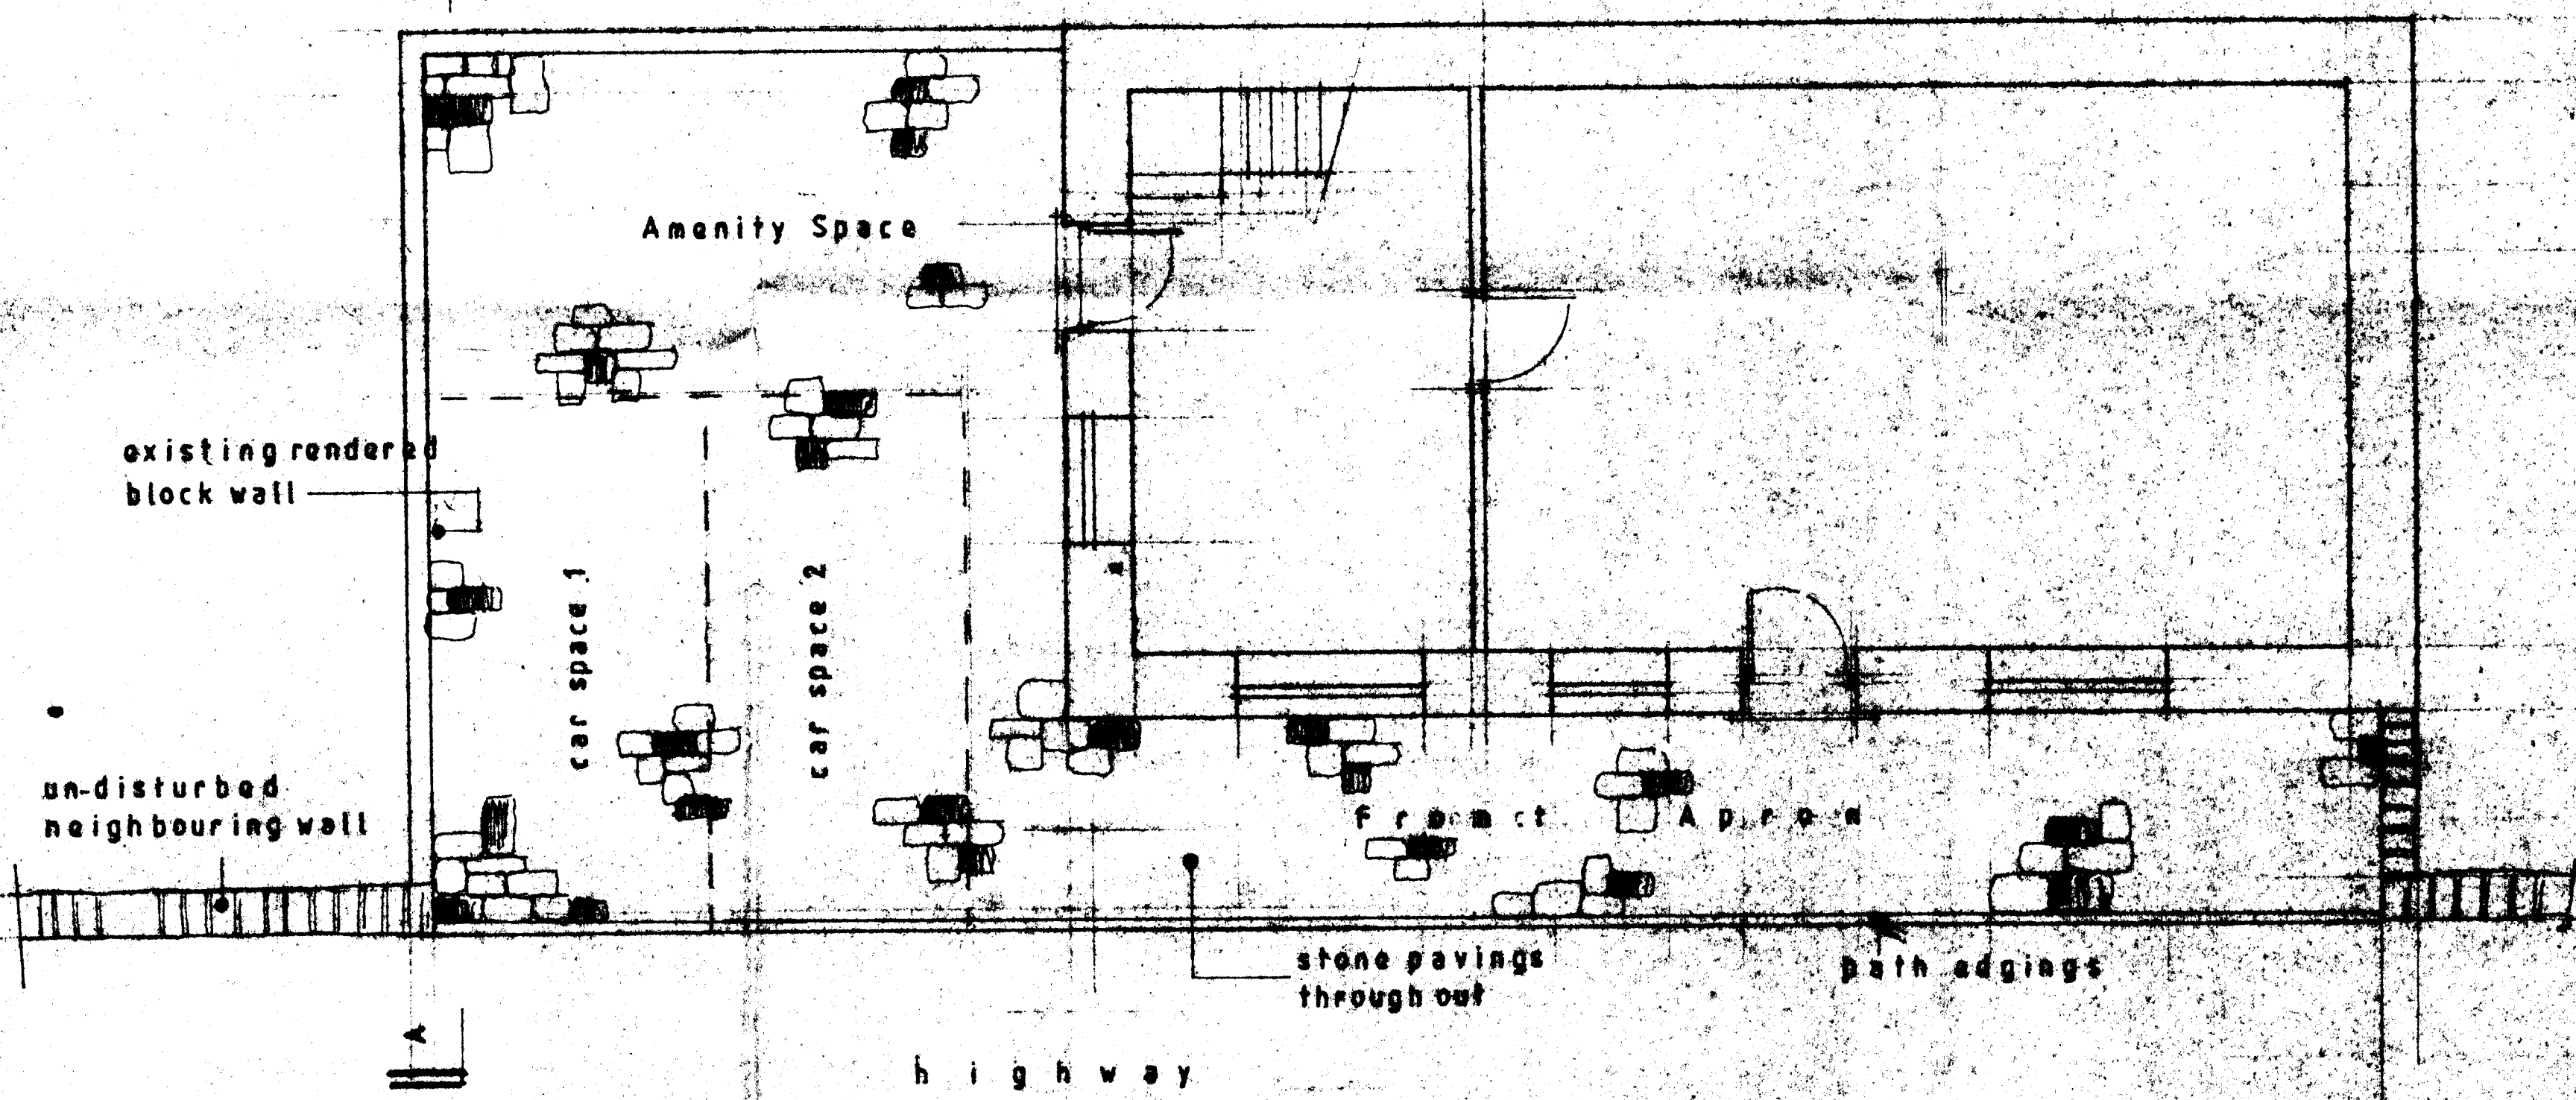

Proposed Plan

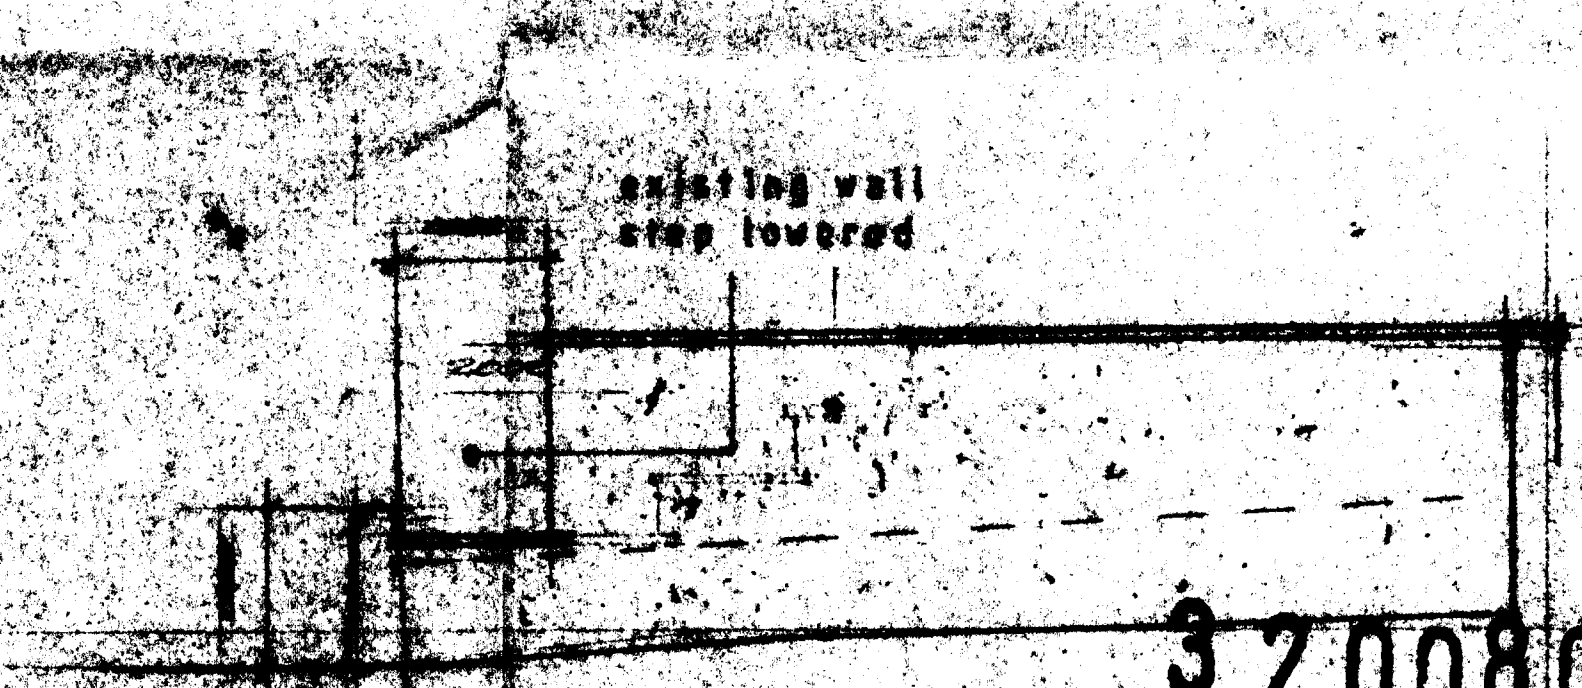

Proposed Side Elevation

320080503P

E.J. Hylton Limited
Northey Surveys
Survey No. 100/0
Sept. 1984
Proposed
Vehicle Access
At
Brassfield Farm
Walsley Street
Brinsford