



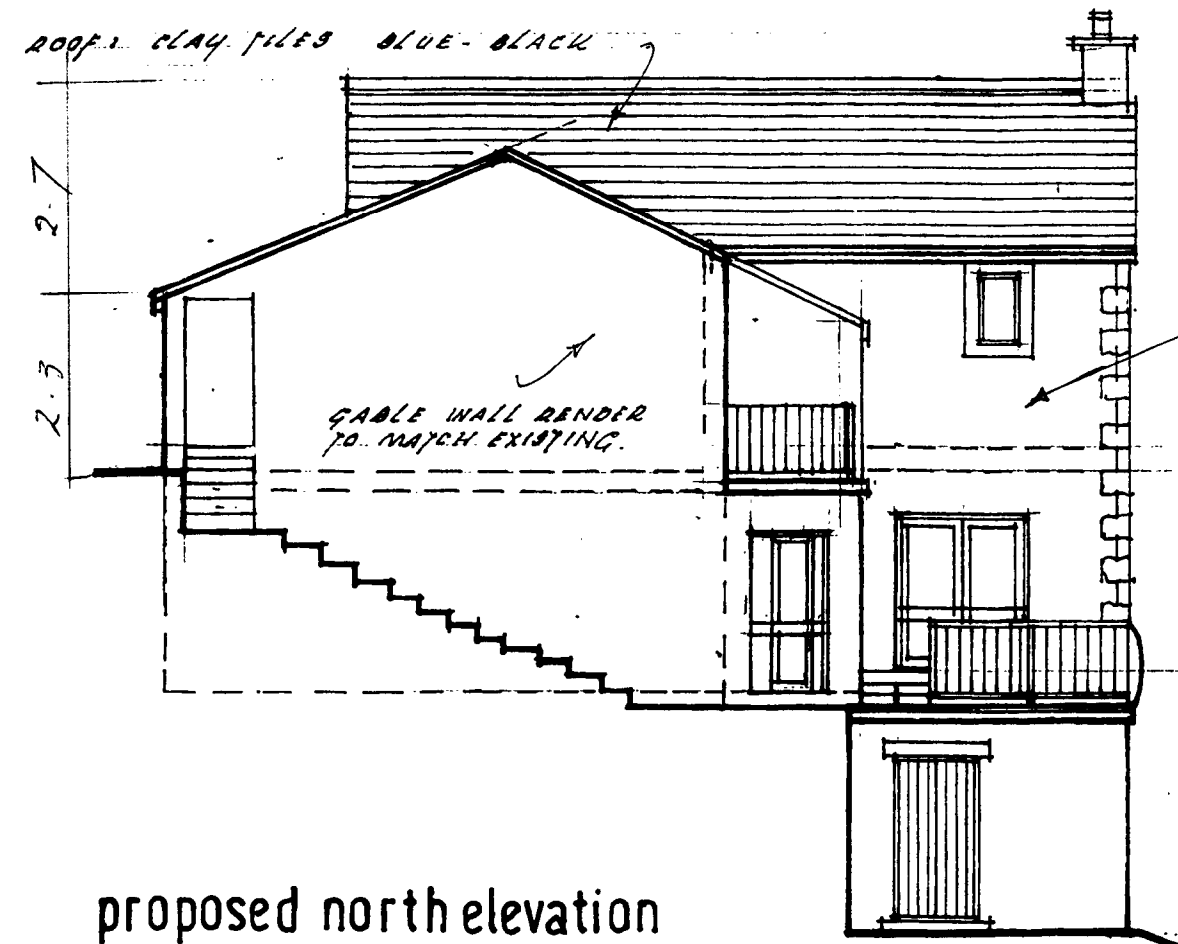

UPPER NEW WALLS RANDOM STONE TO MATCH EXISTING STONE WALLS BELOW

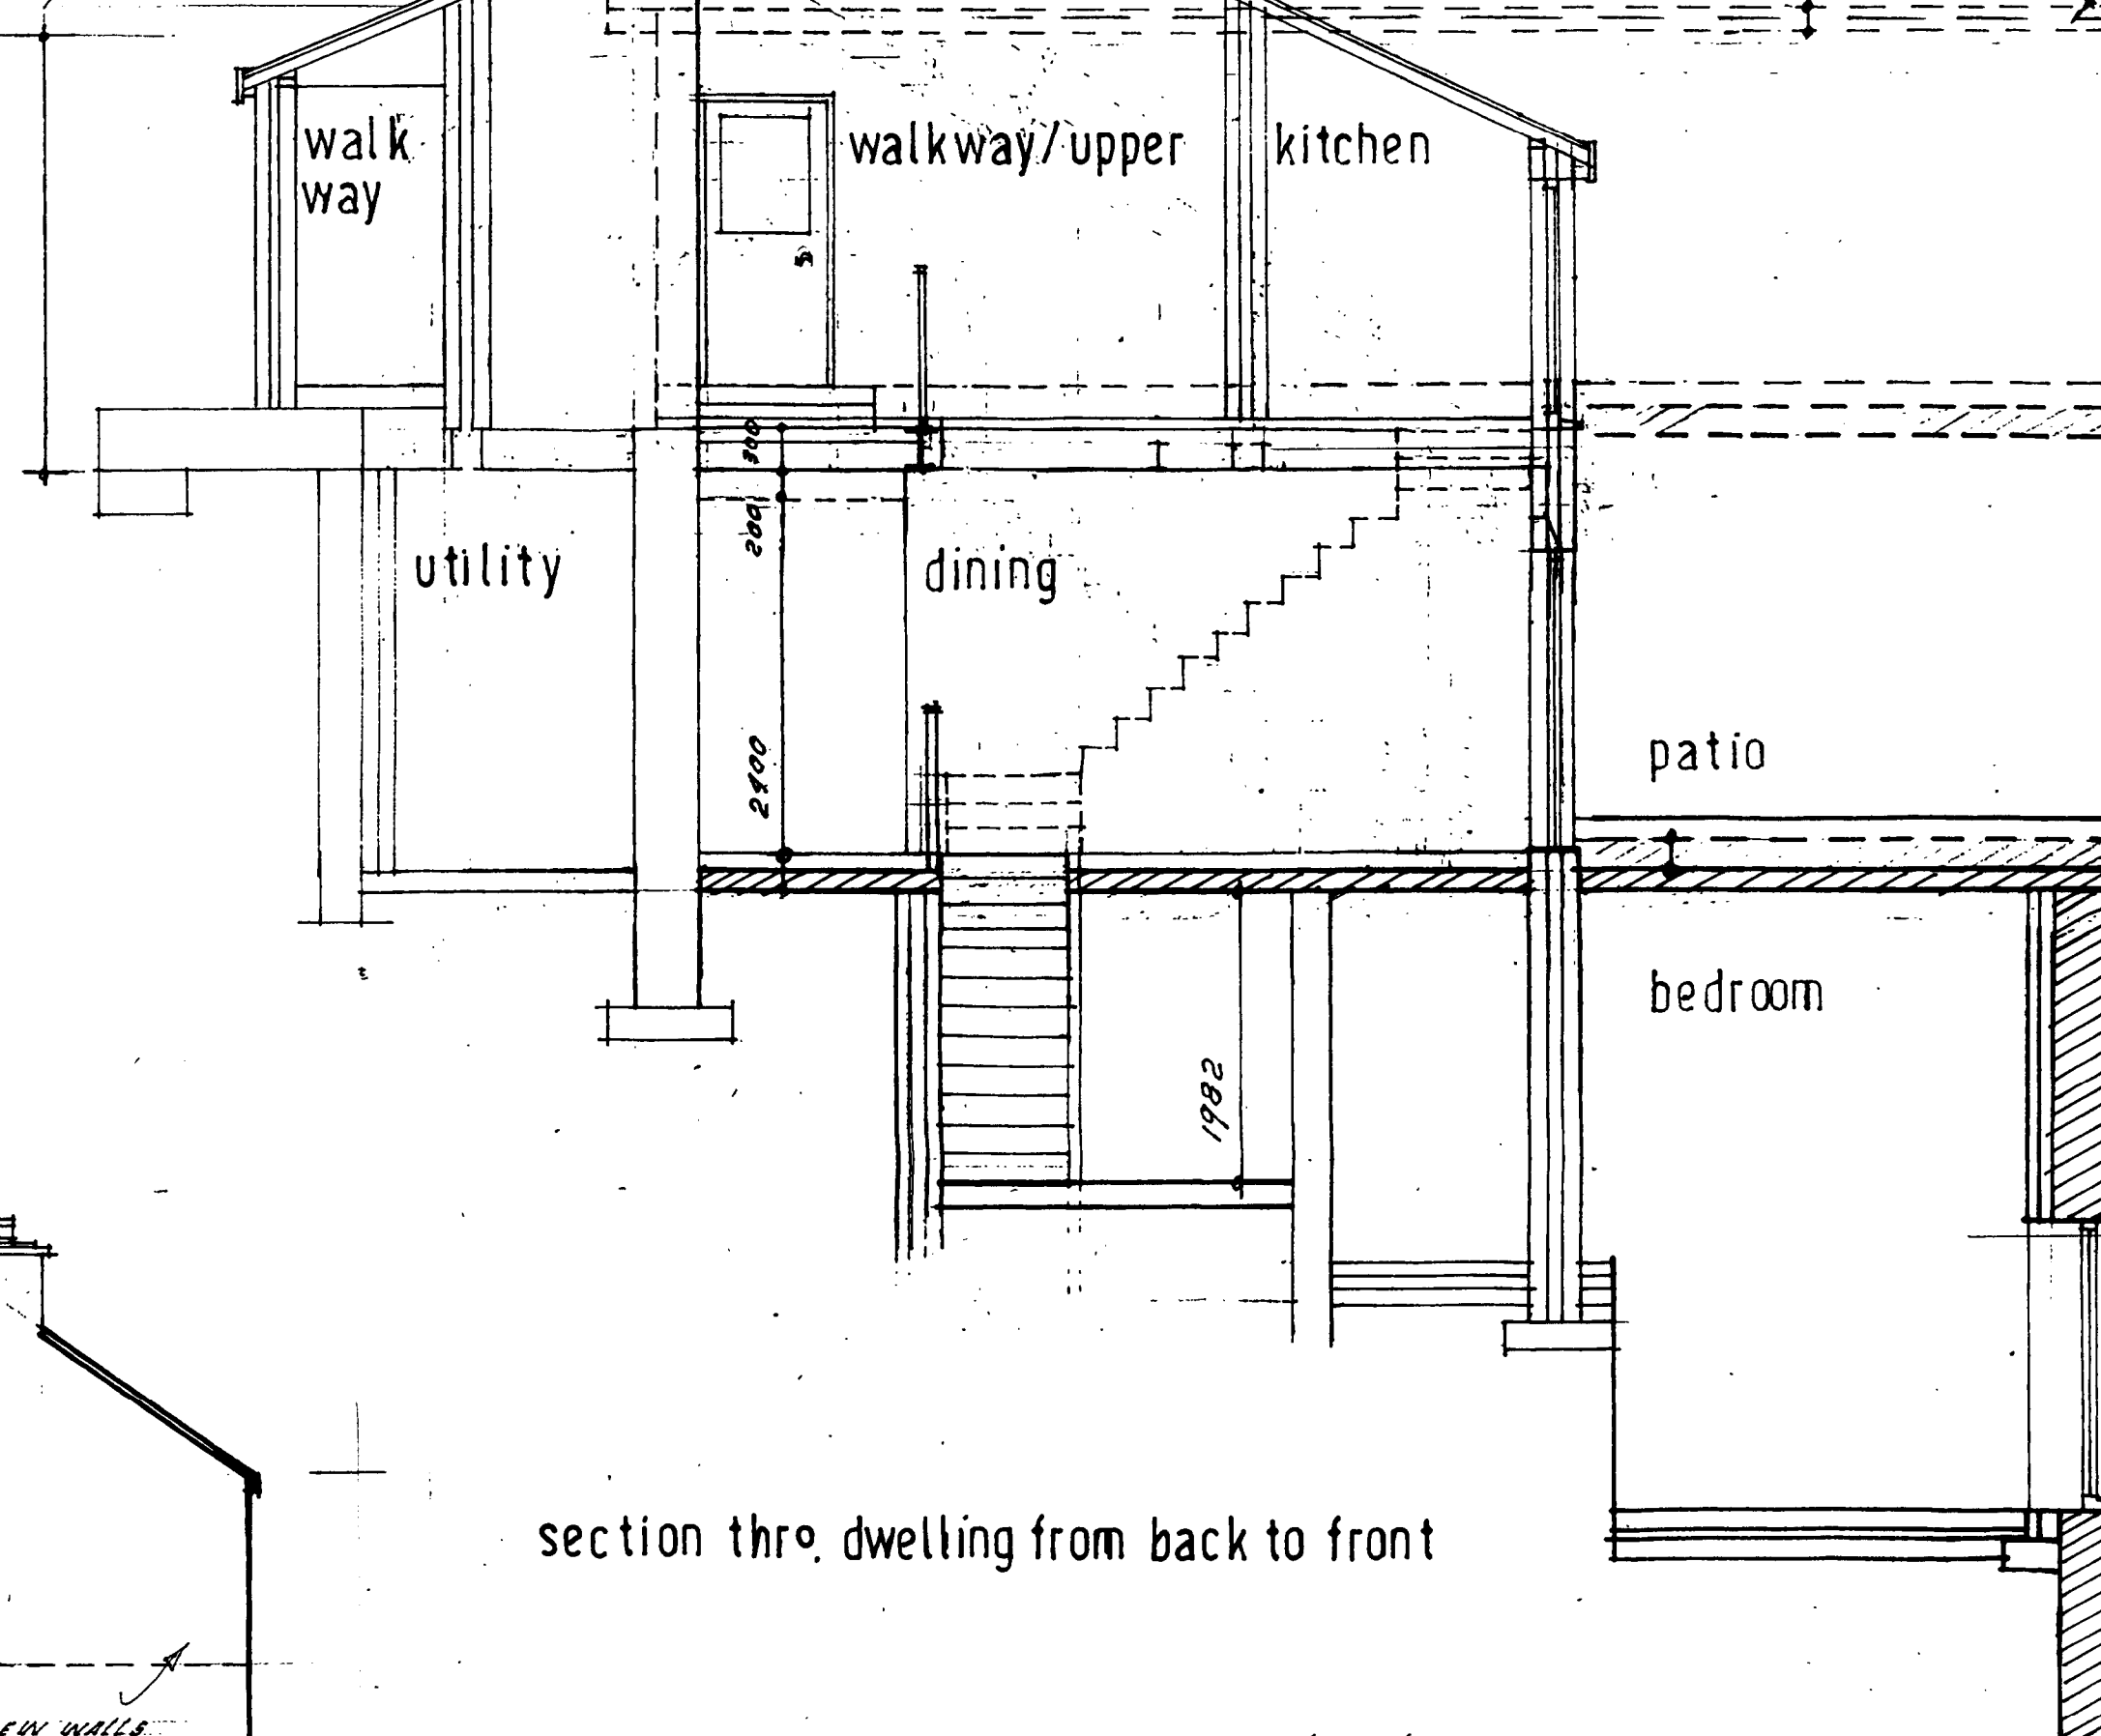

pop. of wall plate

2.540



2.645

2.730

SCAFF 150
EXIST FLOOR 230

SCAFF 150
EXIST FLOOR 230

ROOF: CERAMIC CLAY TILES COLOUR BLUE-BLACK

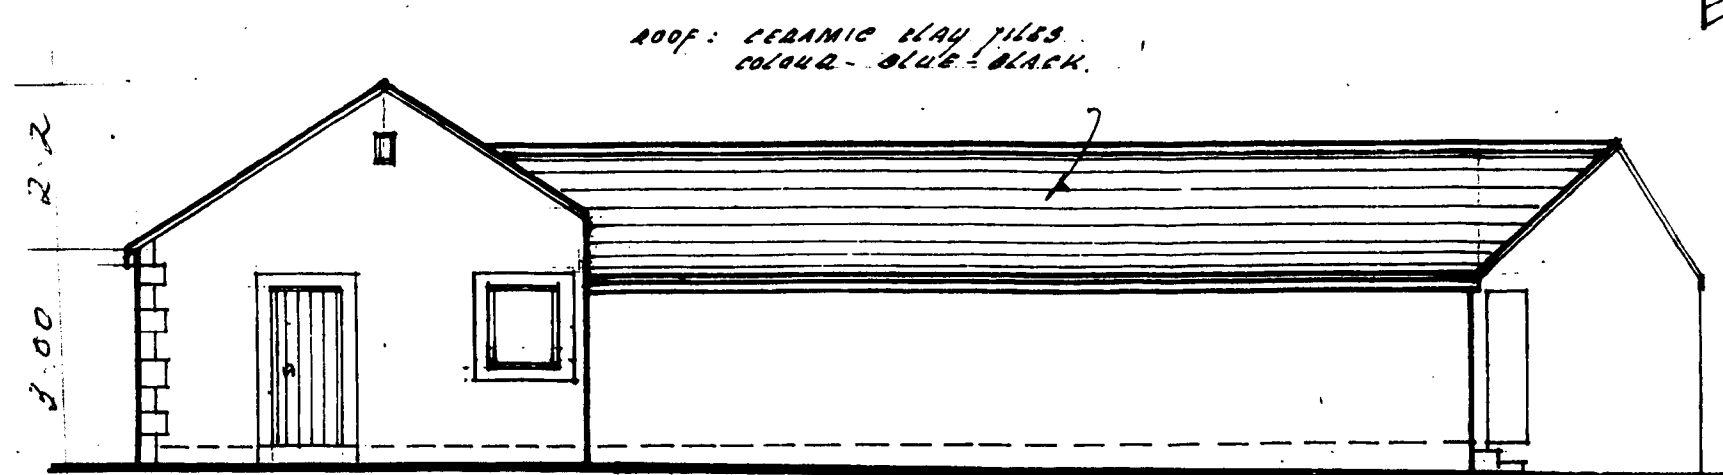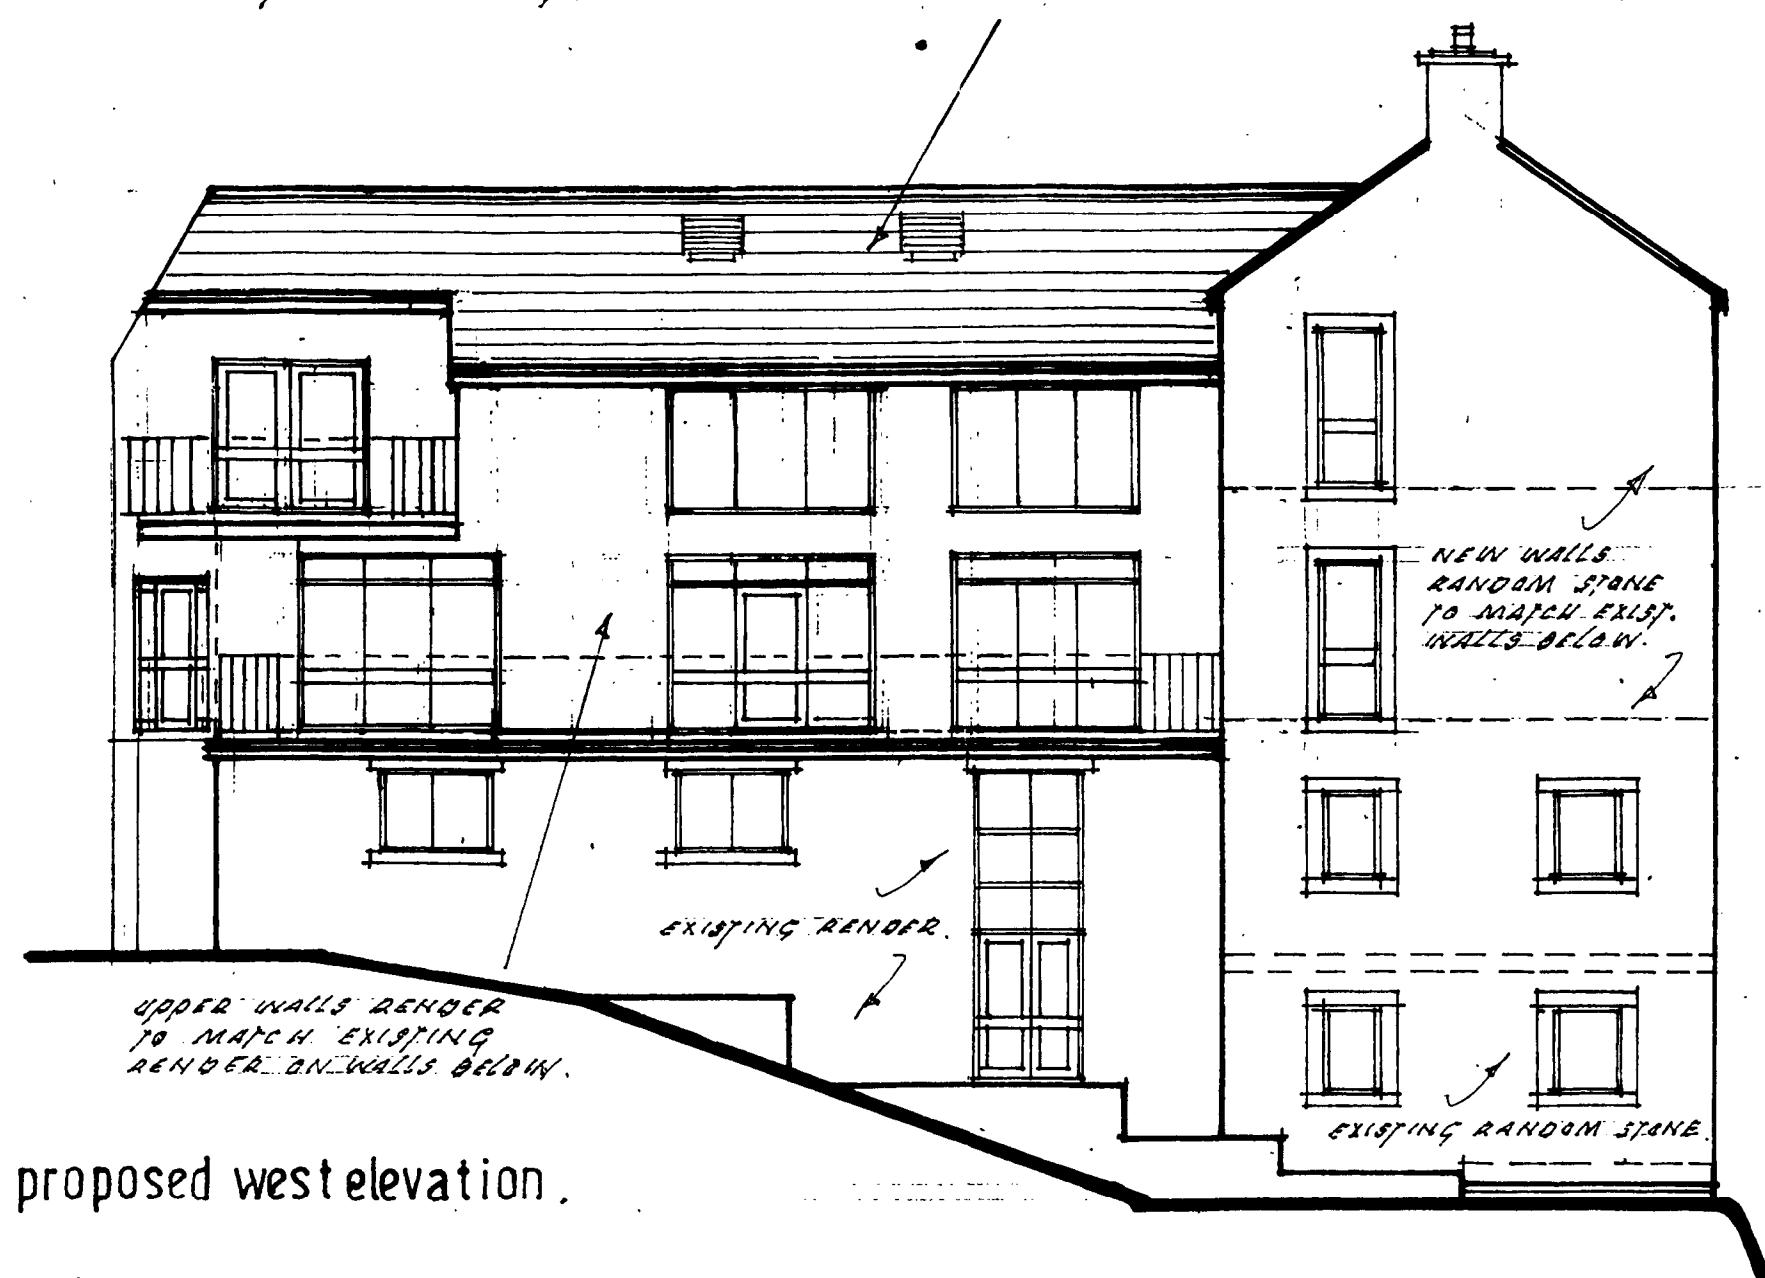

proposed east elevation facing walls random stone uncoursed

32 0080 686 P