



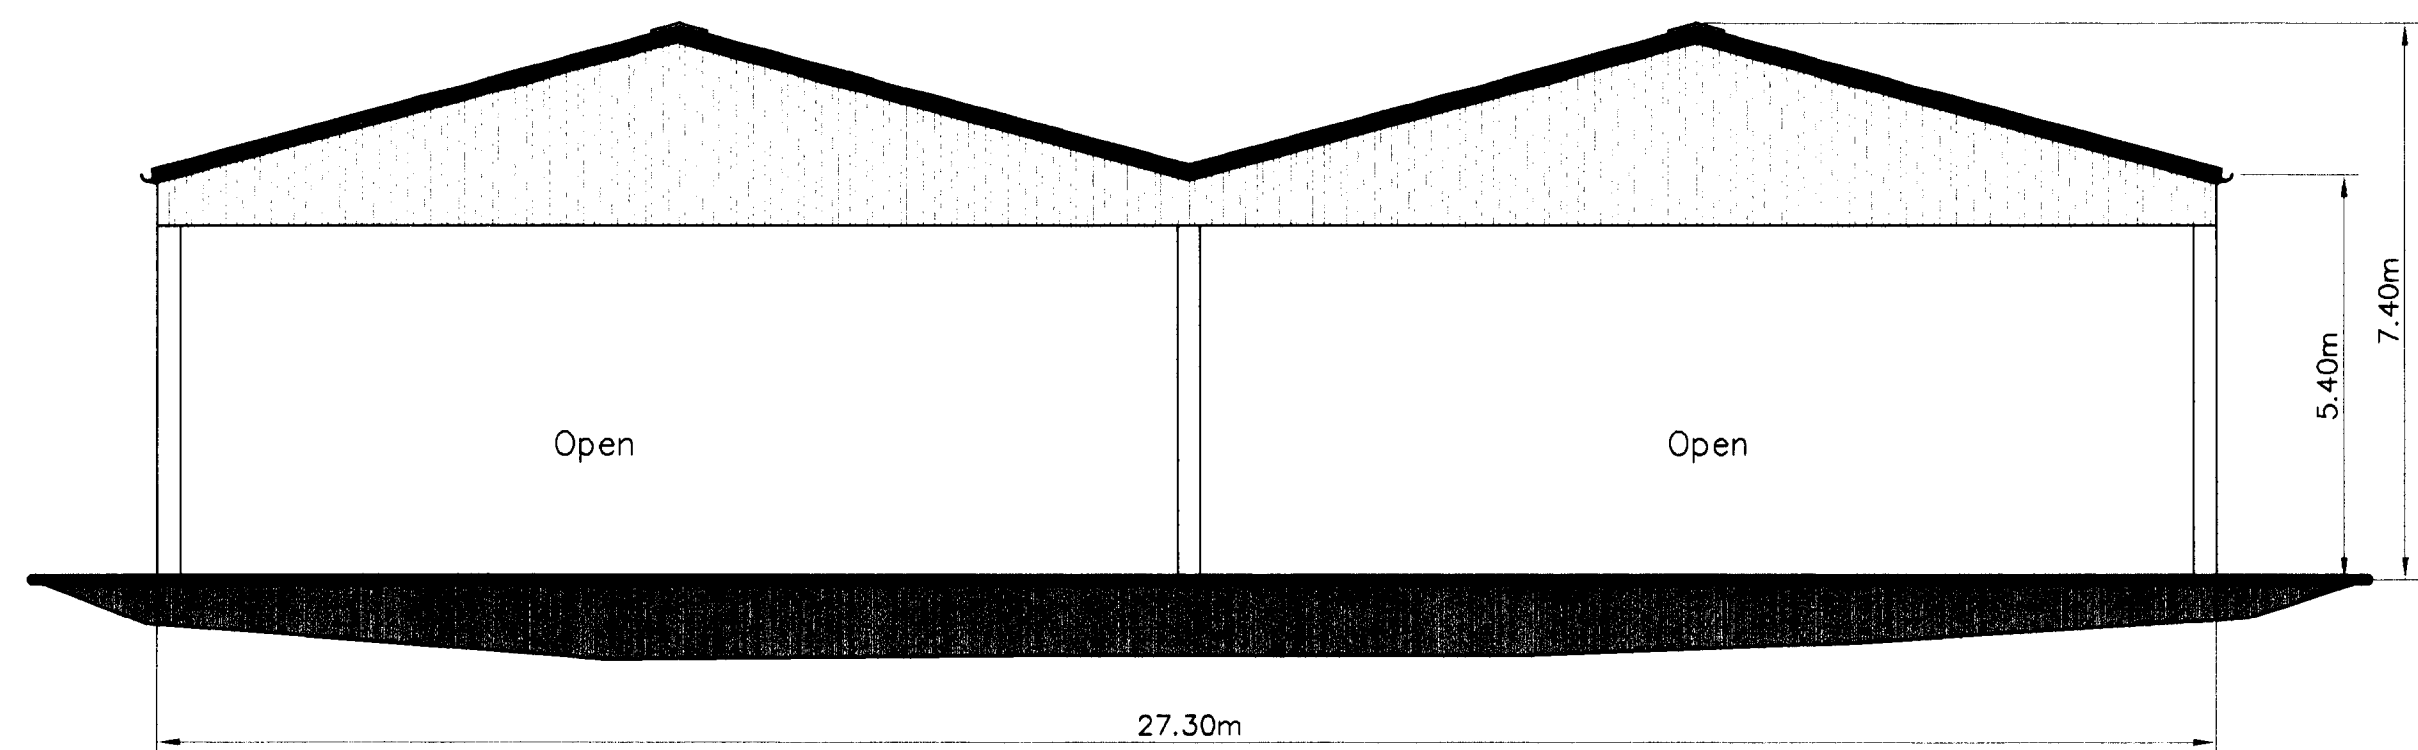


South Facing Elevation
South Facing Similar

Roof:
Eternit P6R Fibre
Cement Sheeting
Colour Natural


G.R.P. Rooflights

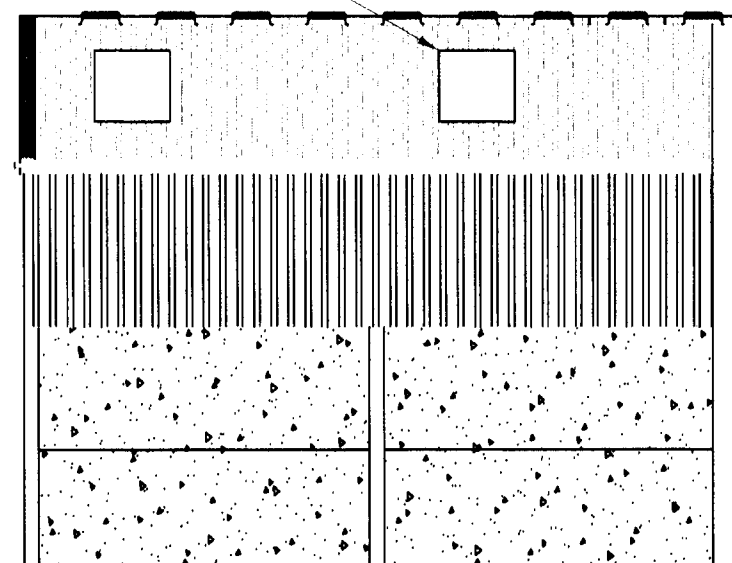


Wall Cladding,
Vertical Natural Coloured
Fibre Cement Sheeting, Above
3.00m High Concrete Reinforced
Walling.

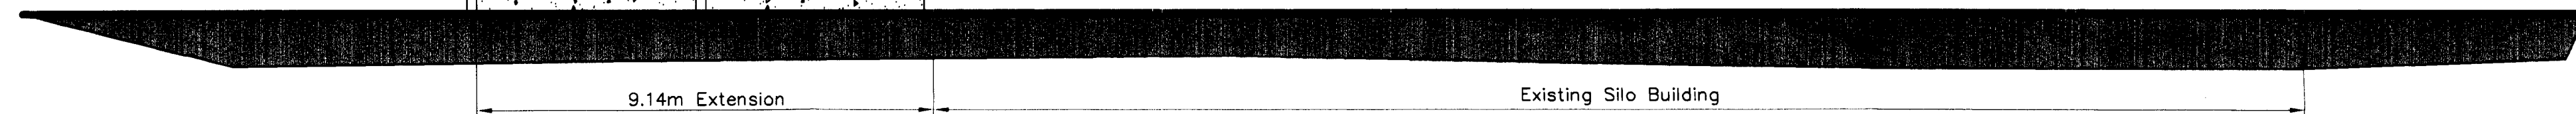

East Facing Elevation
West Facing Similar

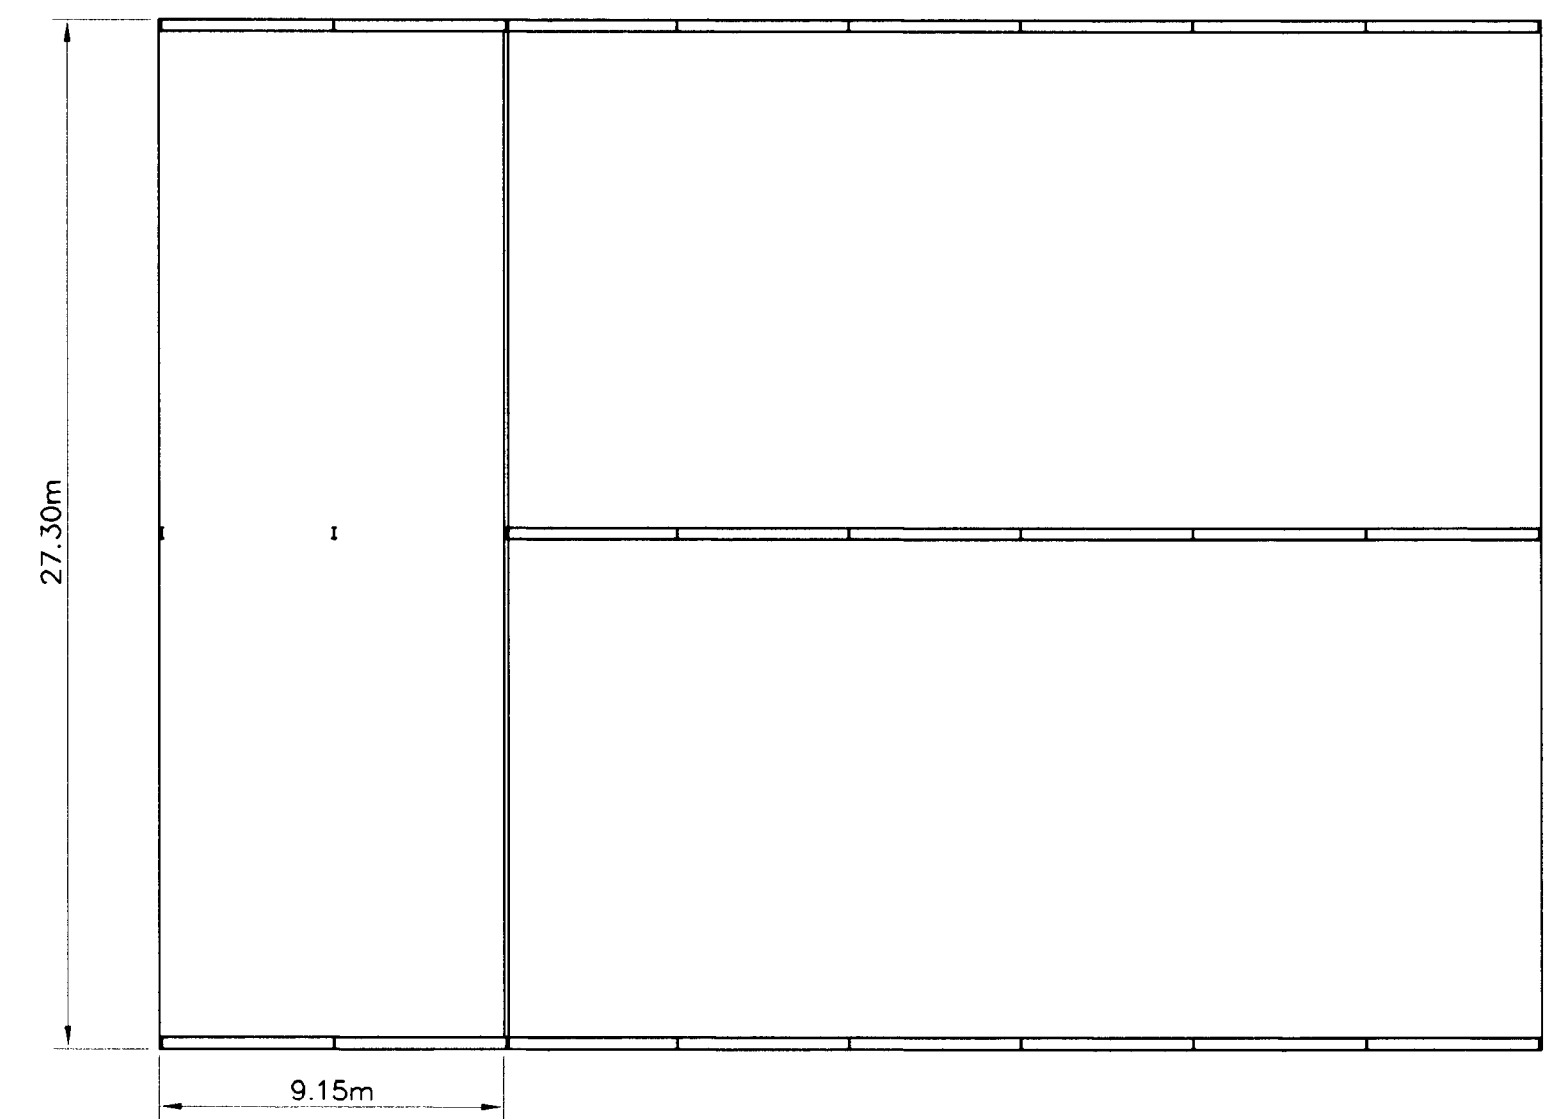


Layout Scale 1:200

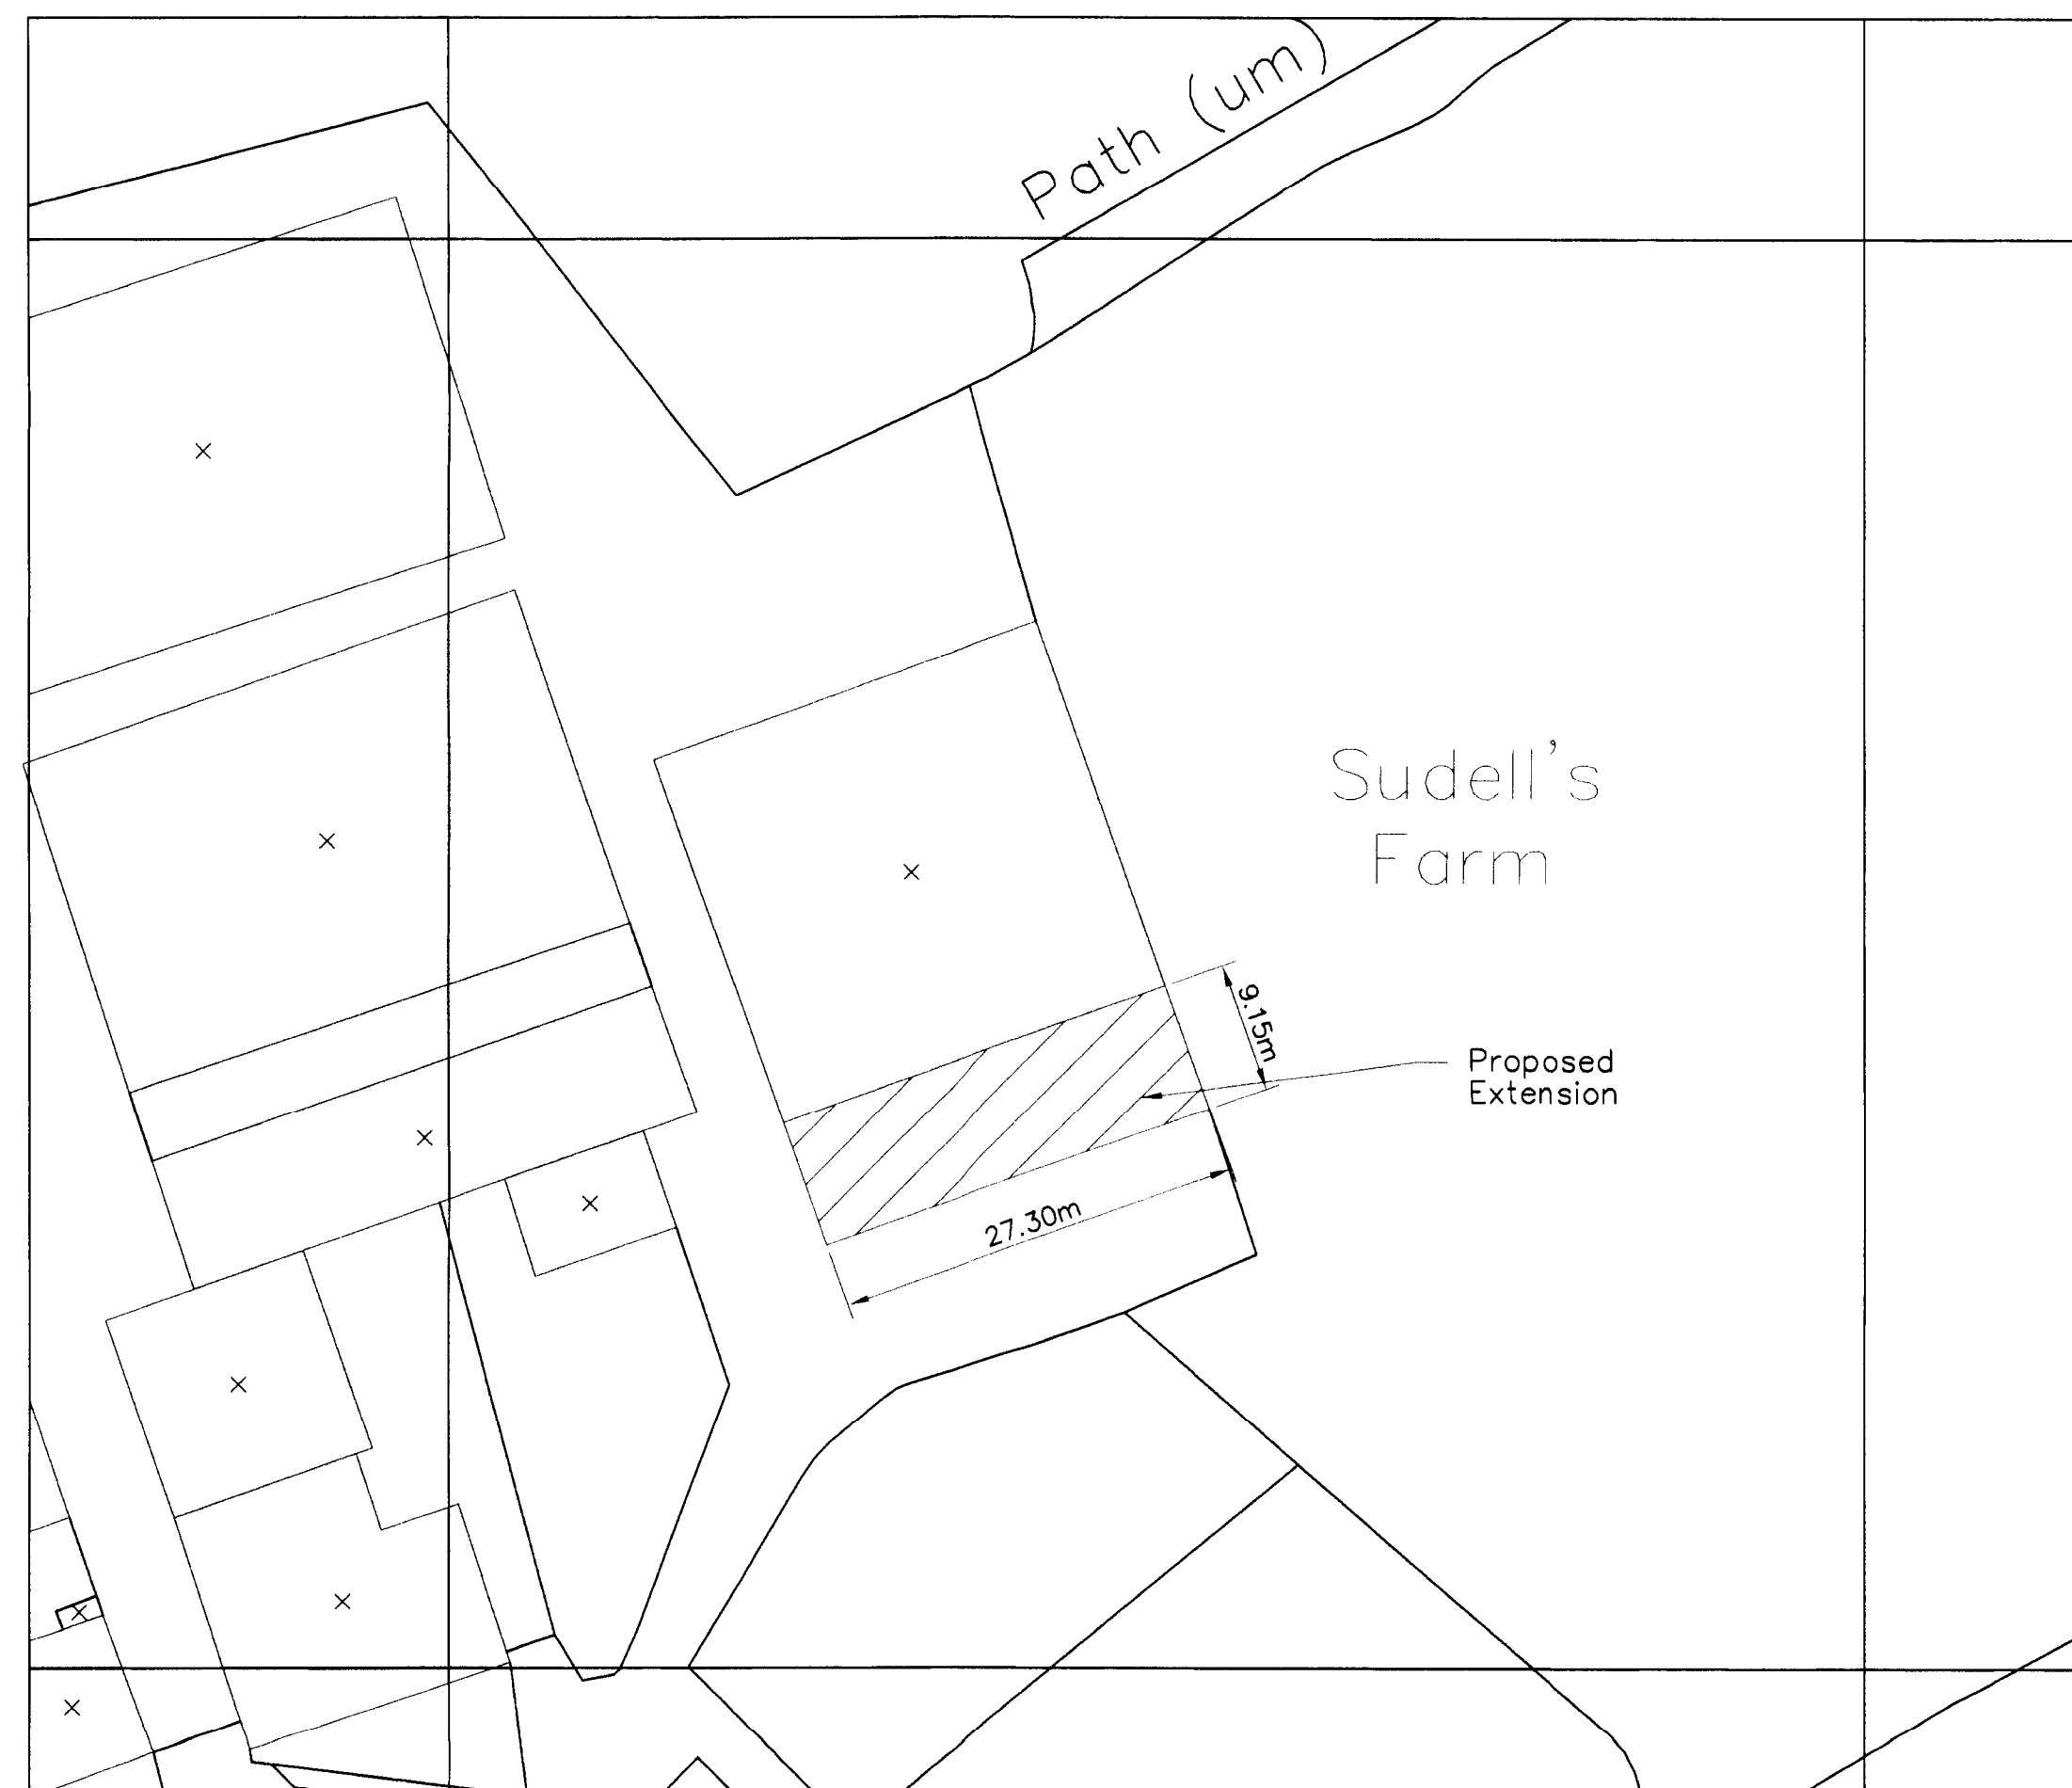

Block Plan Scale 1:500

320080691P

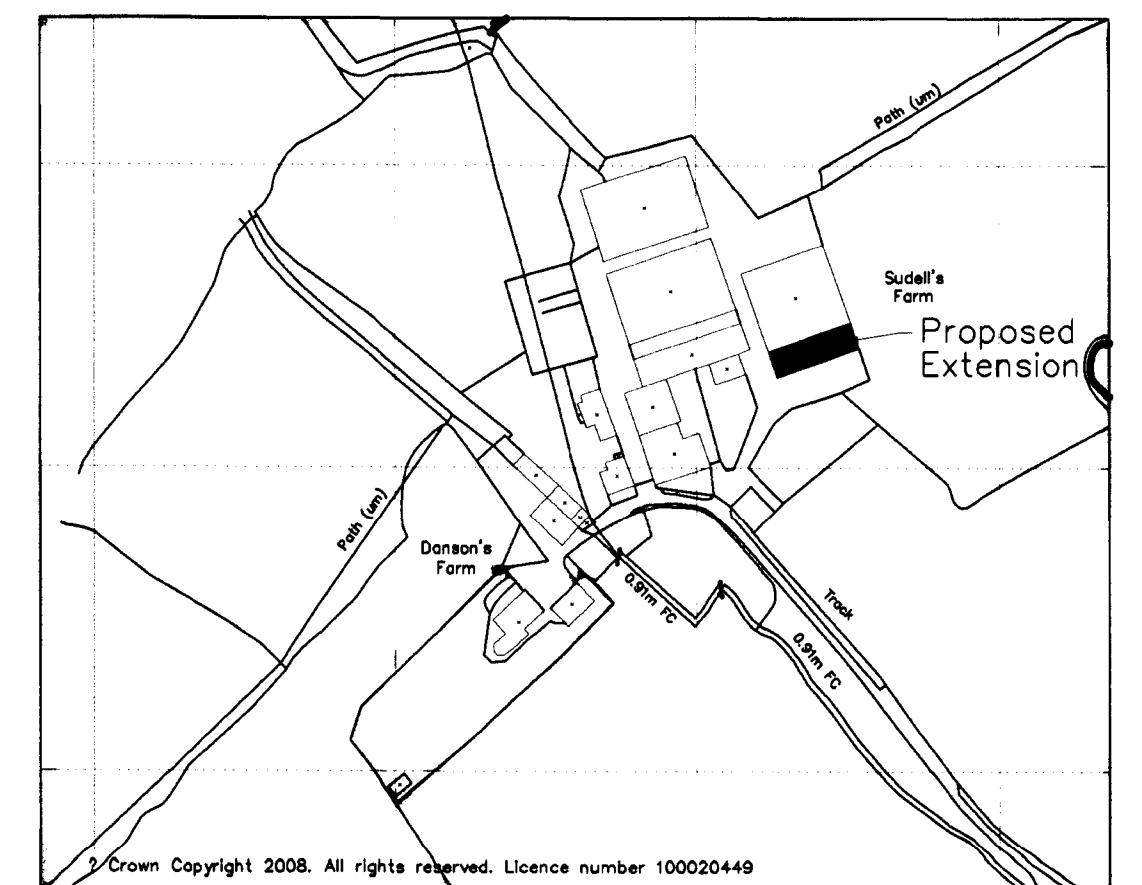

O.S. Plan Scale 1:2500

TITLE Proposed Elevations,Layout, Block Plan And O.S.Map For An Extension To A Agricultural Portal Building.	
Site: Sudells Farm Longridge Road Longridge PR3 5DB	Drawn RGM Drawings. Hill House Hesketh Lane Chipping PR3 2TH
Plans prepared for: Mr. A. Eccles Sudells Farm Longridge Road Longridge. Lancs. PR3 2LP	Scale 1:100 & as shown Date Aug. 2008