




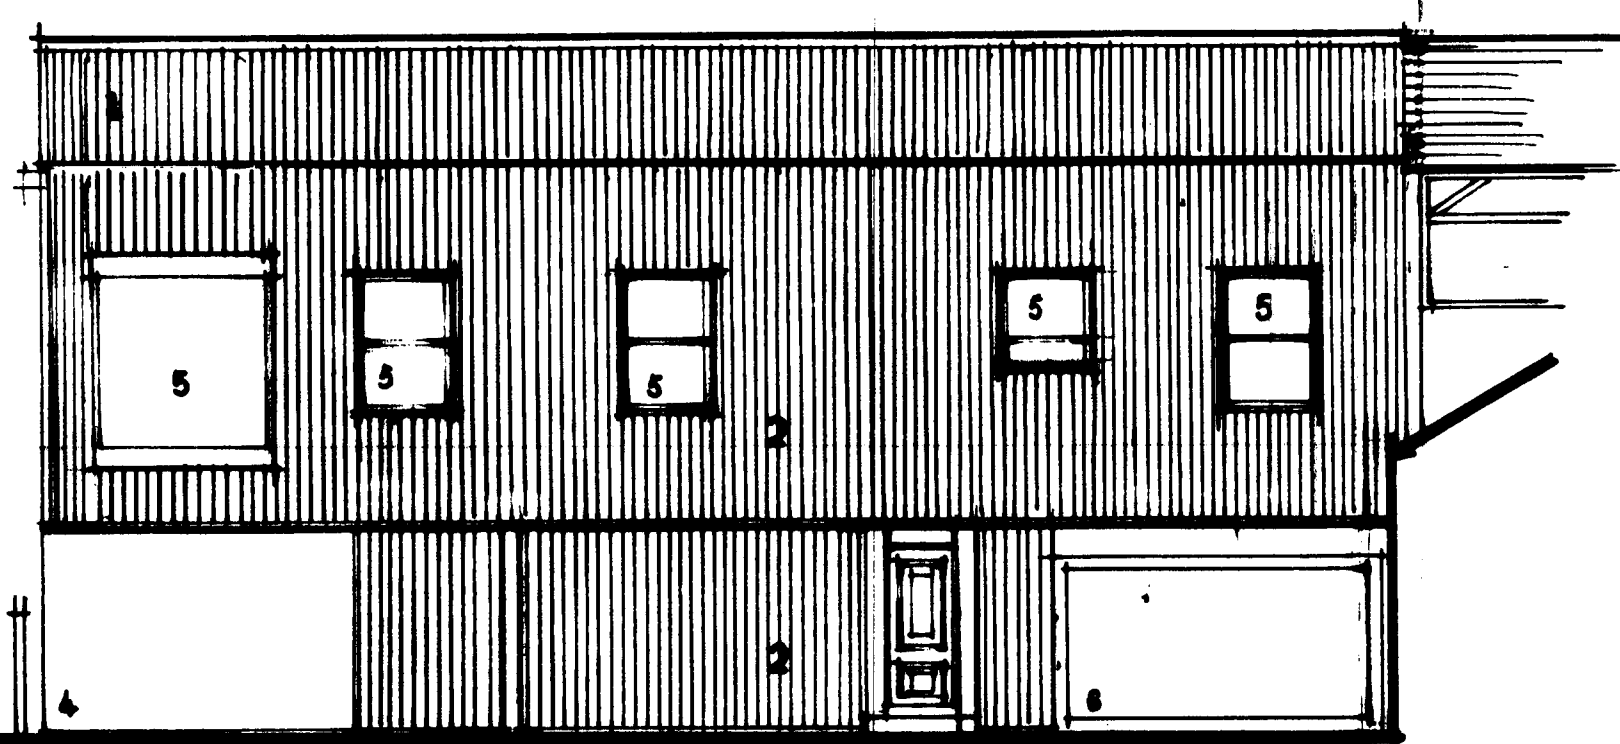



ELEVATION TO YARD

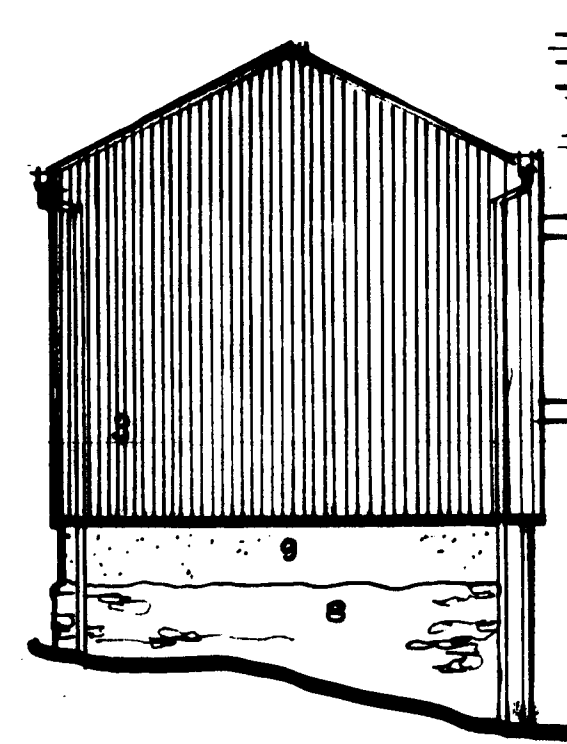


GABLE ELEVATION

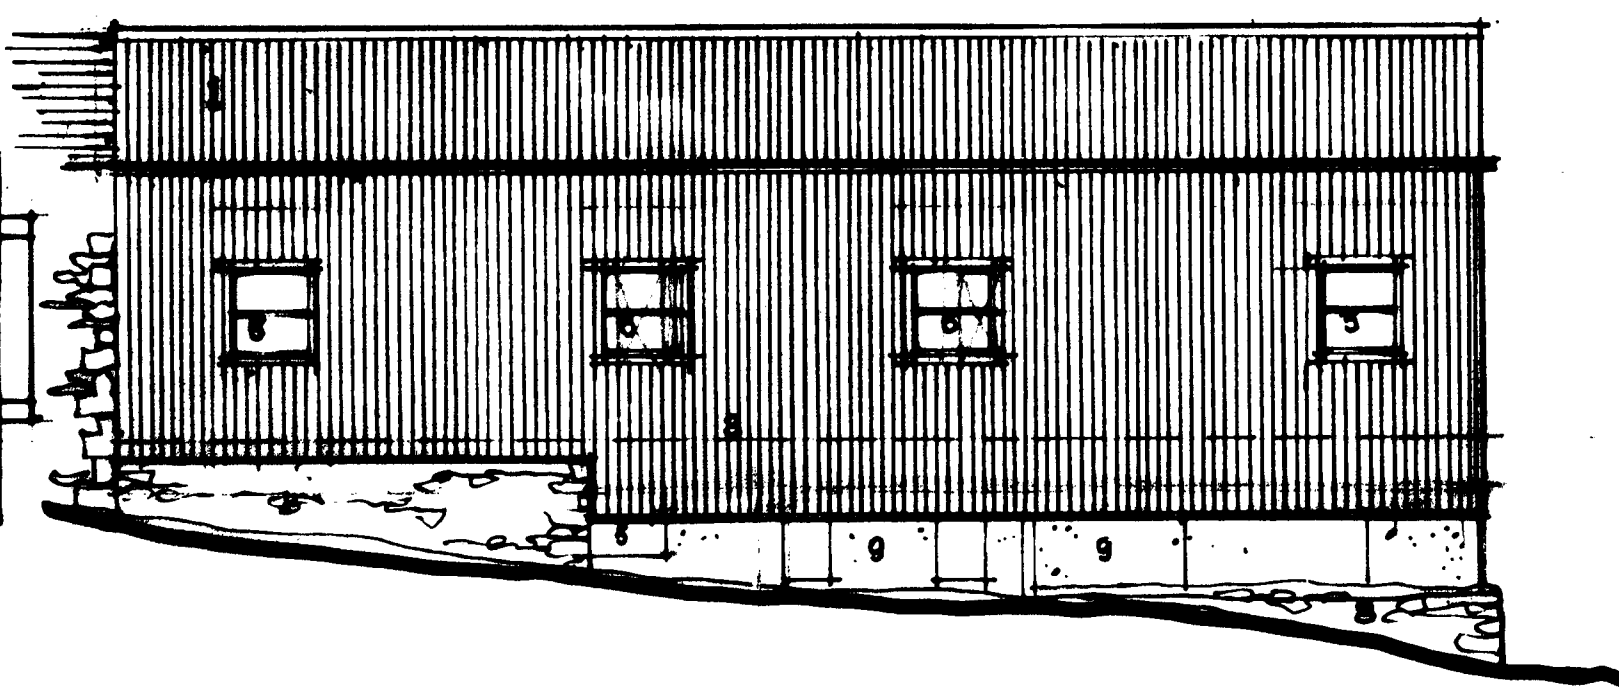

ELEVATION TO MILLENIUM WOOD

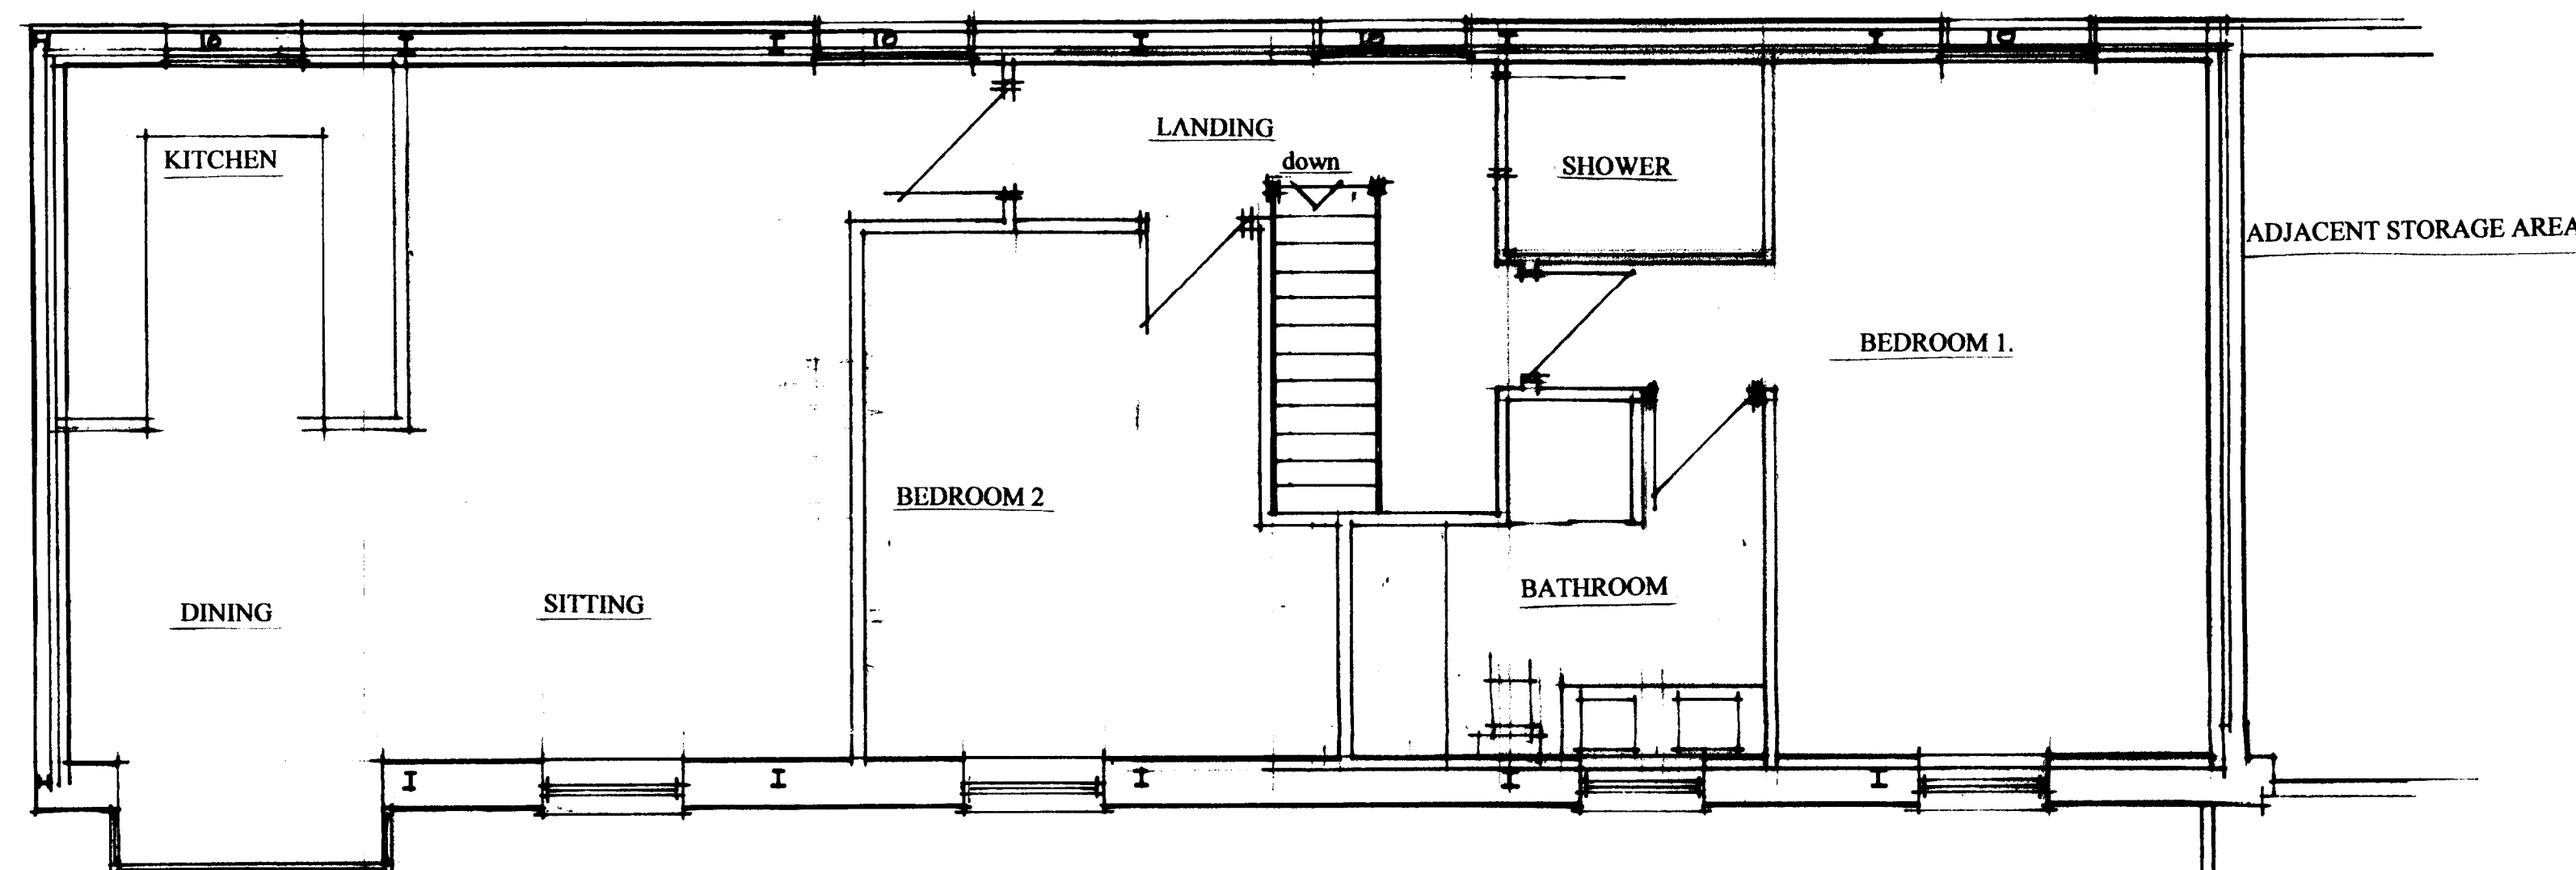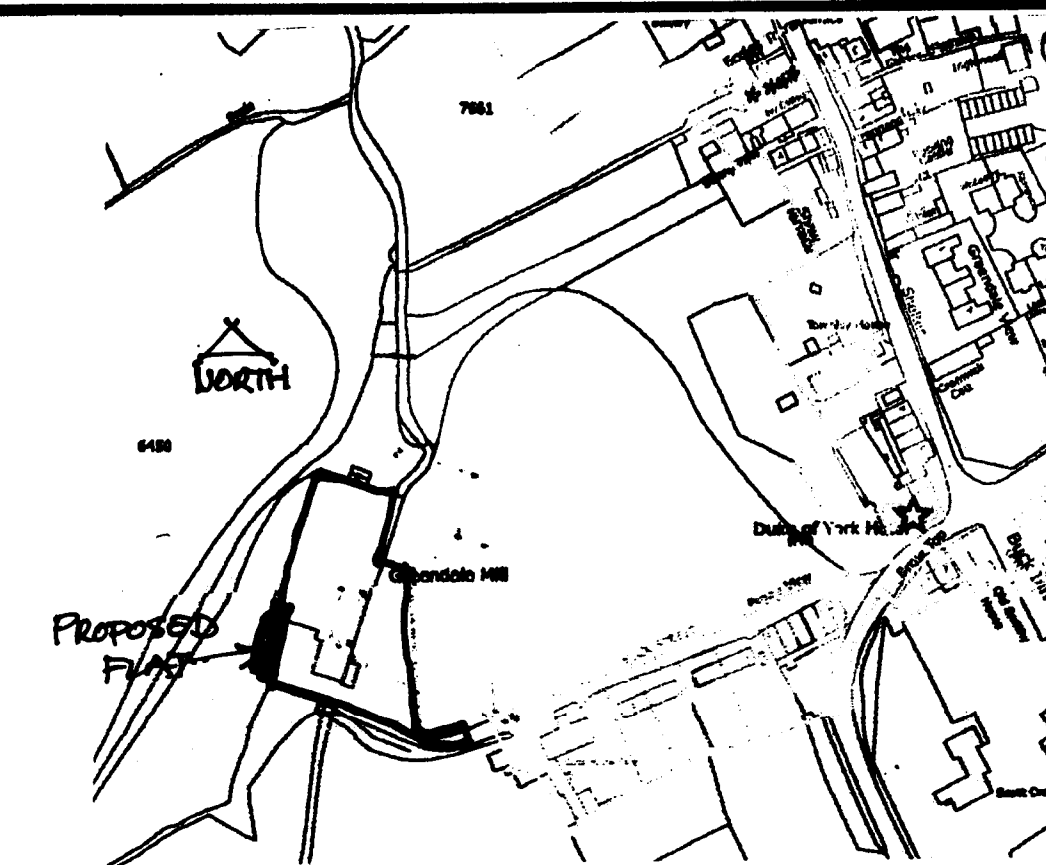


FIRST FLOOR PLAN

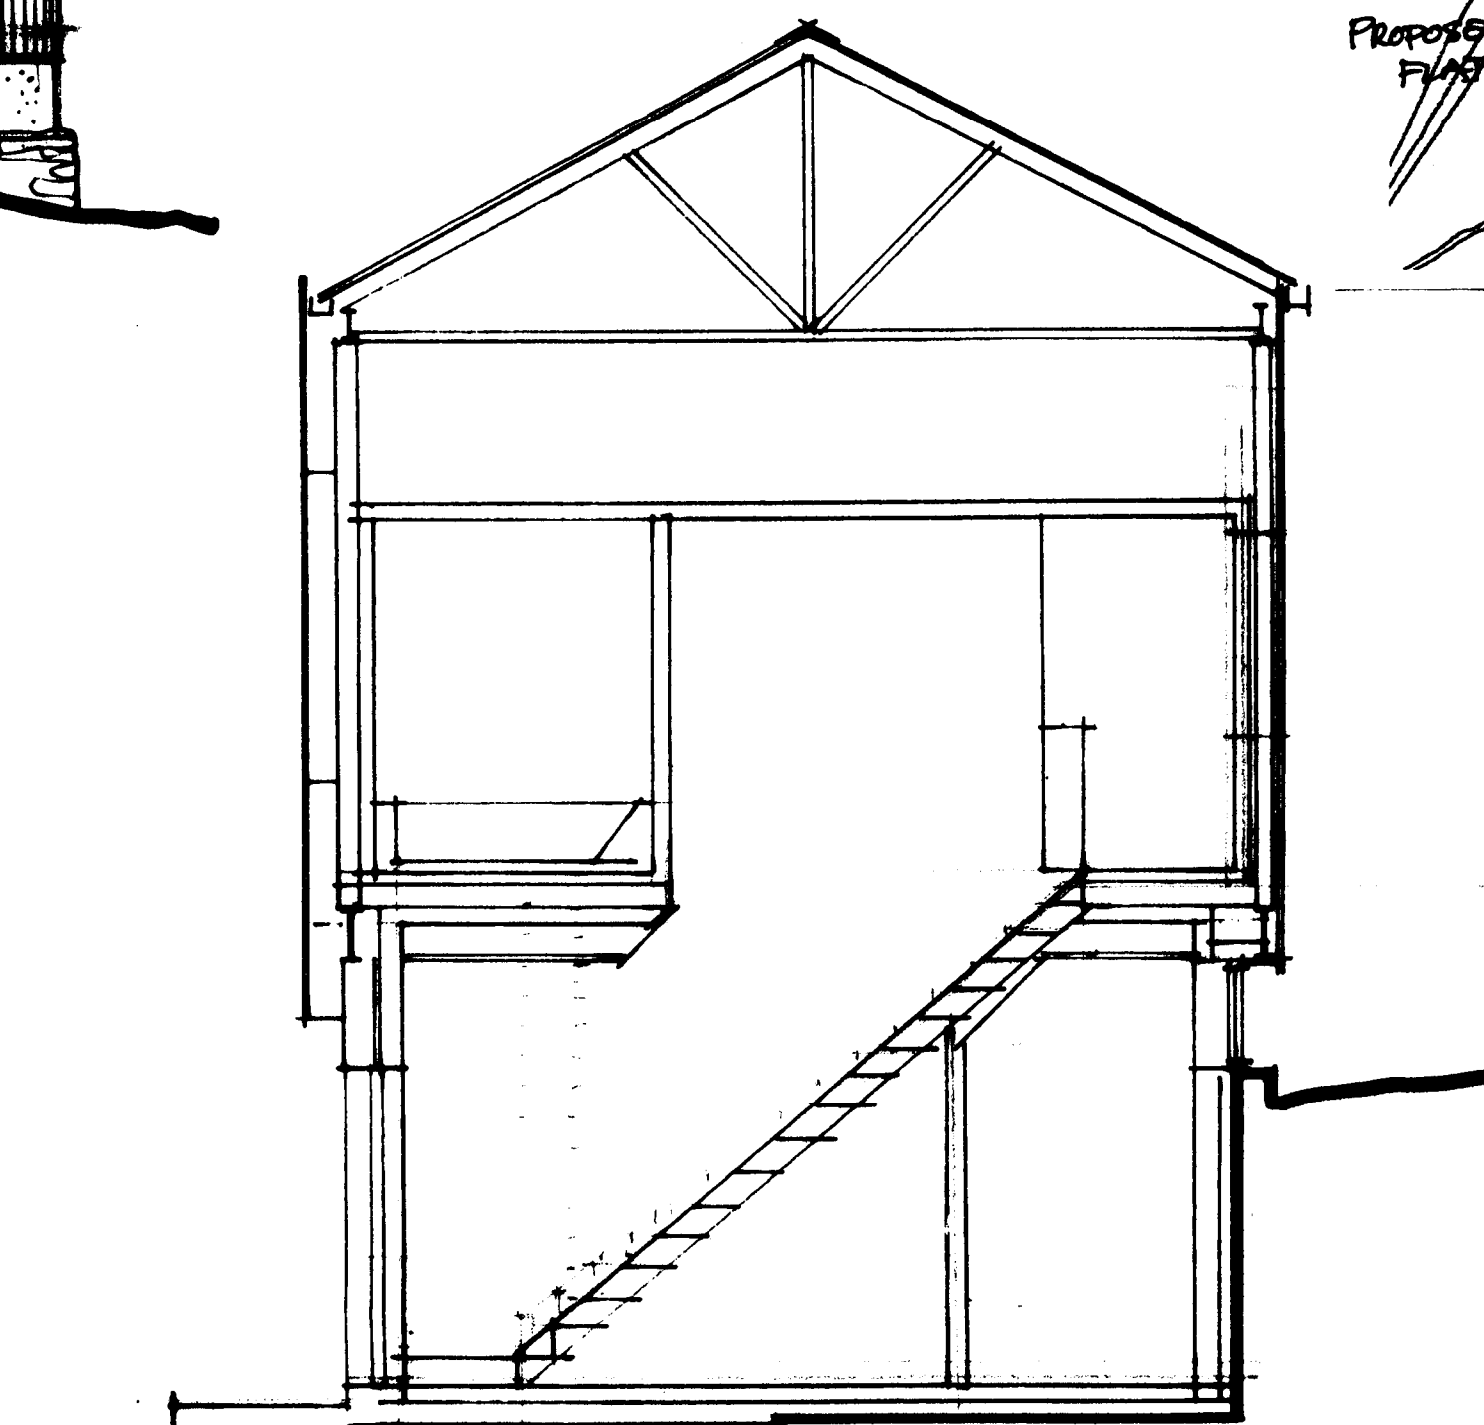


SECTION A A

- 1.Existing asbestos roof removed and replaced with grey profiled steel sheet.
- 2.Existing steel cladding.
- 3.New steel cladding to match existing.
- 4.Existing door.
- 5.New u.p.v.c. windows.
- 6.New up and over door to match cladding.
- 8.Existing stonework pointed up.
- 9.Existing rendered area renewed.
- 10.Existing openings reduced in area.

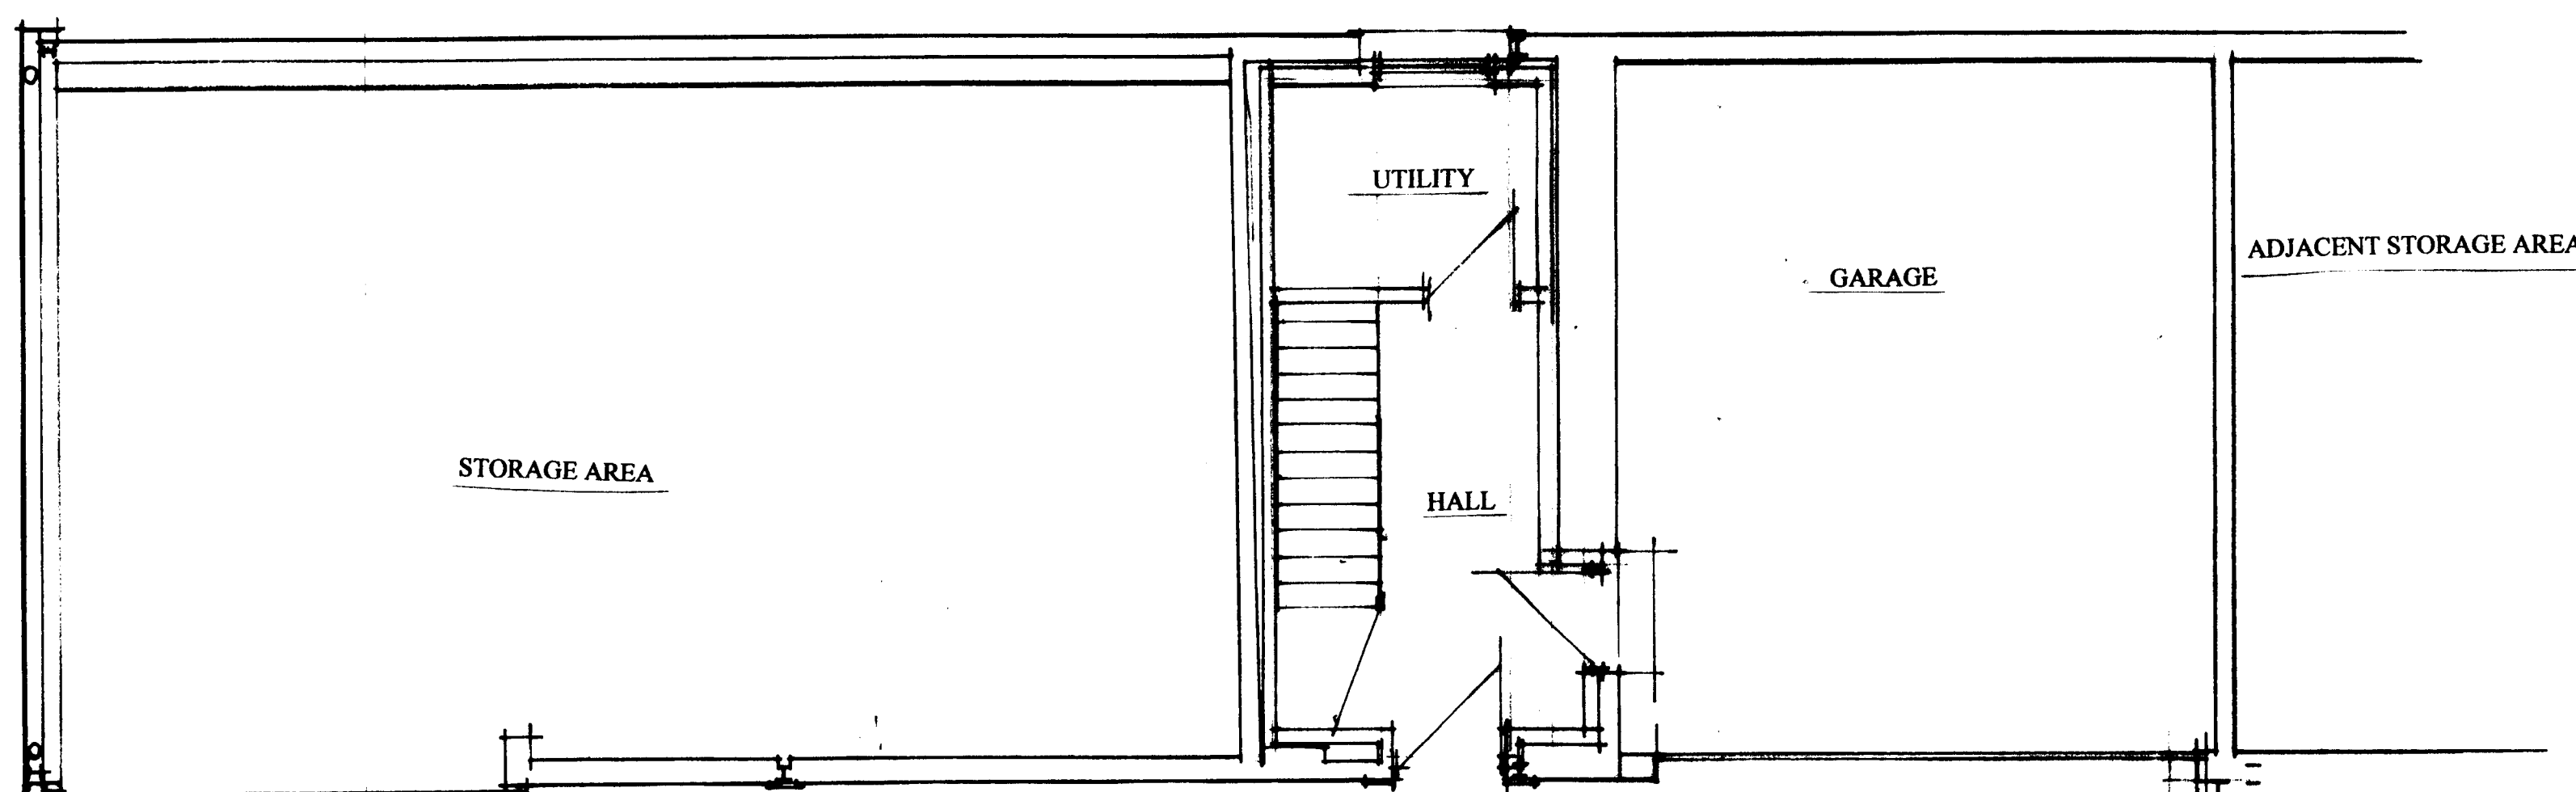

GROUND FLOOR PLAN

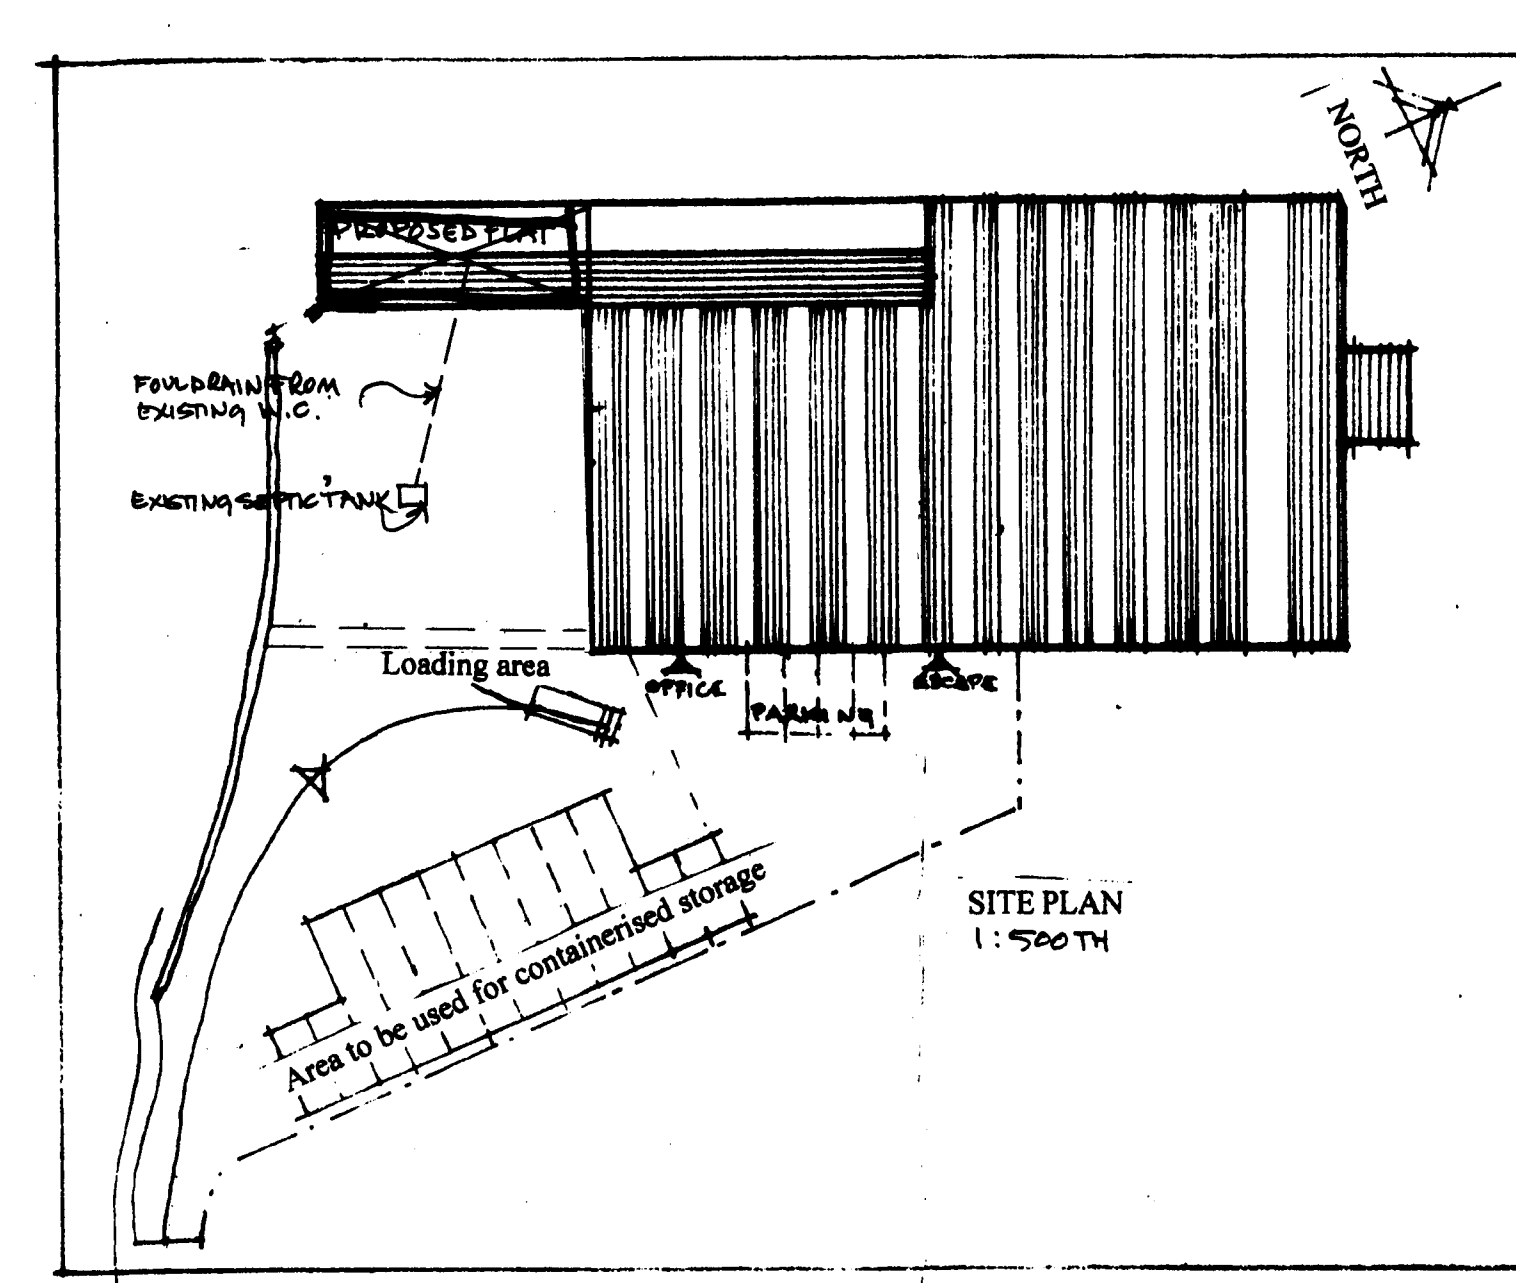

320080695P

PROPOSED GUARDIANS FLAT,
GREENDALE MILL, GRINDLETON,
FOR THE GREAT GREENDALE STORAGE CO. LTD.

SCALES:-1:100,1:50,1:2500th