
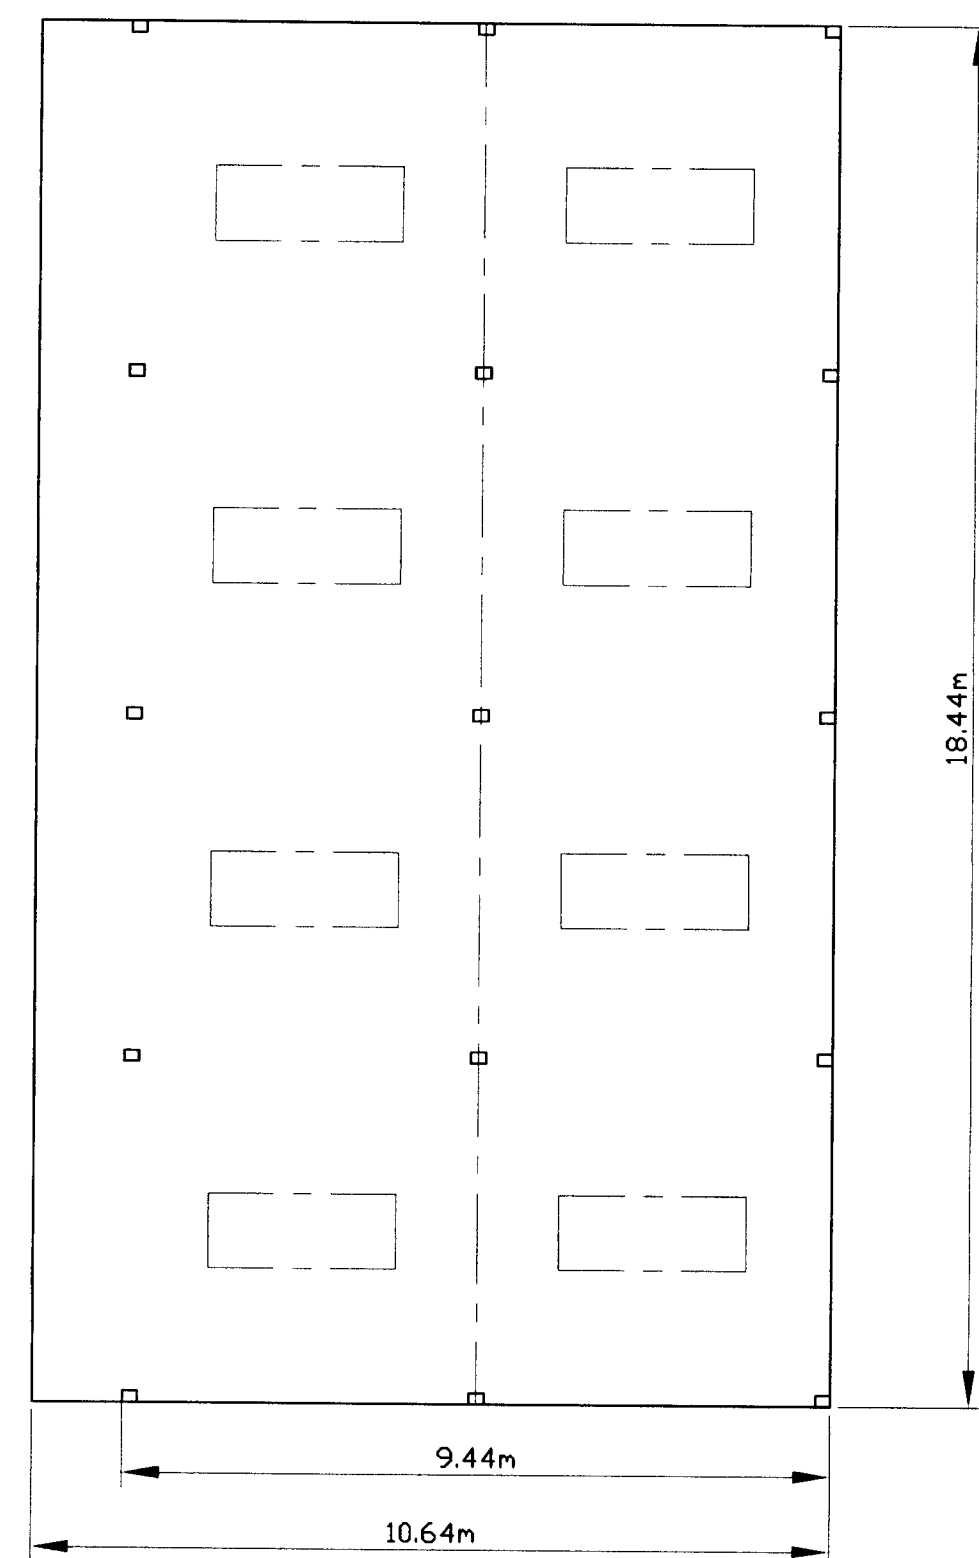
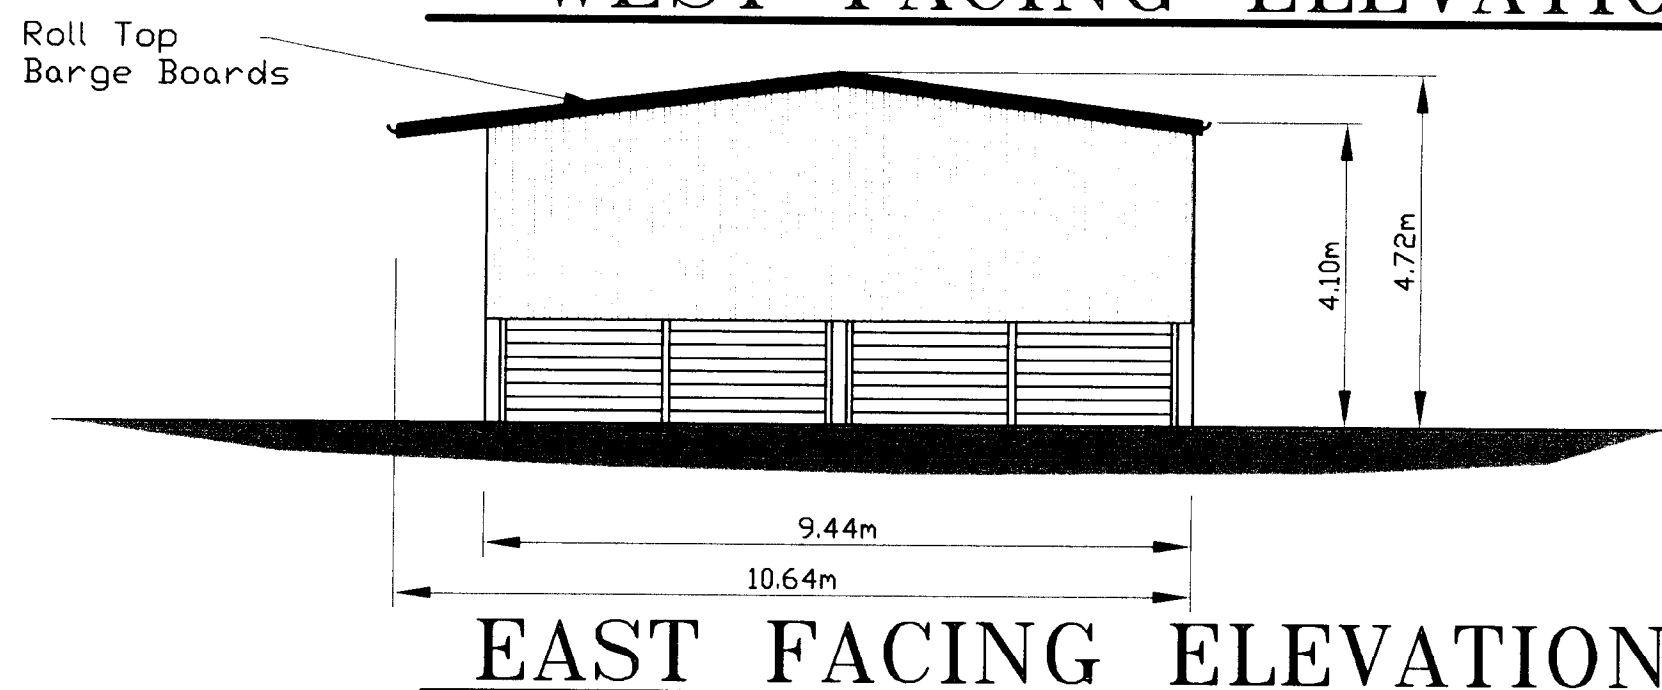
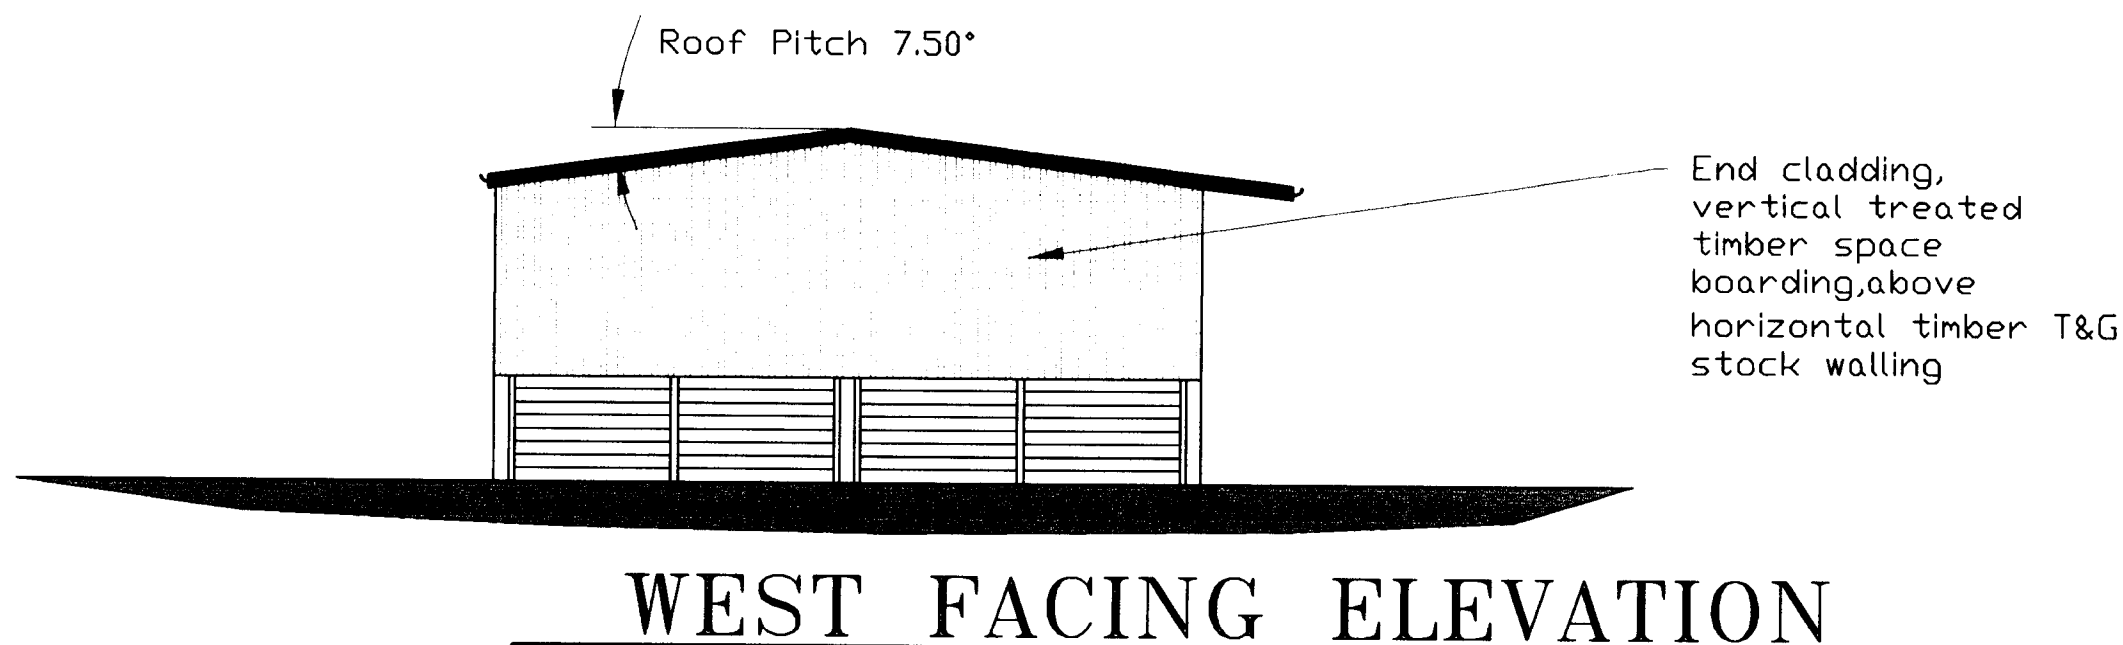
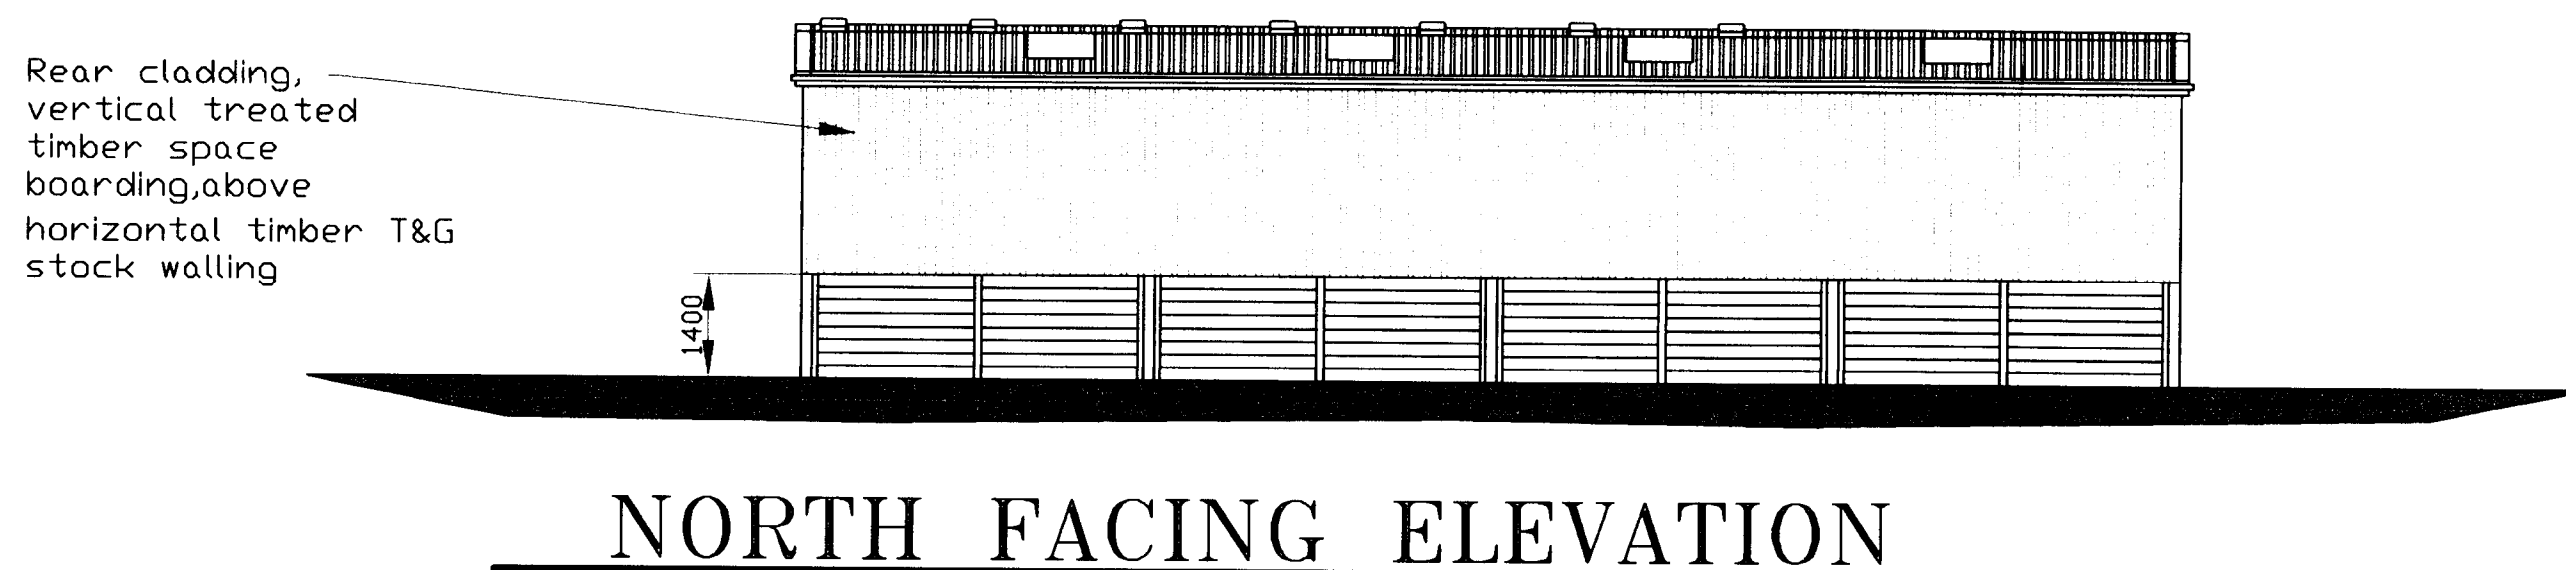


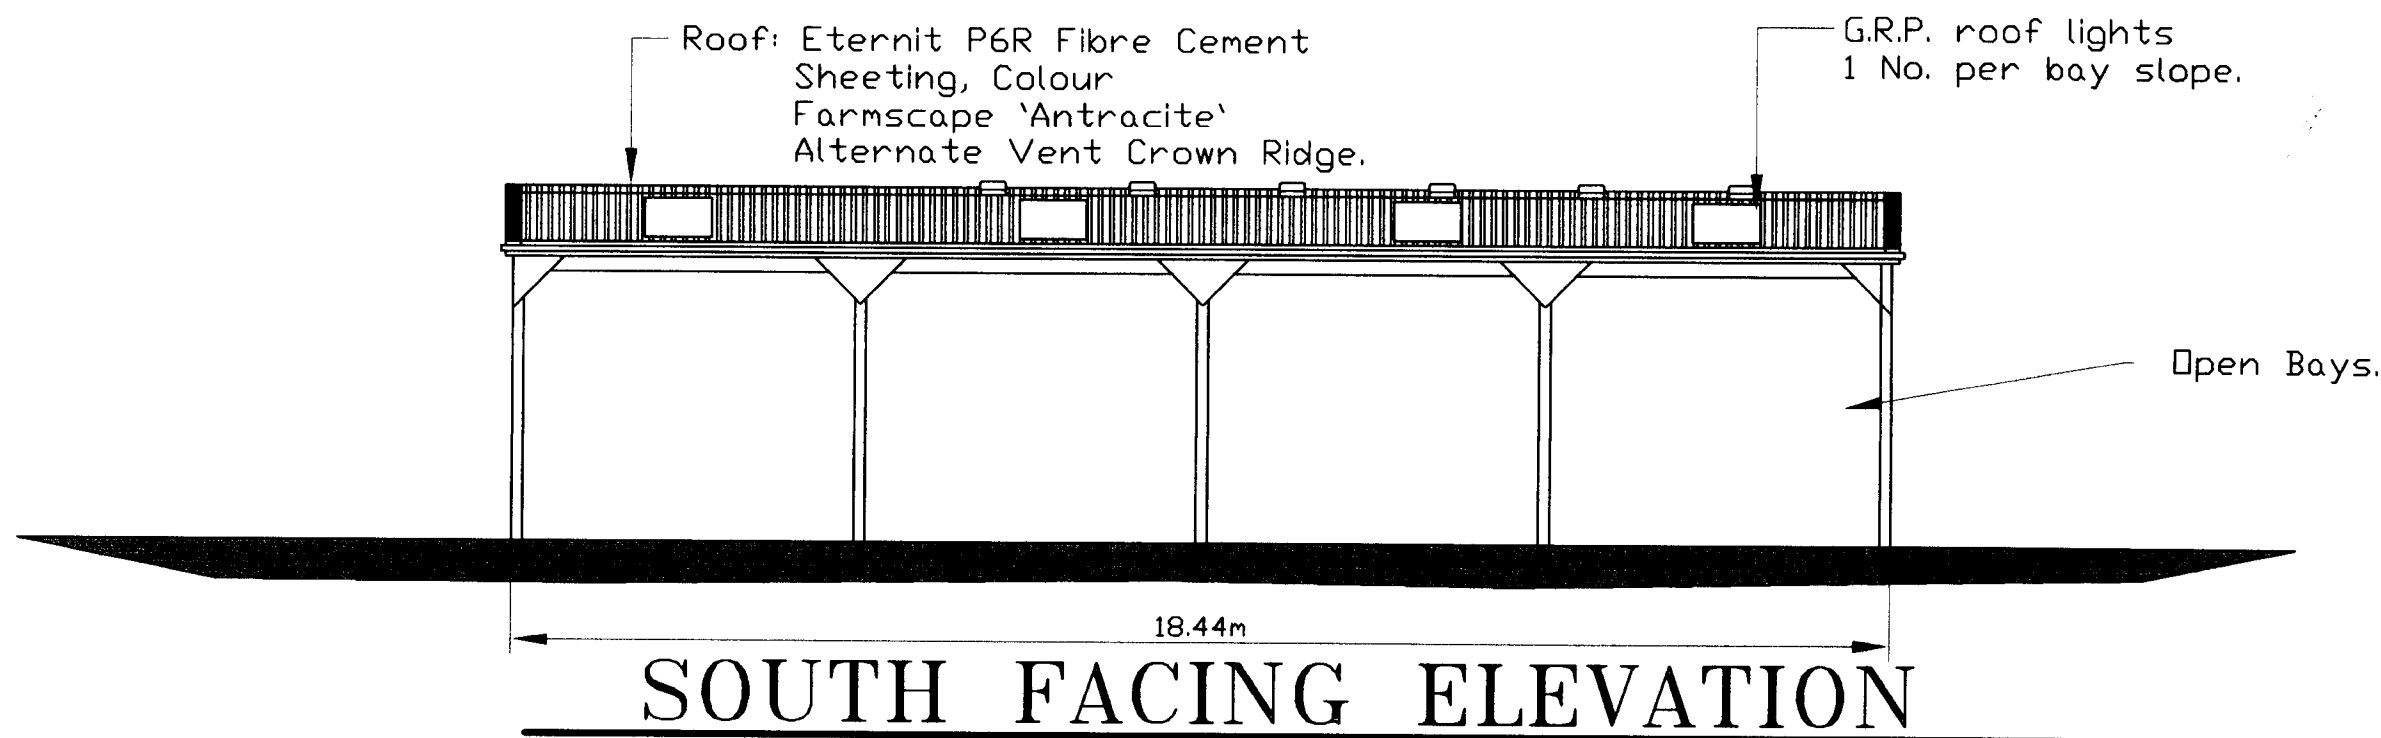

Layout

Site Address:
Mr. E. Thornber.
Higher Greenhead Farm
Gisburn Road
Sawley
Lancs.
BB7 4LQ

File Name 9440MrThornberPlanningDrawing4Bay2

FARMPLUS	LONGRIDGE 01772 785252
TITLE Proposed timber framed open fronted agricultural building.	
DRG.No. Thornber	SCALE; 1:100
DATE. July 2008	