



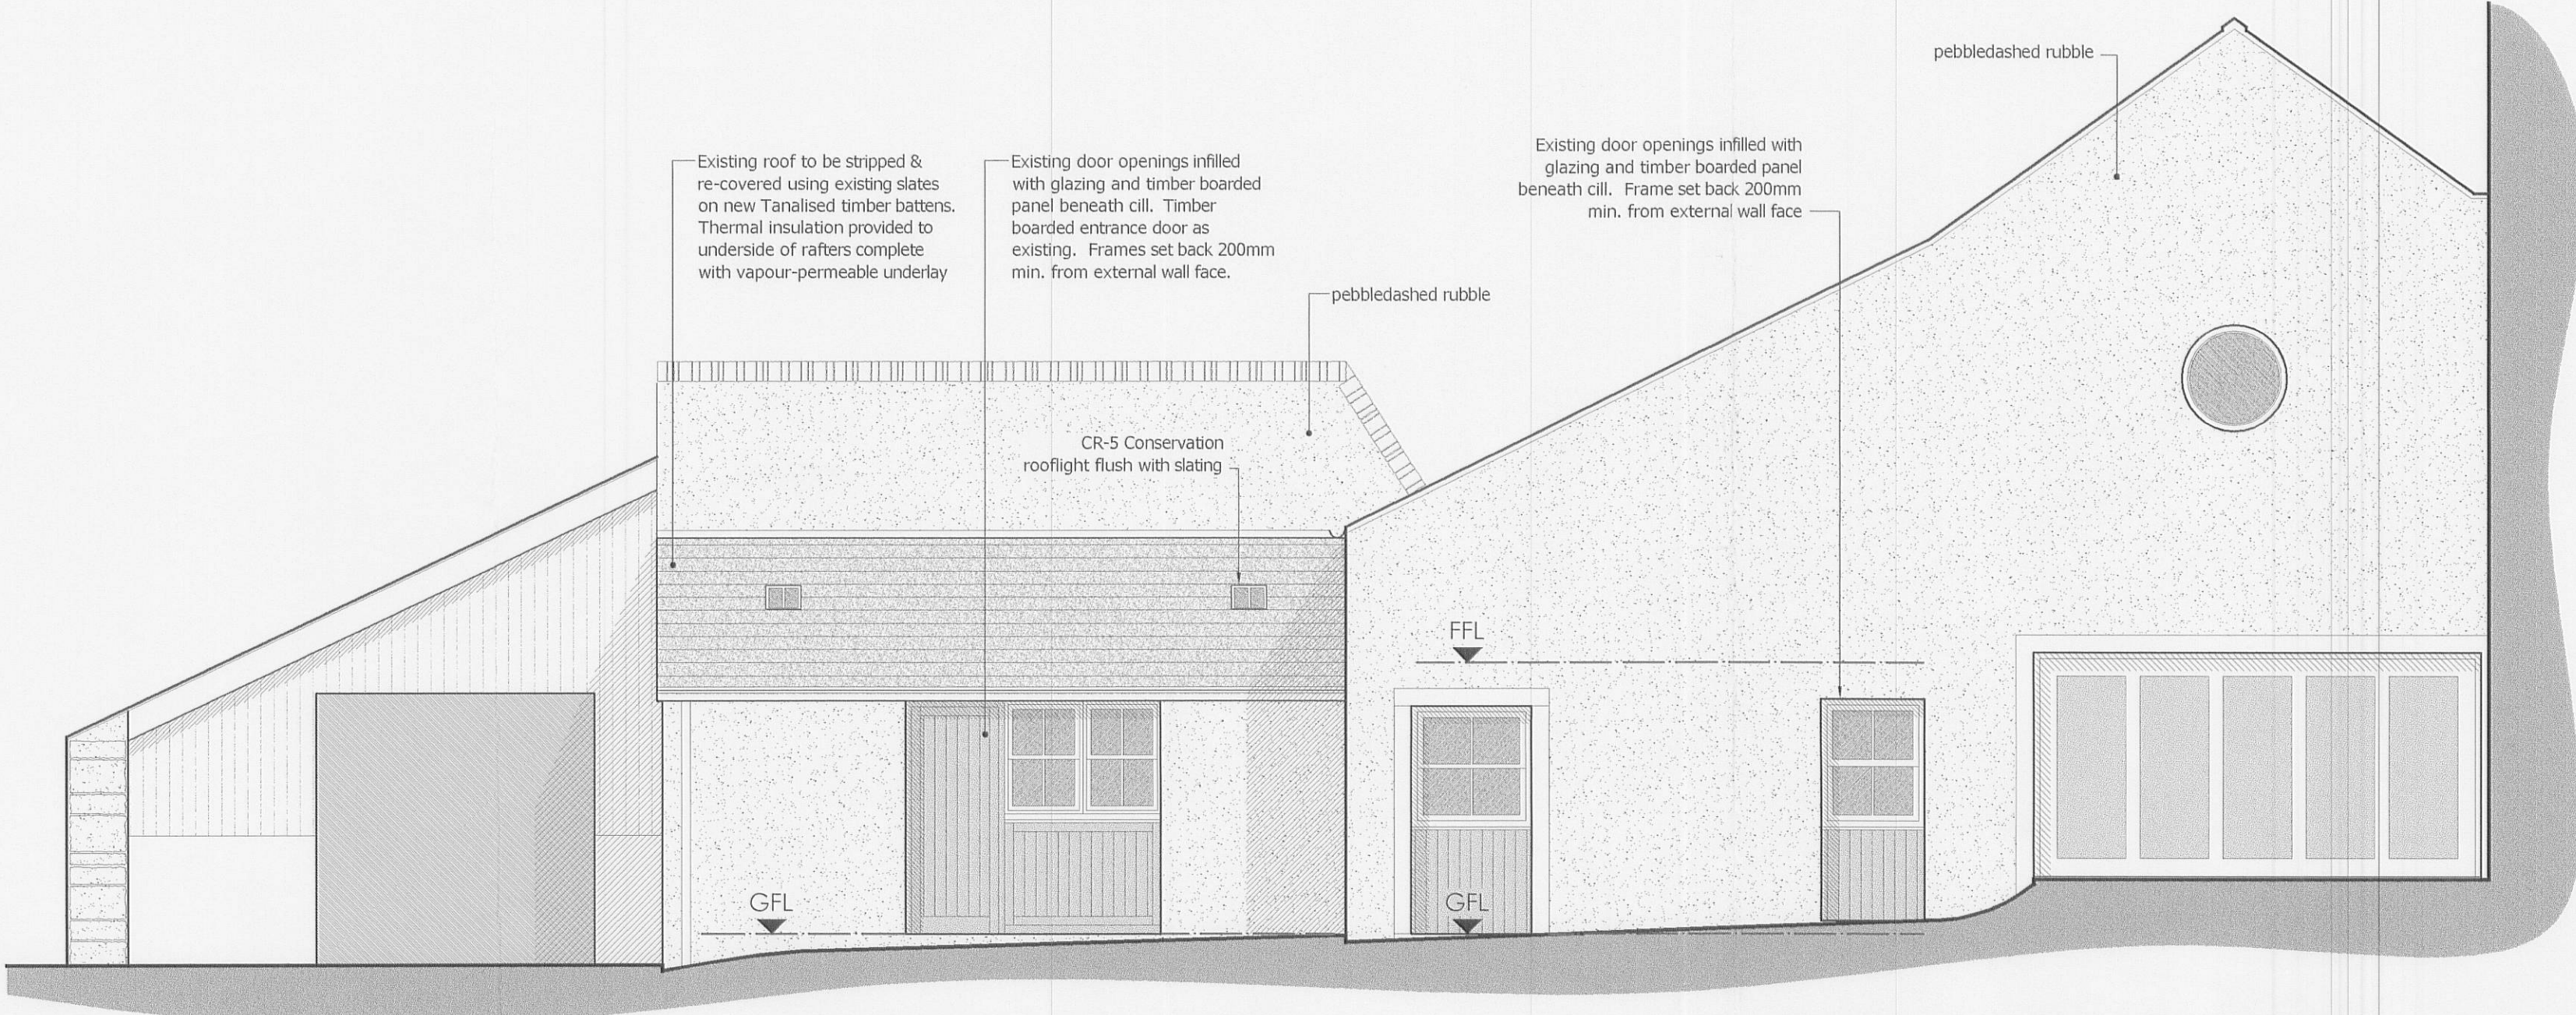

Proposed Elevation to Yard
(north-west)

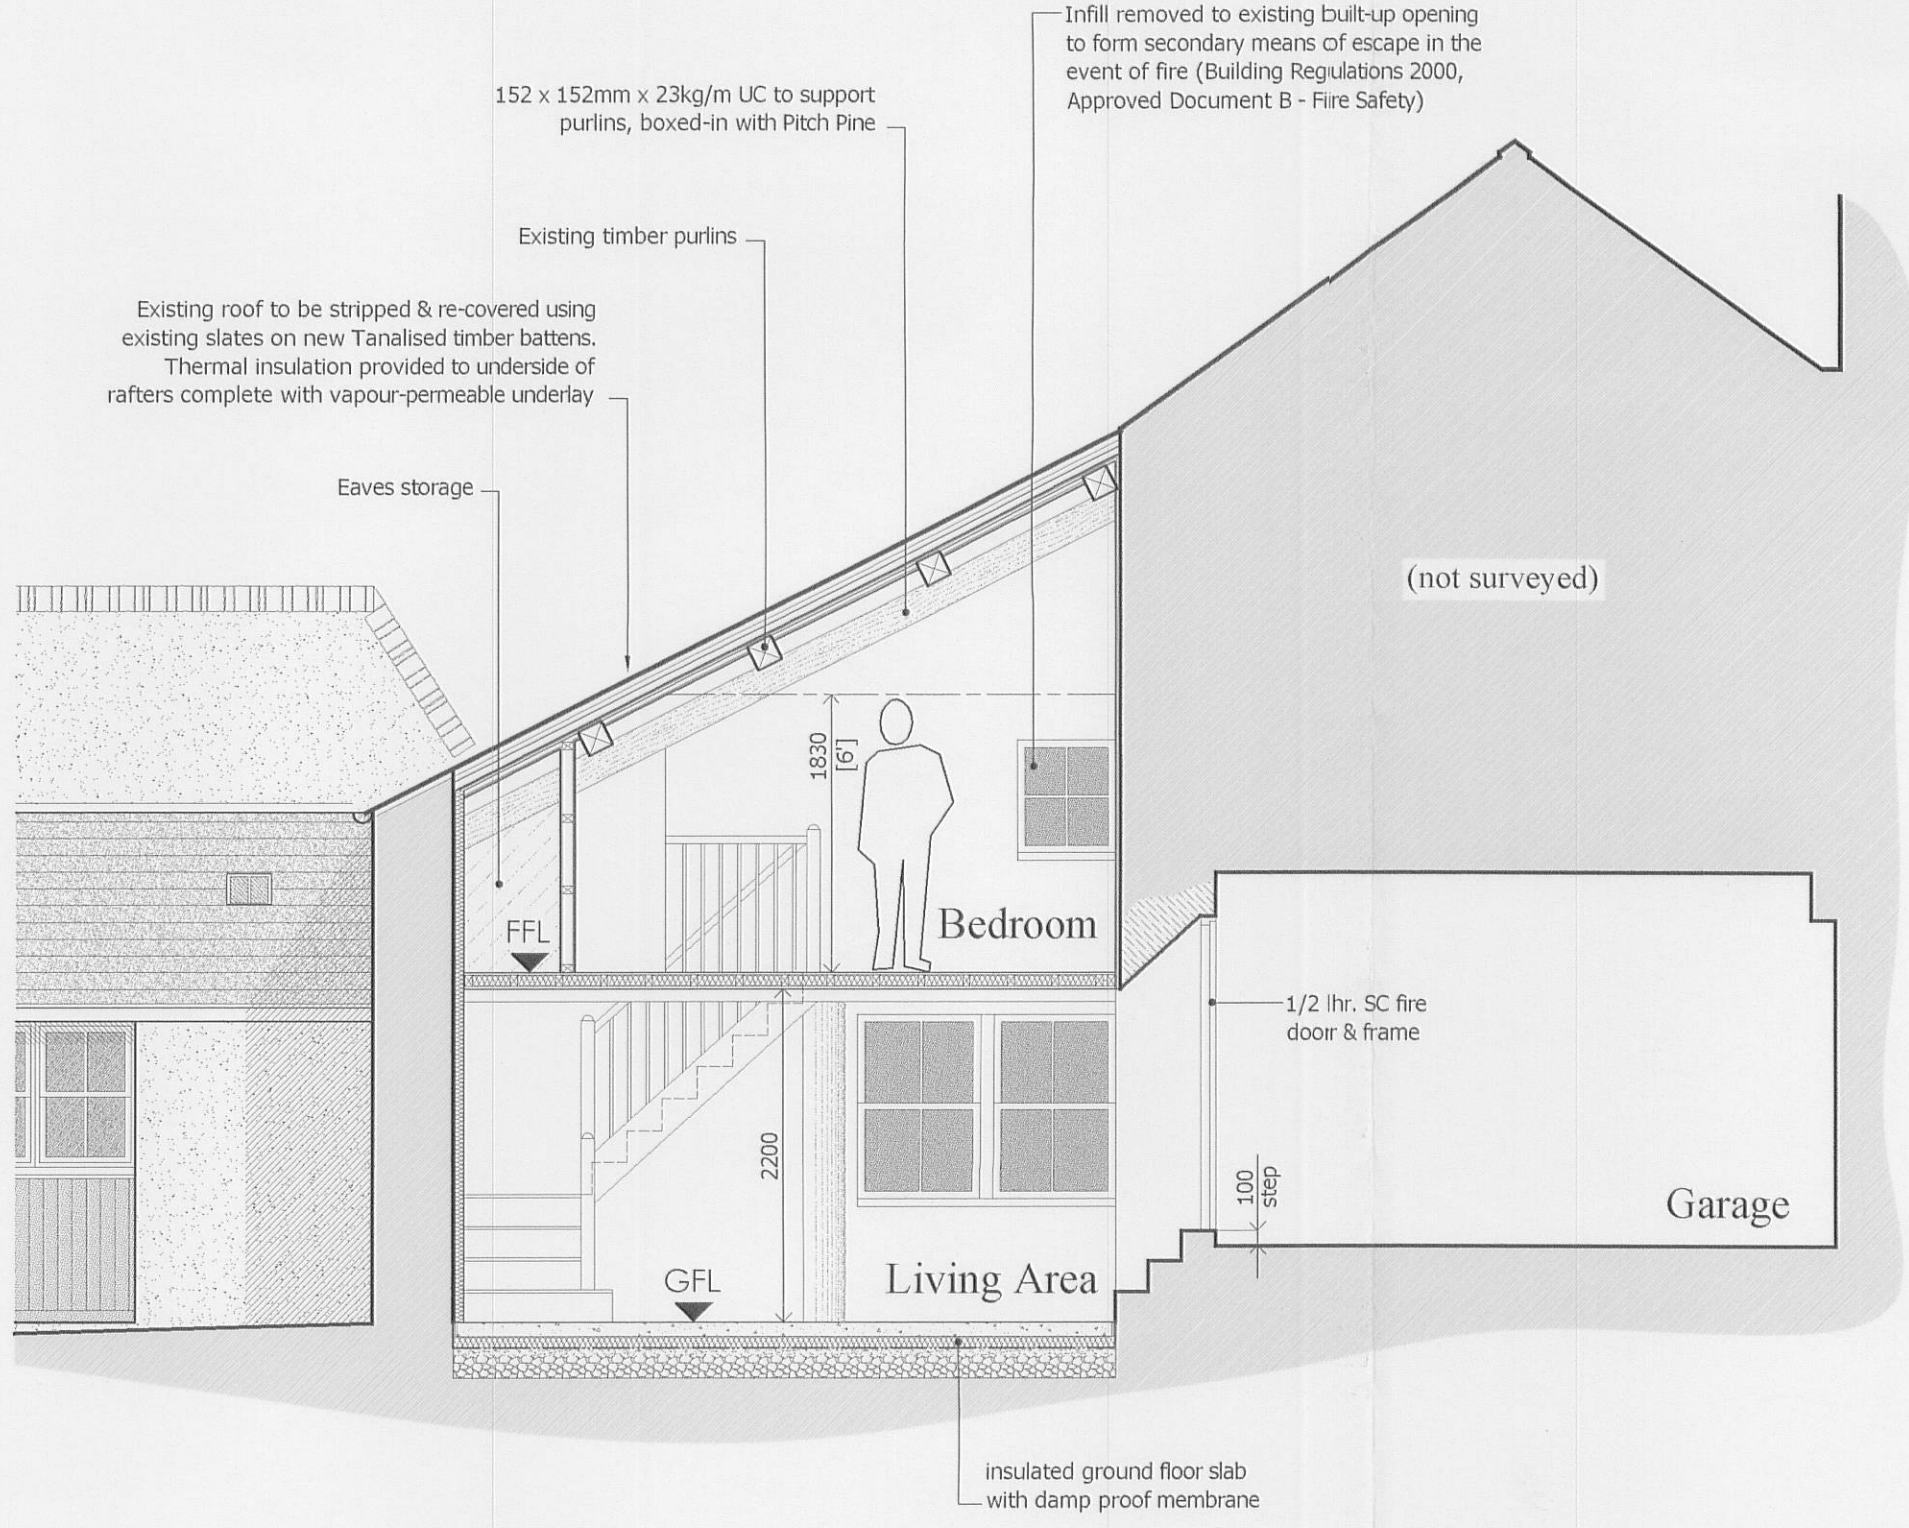

Section on X-X

NOTES

This drawing is the property of Marshal Peters Associates Limited. Copyright is reserved by them and the drawing is issued on the condition that it is not copied in whole or in part without the express written consent of Marshal Peters Associates Limited.

Dimensions should not be scaled. All dimensions to be checked on site by the contractor prior to commencement of the works.

Revision		Date
A	Proposed windows revised	07.X.08

Marshal Peters Associates
Chartered Surveyors &
Historic Building Consultants

Waters Farmhouse
Austwick
North Yorkshire
LA2 8AE

Telephone 01524 251029
Facsimile 01524 251241
Email survey@btinternet.com

RICS

PROPOSED ALTERATIONS
to OUTBUILDINGS at
WHITE HALL
GRINDLETON, CLITHEROE
for
MR W. RAYMAKERS

Title
PROPOSED

Drawing no. 2281: 08 Revision A

Scale Drawn Date