
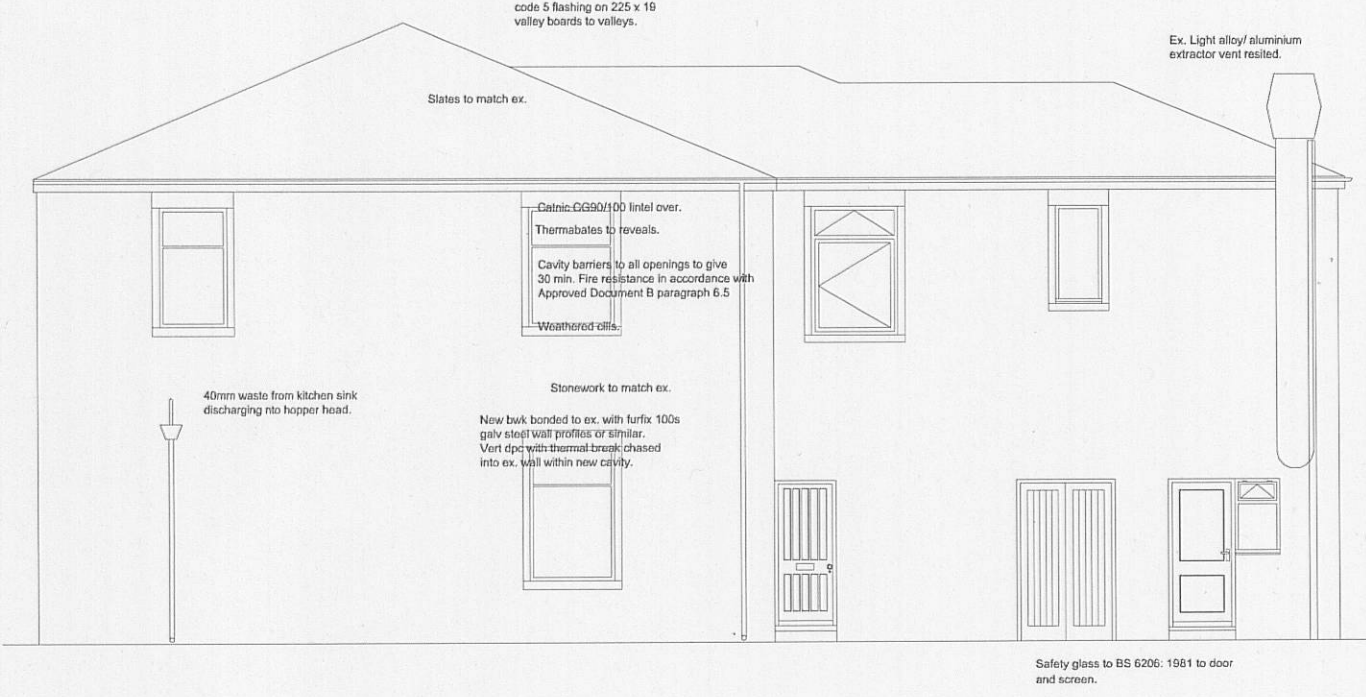
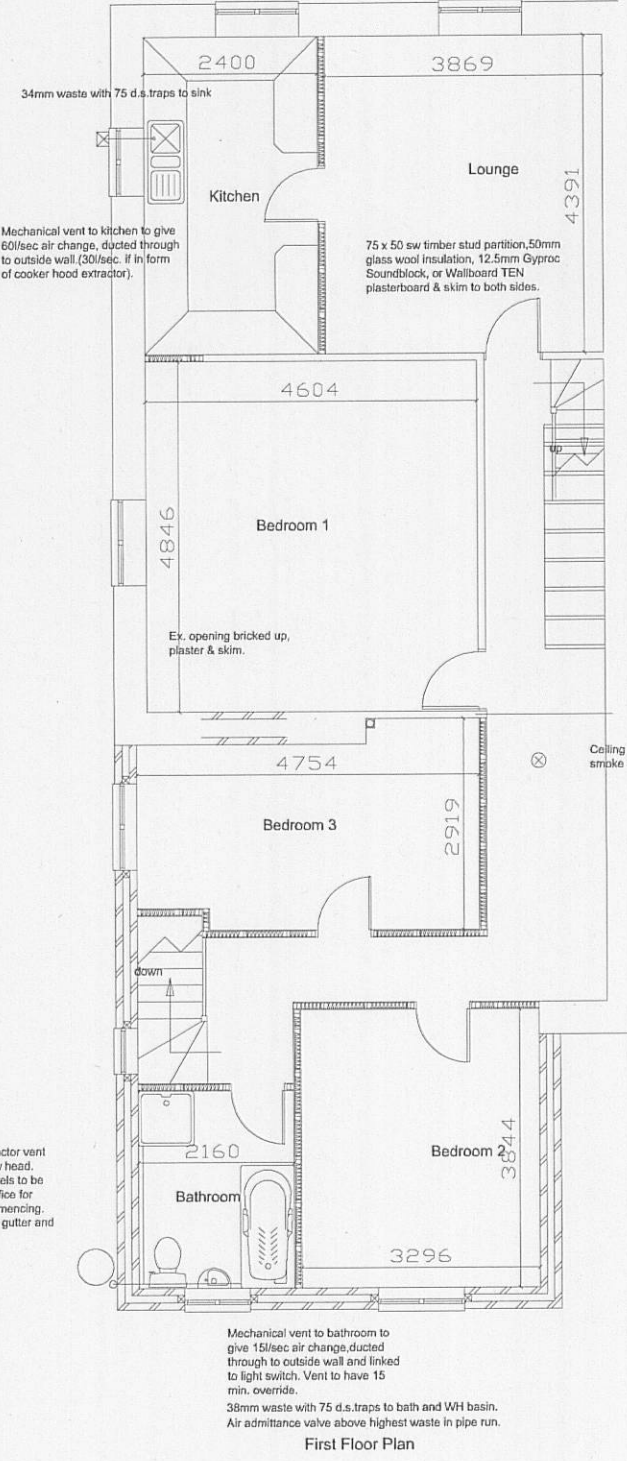


PROPOSED

320090035P

AMENDED PLANS RECEIVED
DATE 22 July 2009

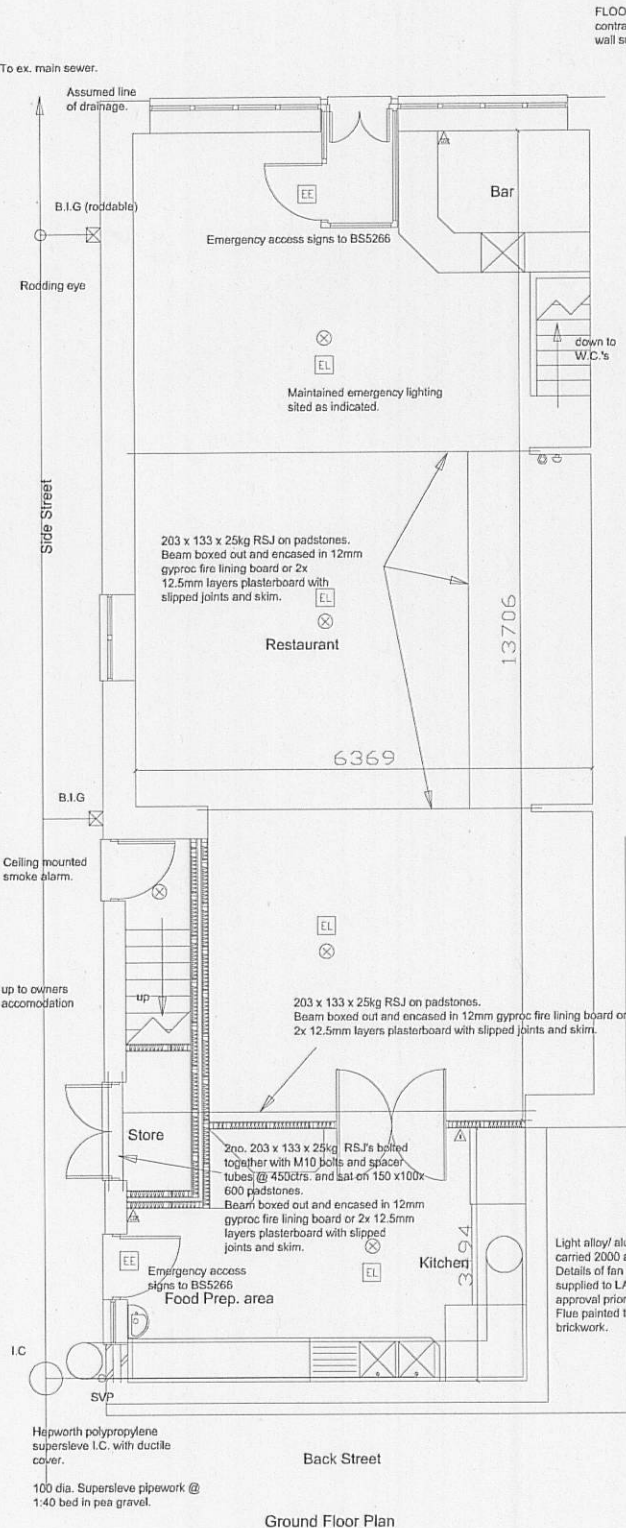

Ex. staircase removed and stairwell between ground and first floor to be infilled with 100 x 50 timber joists @ 400 ctrs across the width of the stairwell. Joists sat in galv steel shoes fitted to stair trimmer. 22mm floor quality t & g moisture resistant weyroc flooring on new joists. 100mm mineral wool insulation with min. density 10kg/m. Plasterboard & skim

Ex. Light alloy/ aluminium extractor vent resited.


100 dia. SVP with cowl taken 900 above window head, penetration point to be collared or boxed and insulated.

Catnic CG90/100 lintel over. Thermabates to reveals.

Cavity barriers to all openings to give 30 min. Fire resistance in accordance with Approved Document B paragraph 6.5

Weathered eills.

- Legend:
- ☒ - Smoke alarm/heat detector
 - EE - Emergency exit sign
 - EL - Emergency lighting
 - ⊙ - Break glass
 - ⊙ - Fire alarm
 - △ - CO² extinguisher
 - △ - Fire blanket

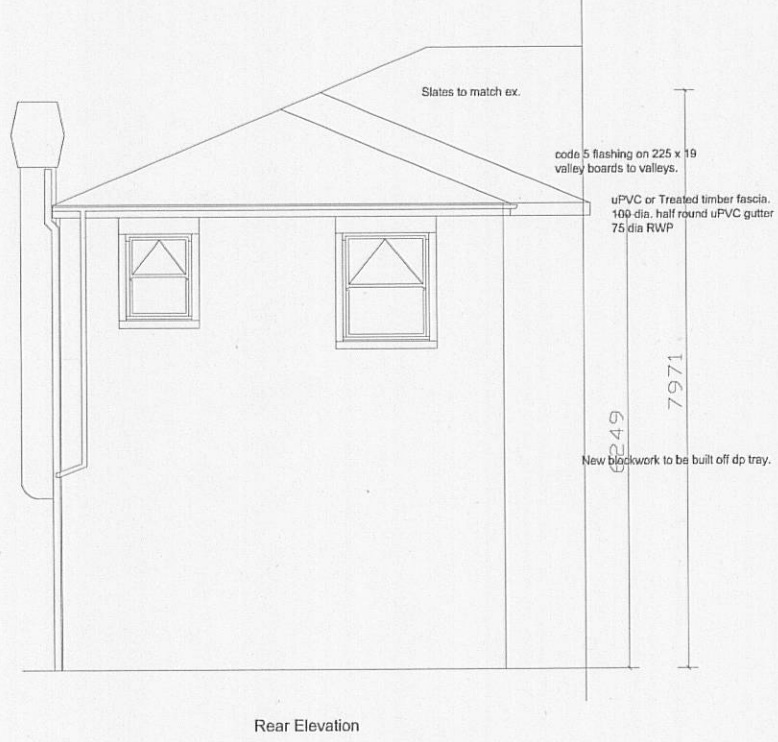

Client Great Land Cantonese Restaurant		
Job Title 28 Cockerill Terrace Barrow Nr Whalley BB7 9AU		
Drawing Title Proposed internal alterations to Reastaurant and extension and creation of new access to first floor accomodation		
Scale 1:50		
Date Dec. '08	Drawn by BPS	
Amendment A - 22/07/09		
Drg. No. 01/1208/T02	Rev. A	
43 ST. JOHNS ROAD, HEYSHAM, LA3 1EX TEL: (01524) 415208 FAX: (01524) 423106 MOBILE: 07748 E-MAIL: Buildingplanserv@aol.com		