




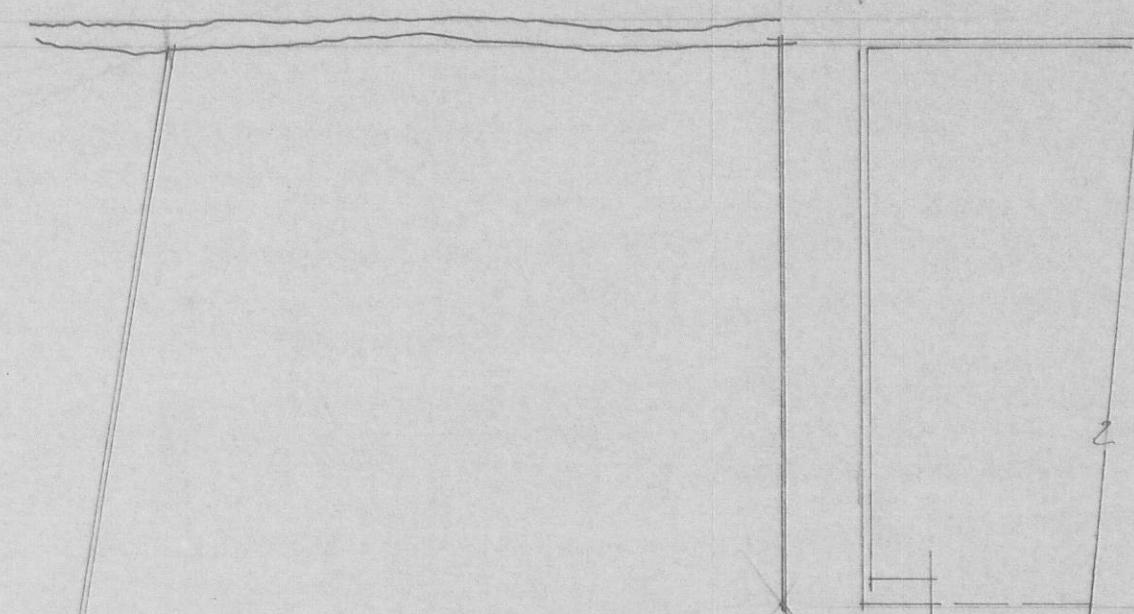


GARDEN

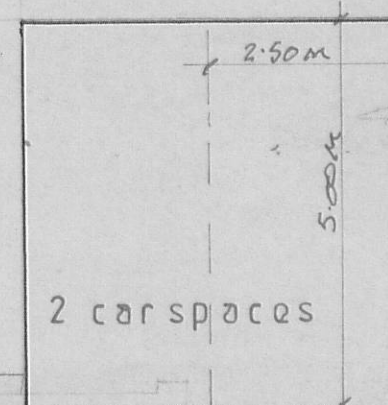


Ground Floor

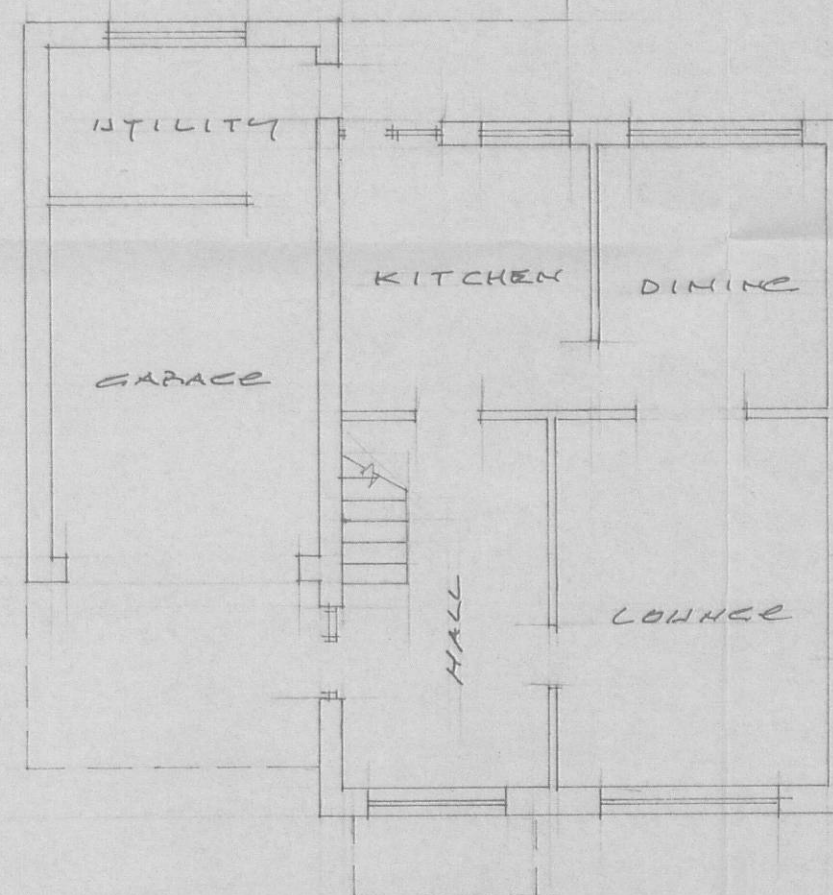

brooklyn

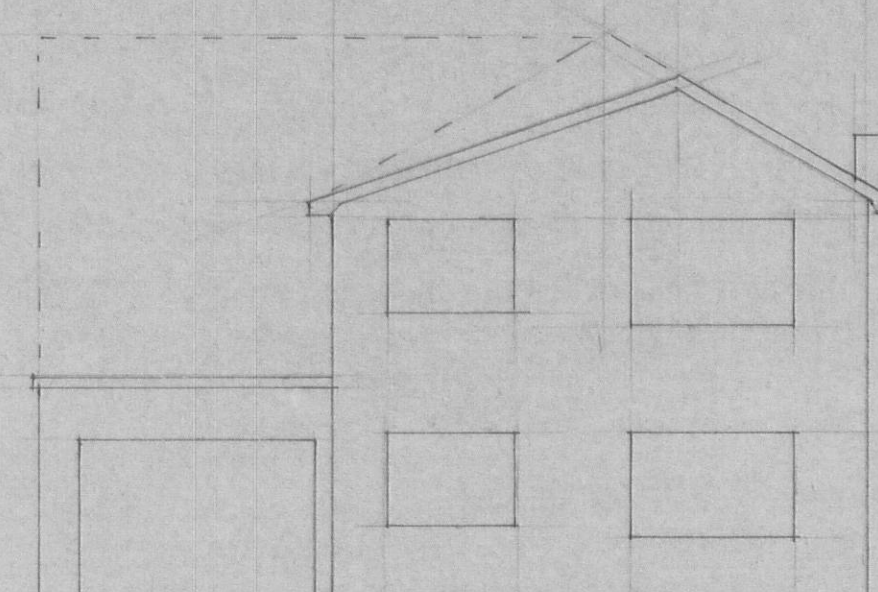


East

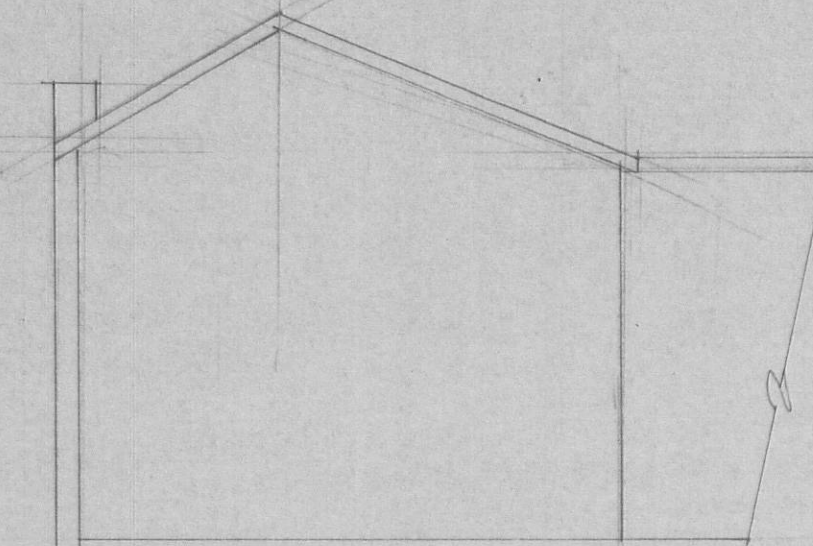


rosedale


grandown

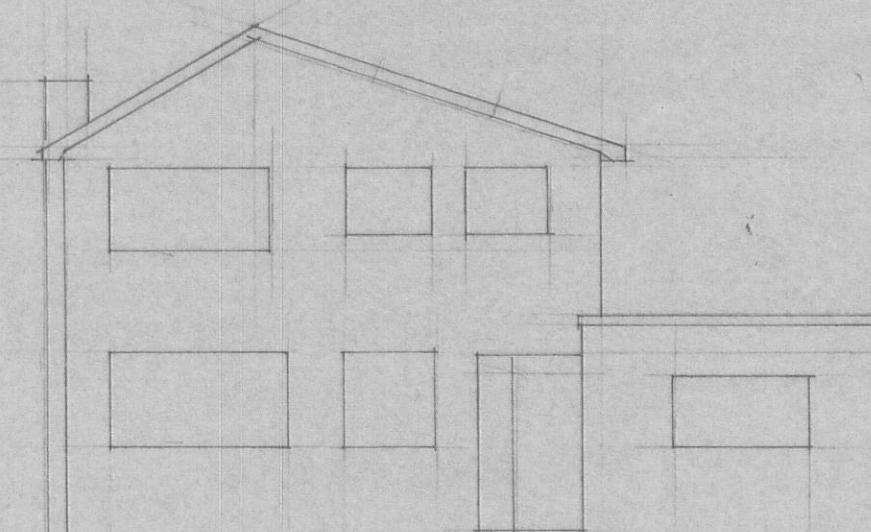


West

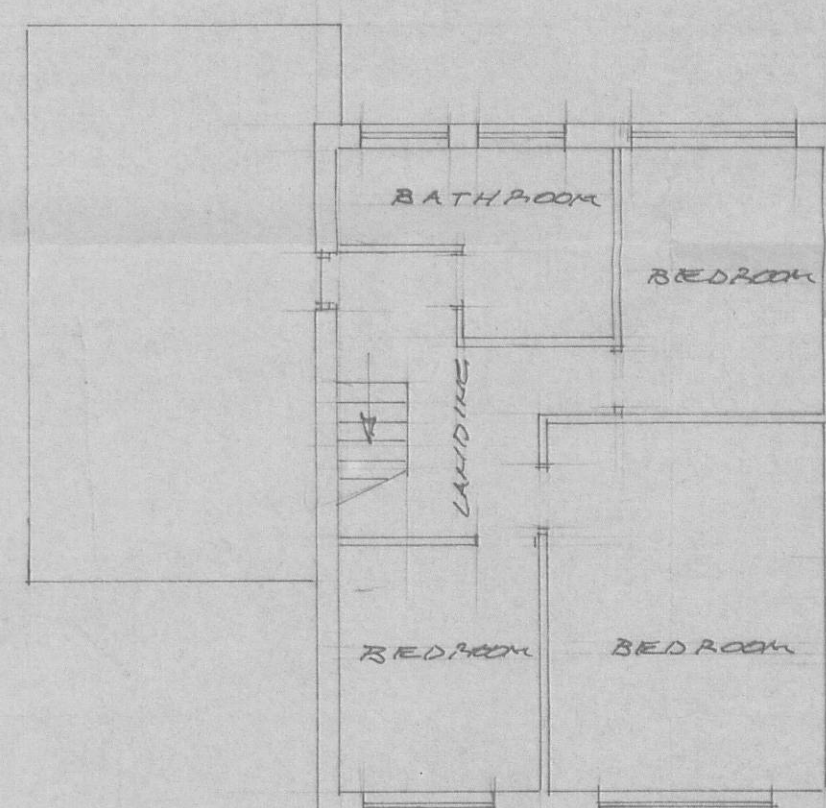

First Floor

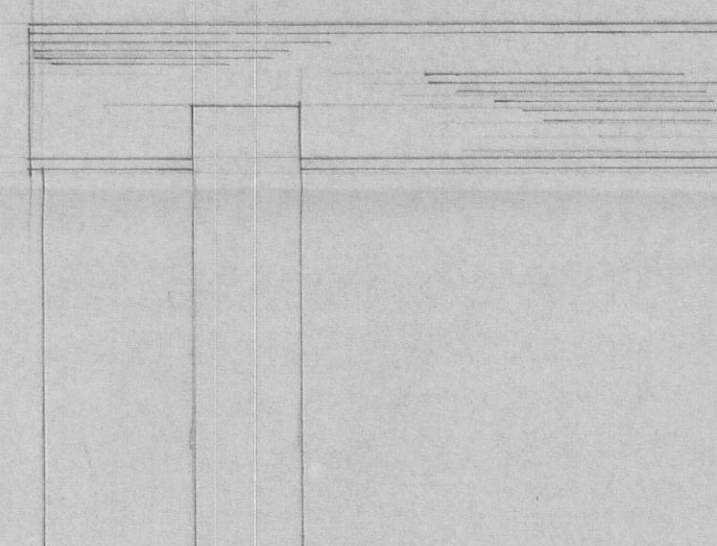

North

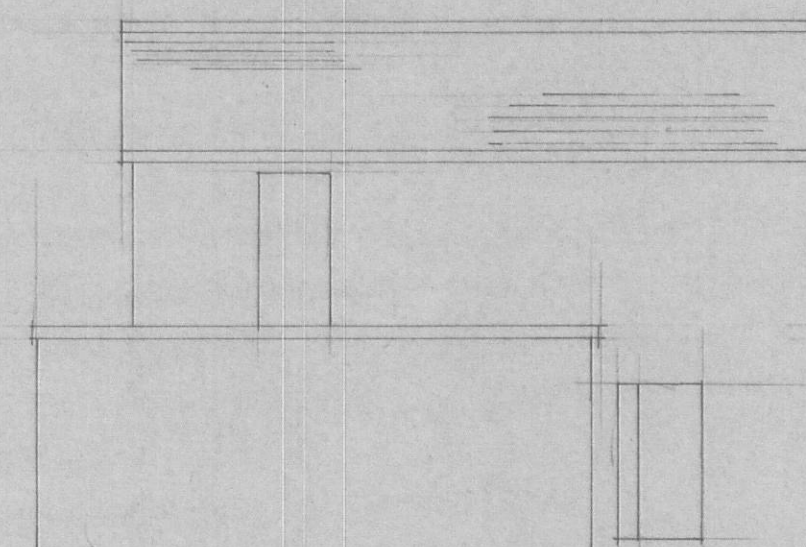

South

320090073P

AMENDED PLANS RECEIVED
DATE 18/3/09

S.J. Bizlecki Limited
Building Surveyors

Drawing no 6005

Scale 1:100

Existing plan layouts
and elevations

Proposed
Ground and First
Floor Extensions
At
Grandown
Back Lane
Grindleton