


320090083

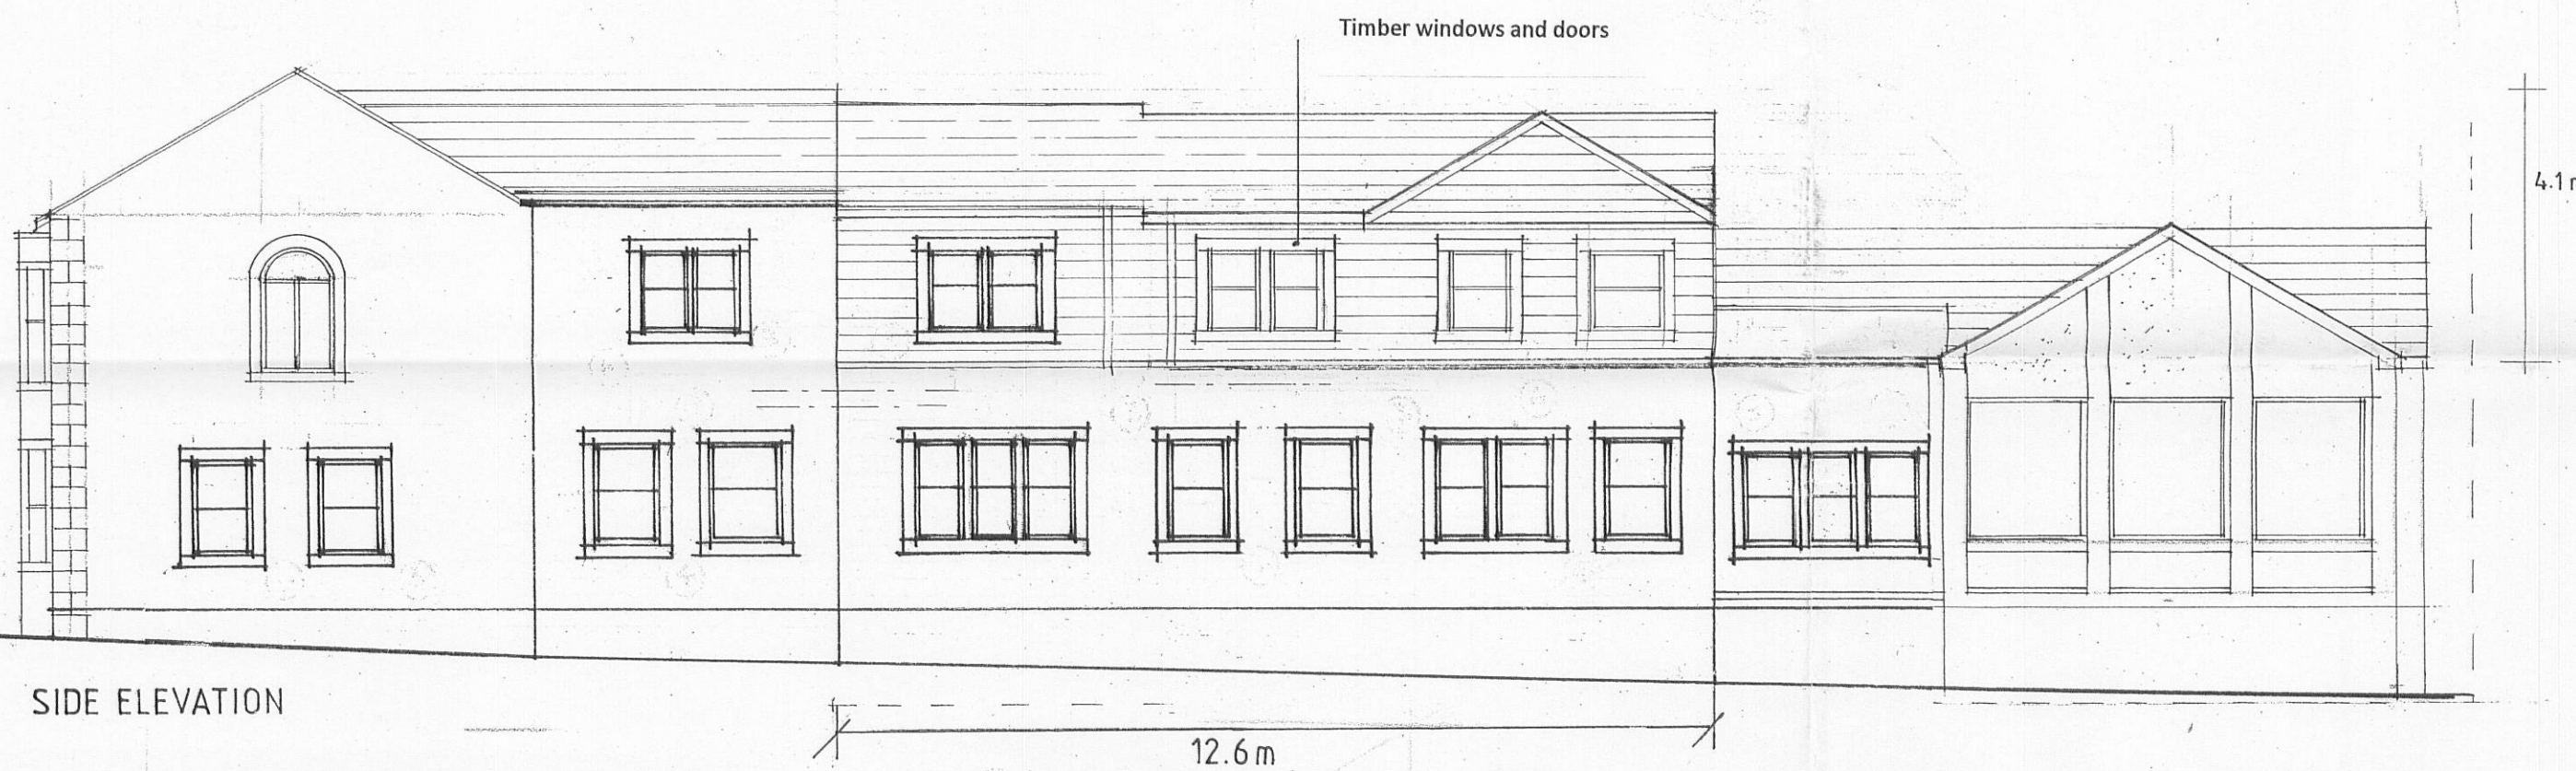

Rev.B Materials added 27/01/09 JB
A: ELEVATIONS AMENDED 12/1/09

Client

INDIVIDUAL INNS

Job Title

PROPOSED ALTERATIONS TO
SPREAD EAGLE
SAWLEY

Drawing Title

PROPOSED ELEVATIONS

Scale

1:100

Date

SEPT 08

Drawn

LKR



Sunderland Peacock & Associates Ltd.
Chartered Architects
Stanley House, Lowergate,
Clitheroe, Lancashire BB7 1AD.
Tel: 01200 423178 Fax: 01200 427328
E-mail: enquiries@spanda.co.uk

3878 - 2 KB