
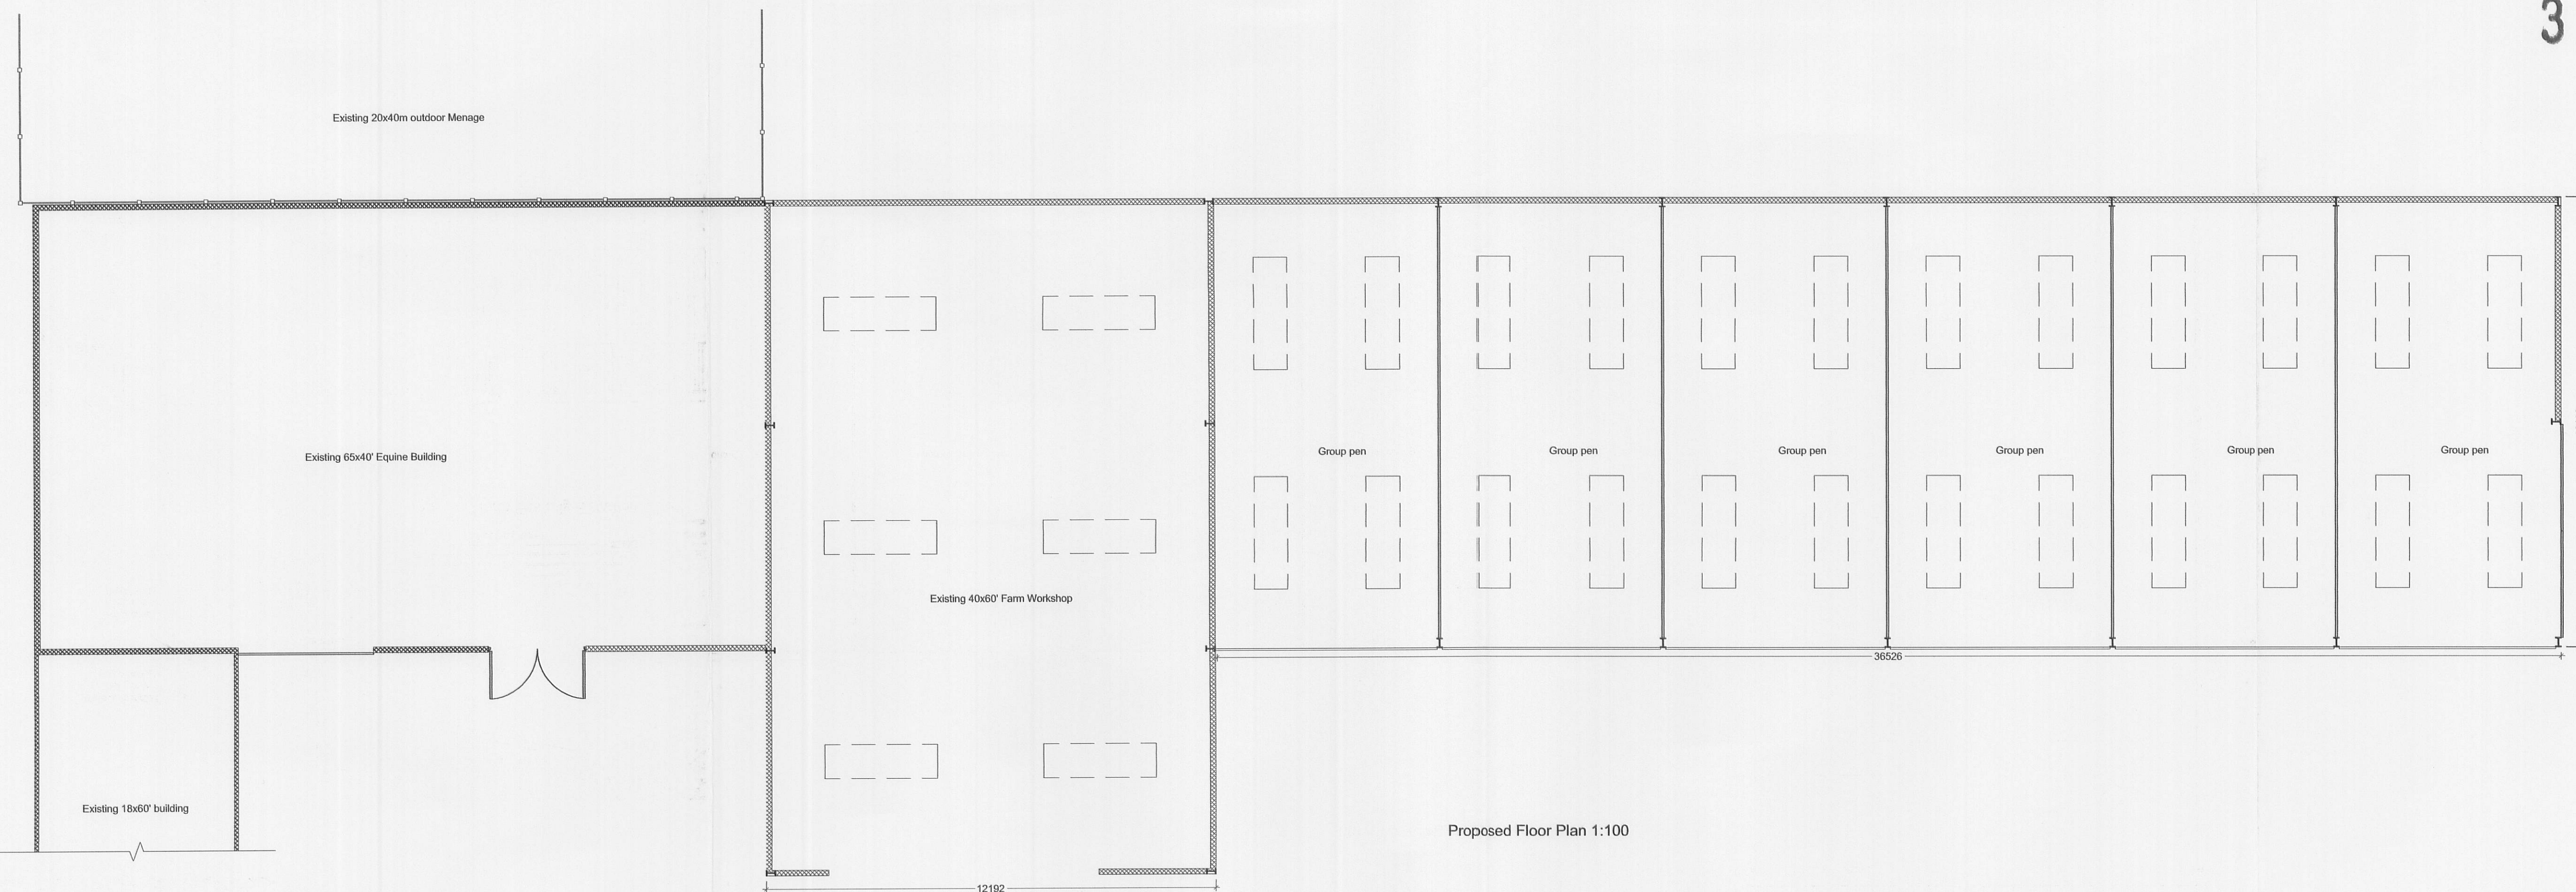
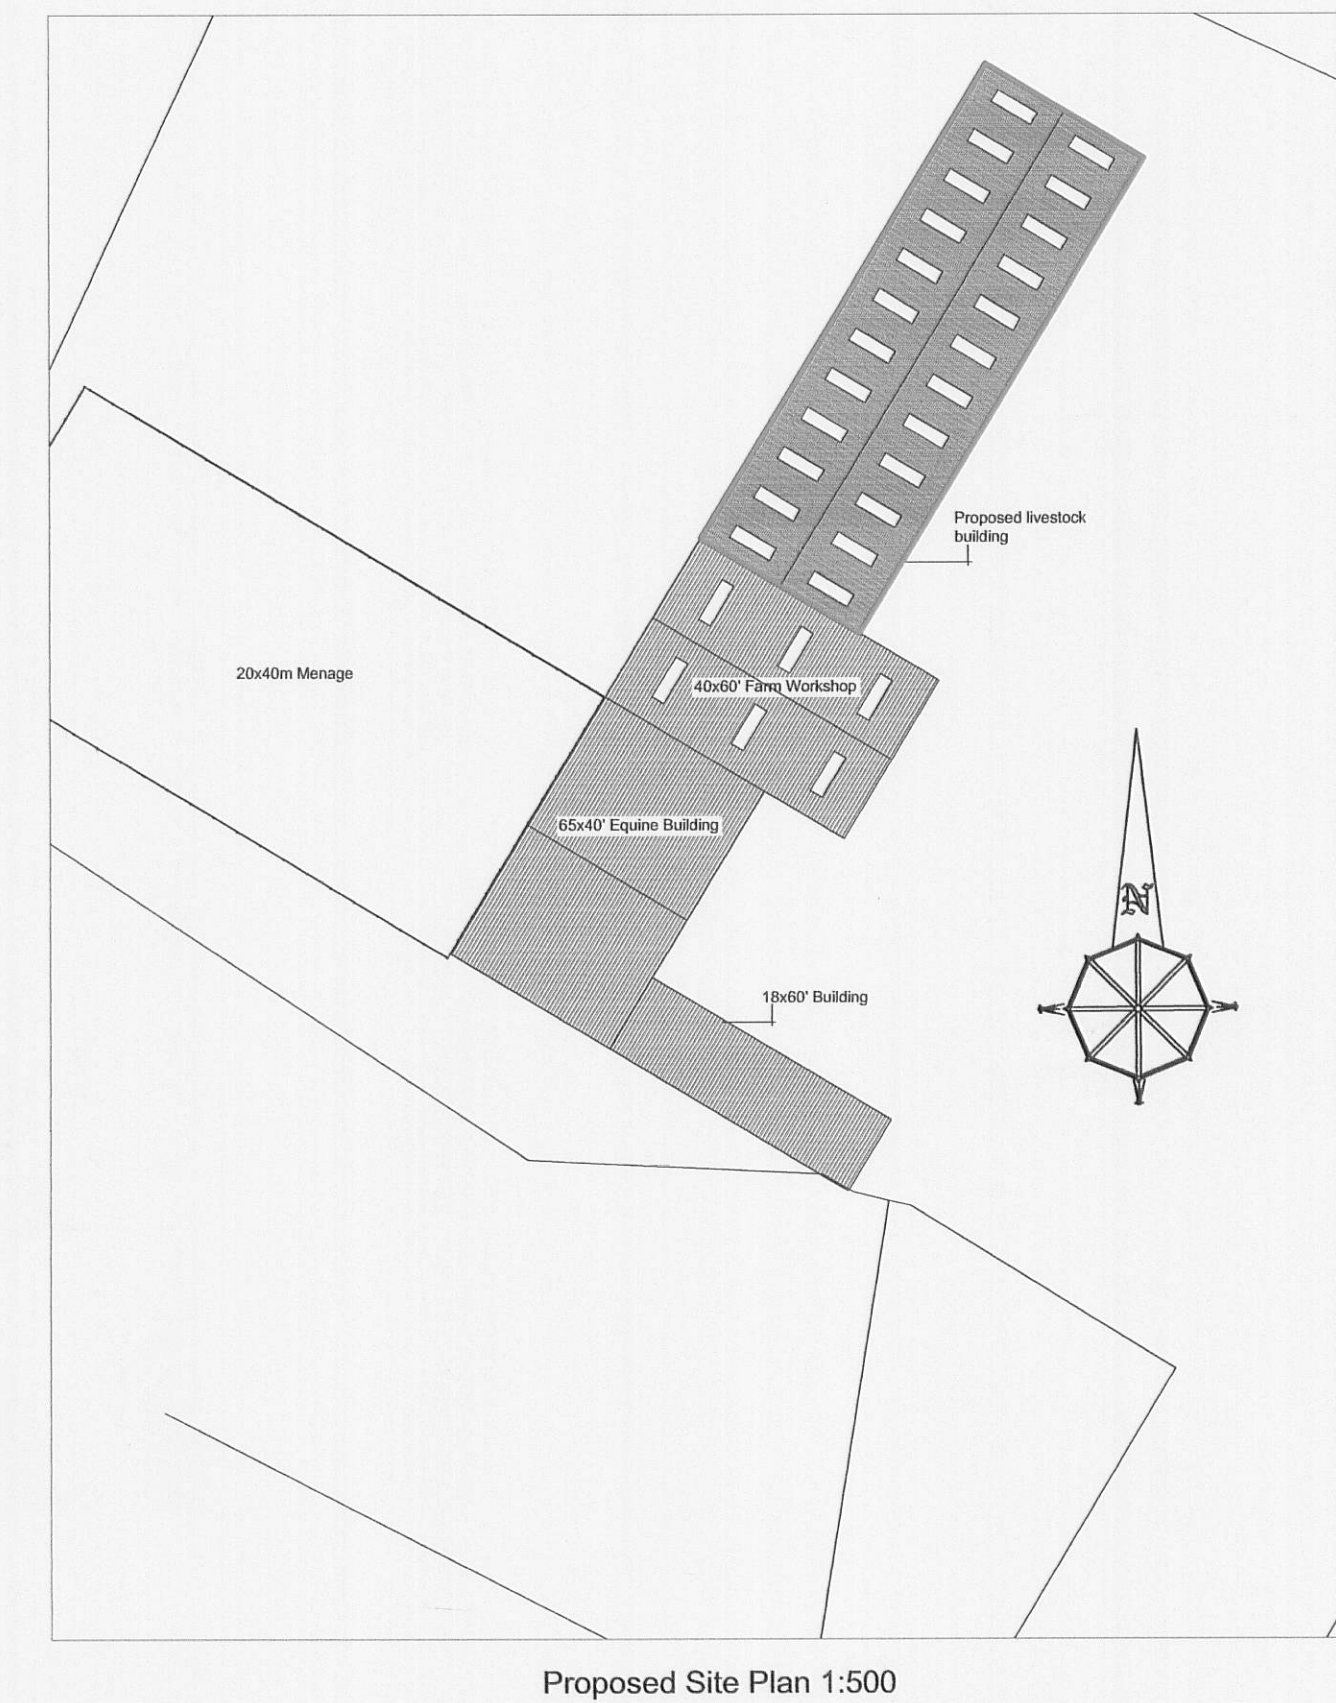
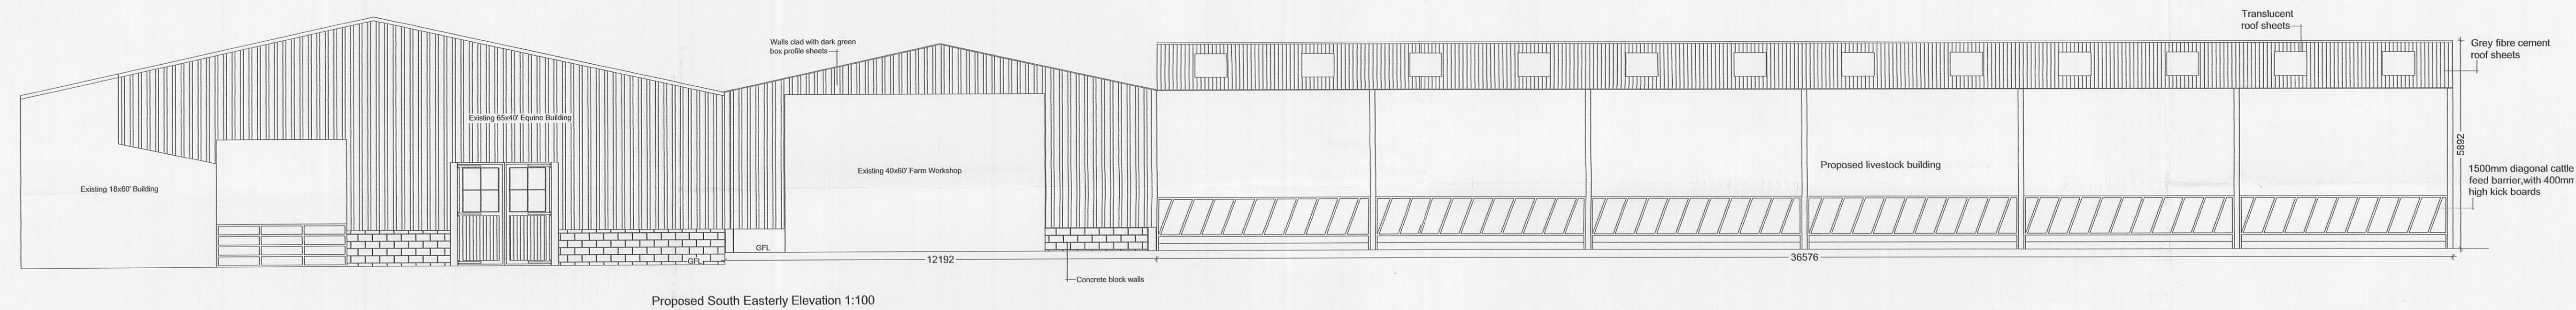
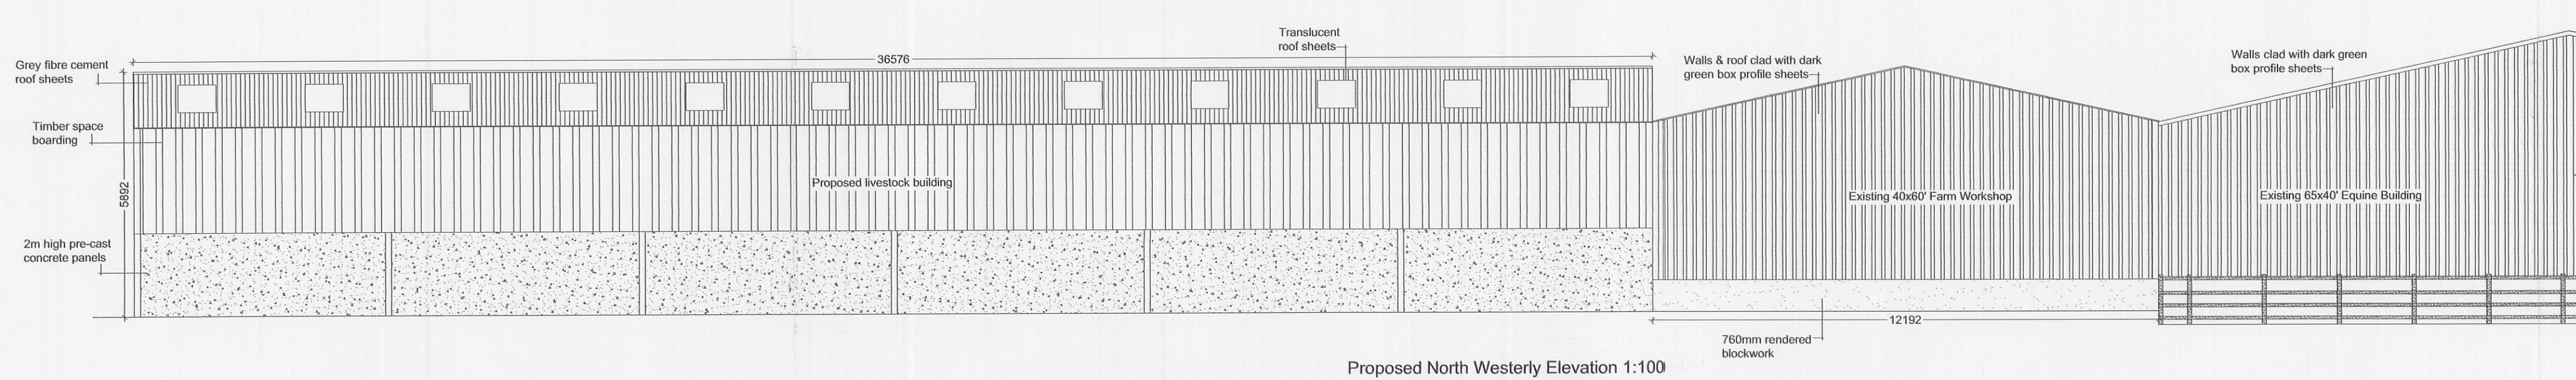


Proposed extension to farm workshop, Edisford Bridge Farm, Edisford Bridge, Clitheroe, BB7 3LJ~

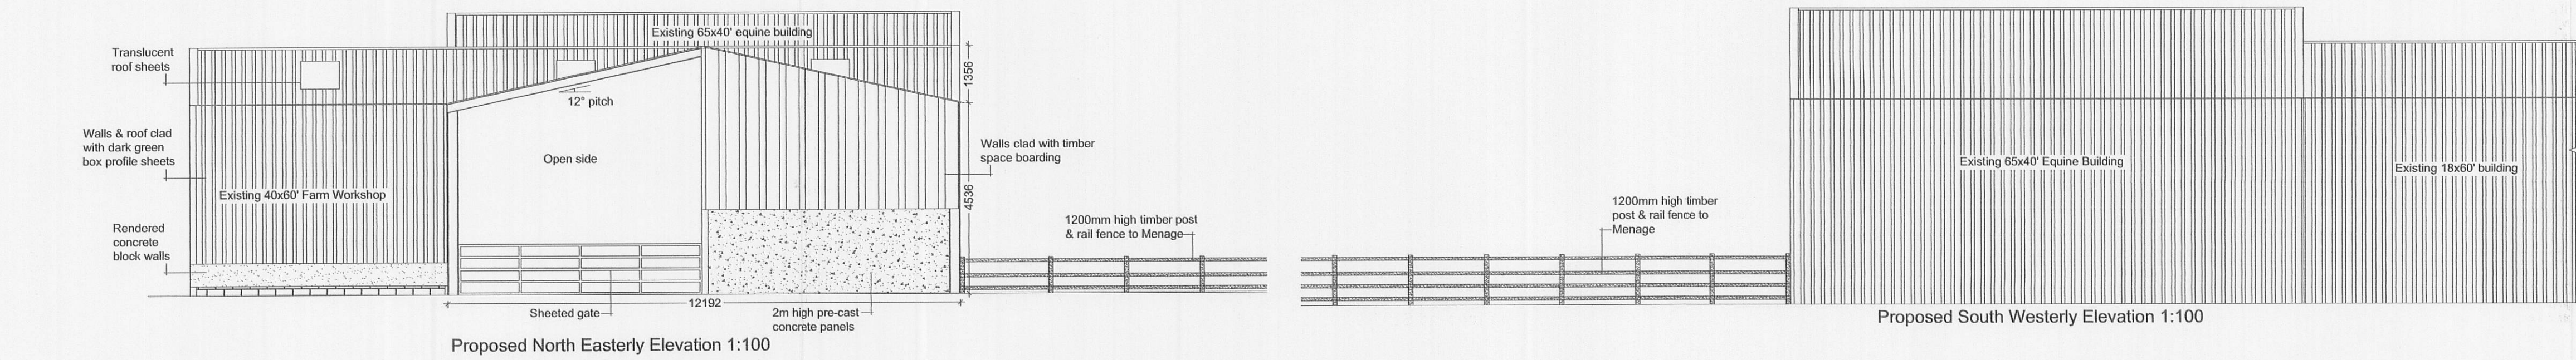

3 2 0090652P

Notes:

All work is to be carried out to the latest current British standards Codes of Practice and recognised working practices.

All work and materials should comply with Health and Safety legislation.

All dimensions are in millimetres where explicitly shown otherwise.

The contractor should check and certify all dimensions as work proceeds and notify the architect of any discrepancies.

Do not scale off the drawings, if in doubt ask.

G H A

Chartered Surveyors
34 Wellgate
Clitheroe
Lancashire BB7 2DP
T: 01200 442301
F: 01200 442302
Email: info@ghaonline.co.uk

Title: *PROPOSED BUILDING*
Edisford Bridge Farm
Edisford Bridge
Clitheroe
BB7 3LJ

Project No: Kno/321/806/02	Drawn: AJM
----------------------------	------------

Client: Mr & Mrs Knowles

Date: 19.05.09	Scale: 1:100/500
-----------------------	-------------------------

Amendments:							
-------------	--	--	--	--	--	--	--