



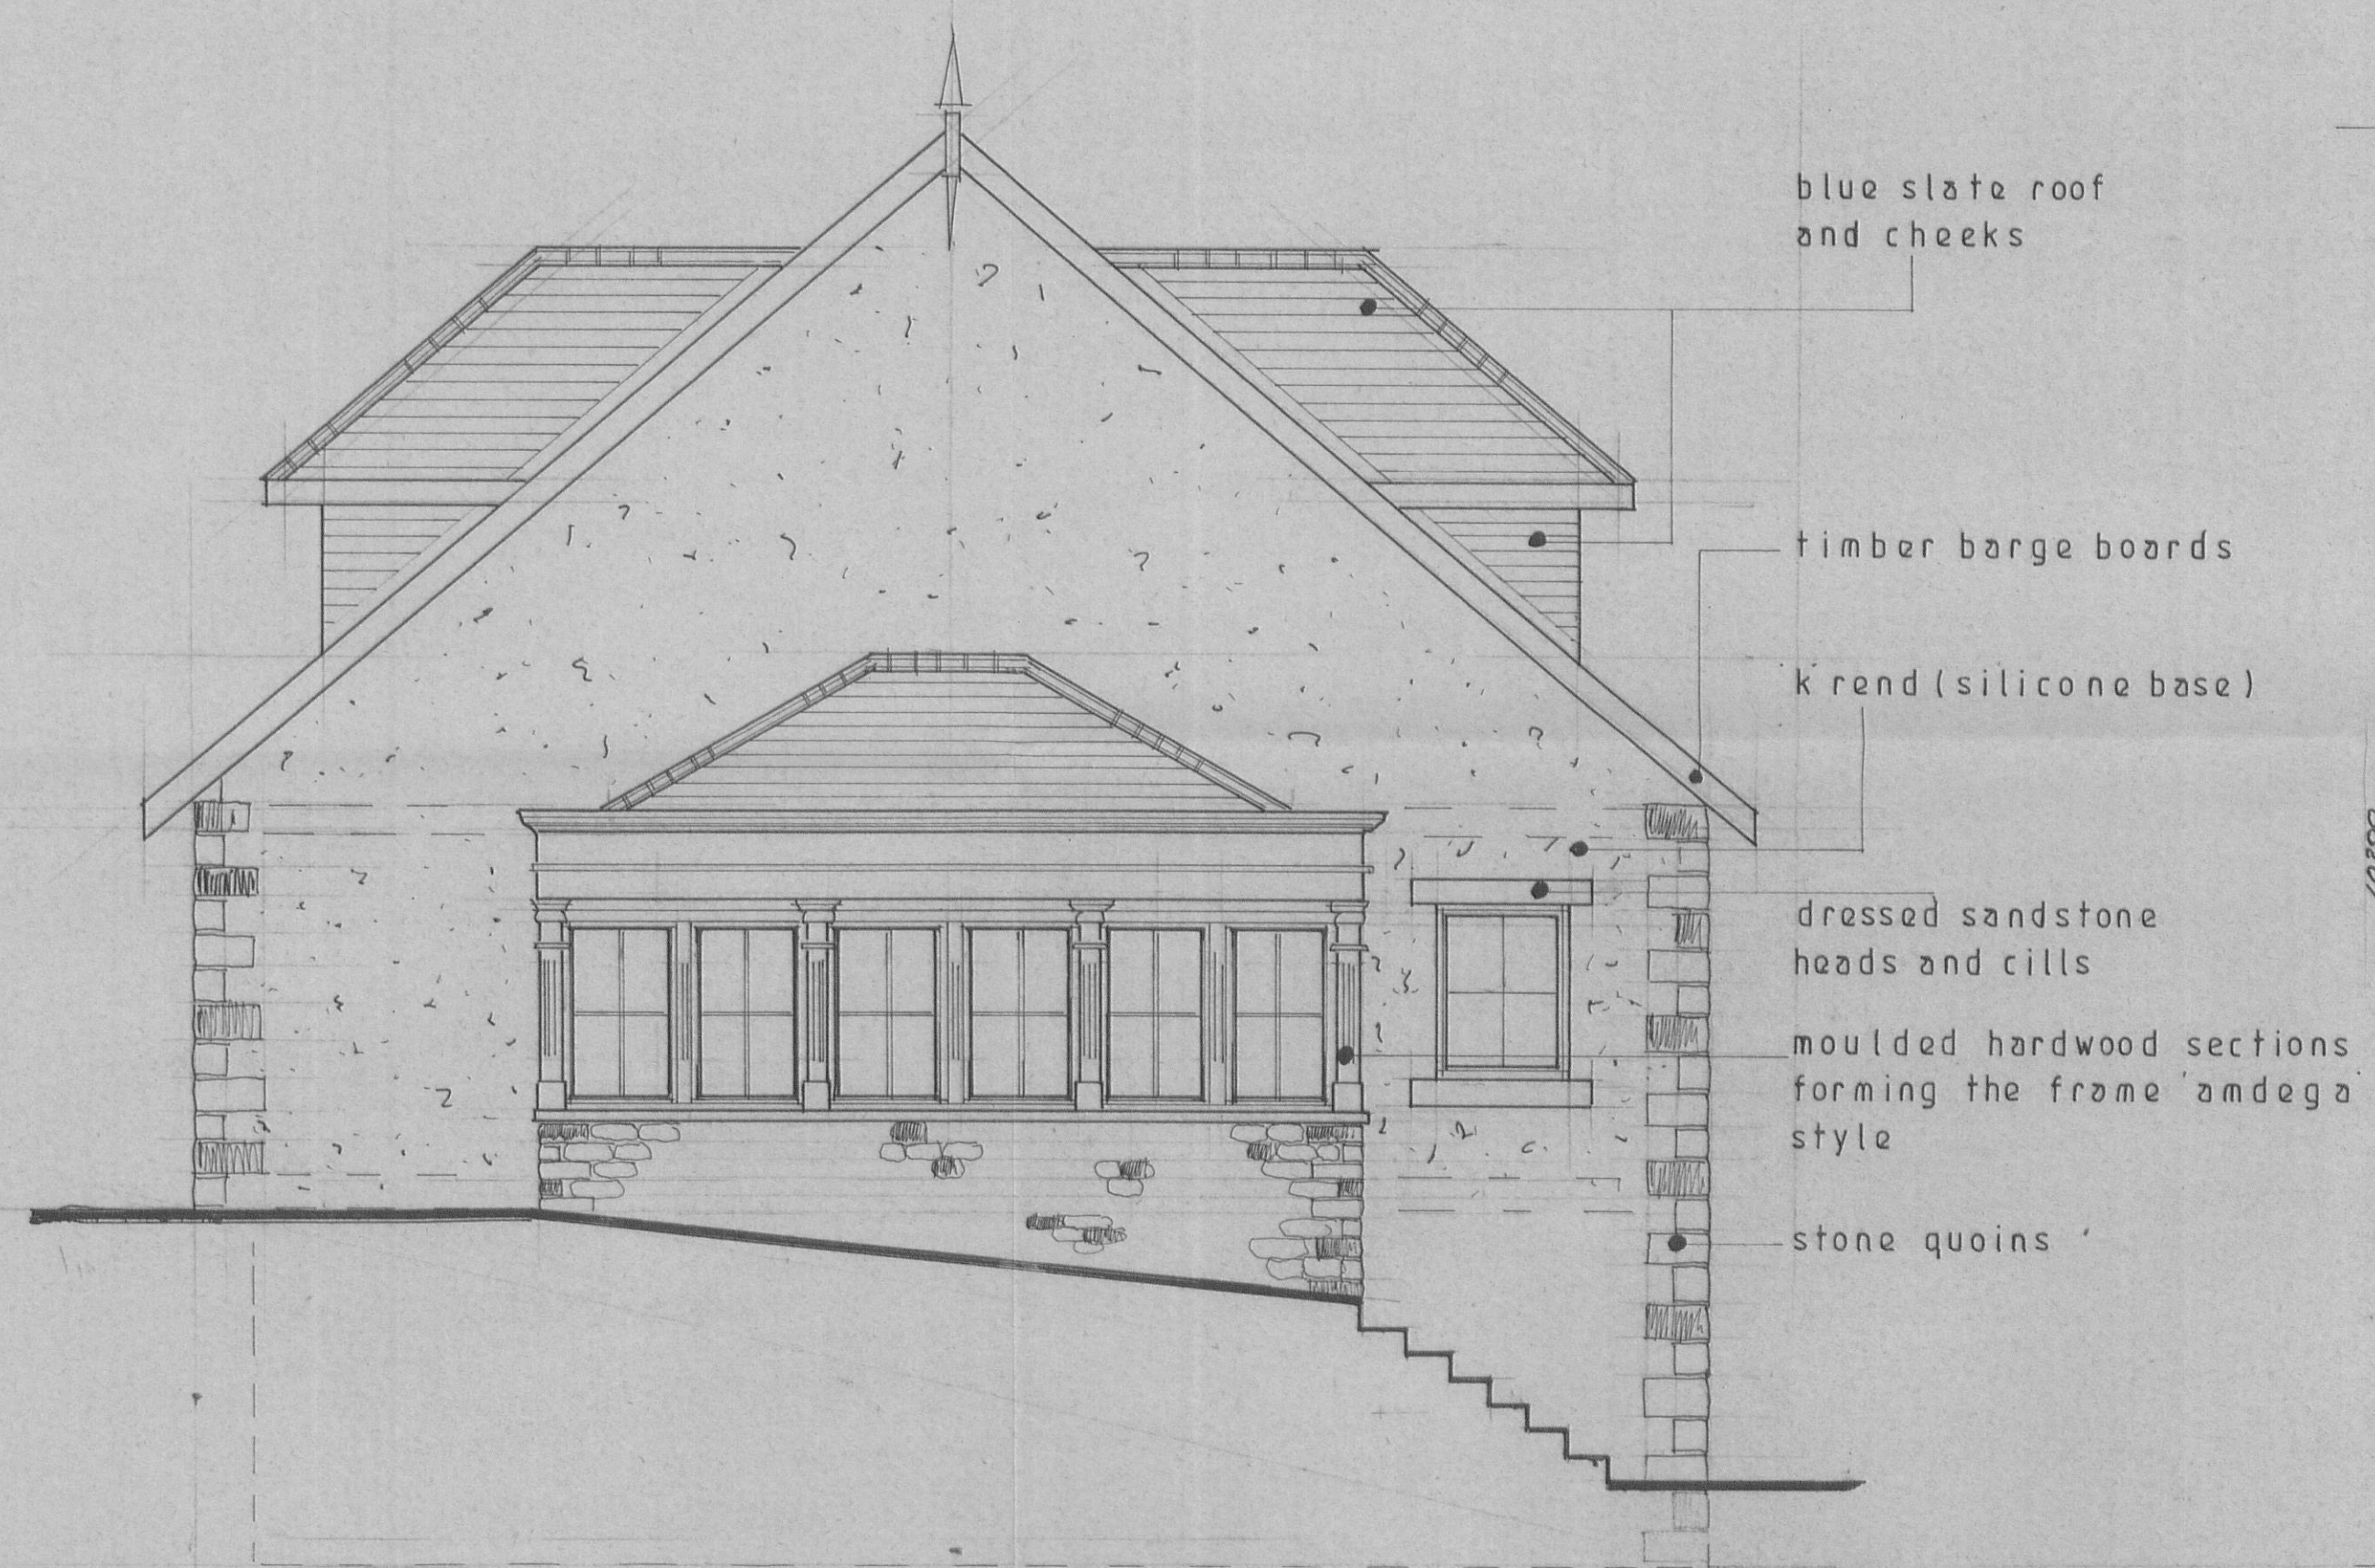

Side Elevation (north)

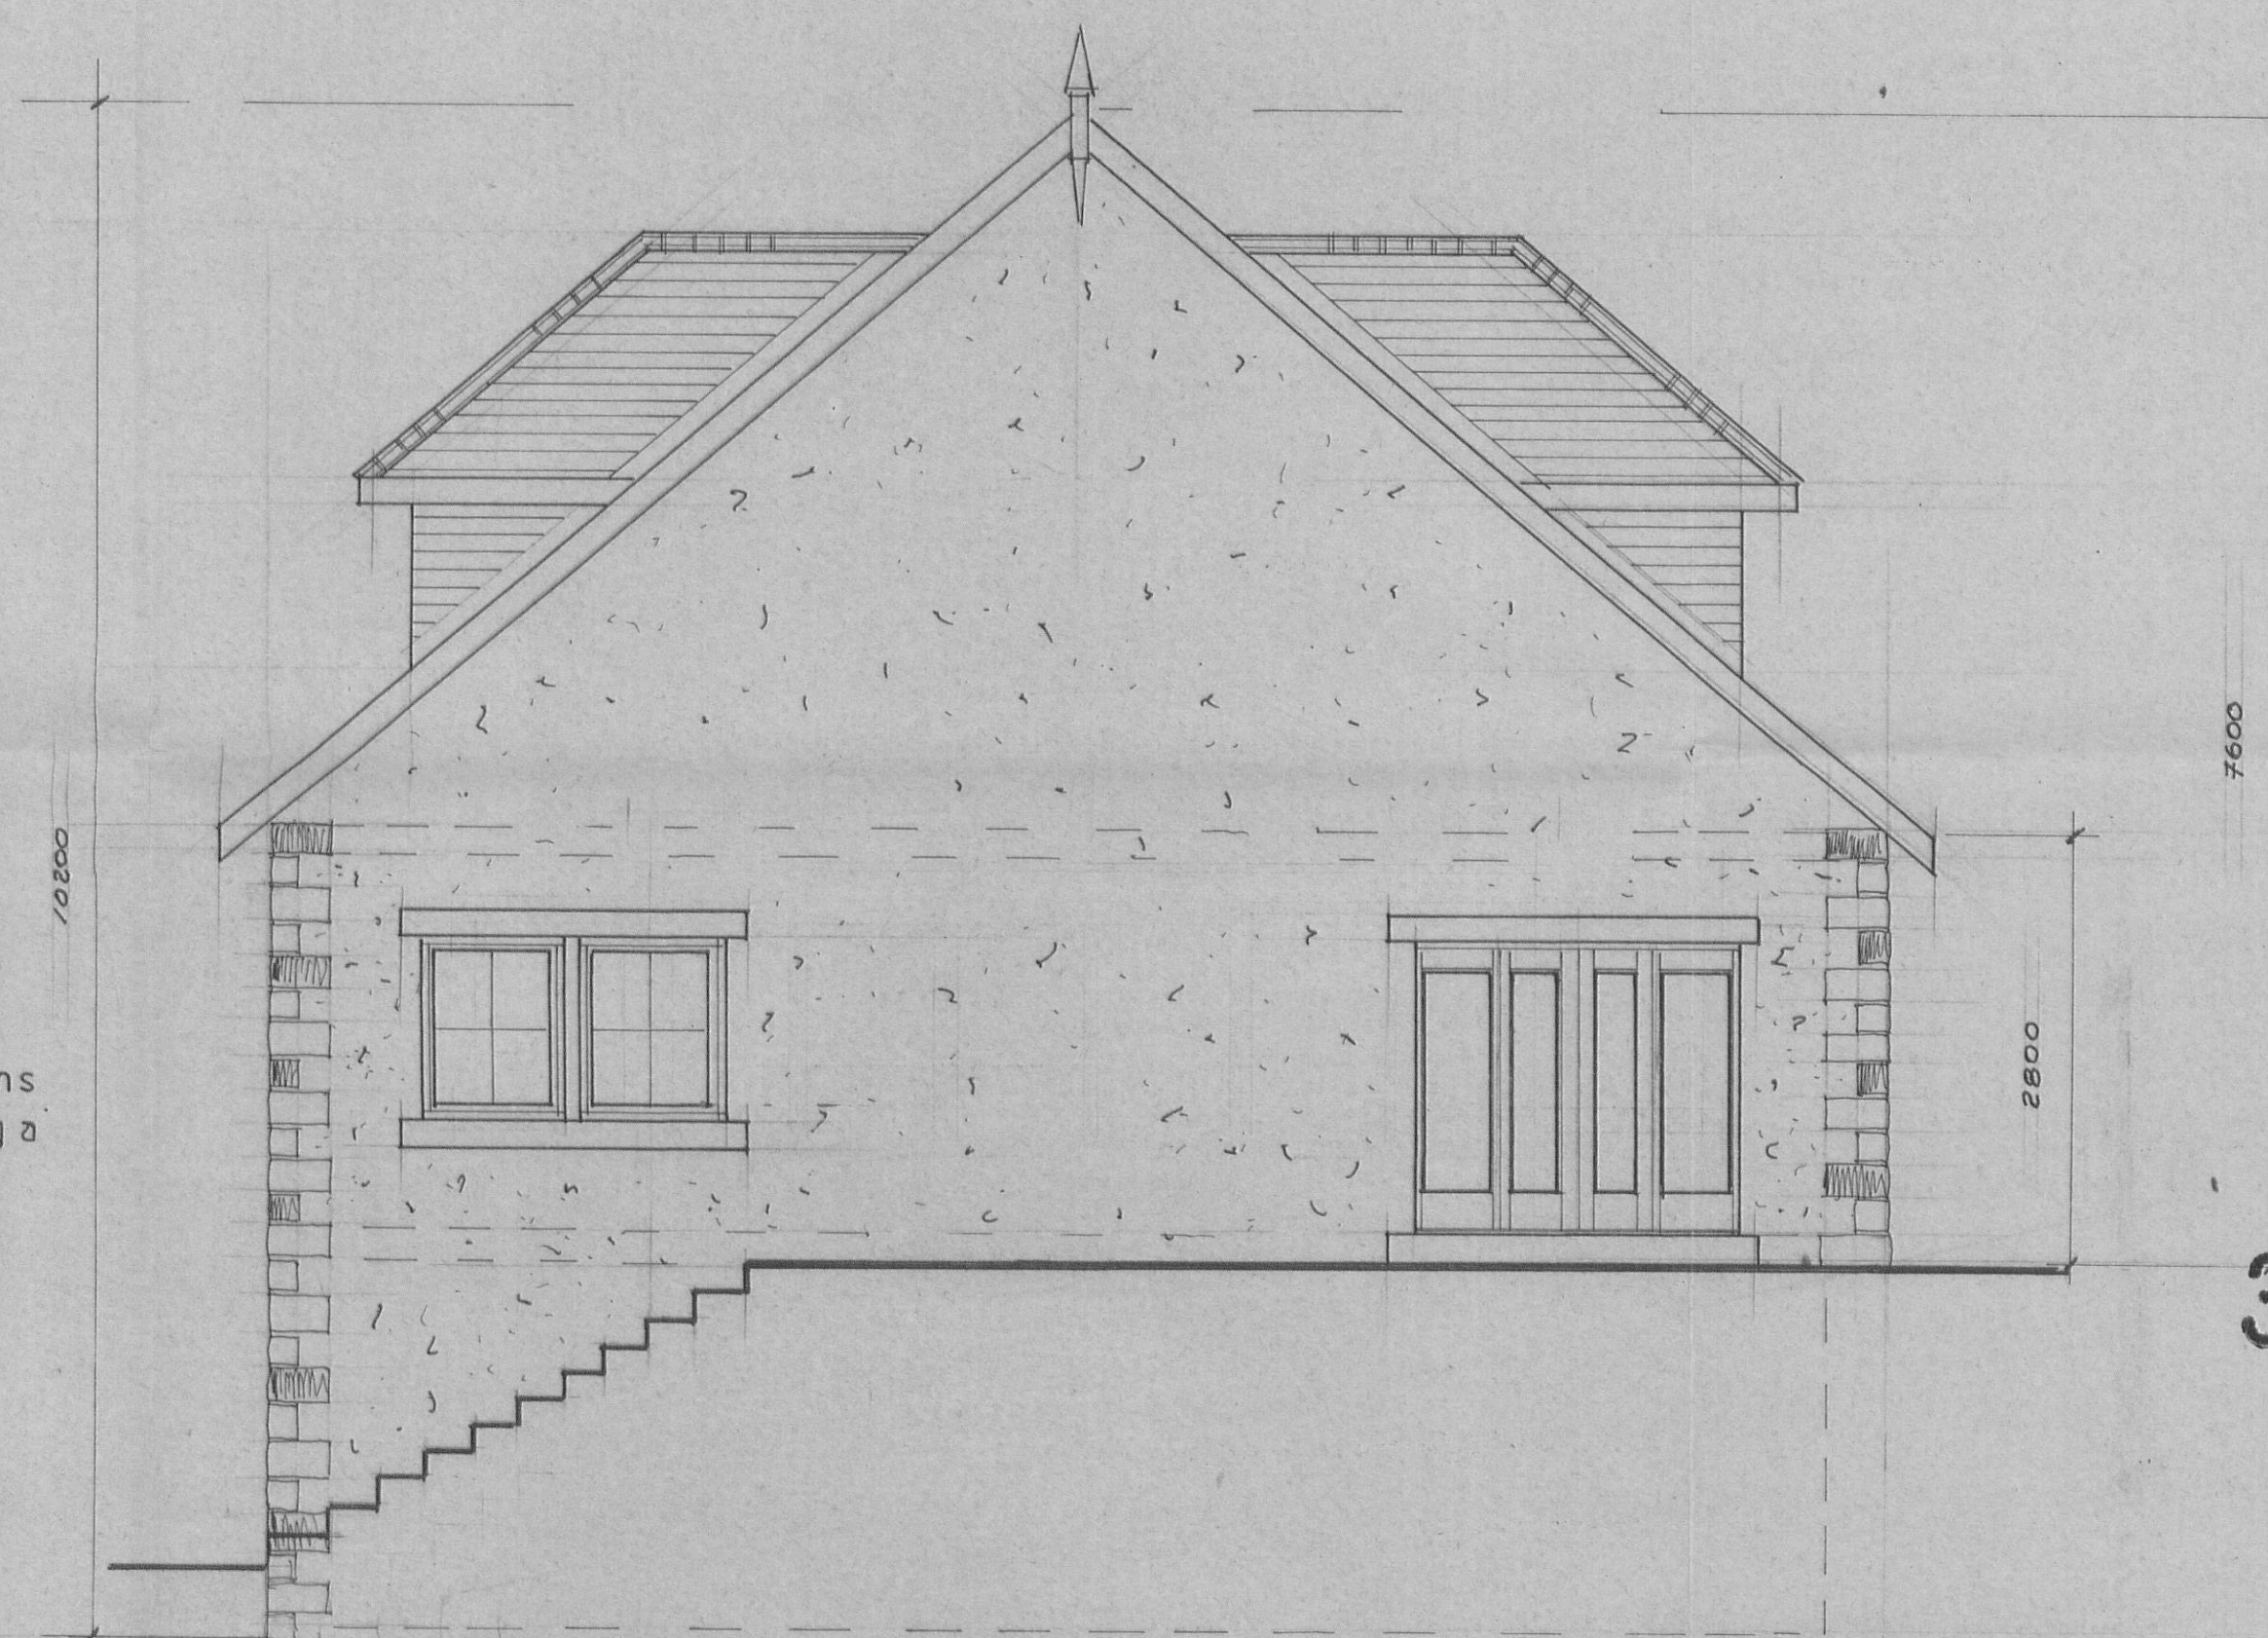

Side Elevation (south)

3 2 0090664 P

S.J. Bialecki Limited
Building Surveyors

Drawing no 5010

Scale 1:50

Proposed Elevations

Proposed
New Dwelling
On Land At
The Coach House
Whalley Road
Wilpshire