


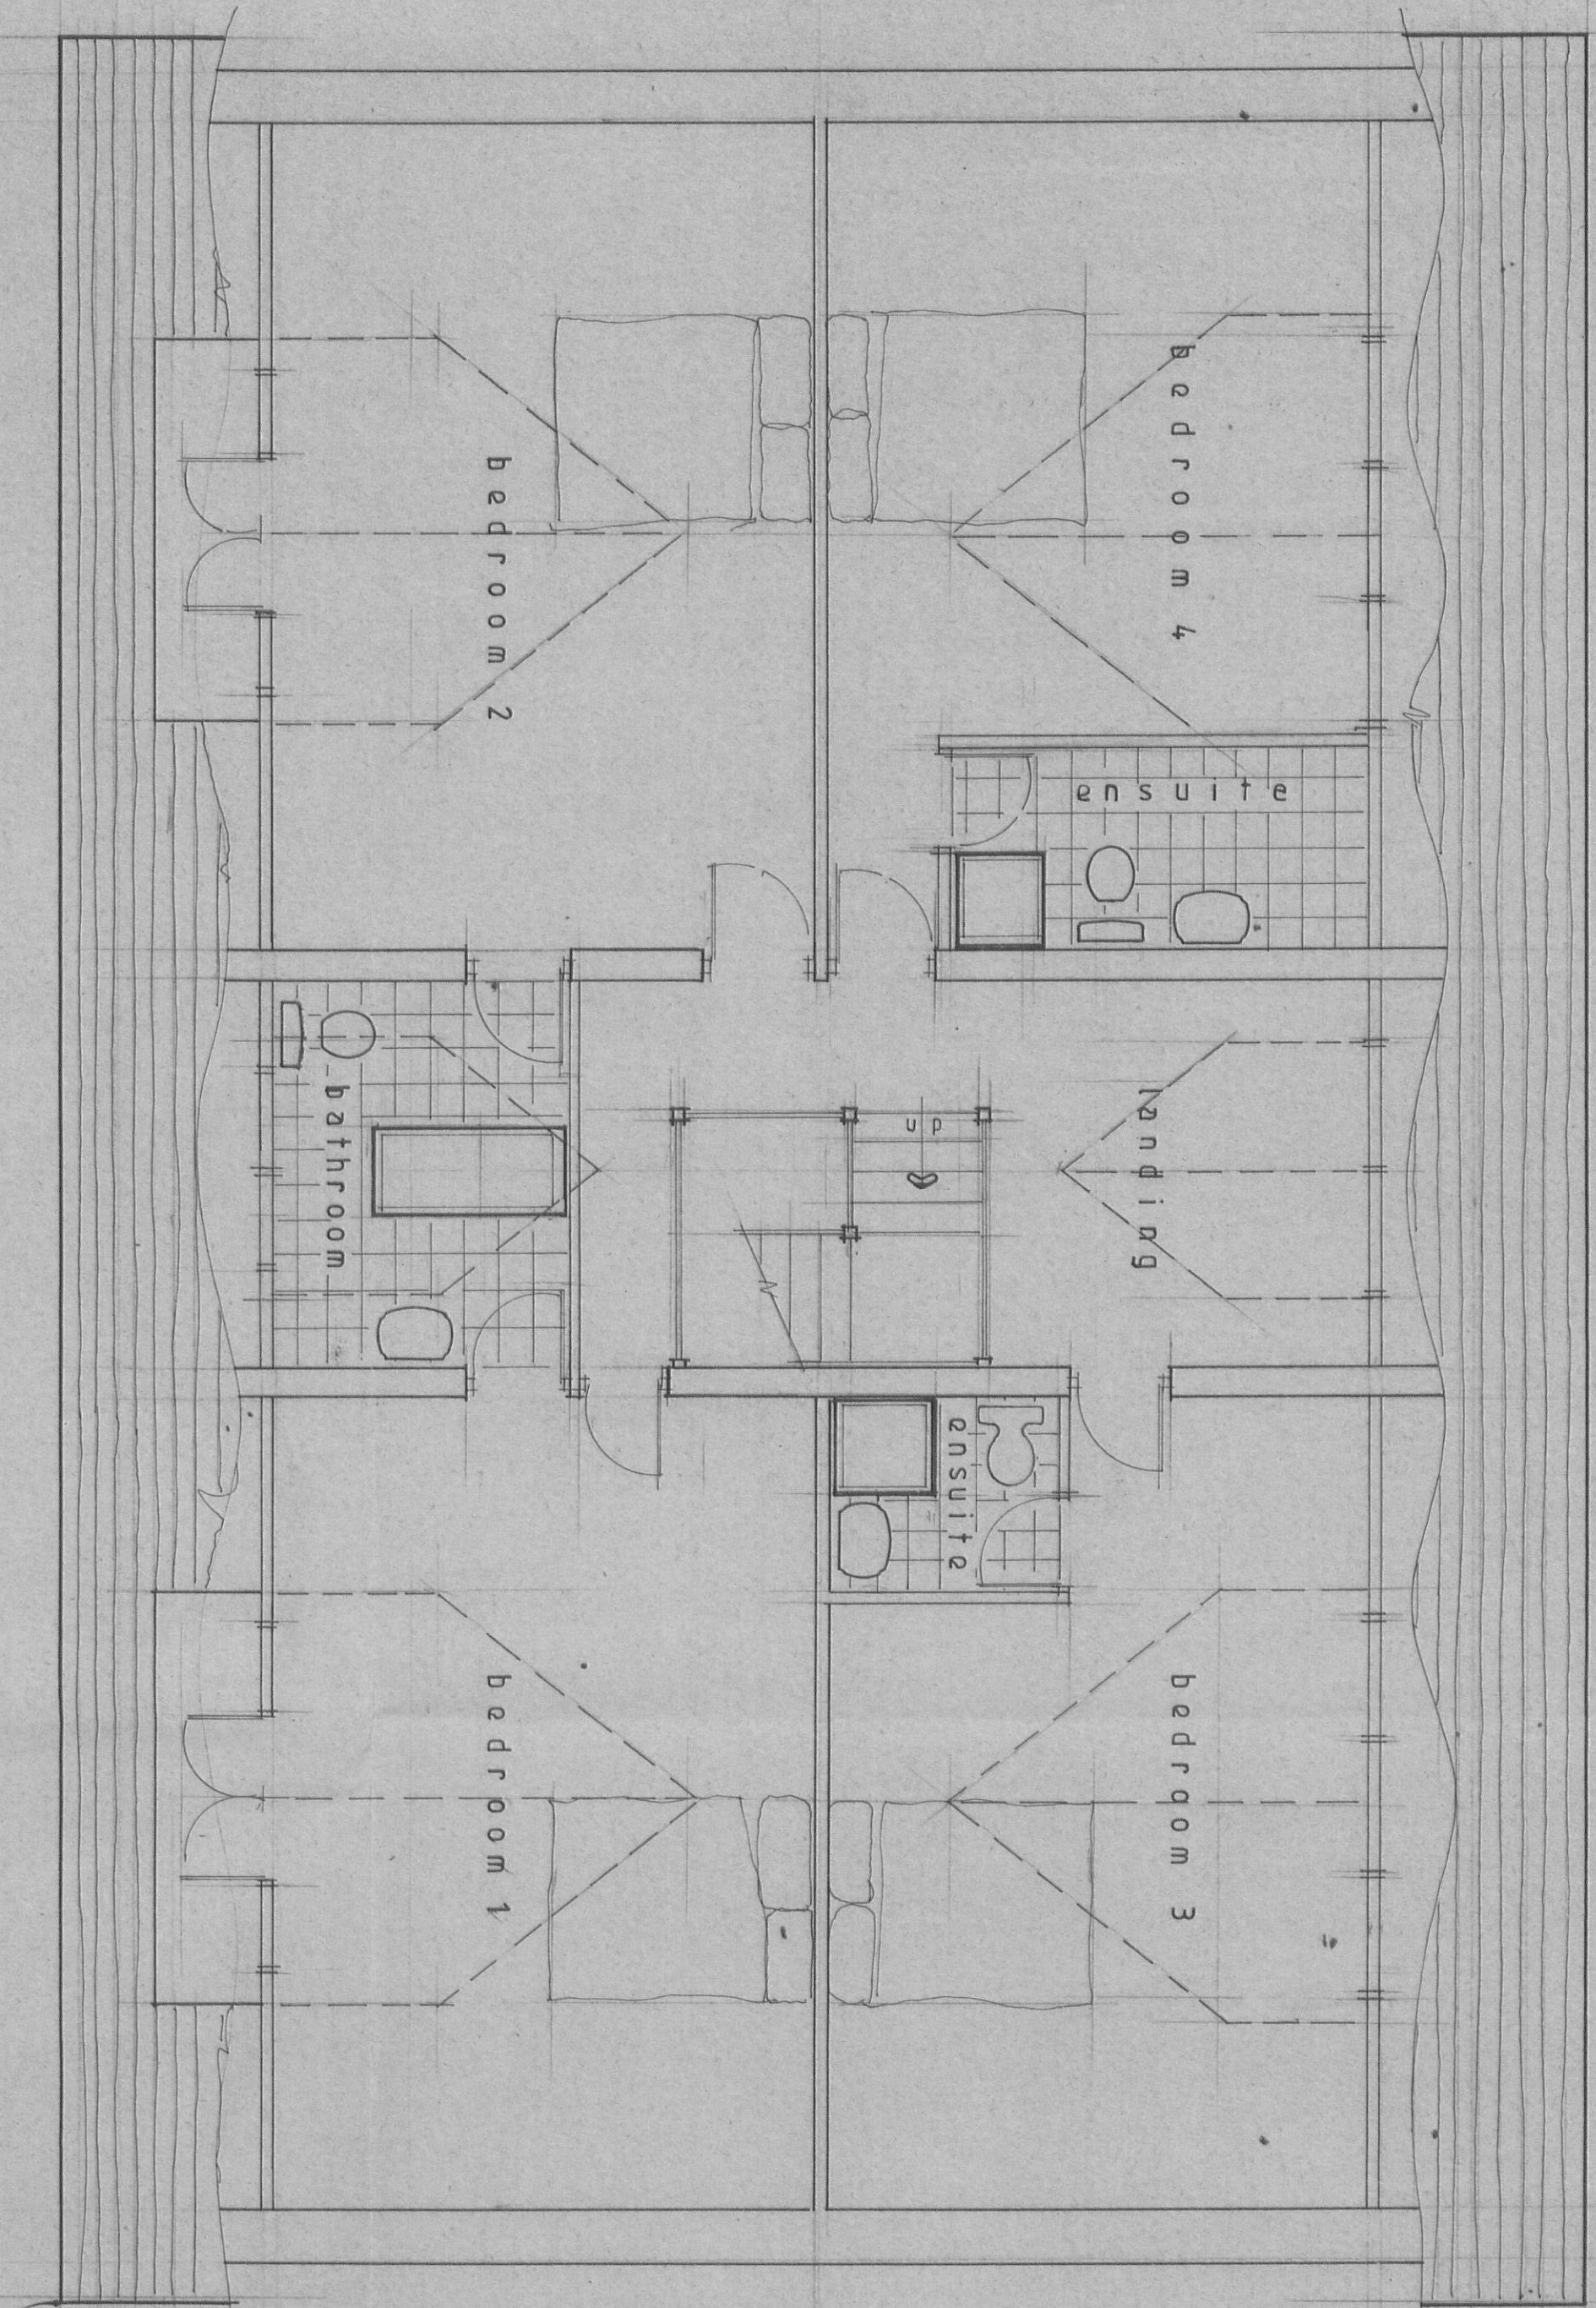

3 2 0 0 9 0 6 6 4 P


S.J. Bialecki Limited
Building Surveyors

Drawing no 5008


Scale 1:50

Proposed Floor Layouts

Proposed
New Dwelling
On Land At
The Coach House
Whalley Road
Wiltshire

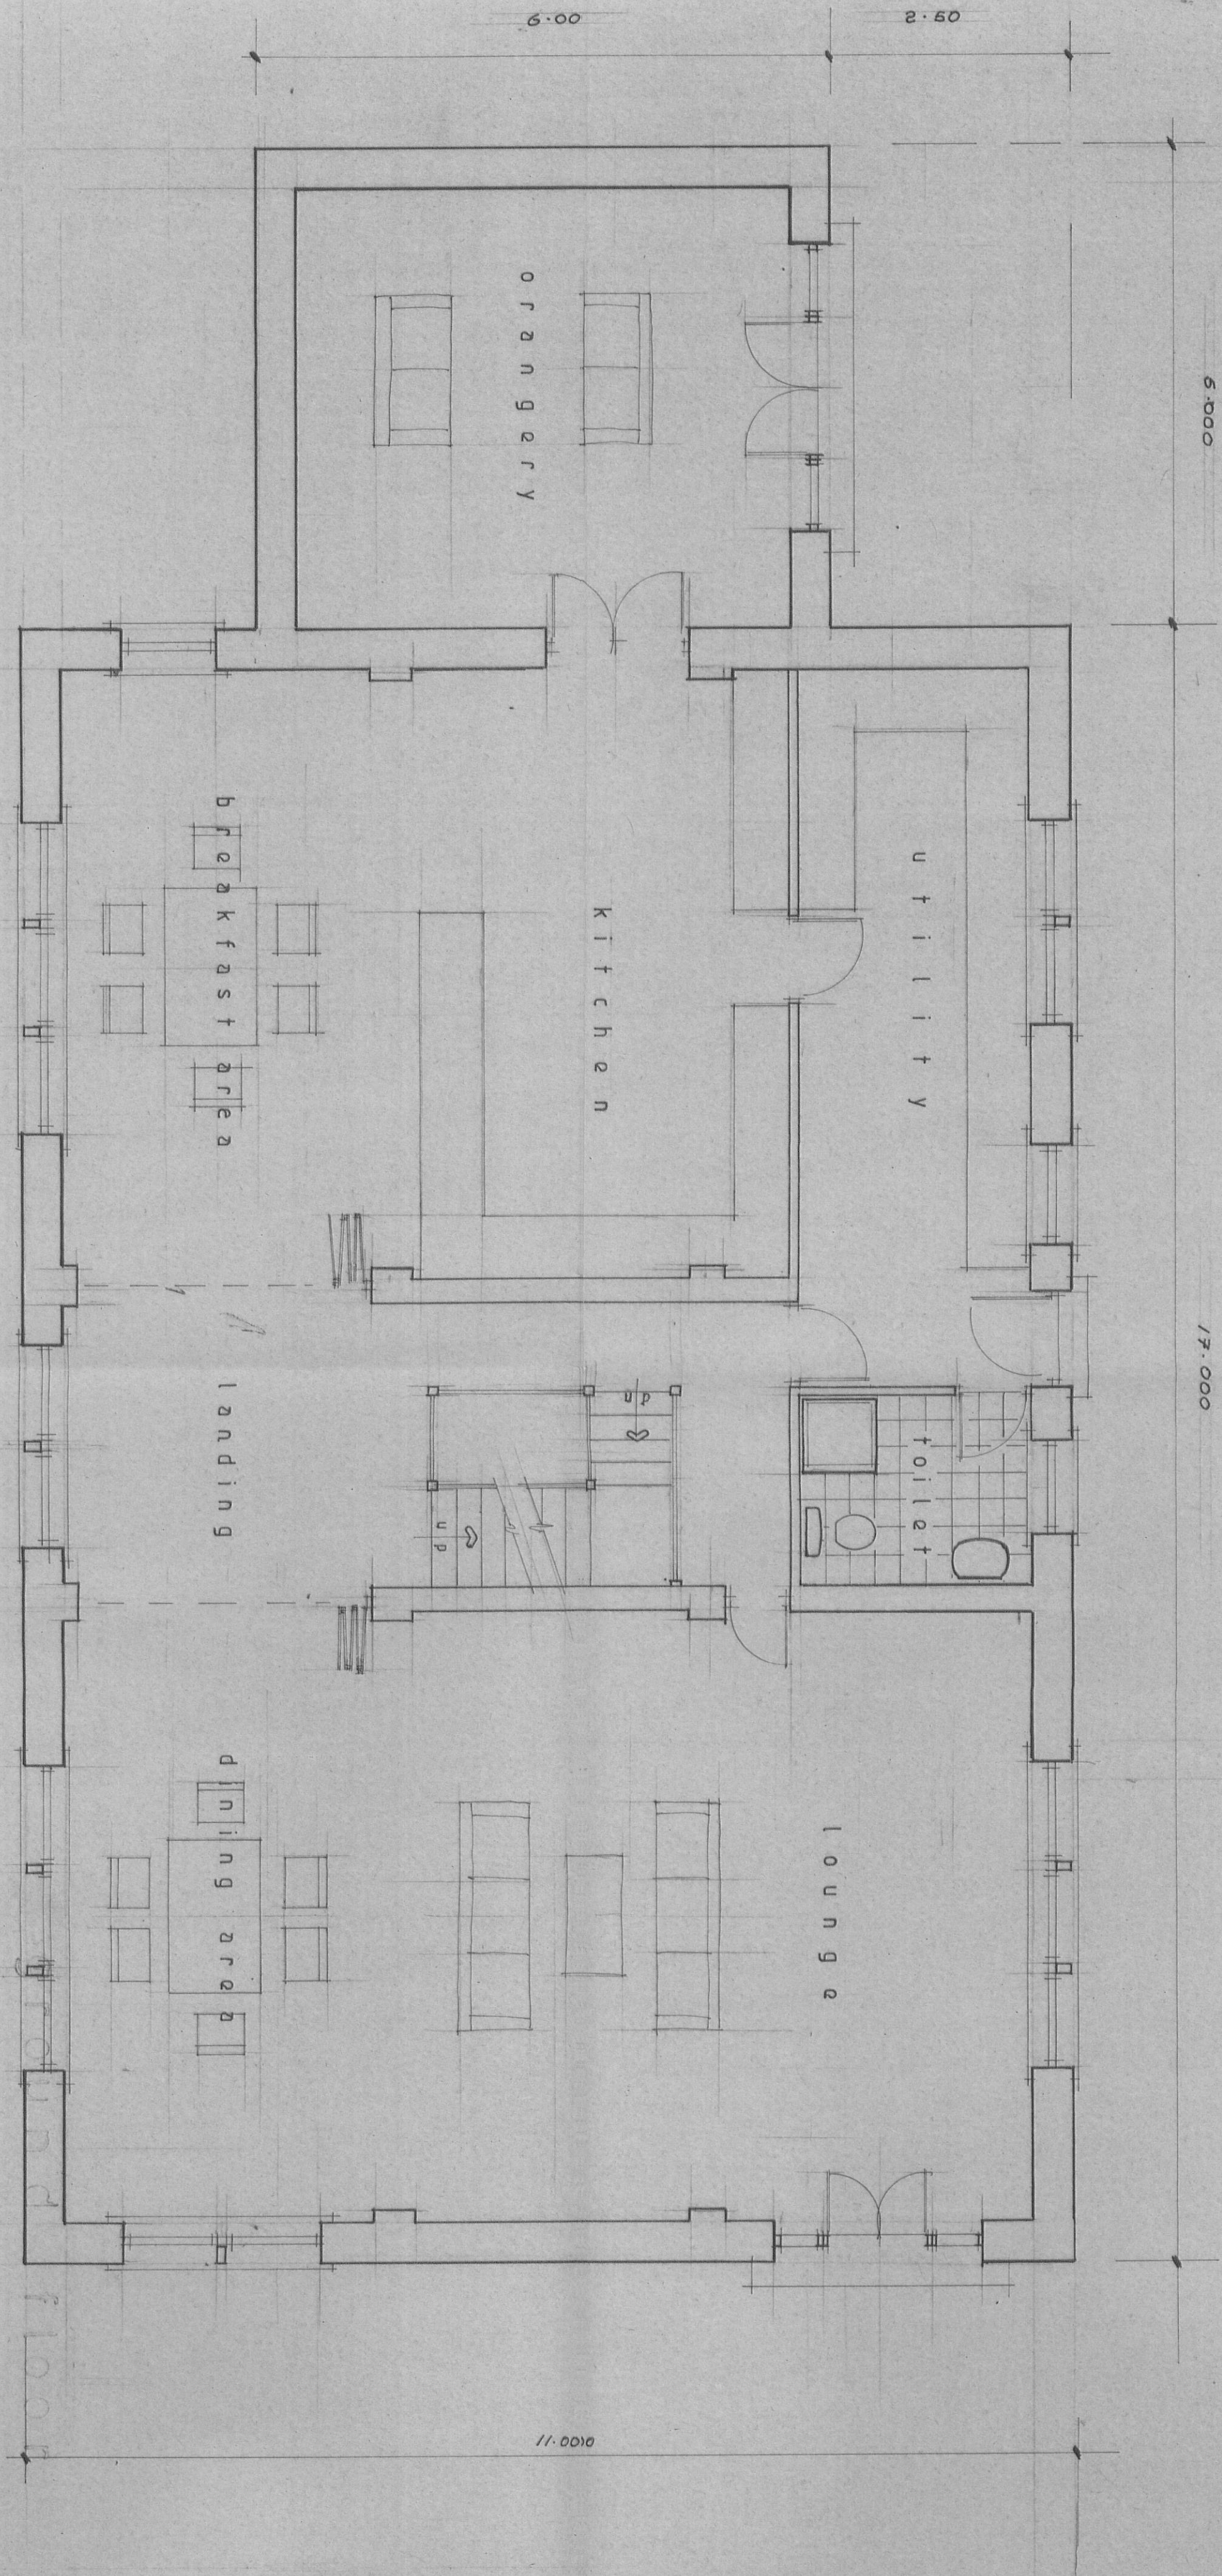

ground floor

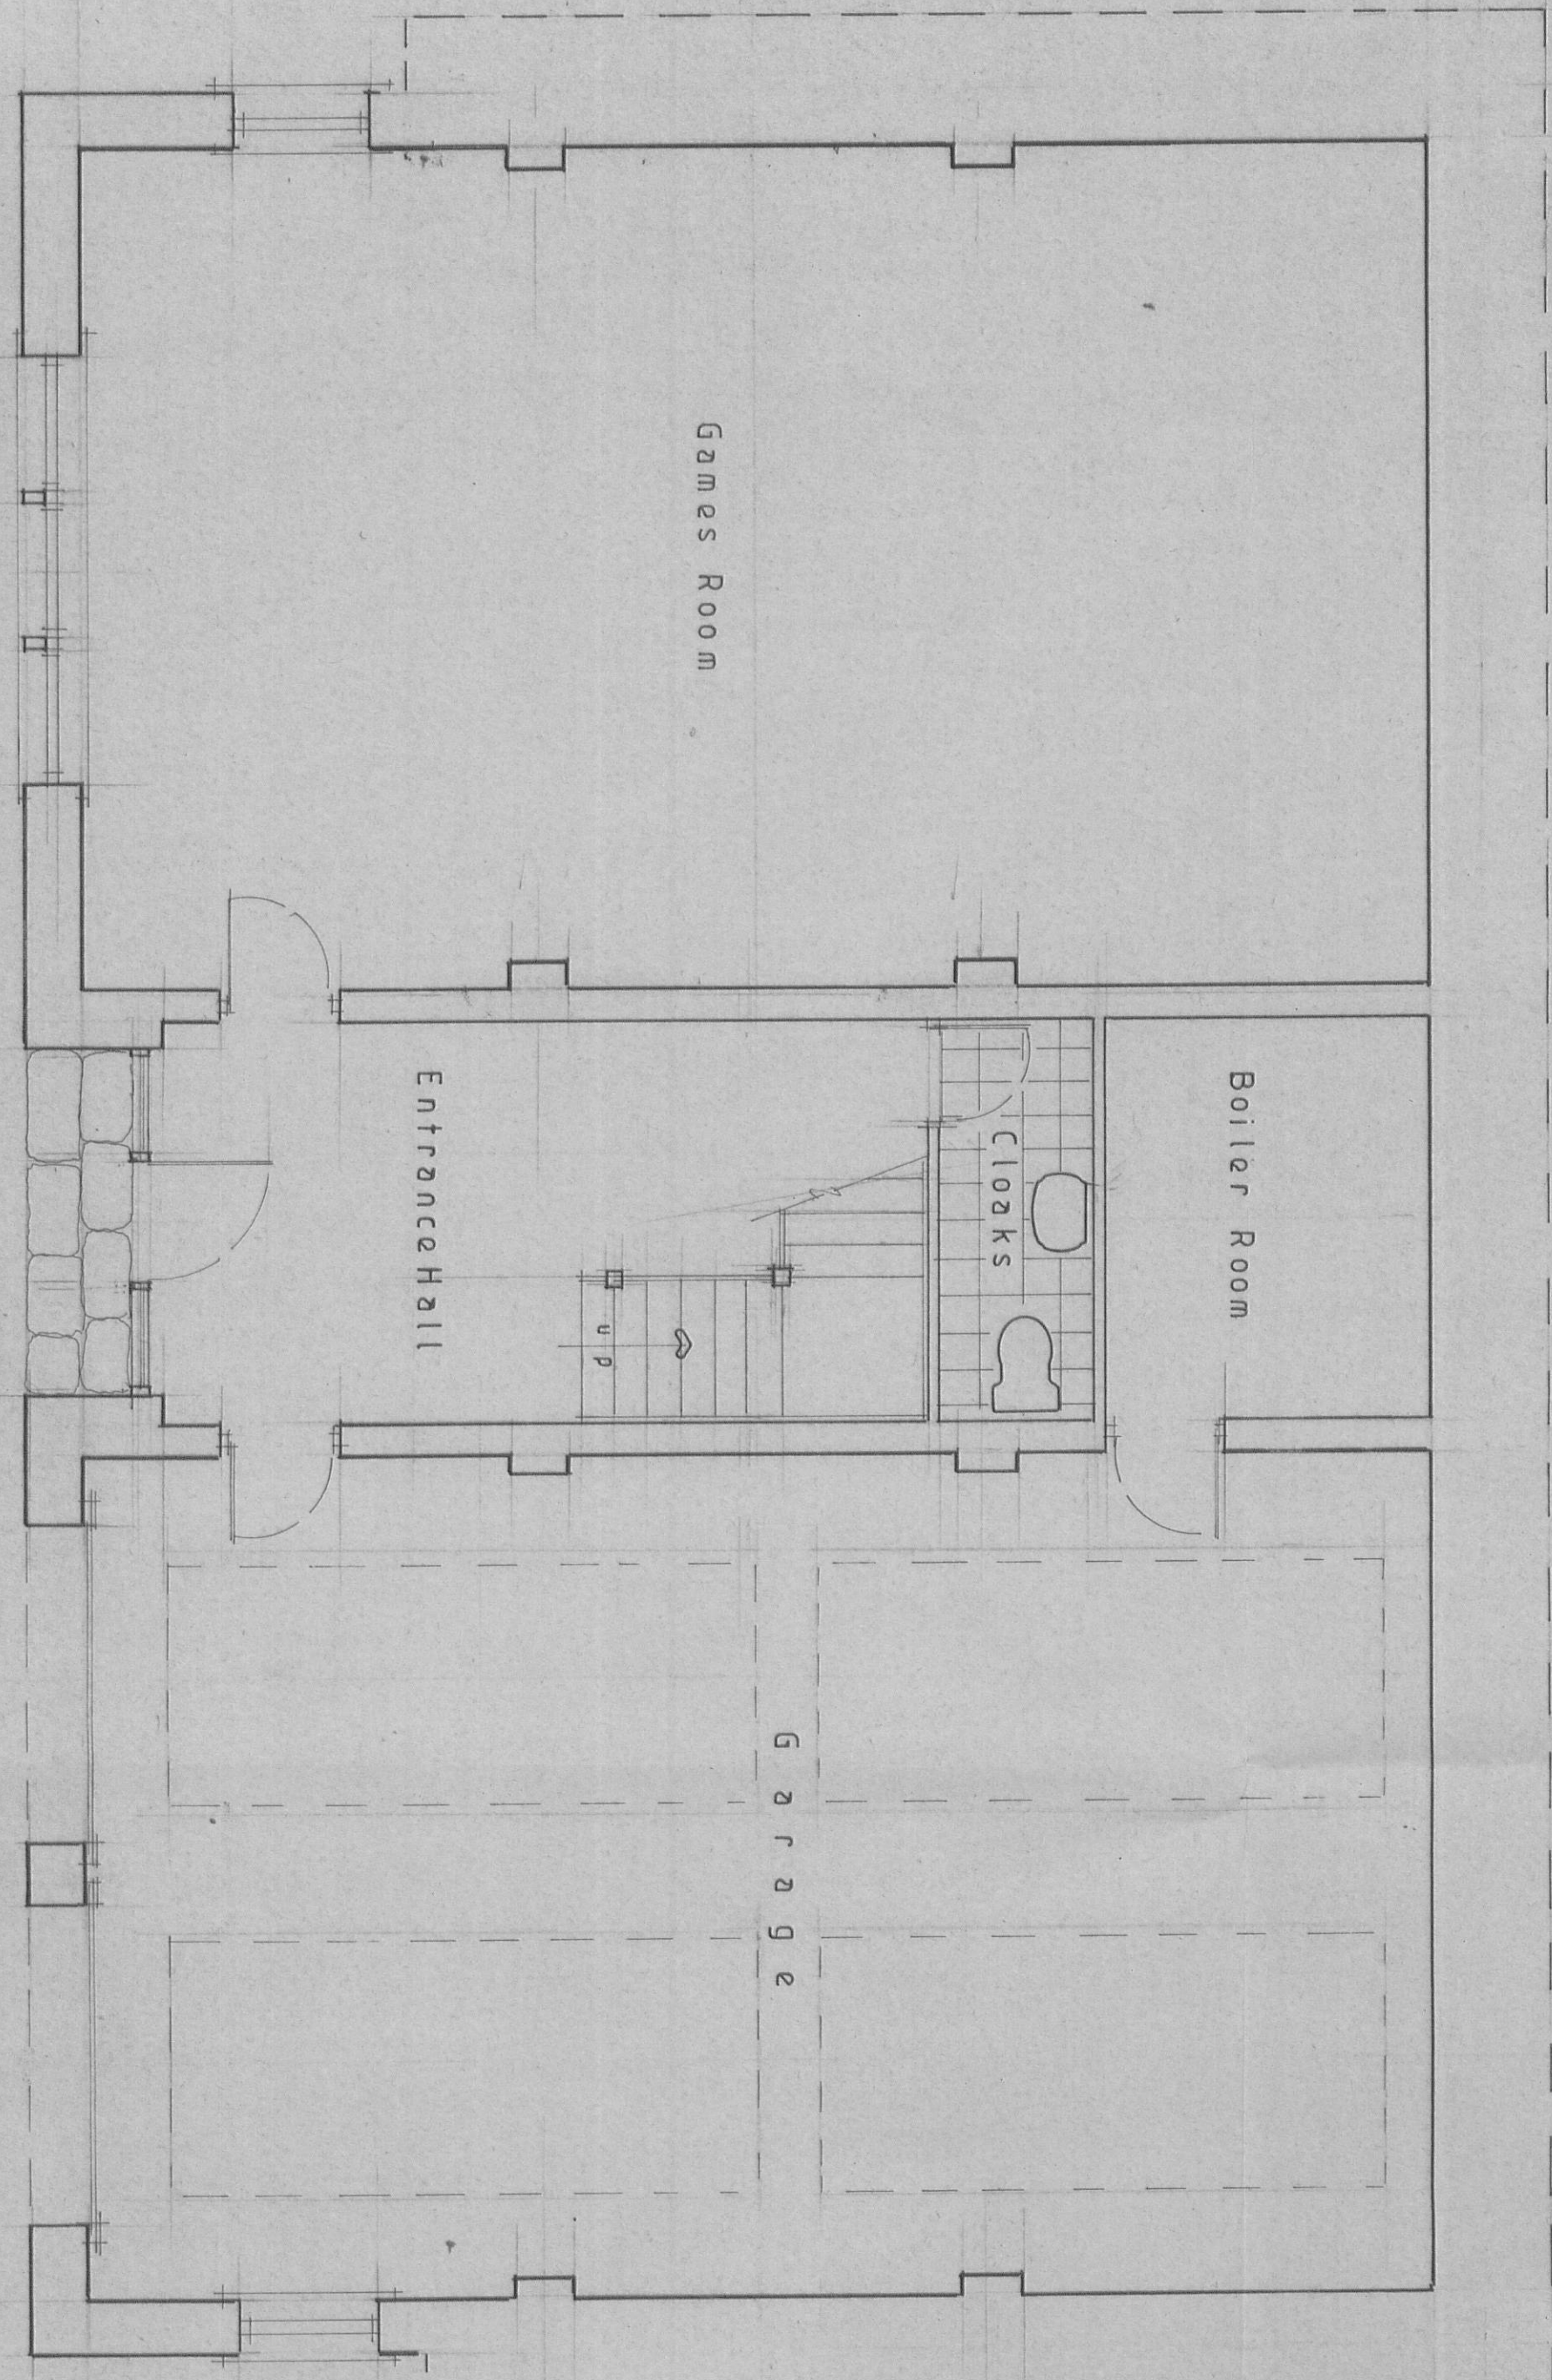

basement