
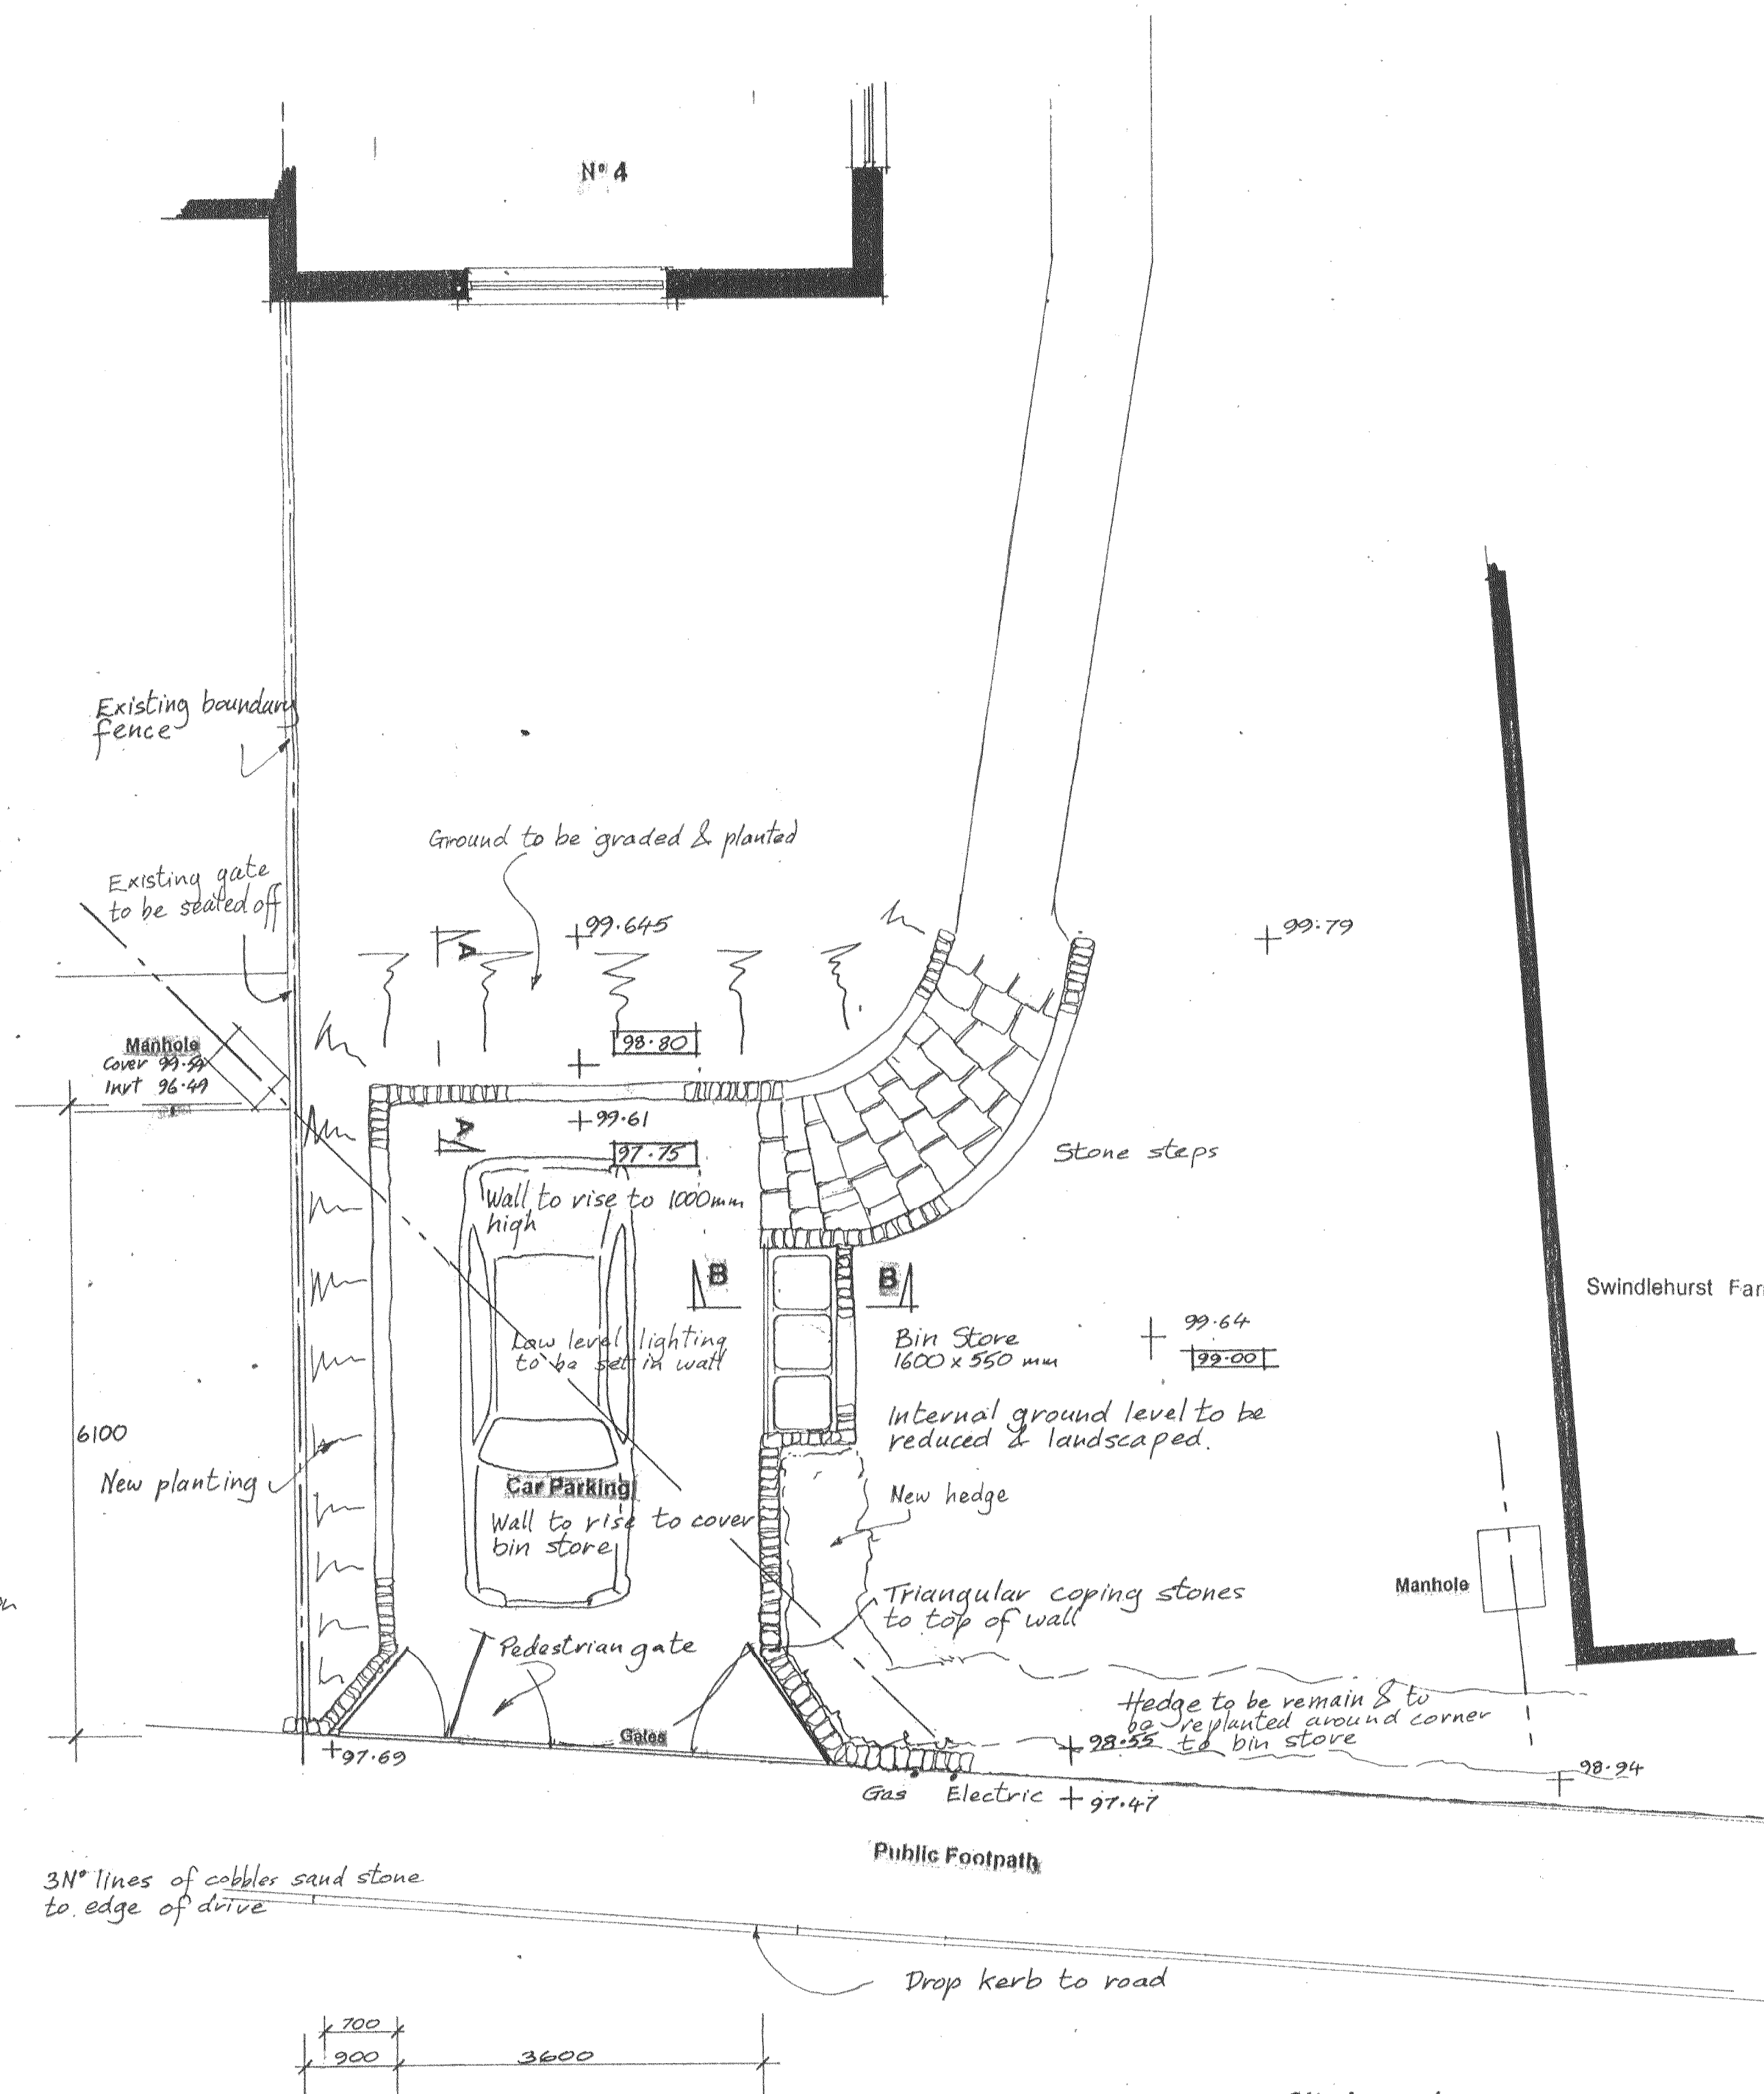
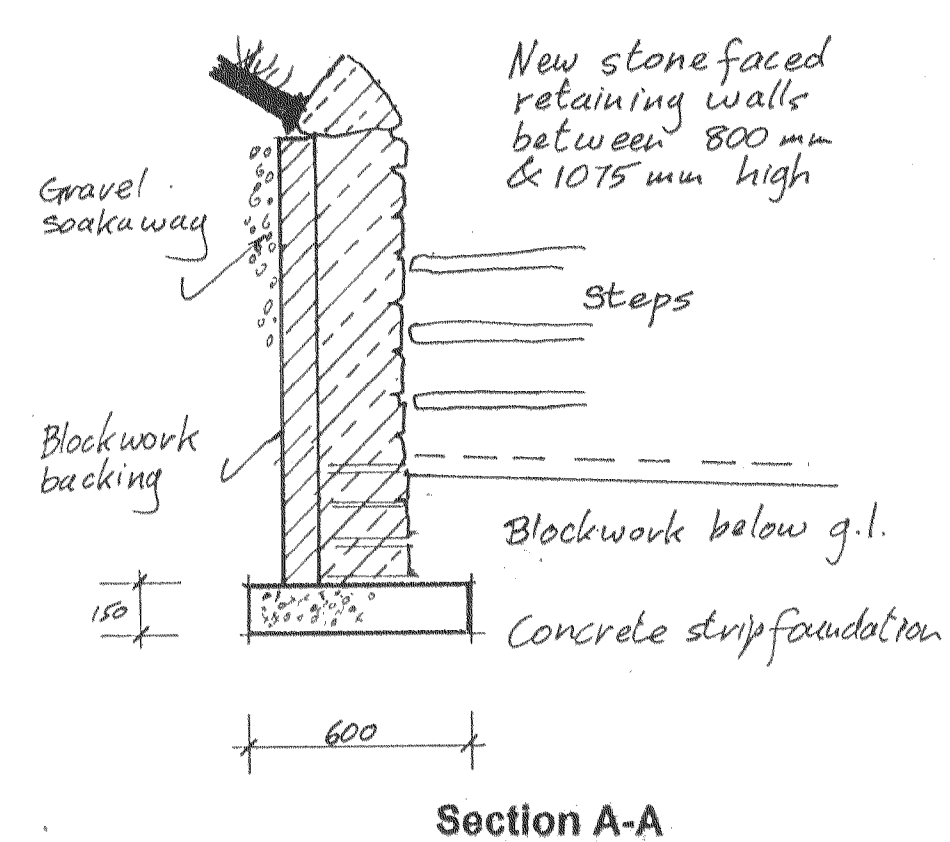
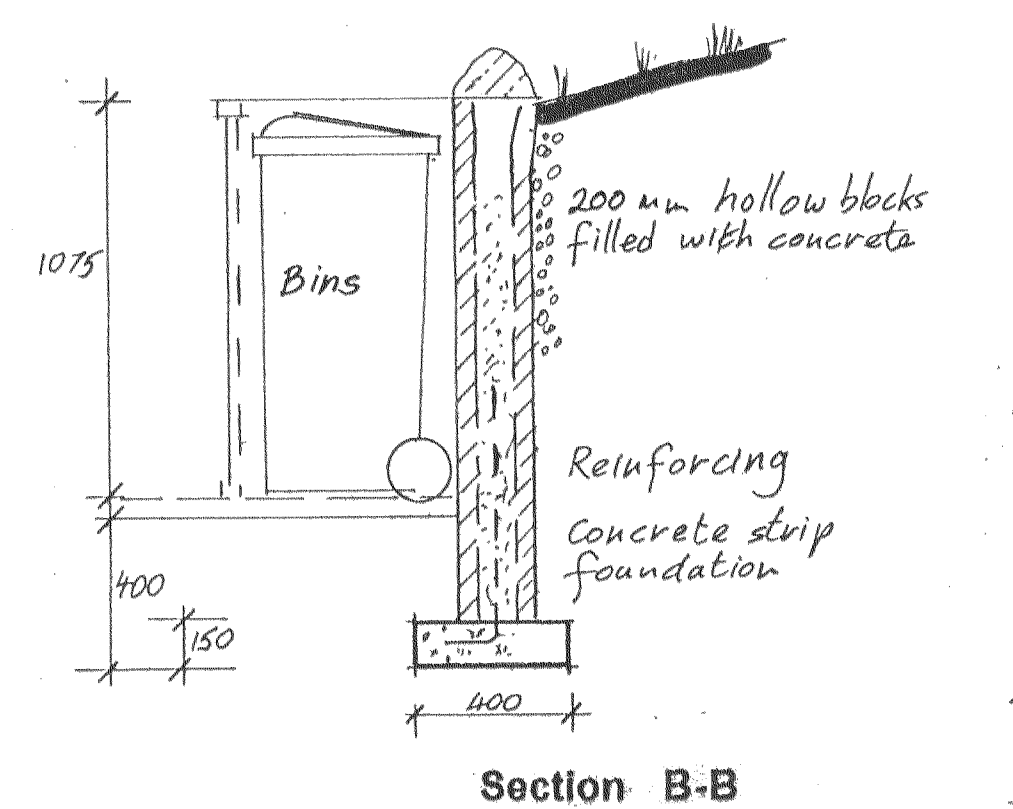


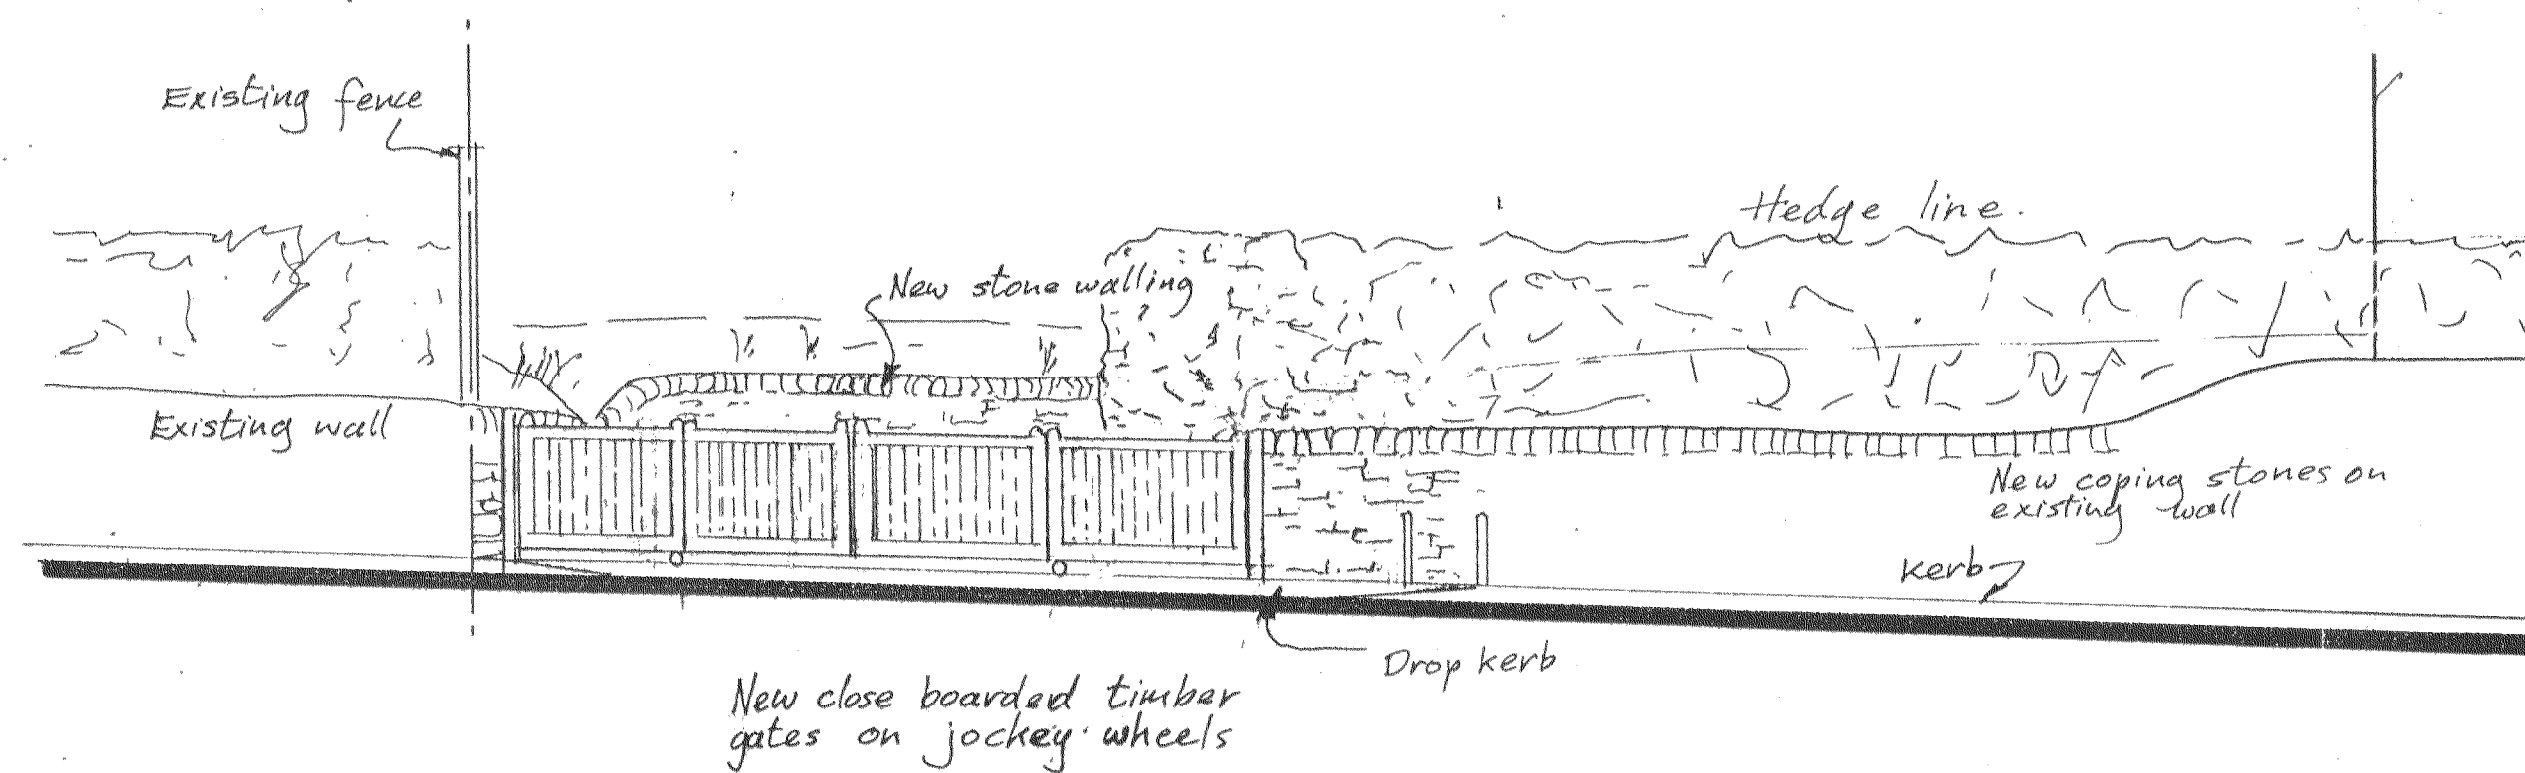

320090730P

Jeff Marshall & Associates
Architectural Designers and Surveyors,
Swindlehurst Barn, Back Lane, Grindleton,
Nr. Clitheroe, Lancs. BB7 4RW
Tel. 01200 440157

Project **Proposed vehicle access & parking**
4 Greendale View, Main Street, Grindleton

Client **Mrs. J. Bateman**

Title **Plan & Details**

Scale 1:50 1:20 Date 21/7/09 Drn JMM

Dwg No
315/2/ 3
Rev.