

notes Copyright of MRA
THIS DRAWING IS FOR PLANNING PURPOSES ONLY - DIMENSIONS ARE APPROXIMATE, DO NOT SCALE



MATERIALS
ROOFING
SLATE ROOFING WITH ANGLED RIDGE TILES TO SITU FITCH AND MATCH EXISTING
EDGE OF VERGE SLATES BEDDED IN MORTAR FLUSH WITH UNDERLOAK AND POINTED TO A NEAT, STRUCK
FEATHERED PROFILE GIVING 20MM OVERHANG TO MATCH EXISTING
INTERNALLY - EXPOSE RAFTERS, STRUCTURAL RIDGE AND GLEZE BOARD ROOF

STONEWORK
NATURAL STONE COURSED WALLING AND LINTEL SURROUNDS TO MATCH EXISTING, MORTAR NEATLY POINTED AND
FINISHED BY STIPPLING AND BRUSHED BACK TO REVEAL THE AGES OF THE STONEWORK TO MATCH EXISTING

WINDOWS AND DOORS
PRESERVATIVE STAINED OR PAINTED THREE DOUBLE-GLAZED WINDOWS AND DOOR - GABLE
WINDOW HAVING DECORATIVE STAINED GLASS

RAINWATER GOODS
REWORK BLACK SQUARE RAINWATER SYSTEM OR EQUIVALENT BEA APPROVED TO MATCH EXISTING
INCLUDING: HALFROUN GUTTERS AND W/IN TYPH OUTLET PIPES, SPACERS, CONNECTIONS, BRACKETS, BRIDS,
JACKS, OUTLETS, STOP ENDS, ANGLES, ETC. IN STRICT ACCORDANCE WITH MANUFACTURERS INSTRUCTIONS.
PRESERVATIVE STAINED OR PAINTED FACING TO MATCH EXISTING - COLOR, EBBY

FLOOR PLAN

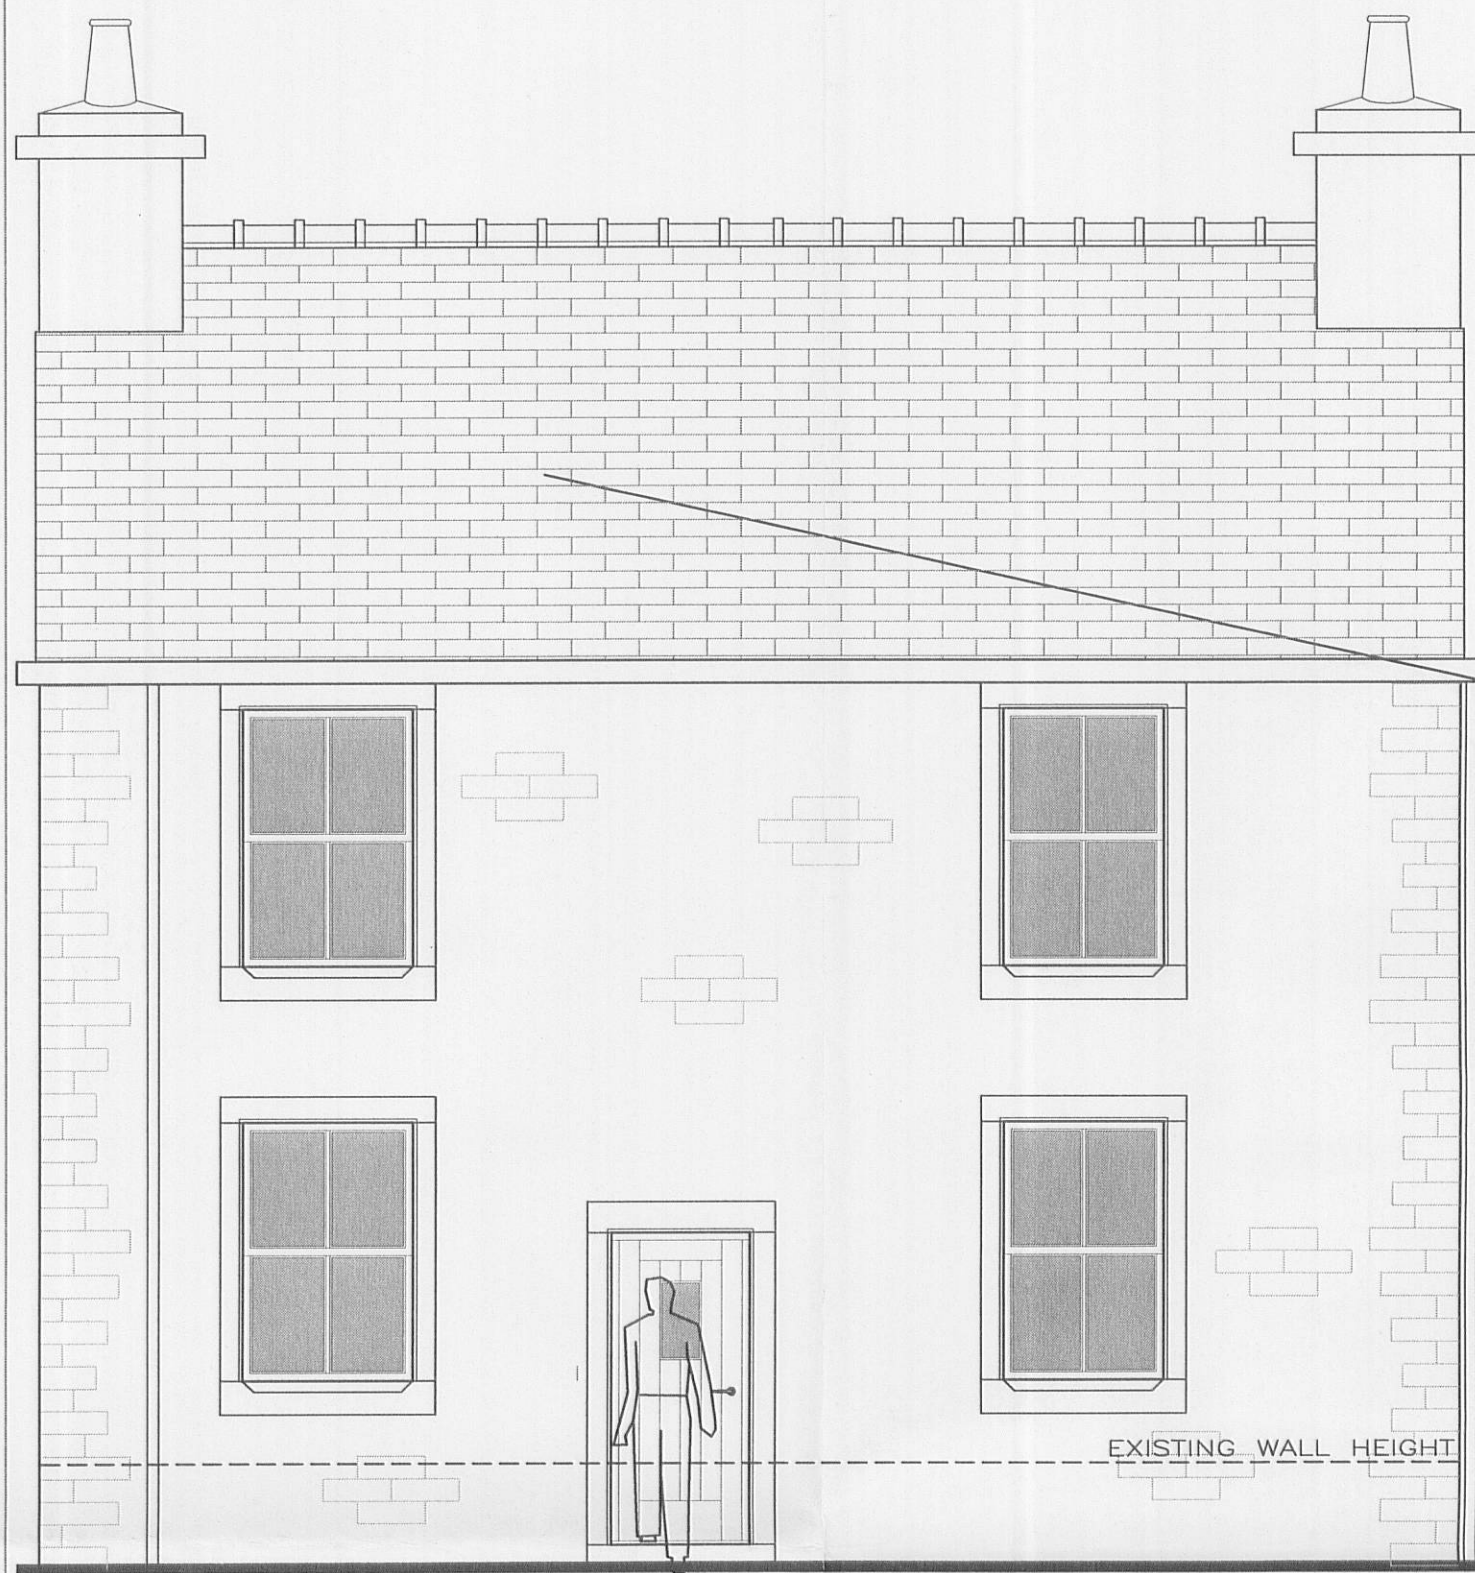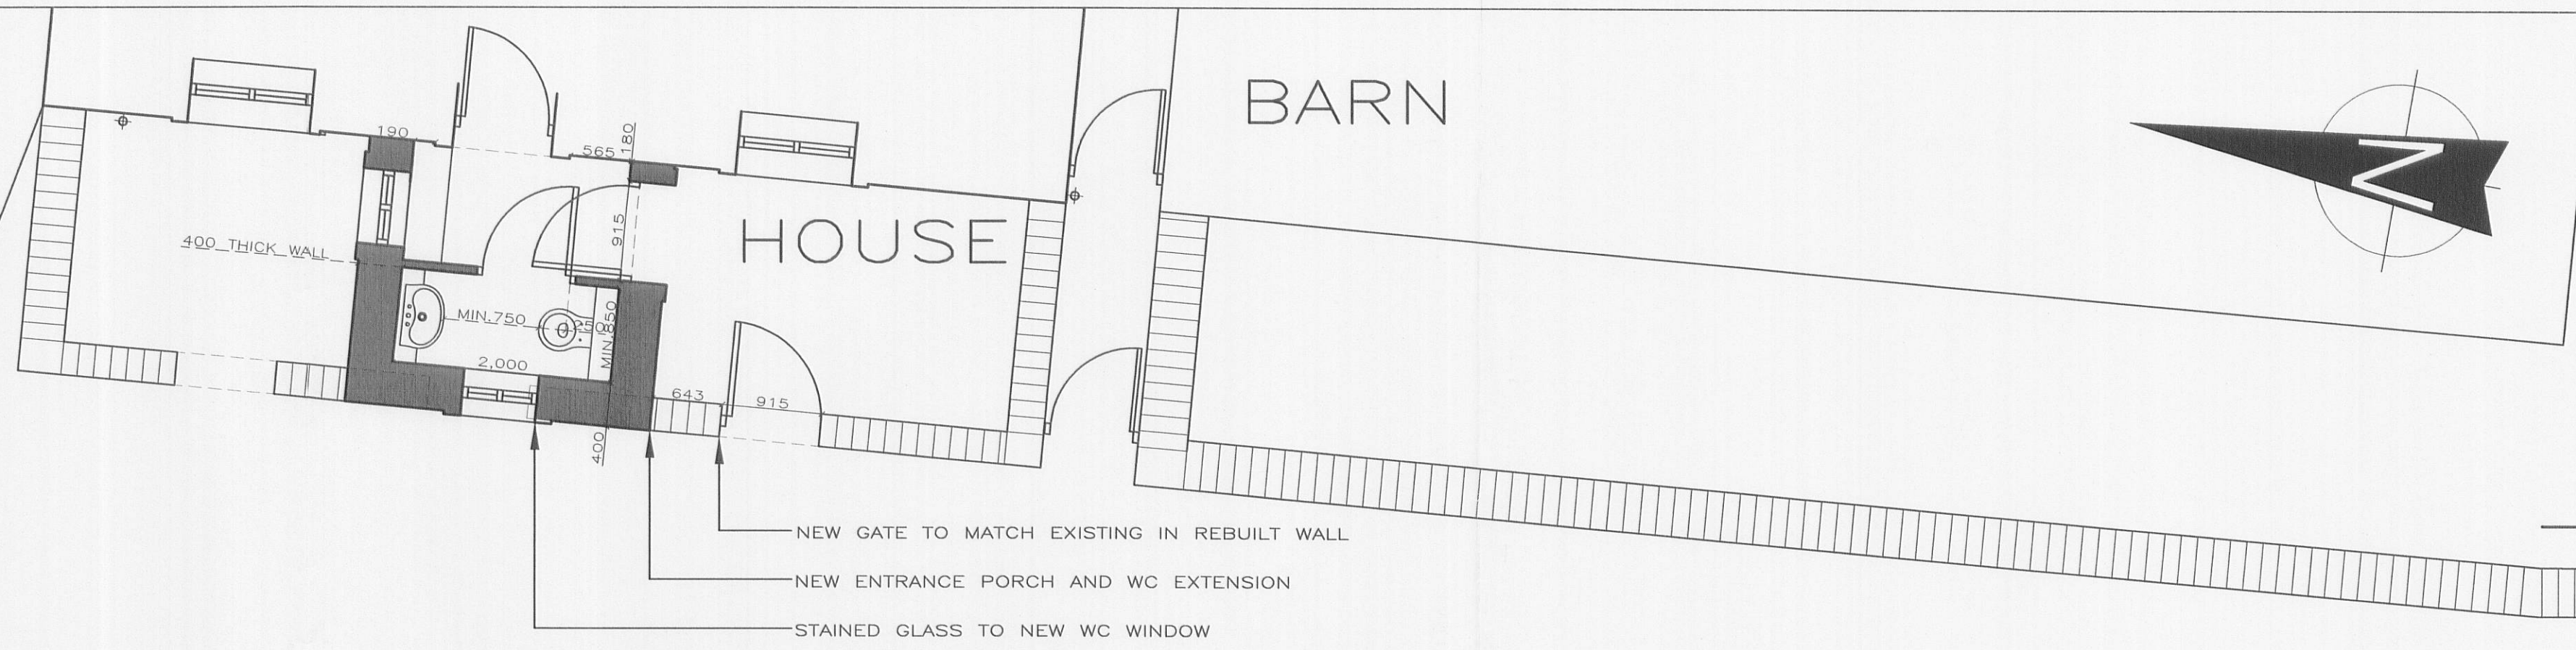

EXISTING SW ELEVATION

320090742P

A	Minor amendment prior to submission for Planning Permission	JM	08/09
rev		sig	date

☐ MICHAEL RAYNER
☐ ASSOCIATES
ARCHITECTS

☐ 44-46 BERRY LANE LONGRIDGE
PRESTON LANCASHIRE PR3 3JJ
☐ tel 01772 784406 fax 01772 782898


project
MR.MRS H HORNBY
BAINES FARM
PINFOLD LANE
LONGRIDGE

drawing
**PROPOSED
Entrance Porch**

PREVIOUS PLANNING PERMISSION: 3/2005/0593P
DRAWING: 1142/01A 'STAMPED APPROVED' ON 08.08.05

scale	date	drawn
1:50	08/09	AP

number	rev
1295 01	A

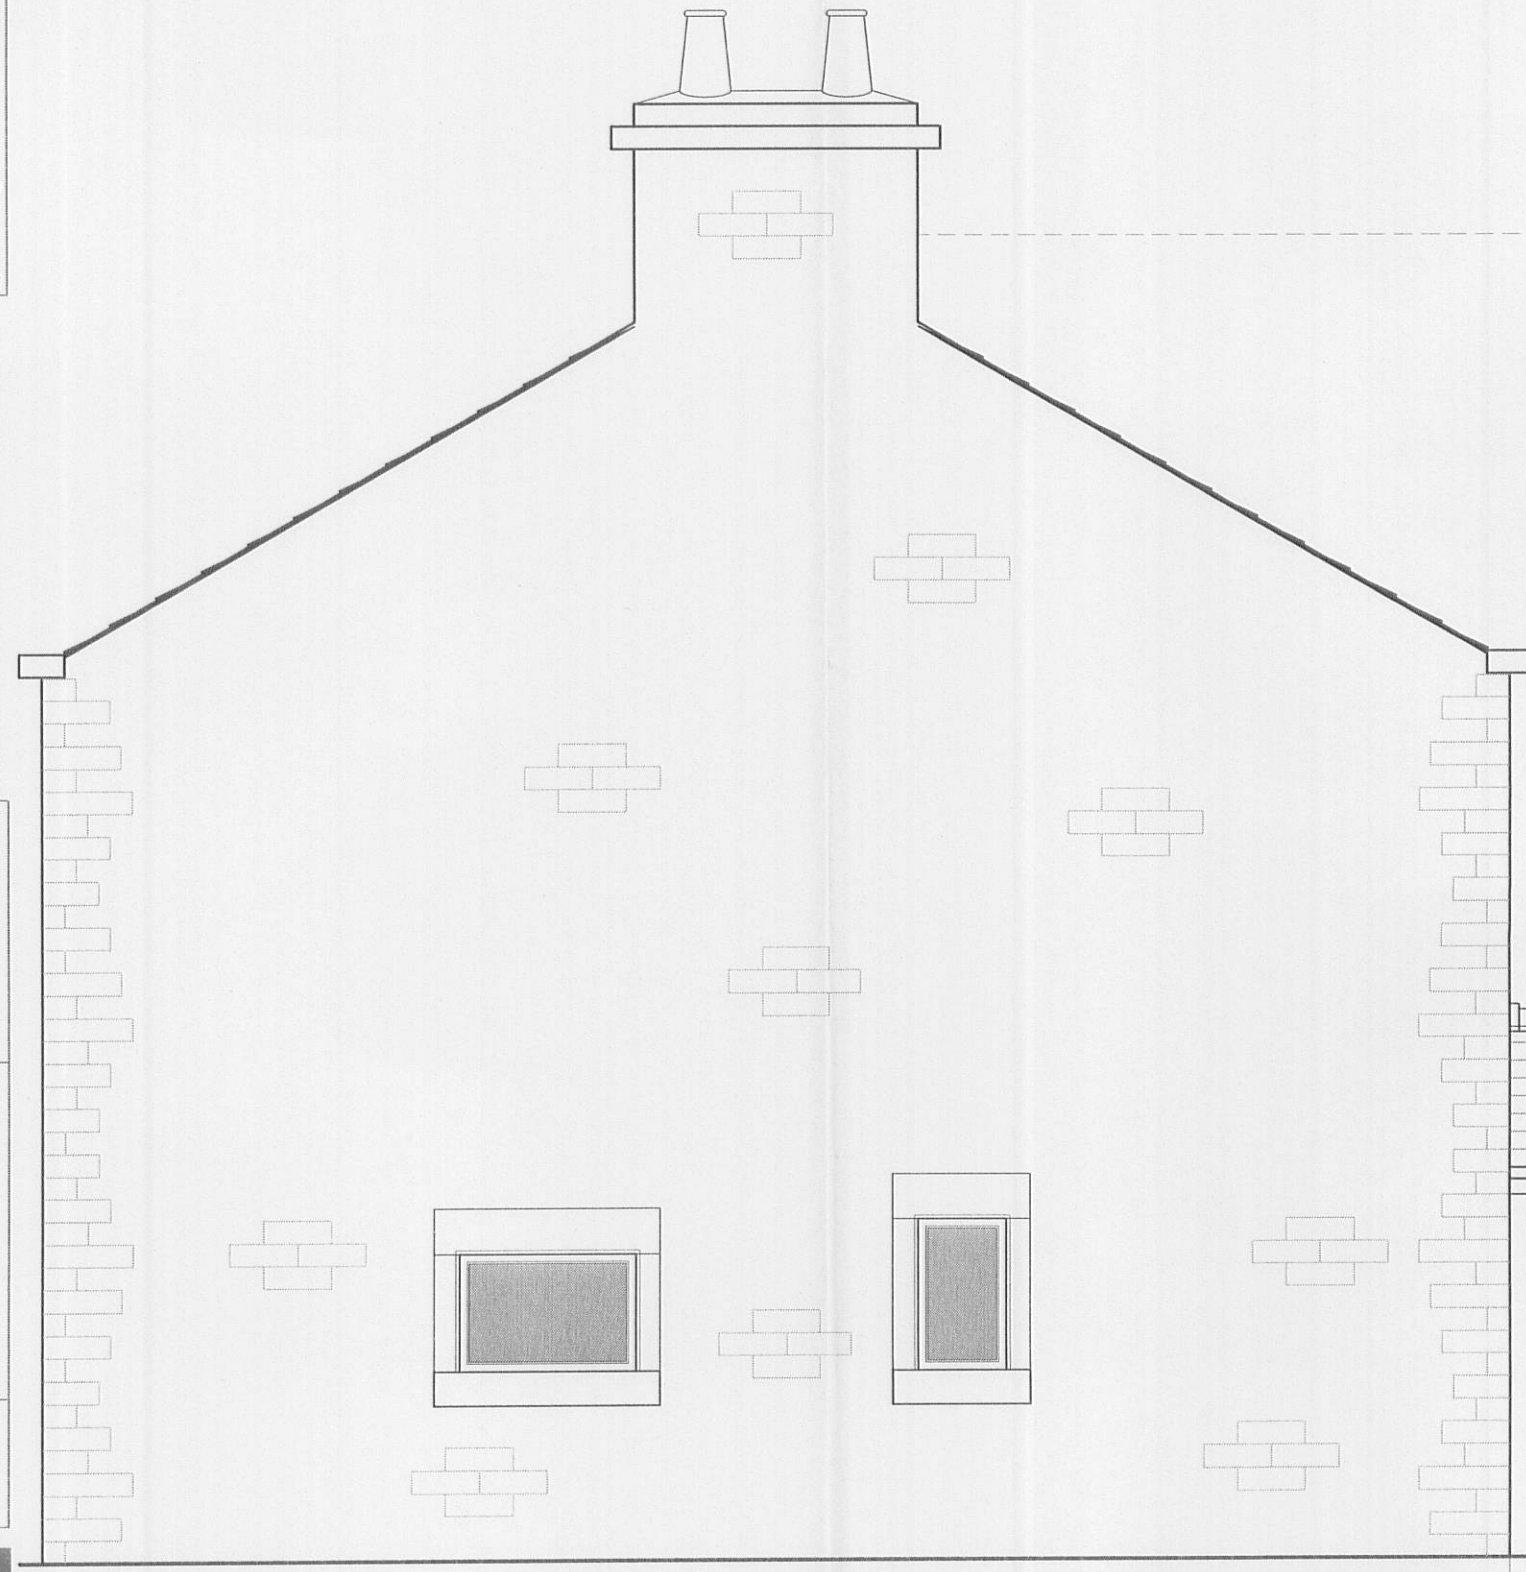

NW HOUSE ELEVATION



FRONT SW ELEVATION



SE HOUSE ELEVATION

T.P. garage