




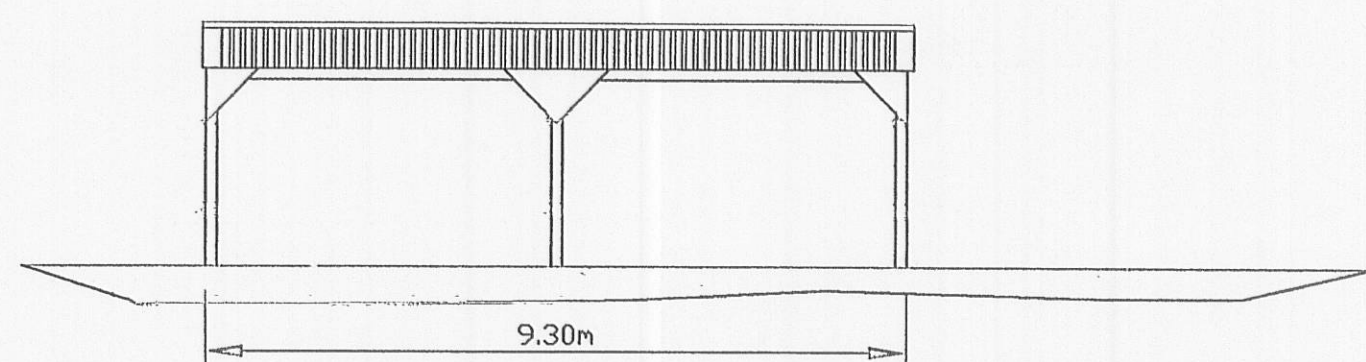


SOUTH FACING ELEVATION

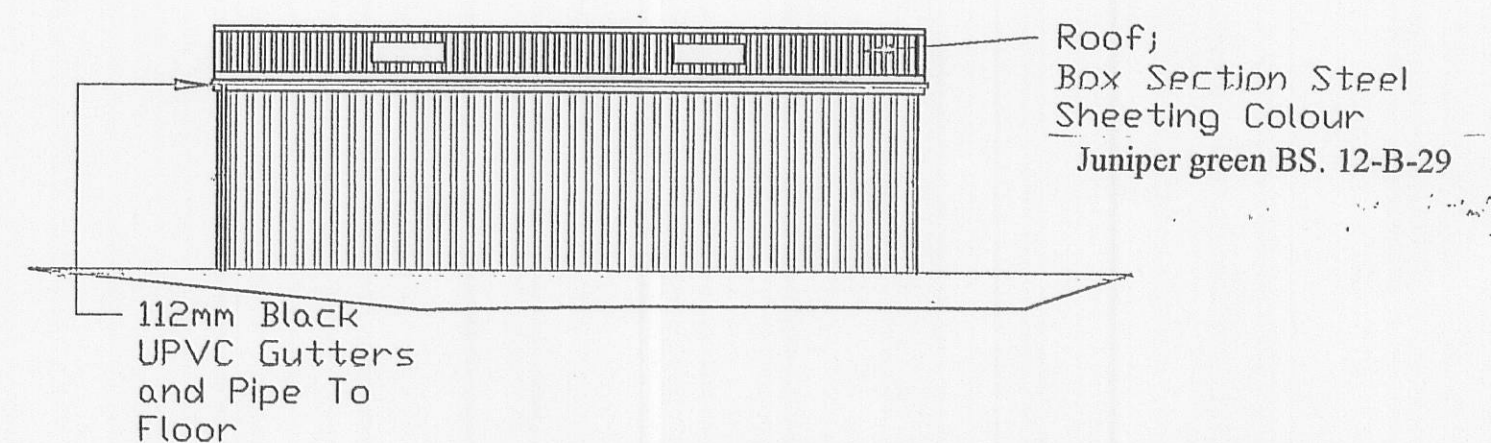


NORTH FACING ELEVATION

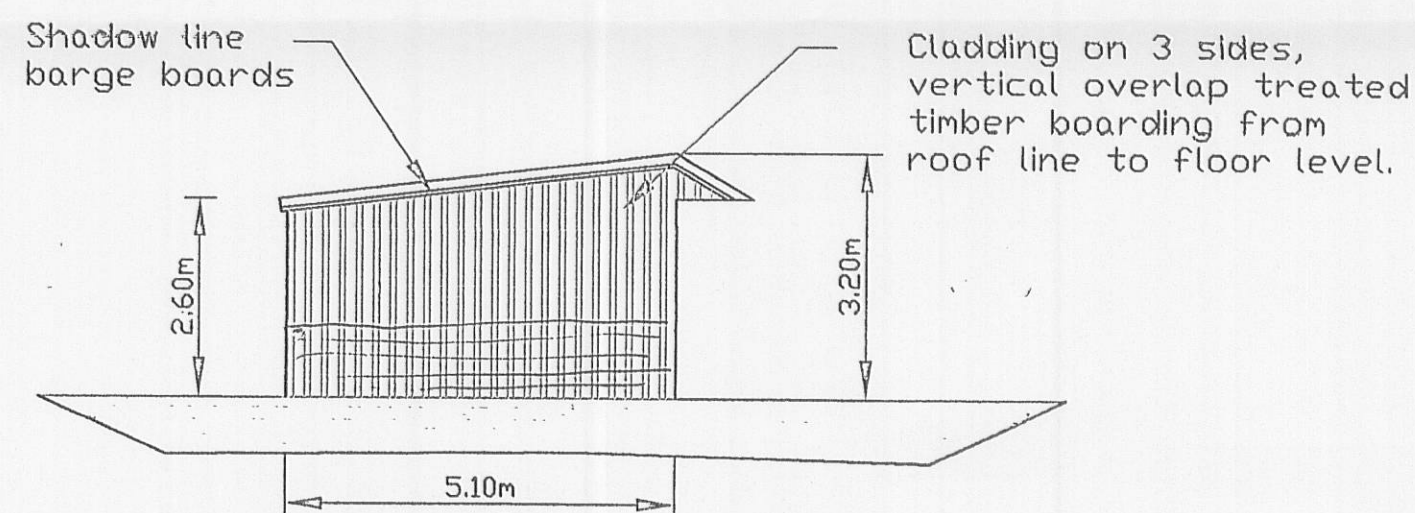

WEST FACING ELEVATION

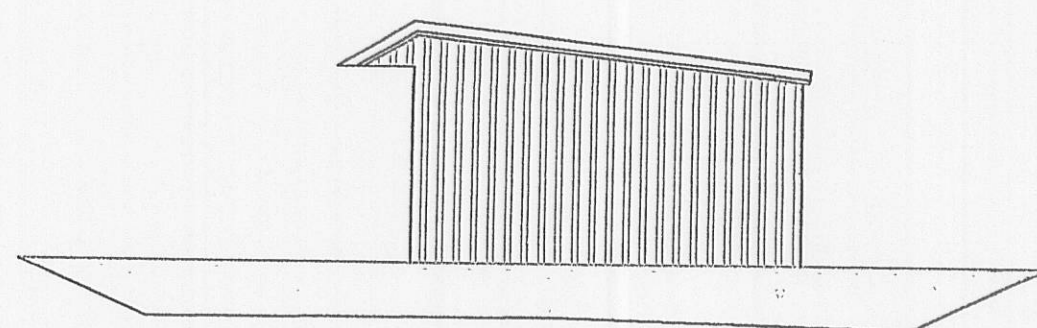

EAST FACING ELEVATION

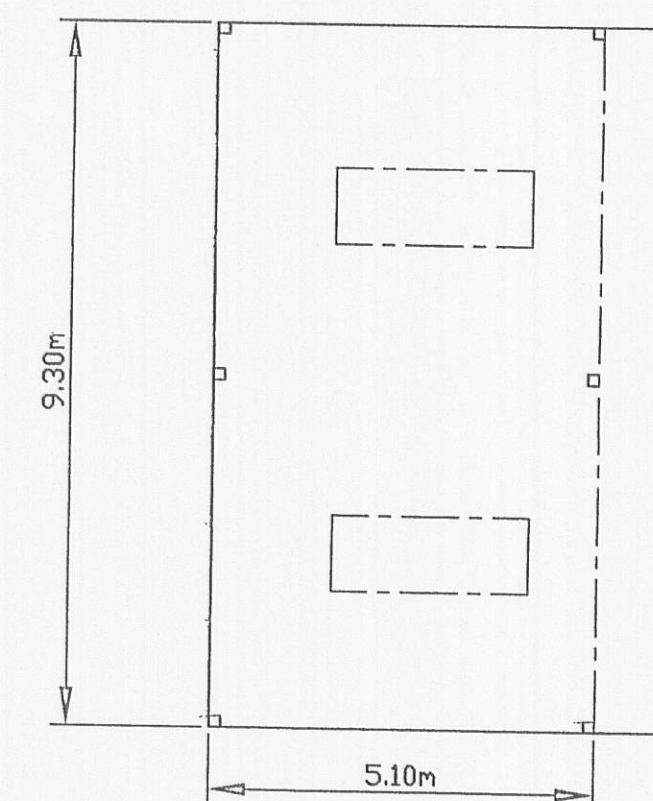

LAYOUT

3 2 0 0 9 0 7 4 9 P

Address
Mrs Elaine Howarth
Meadowtop
Lower Road
Knowle Green
Longridge
PR3 2YN

17MonoDropSnout2BayPlanning2600EavesDean

FARMPLUS		LONGRIDGE 01772 785252
TITLE Proposed timber open fronted hay storage barn		
DRG.No. EH	SCALE; 1:100	DATE. August 2009