



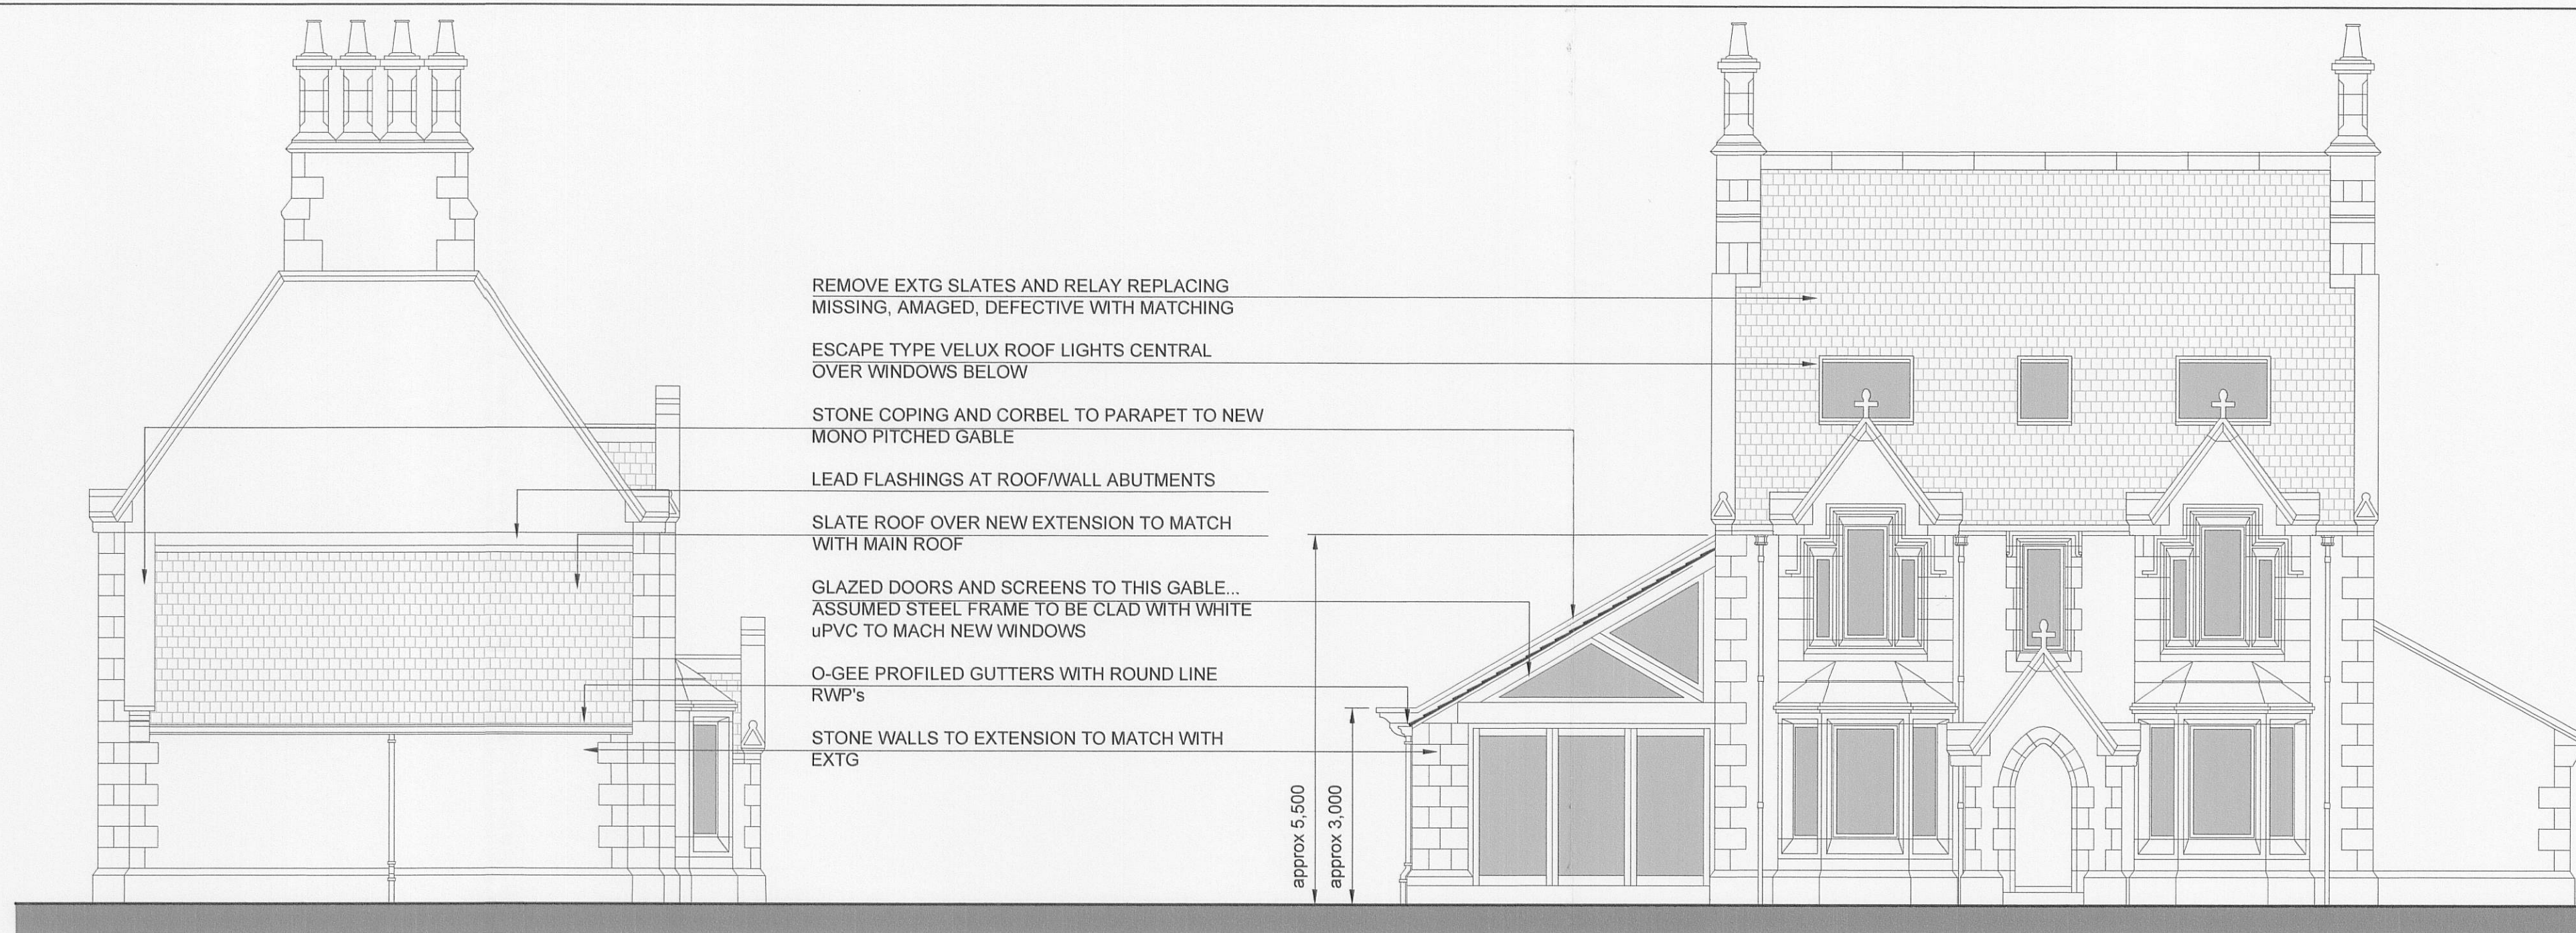

South West

South East

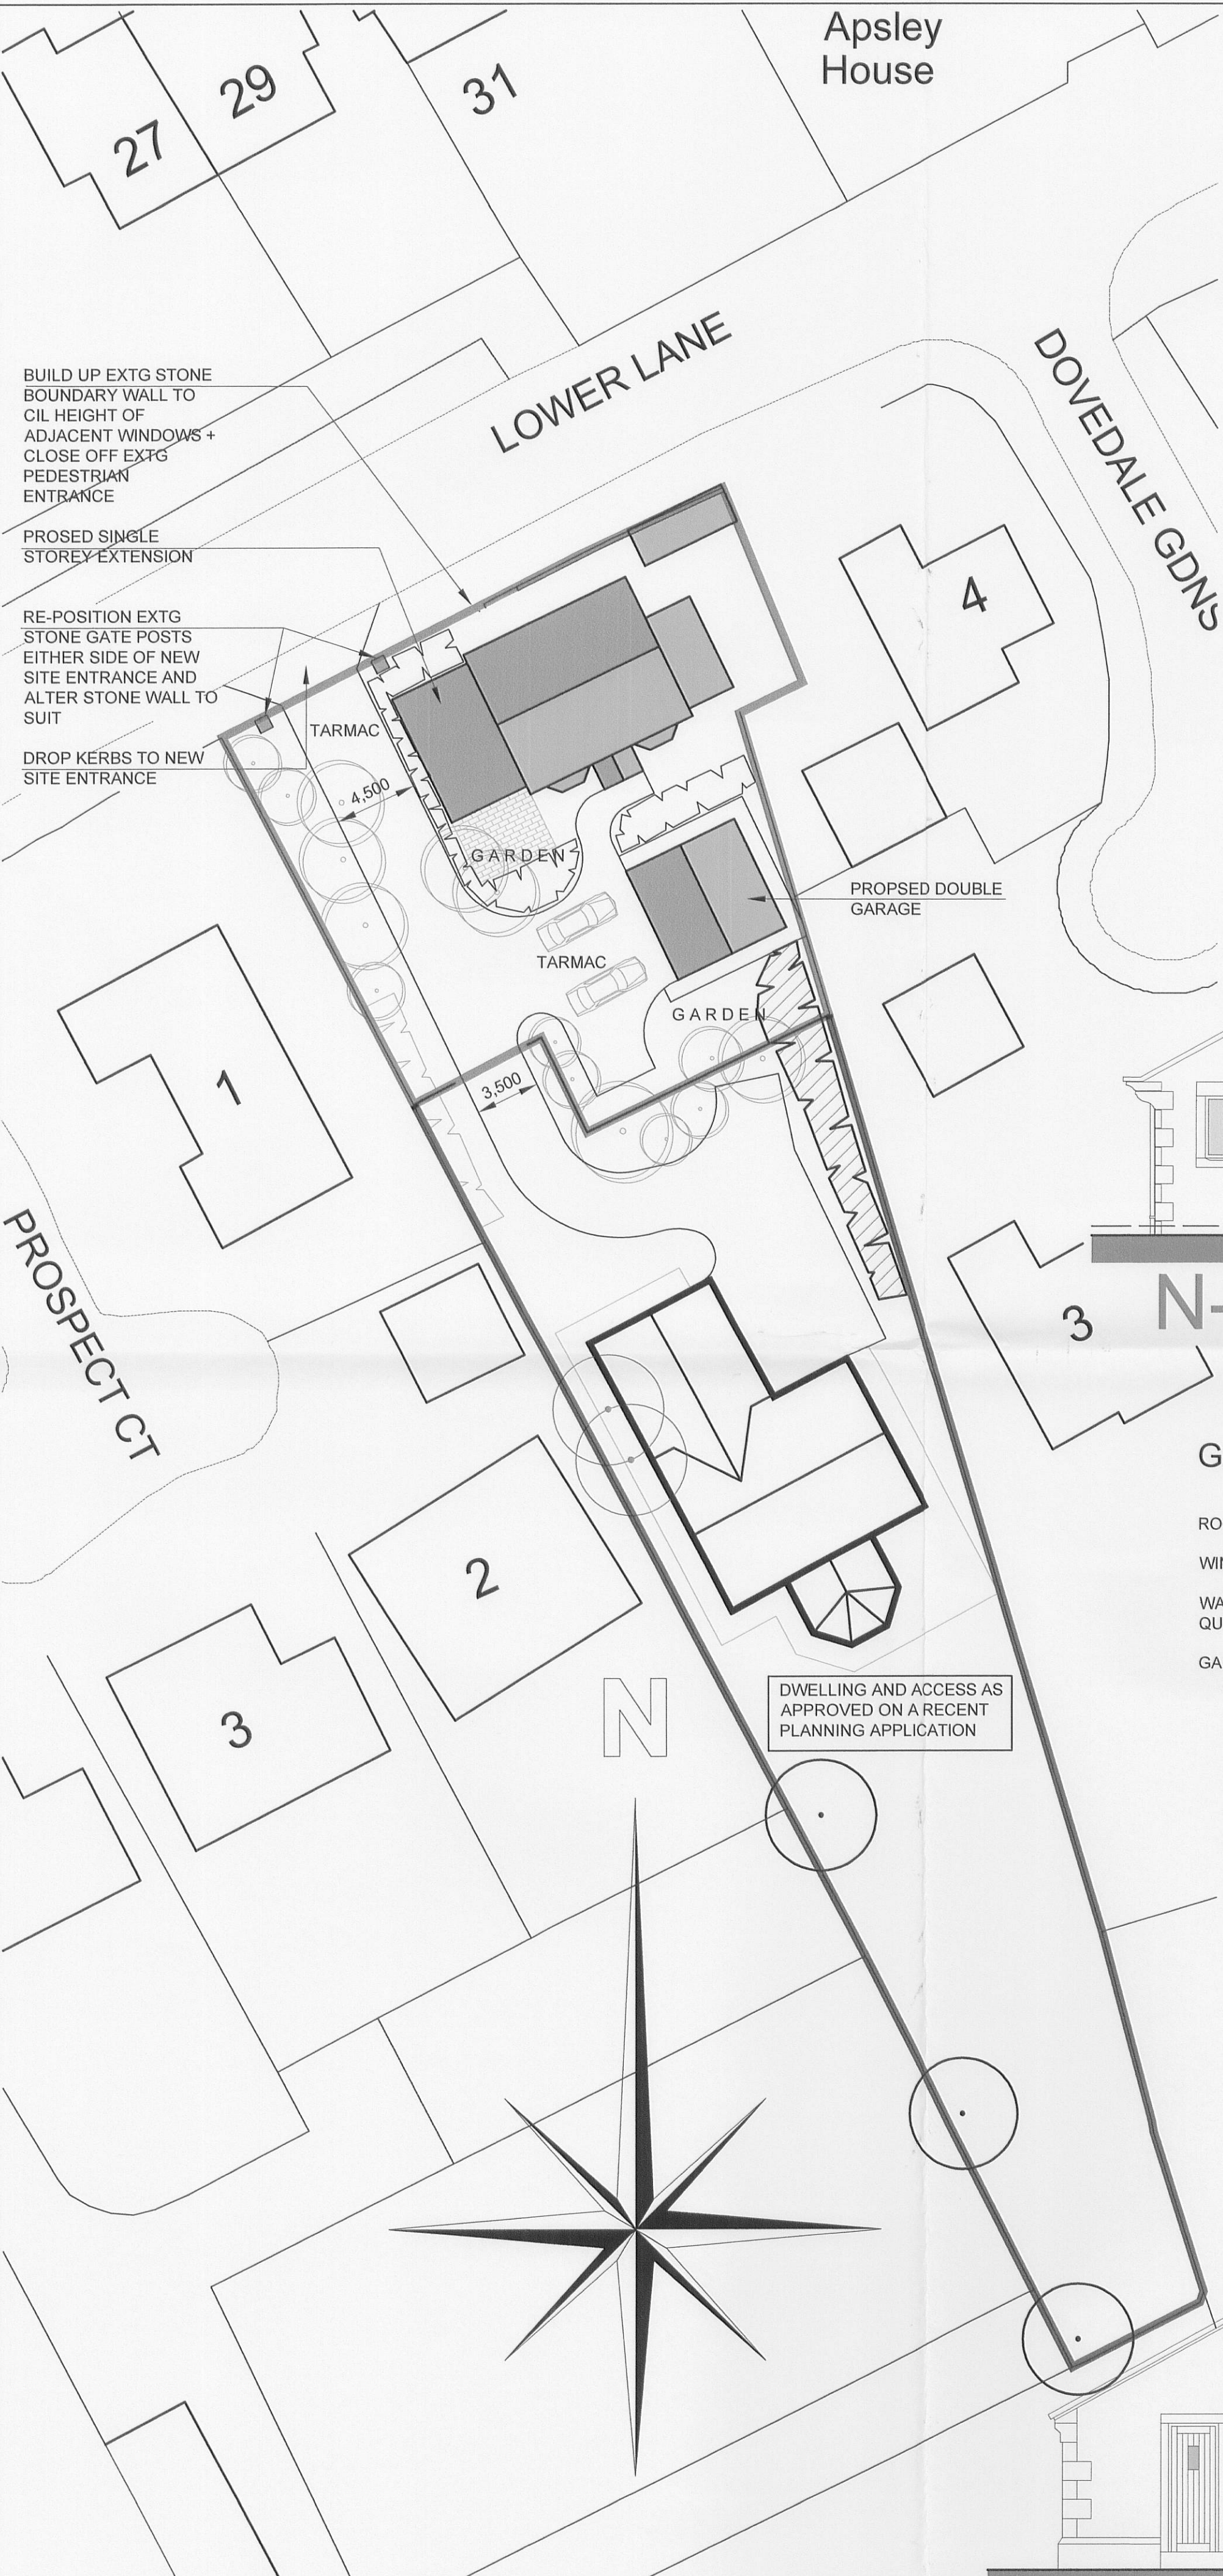


N-W

S-W

S-E


Plan

N-E

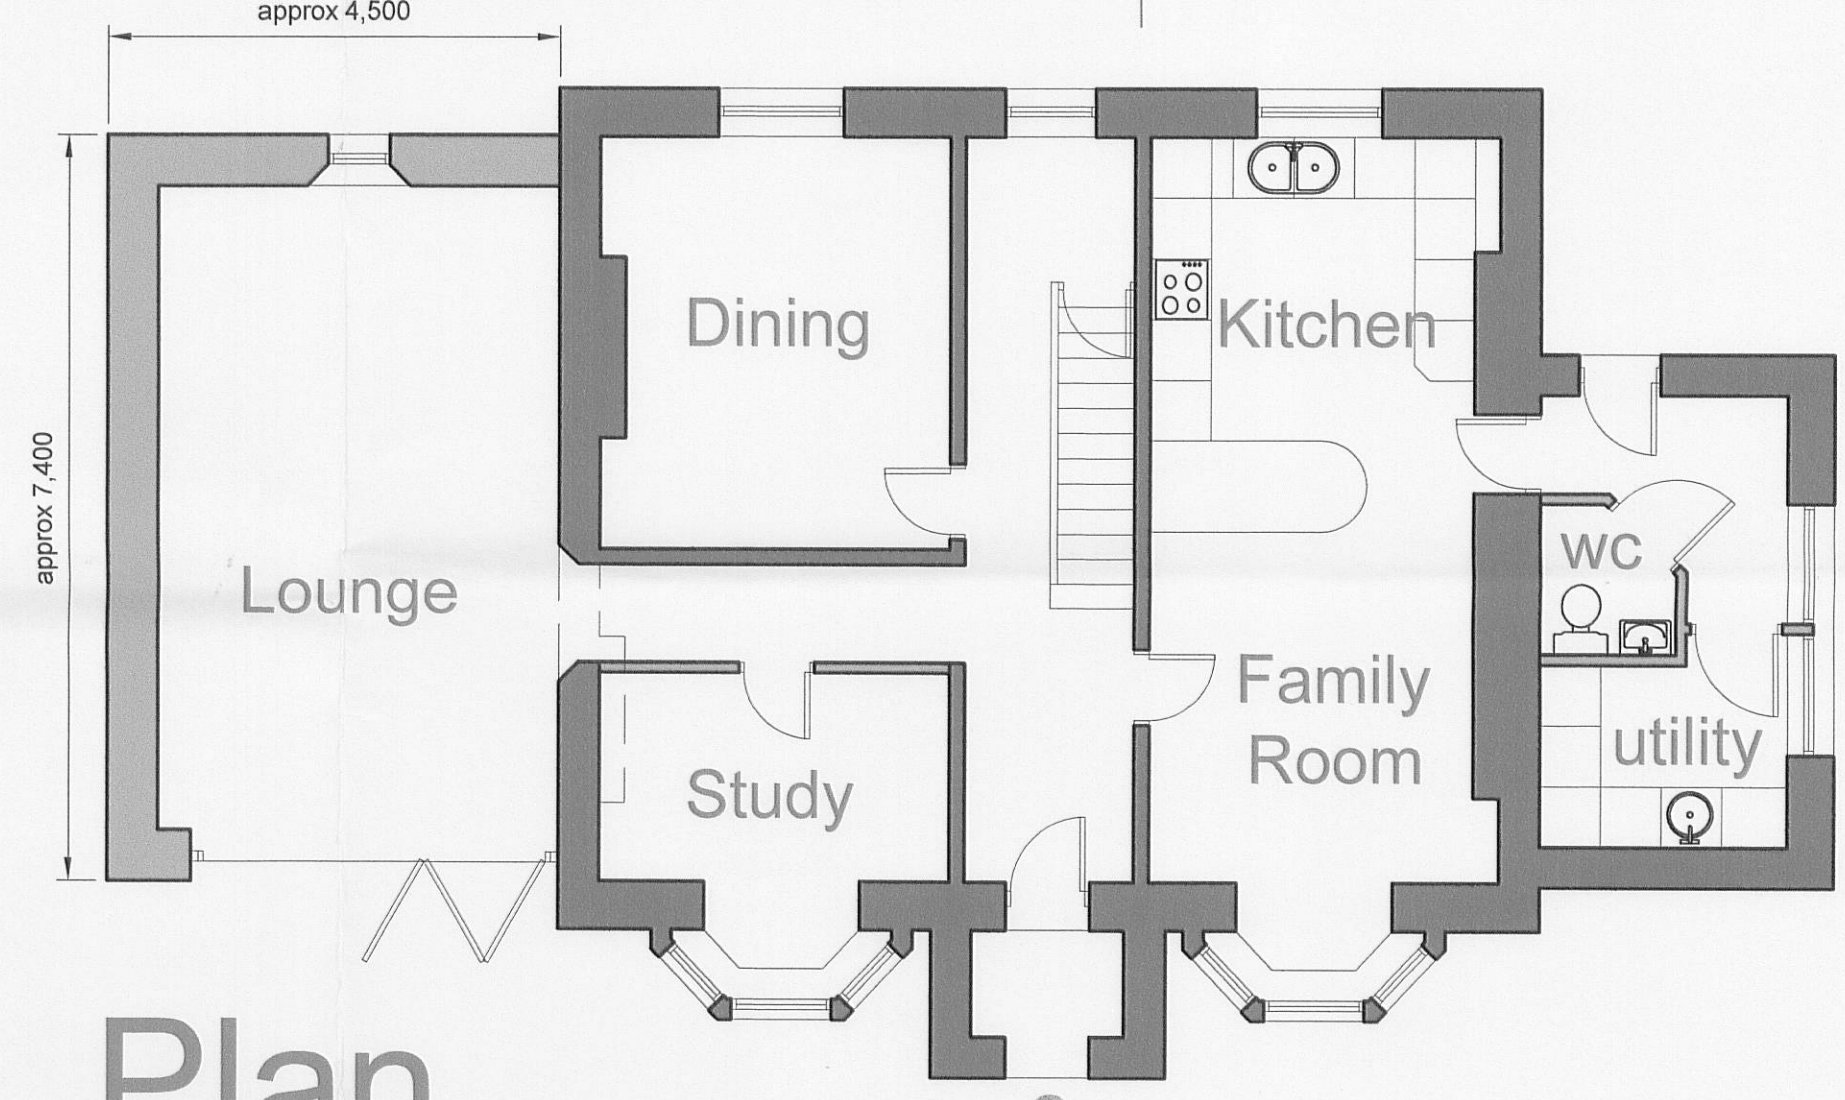

Plan

3 2 0 0 9 0 7 5 0 P

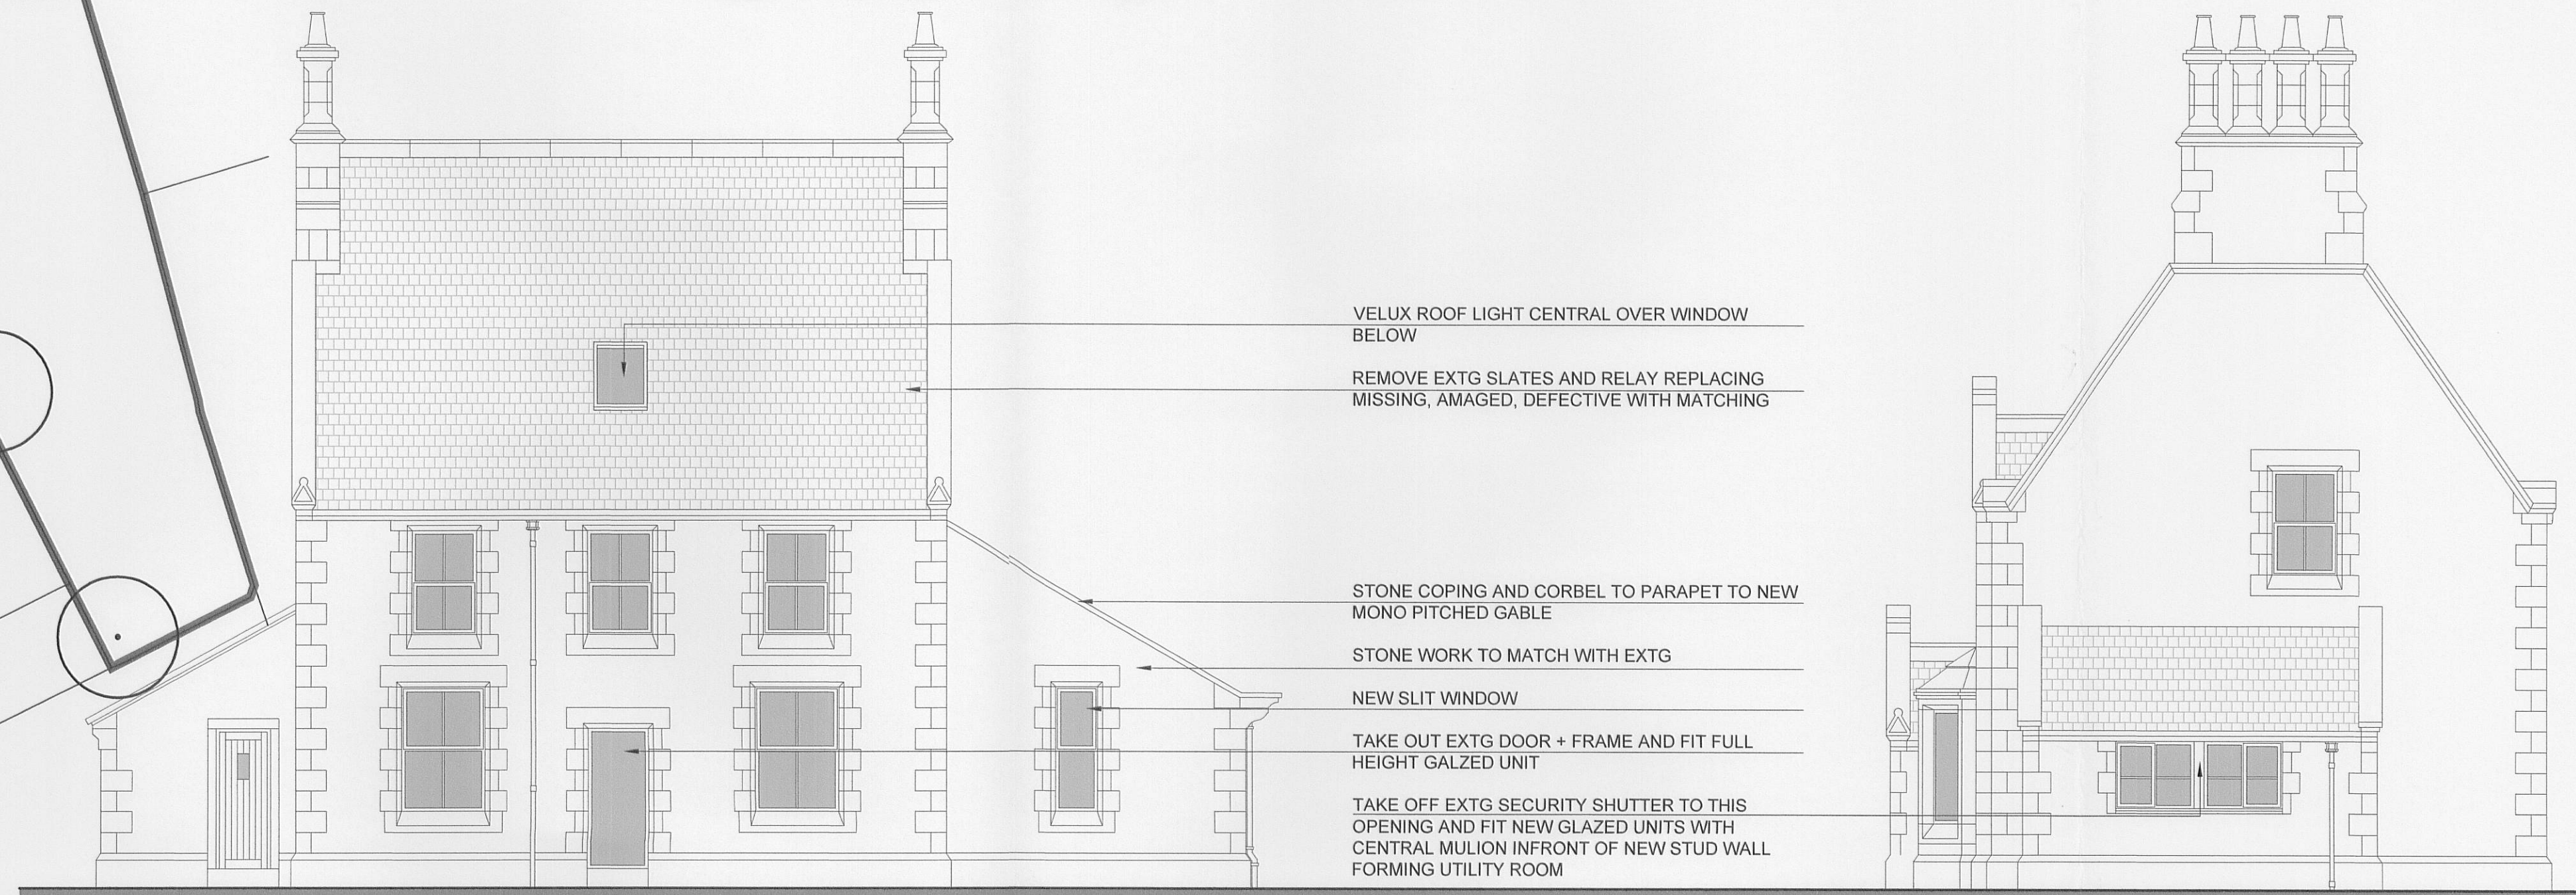

North West

North East

Site Plan 1:250

Copyright of MRA

notes

rev sig date

☐ MICHAEL RAYNER  
☐ ASSOCIATES  
· A · R · C · H · I · T · E · C · T · S ·

☐ 44-46 BERRY LANE LONGRIDGE  
PRESTON LANCASHIRE PR3 3JJ  
☐ tel 01772 784406 fax 01772 782898

project  
Extensions + Alterations  
The Cottage  
Lower Lane  
Longridge

drawing  
**Proposed  
Plans +  
Elevations**

|                     |               |             |
|---------------------|---------------|-------------|
| scale<br>1:75 1:250 | date<br>08/09 | drawn<br>kz |
|---------------------|---------------|-------------|

|                |    |     |
|----------------|----|-----|
| number<br>1256 | 11 | rev |
|----------------|----|-----|