




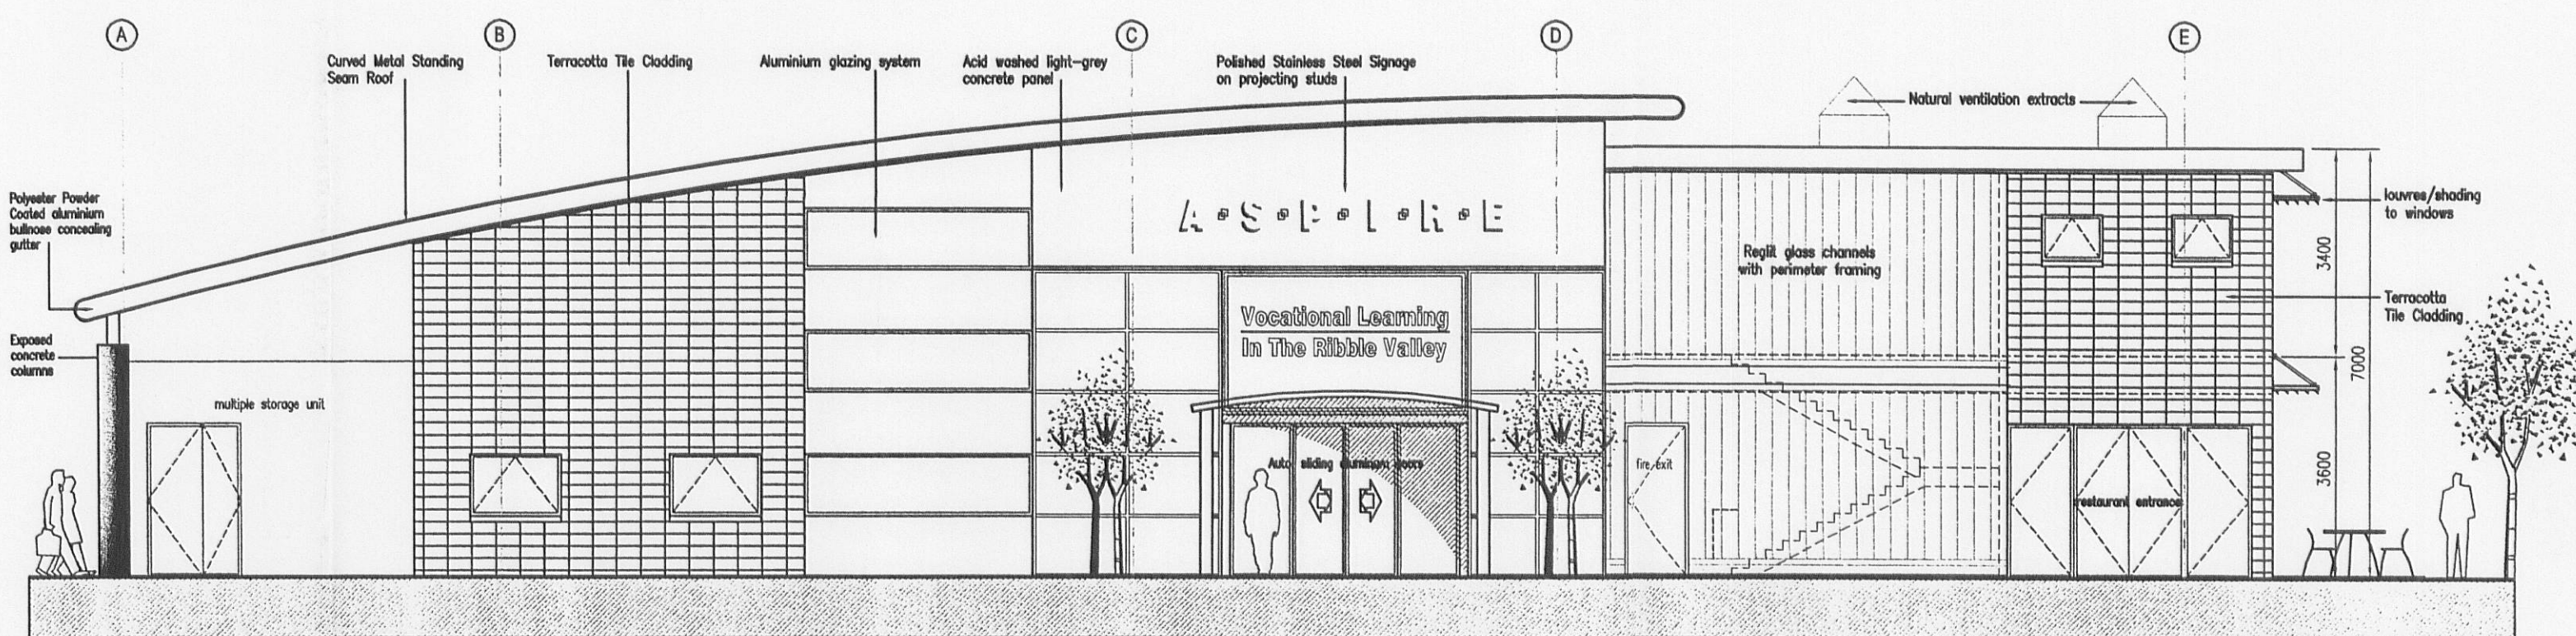


North (Front Facing) Elevation

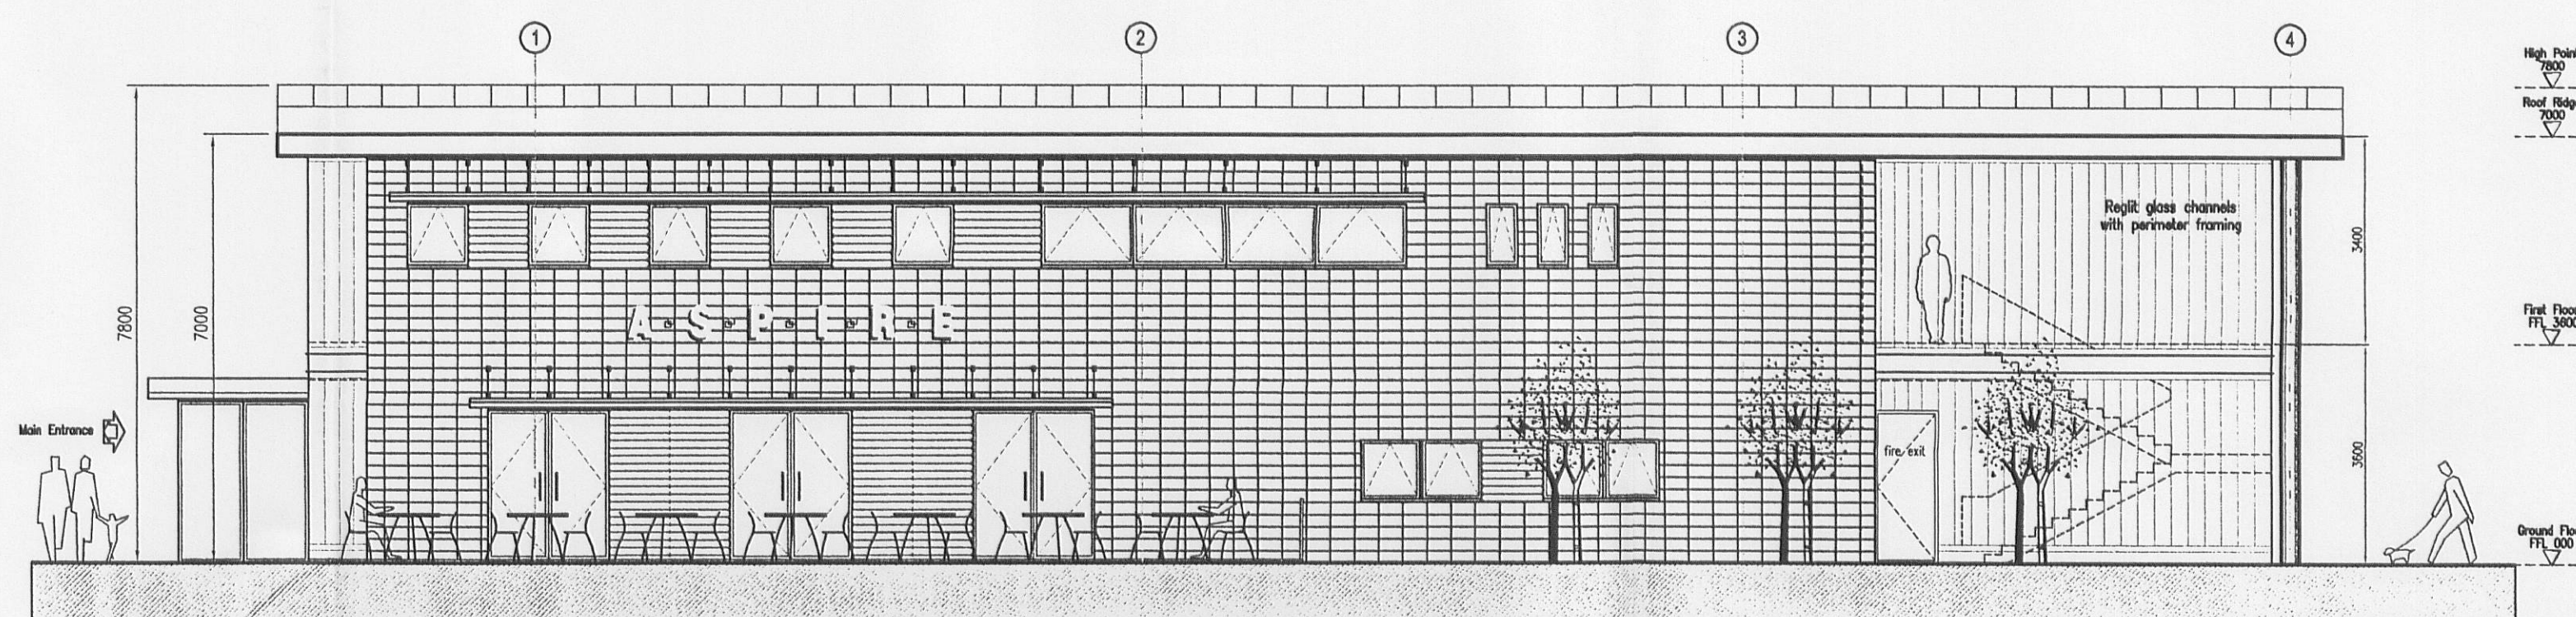

West Facing Elevation

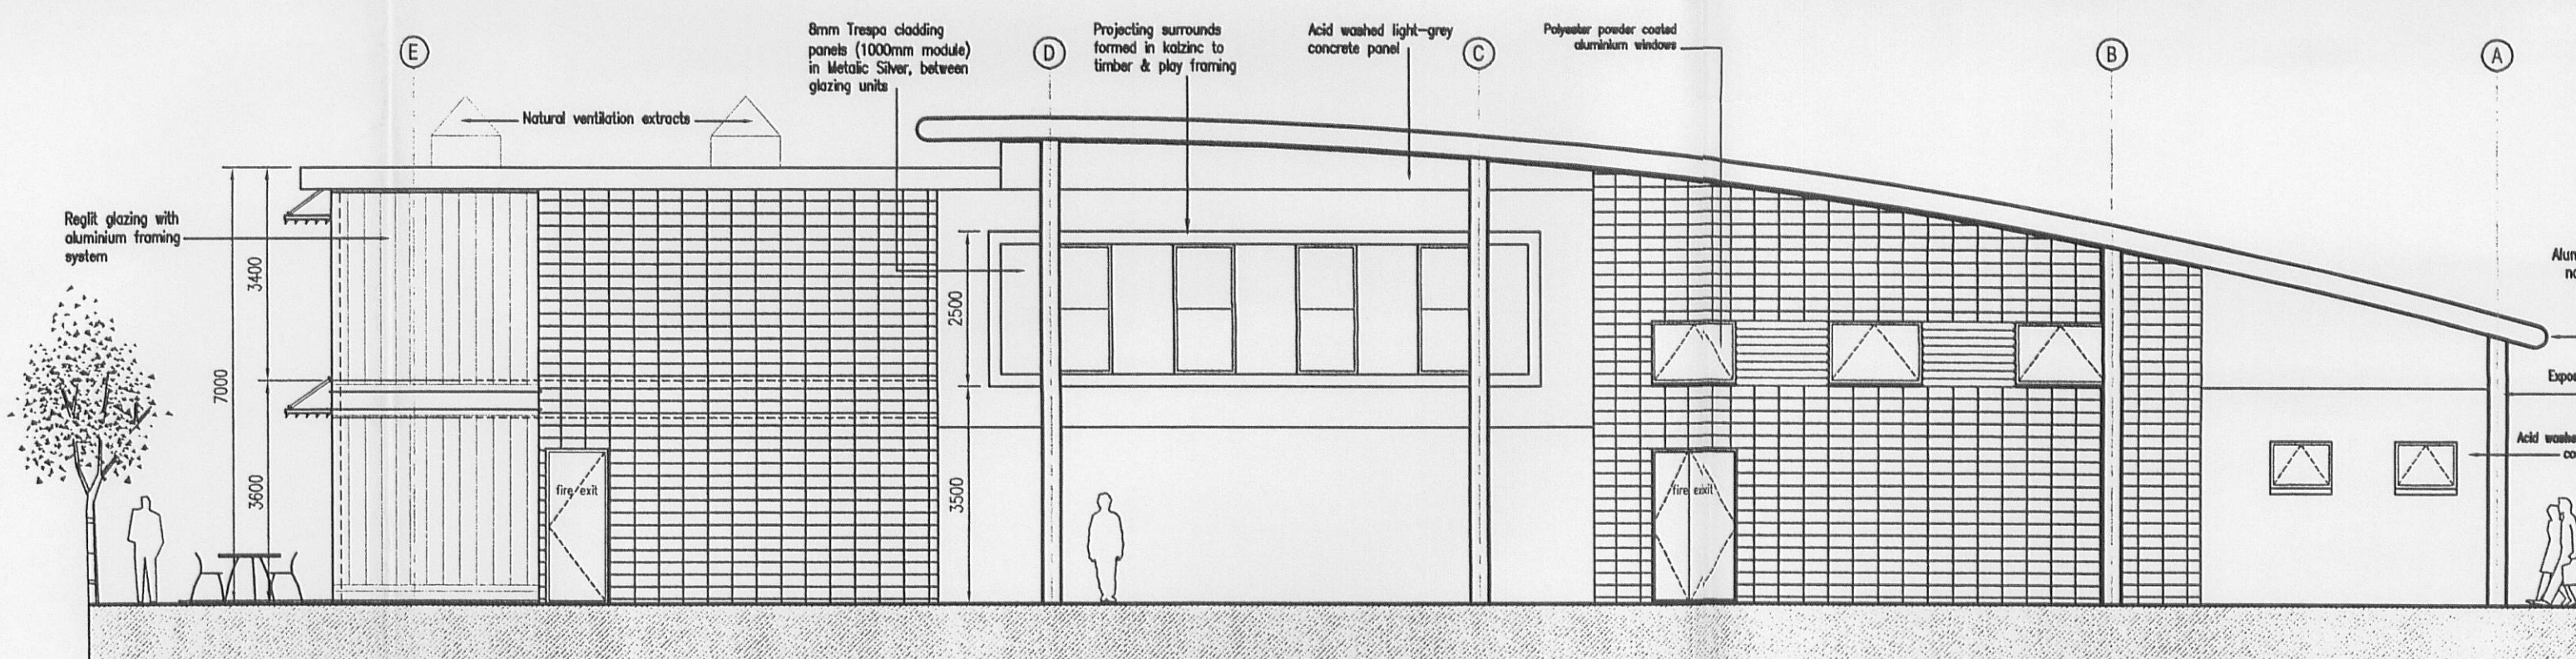

South (Rear Facing) Elevation

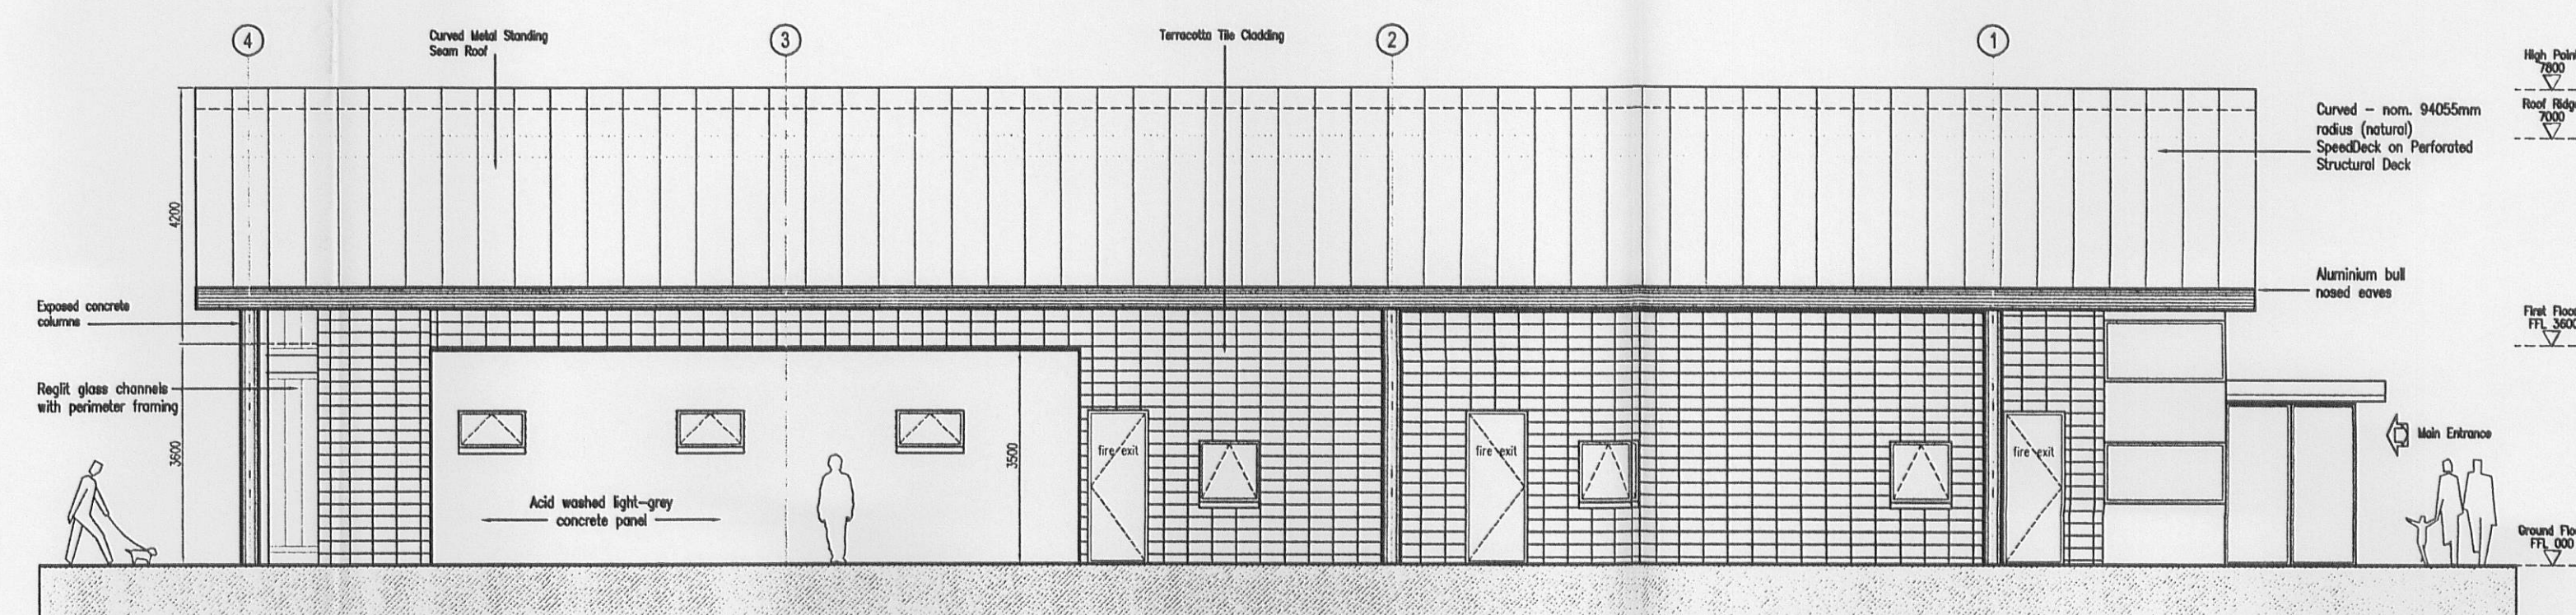

East Facing Elevation

This drawing is copyright to Urban Vision Partnership Limited. It shall not be used without permission for any purpose. Reproduction is only permitted by prior arrangement. Do not scale from this drawing. All discrepancies to be related back to the originator for verification prior to commencing the works. All dimensions are in millimetres unless otherwise stated.

SAFETY, HEALTH AND ENVIRONMENTAL INFORMATION

In addition to the hazards / risks associated with the types of work detailed on this drawing, note the following:


Construction;

Maintenance / Cleaning;

Decommissioning / Demolition;

It is assumed that all works will be carried out by a competent contractor working, where appropriate, to an approved method statement.

3 2 0 0 9 0 7 9 1 P

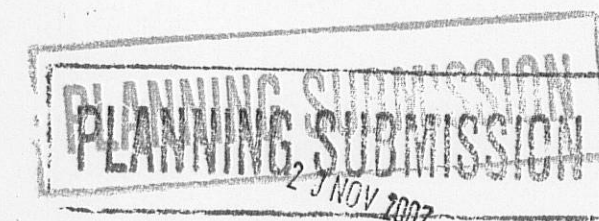

rev description date drawn chk



urbanvision
Urban Vision Partnership Limited
Emmerson House Albert St Eccles Manchester M30 0TE T 0161 779 4800

client
RIBBLESDALE HIGH SCHOOL

project
Ribblesdale Vocational Learning Centre
RVLC - 'ASPIRE'

drawing
PROPOSED ELEVATIONS

approval status	date
☐ Feasibility / Sketch	15.11.07
☒ Design	drawn
☐ Tender	20.02.07
☐ Construction	checked
☐ As Built	Checked

project ref.
PLANNING APPLICATION
drawing number
R-05

scale @ A1
1:100
revision

www.urbanvision.org.uk