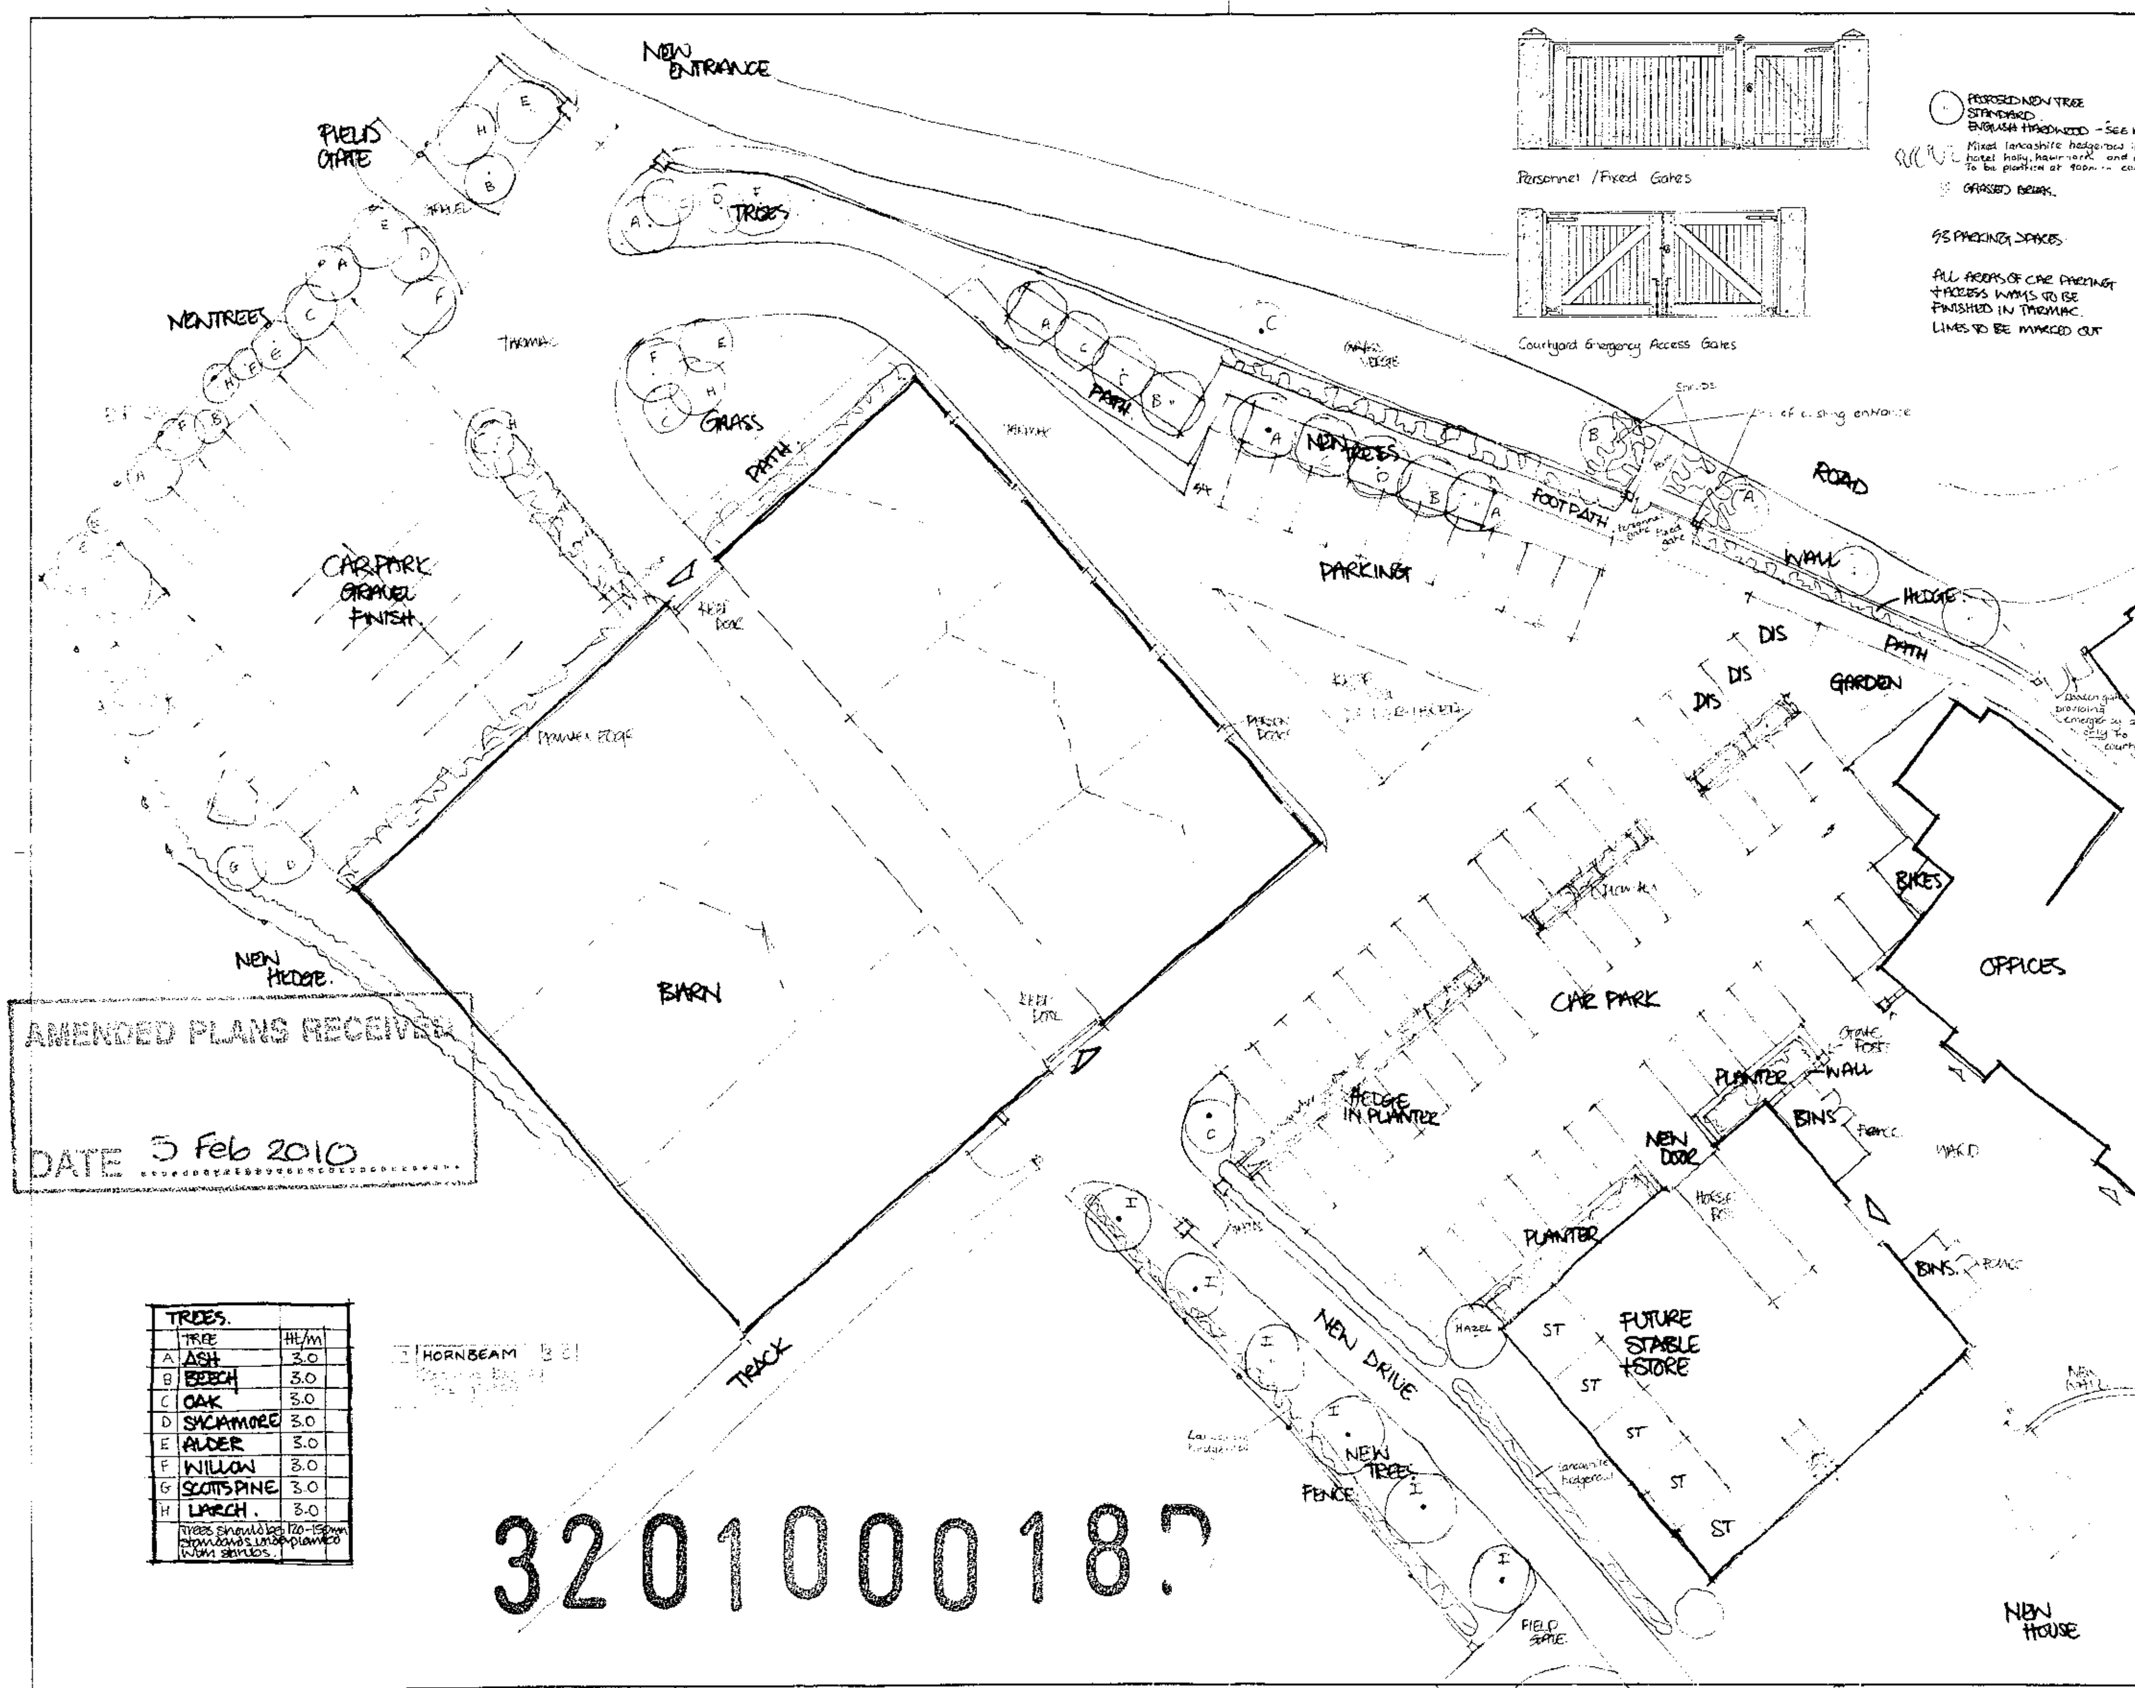

TREES.		
	TREE	Ht/m
A	ASH	3.0
B	BEECH	3.0
C	OAK	3.0
D	SYCAMORE	3.0
E	ALDER	3.0
F	WILLOW	3.0
G	SCOTS PINE	3.0
H	LARCH.	3.0
	Trees should be 120-150mm standards underplanted with shrubs.	

AMENDED PLANS RECEIVED
DATE 5 Feb 2010

3201000018

Rev B - Personnel / Fixed gates details altered. 03/02/10 LFG
Rev A - Gate details added and area infront of personnel gates altered. 18.01.10

Client
MR C MUSTOE

Job Title
PROPOSED CONVERSION OF FARM BUILDINGS SALESBURY HALL MANOR COURT

Drawing Title
PROPOSED LANDSCAPE LAYOUT

Scale 1:500 | Date MAY 09 | Drawn DN 1

Sunderland Peacock & Associates Ltd.
Chartered Architects
Hazelmere, Pimlico Road
Clitheroe, Lancashire BB7 2AG
Tel: 01200 423178 Fax: 01200 427328
Email: info@sunderlandpeacock.com

3860 - 52 B