


The requirements of Building Regulations Part P
by a person competent to do so. Prior to
completion the Council are to be provided with a
copy of either:-

1. An electrical installation certificate
issued under an Approved Competent
Person Scheme; or
2. An electrical installation certificate
signed by a person competent to do so

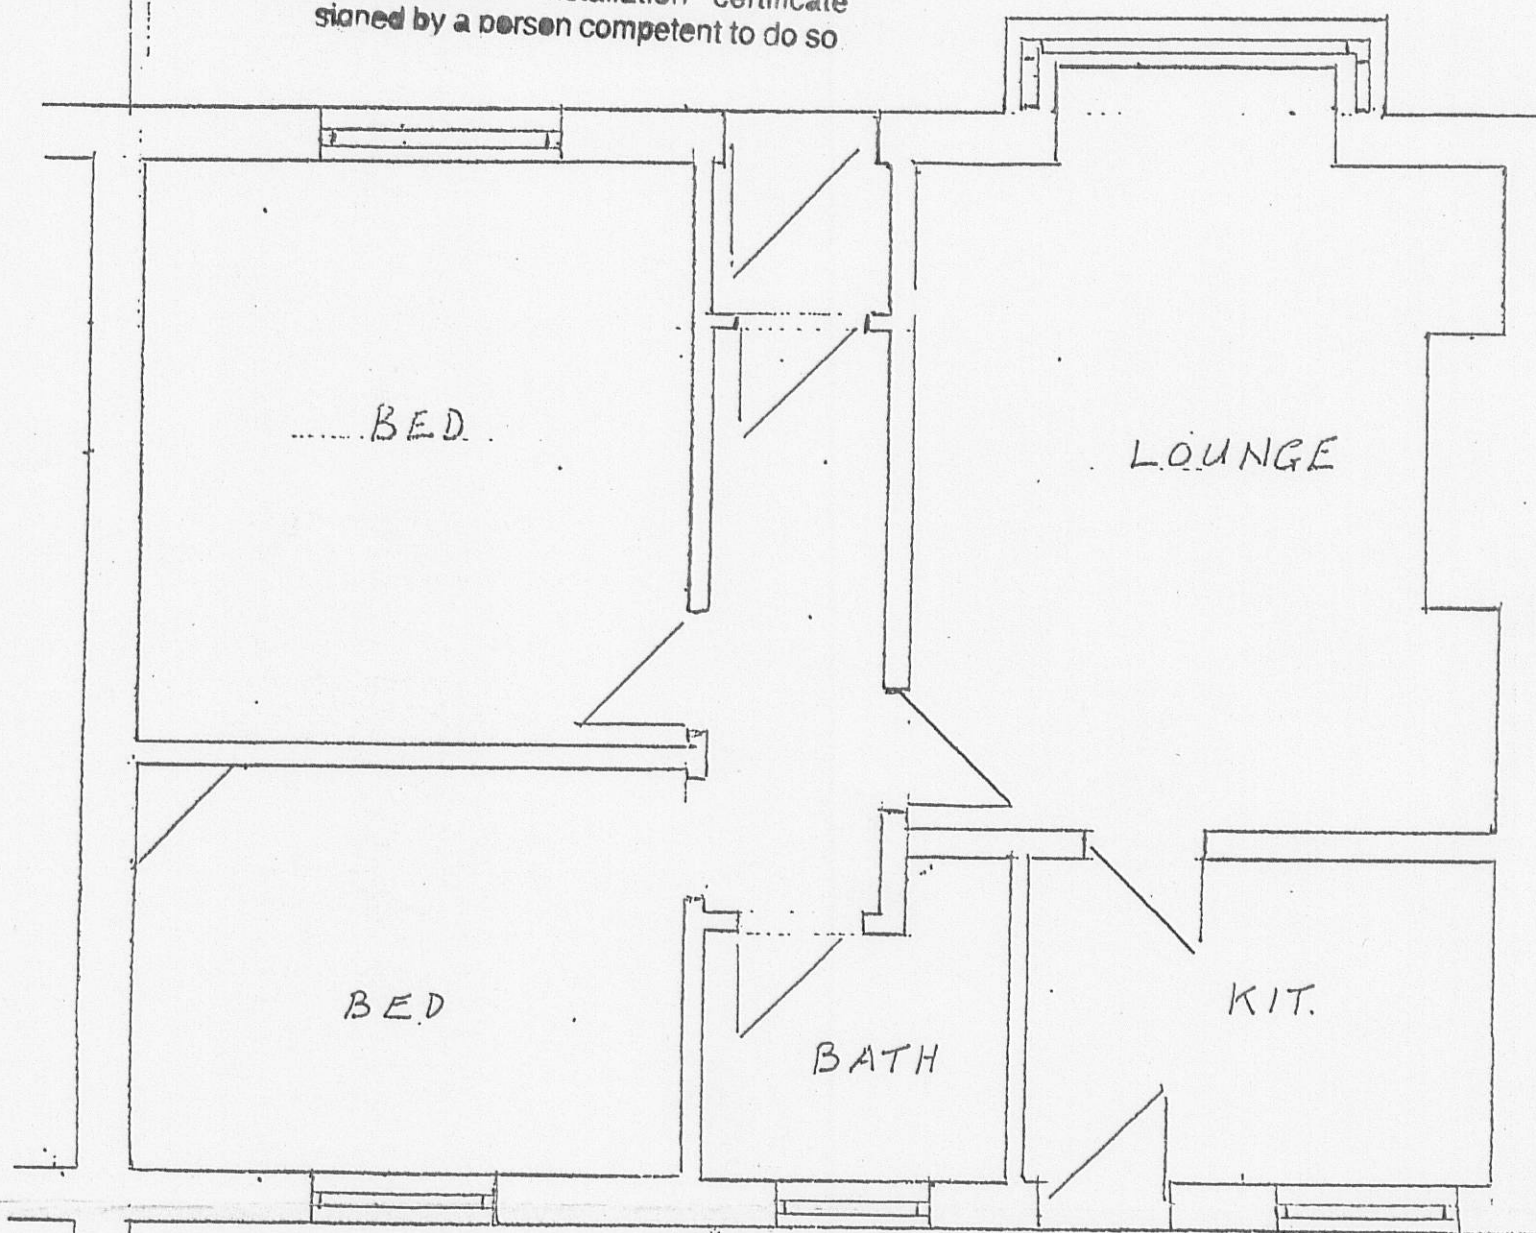


EXISTING PLAN OF BUNGALOW


NOTES

ROOF MEY MOD MATCHING
COLOUR ON LE BATTENS ON
IF UNDER LT ON ROOF TRUSS
100 MM CROWN LAD BETWEEN
TRUSS, 150 MM LAD OVER TRUSS.
TO LINK WITH WALL INSULATION
TO AVOID THERMAL BRIDGE.
CONTINUOUS EAVES PANEL
TO ADD VENTILATION. VENTED
SOFFIT STR. LATERAL RESTRAIN
EVERY 2MT ALL OUTER LEAF
100 MM CONCRETE BLOCKS & REND
100 MM CAVITY 50 MM SPACE 50 MM
CELOTEX. 100 MM LEAF 100 MM
CONCRETE BLOCKS & DRY LINE
12.5 MM P/B & STIES RET
CLIPS.

FLOOR 100 MM CONCRETE
ON 120 DPM. 100 MM
CELOTEX ON 1200 G DPM.
150 MM. AND BLINDED H/CORE
DPM LINED TO DPC. CATNIC
LINTEL OVER OPENINGS
HEAVY TY WERE REQUIRED.
UPVC WINDOWS. DOUBLE GLAZED
'K' GLASS. VERT & HORIZ DPC.
TO DOO WINDOWS. ELECTRIC
TO NIL SPECIFICATION
& DISA FACILITIES

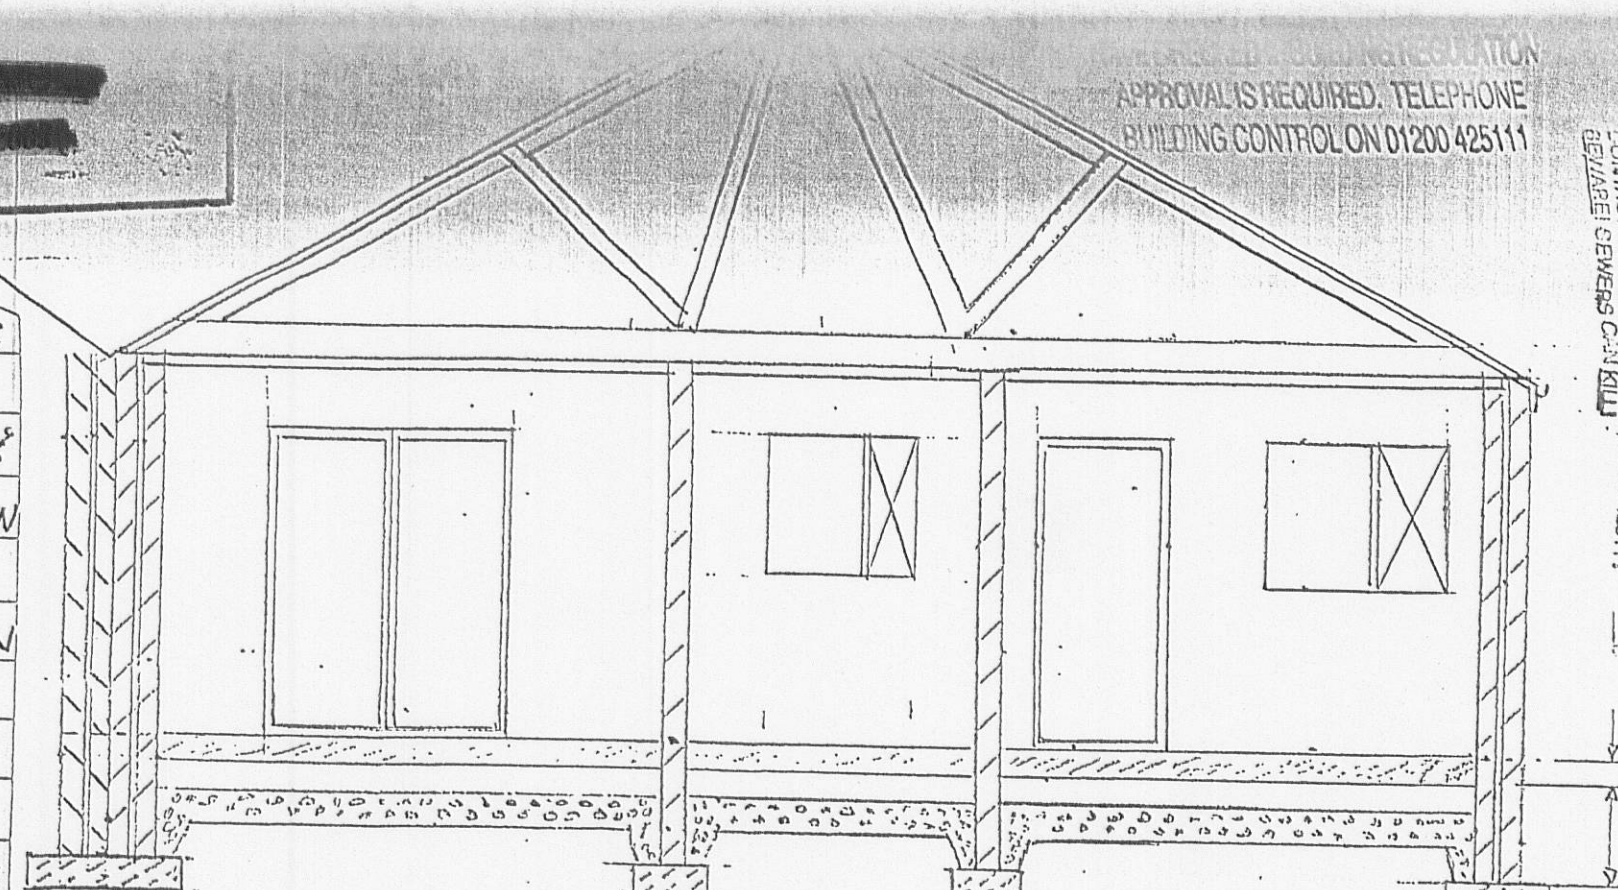


PROPOSED SECTION A-A

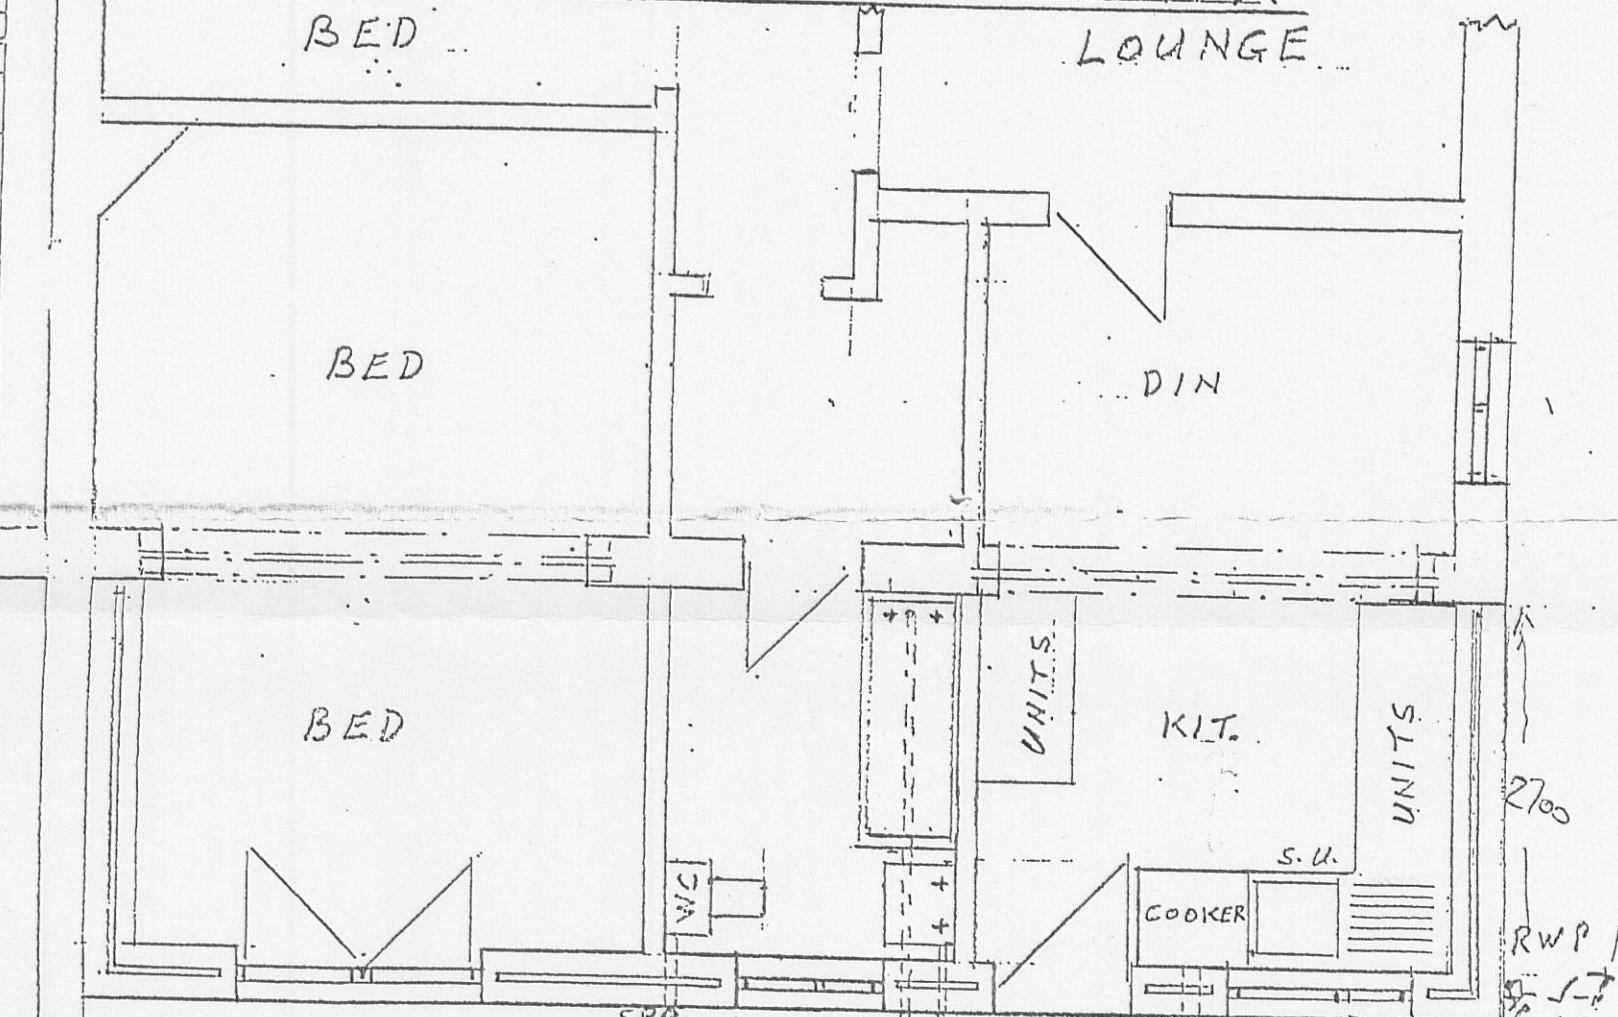

PROPOSED EXTENSION

NEW DRAINS AND
MANHOLE UPVC

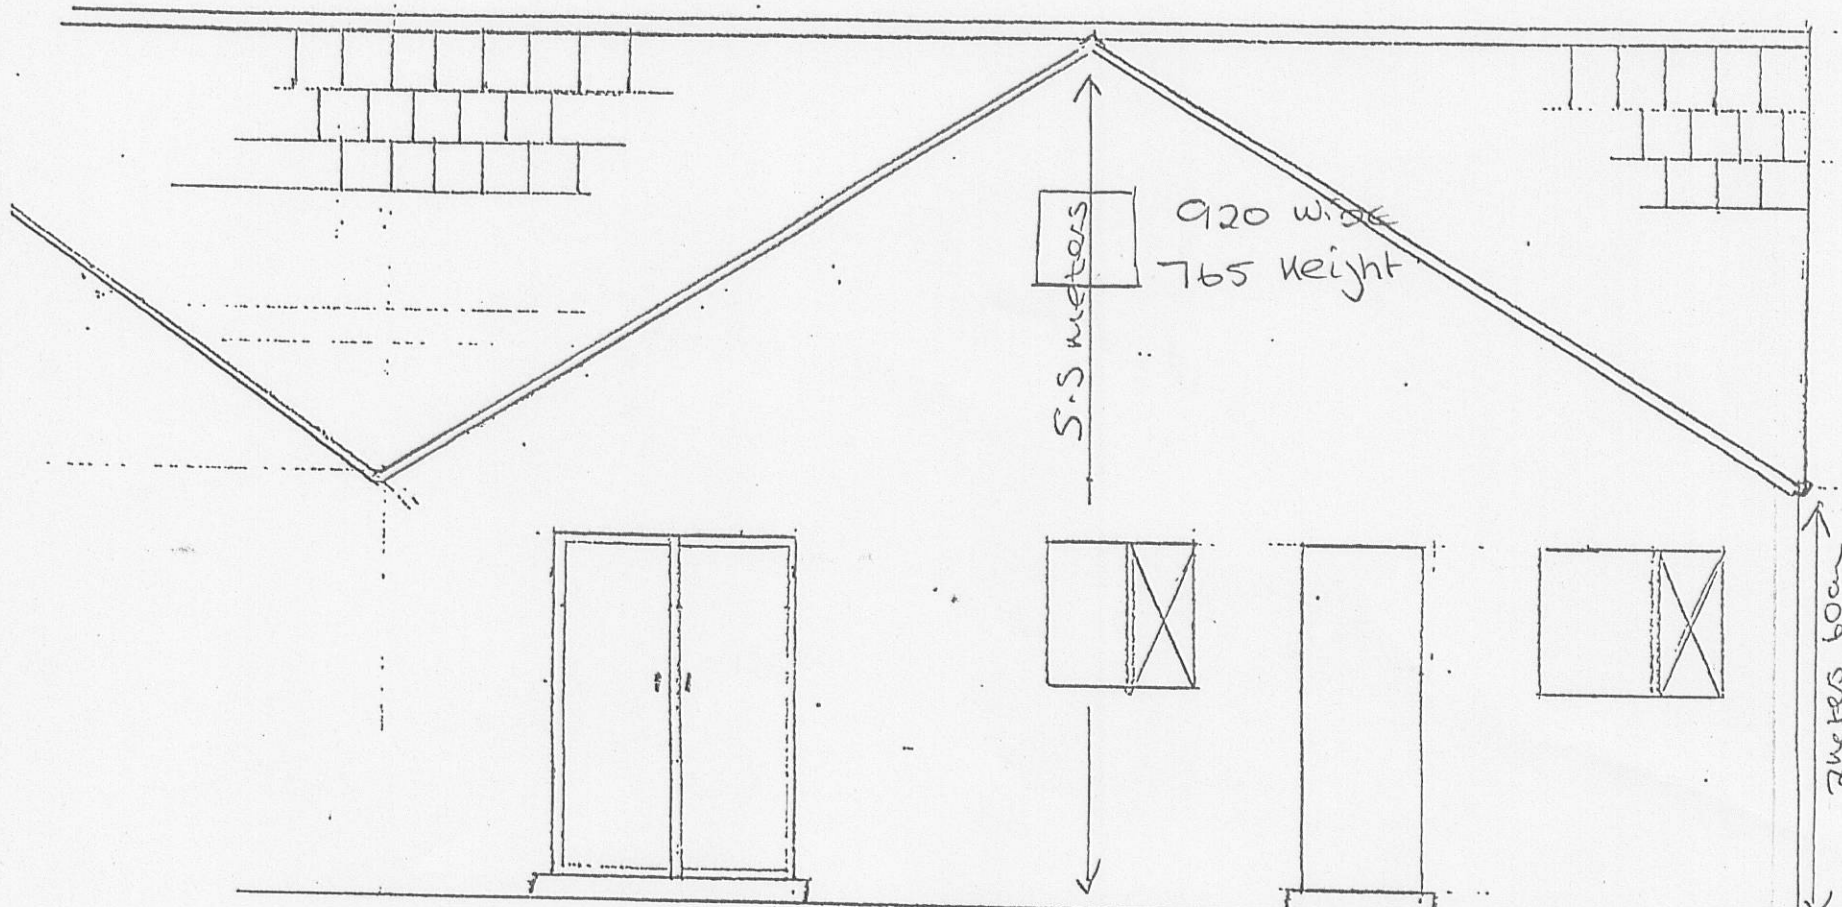


PROPOSED REAR ELEVATION

BLOCK A SCALE 1/250

SEA 1150

PROPOSED EXTENSION
AT NO 2 HALLEY RD.

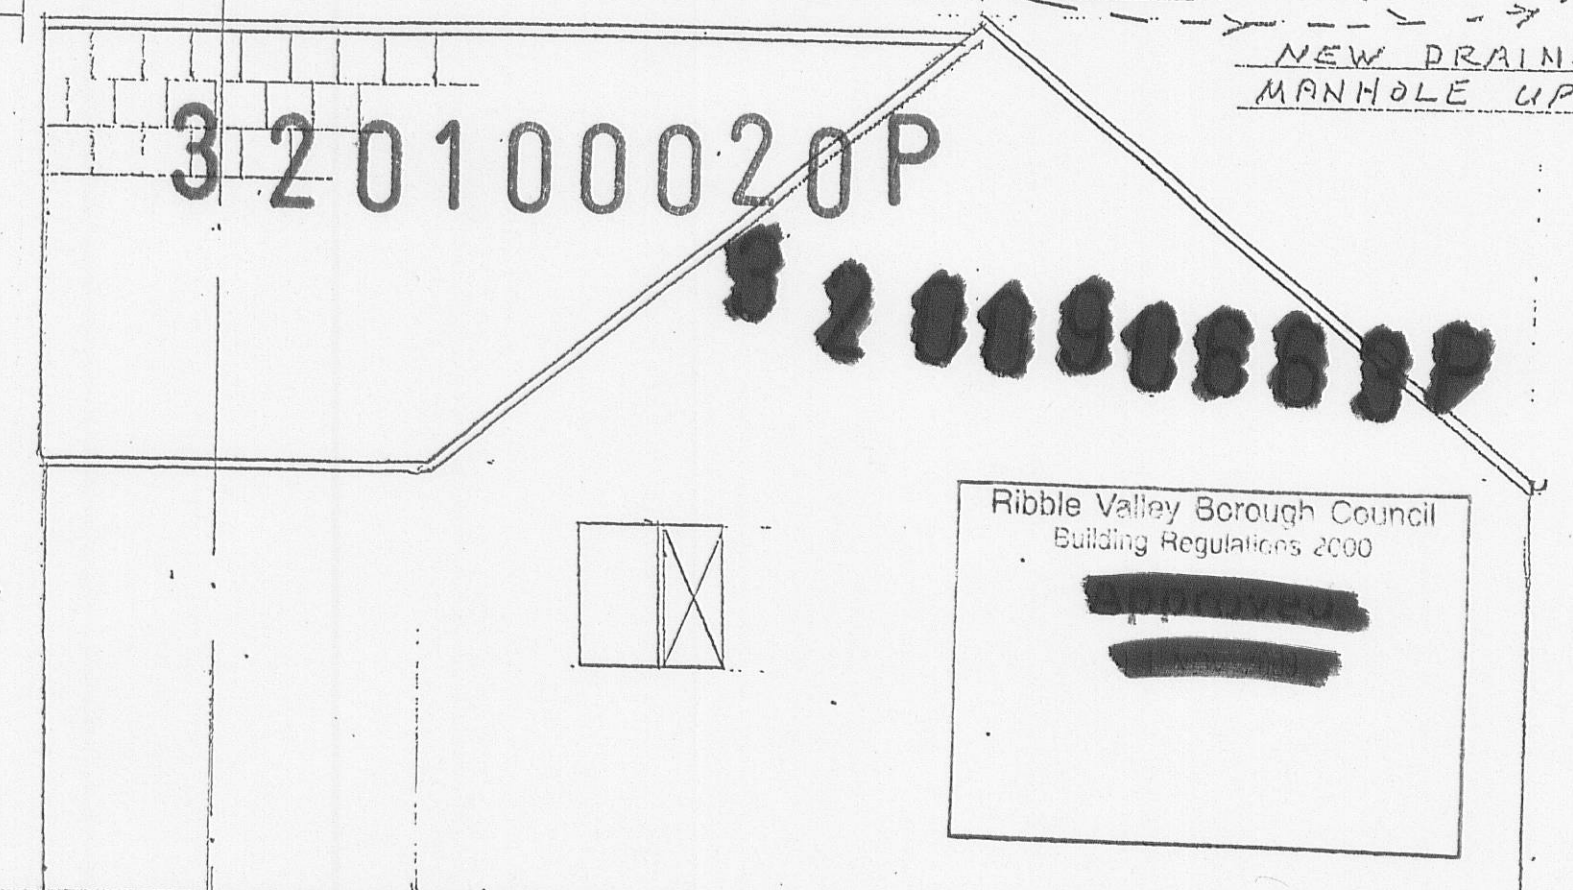

PROPOSED END ELEVATION

Ribble Valley Borough Council
Building Regulations 2000

APPROVAL IS REQUIRED. TELEPHONE
BUILDING CONTROL ON 01200 425111

ANY PROPOSAL TO CONNECT TO A PUBLIC SEWER MUST
BE APPROVED BY THE COUNCIL'S DRAINAGE SECTION.
NO PUBLIC SEWER MUST BE DISBURGED WITHOUT THE
WRITTEN AUTHORITY OF THE DRAINAGE SECTION.
CONTACT DRAINAGE SECTION 01200 425111
DRAINAGE SECTION 01200 425111