
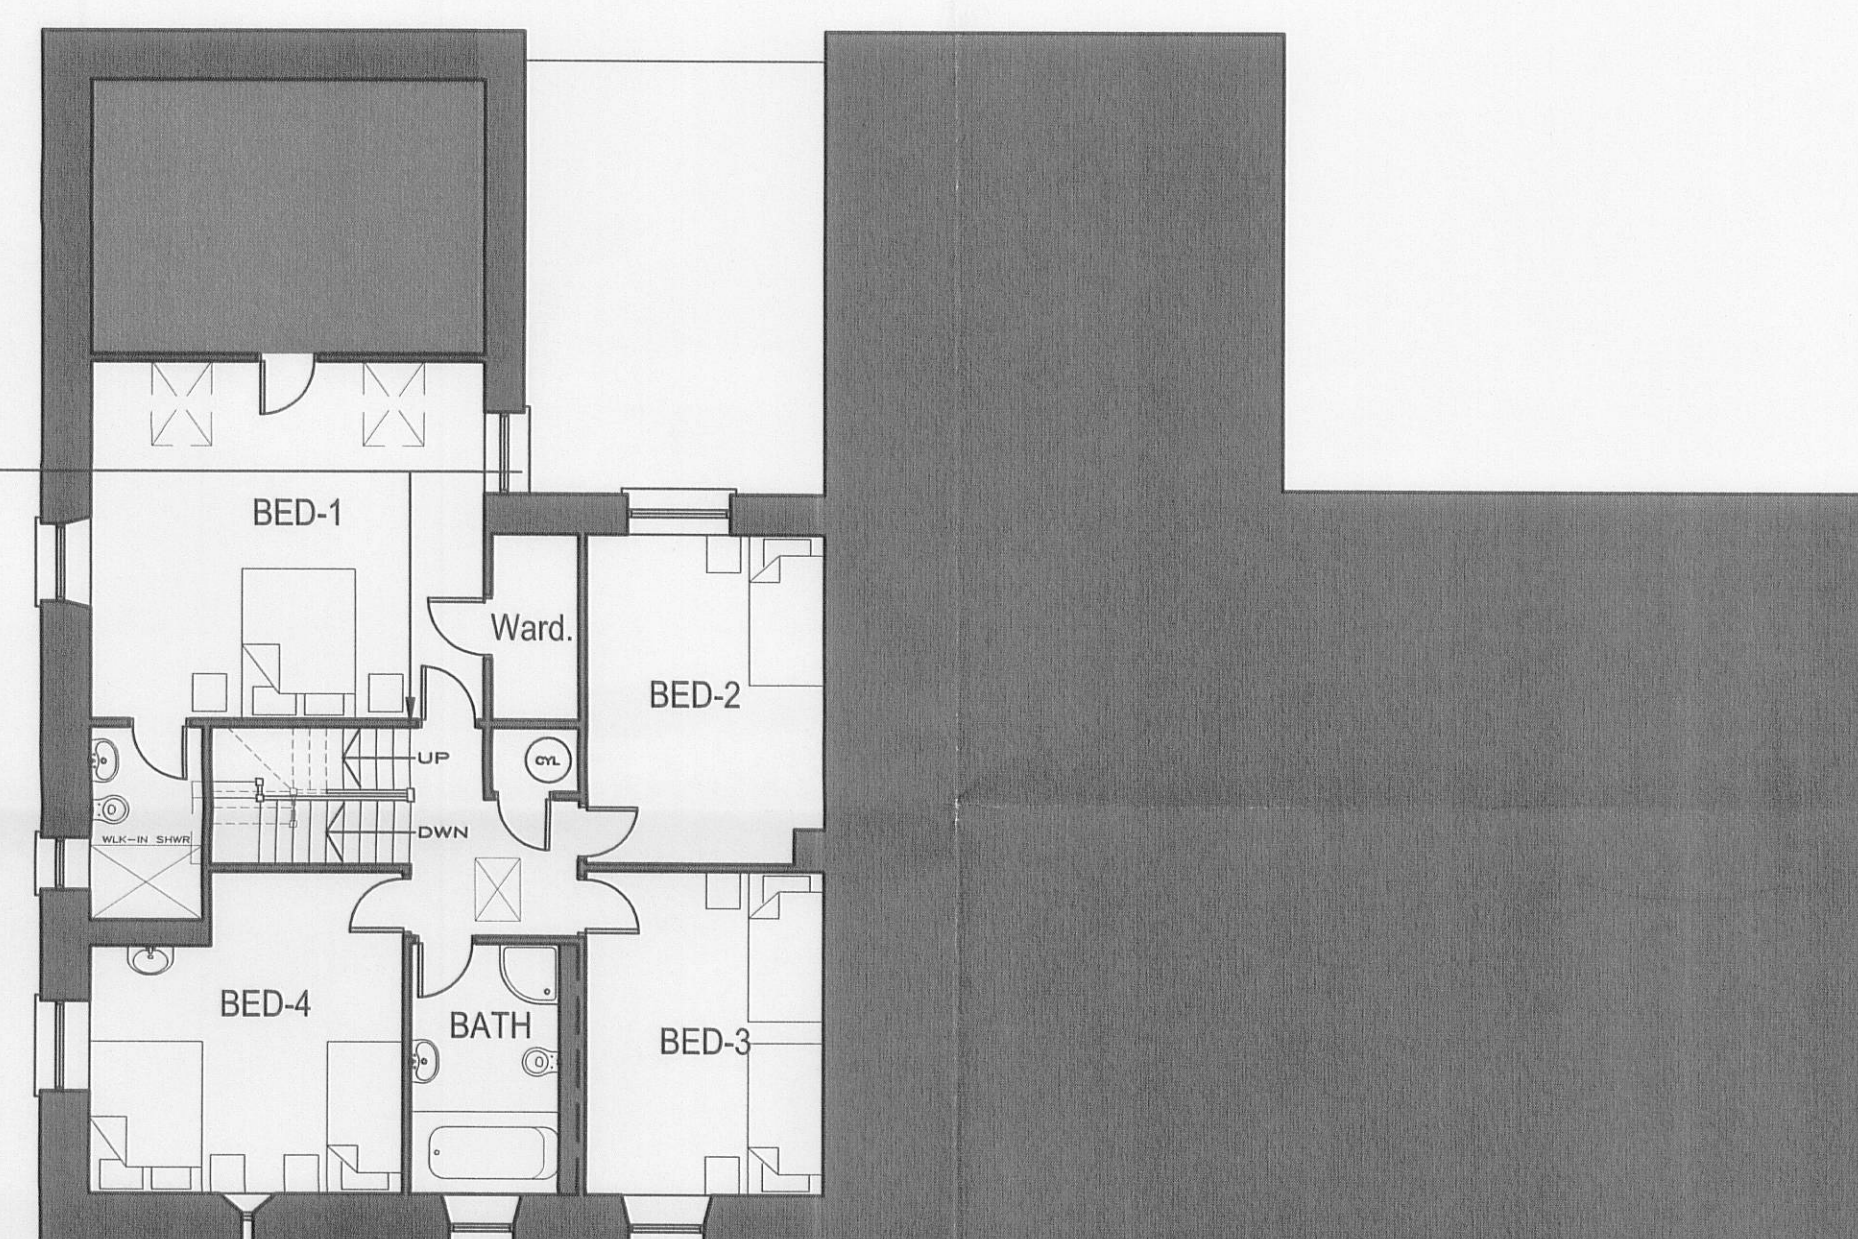
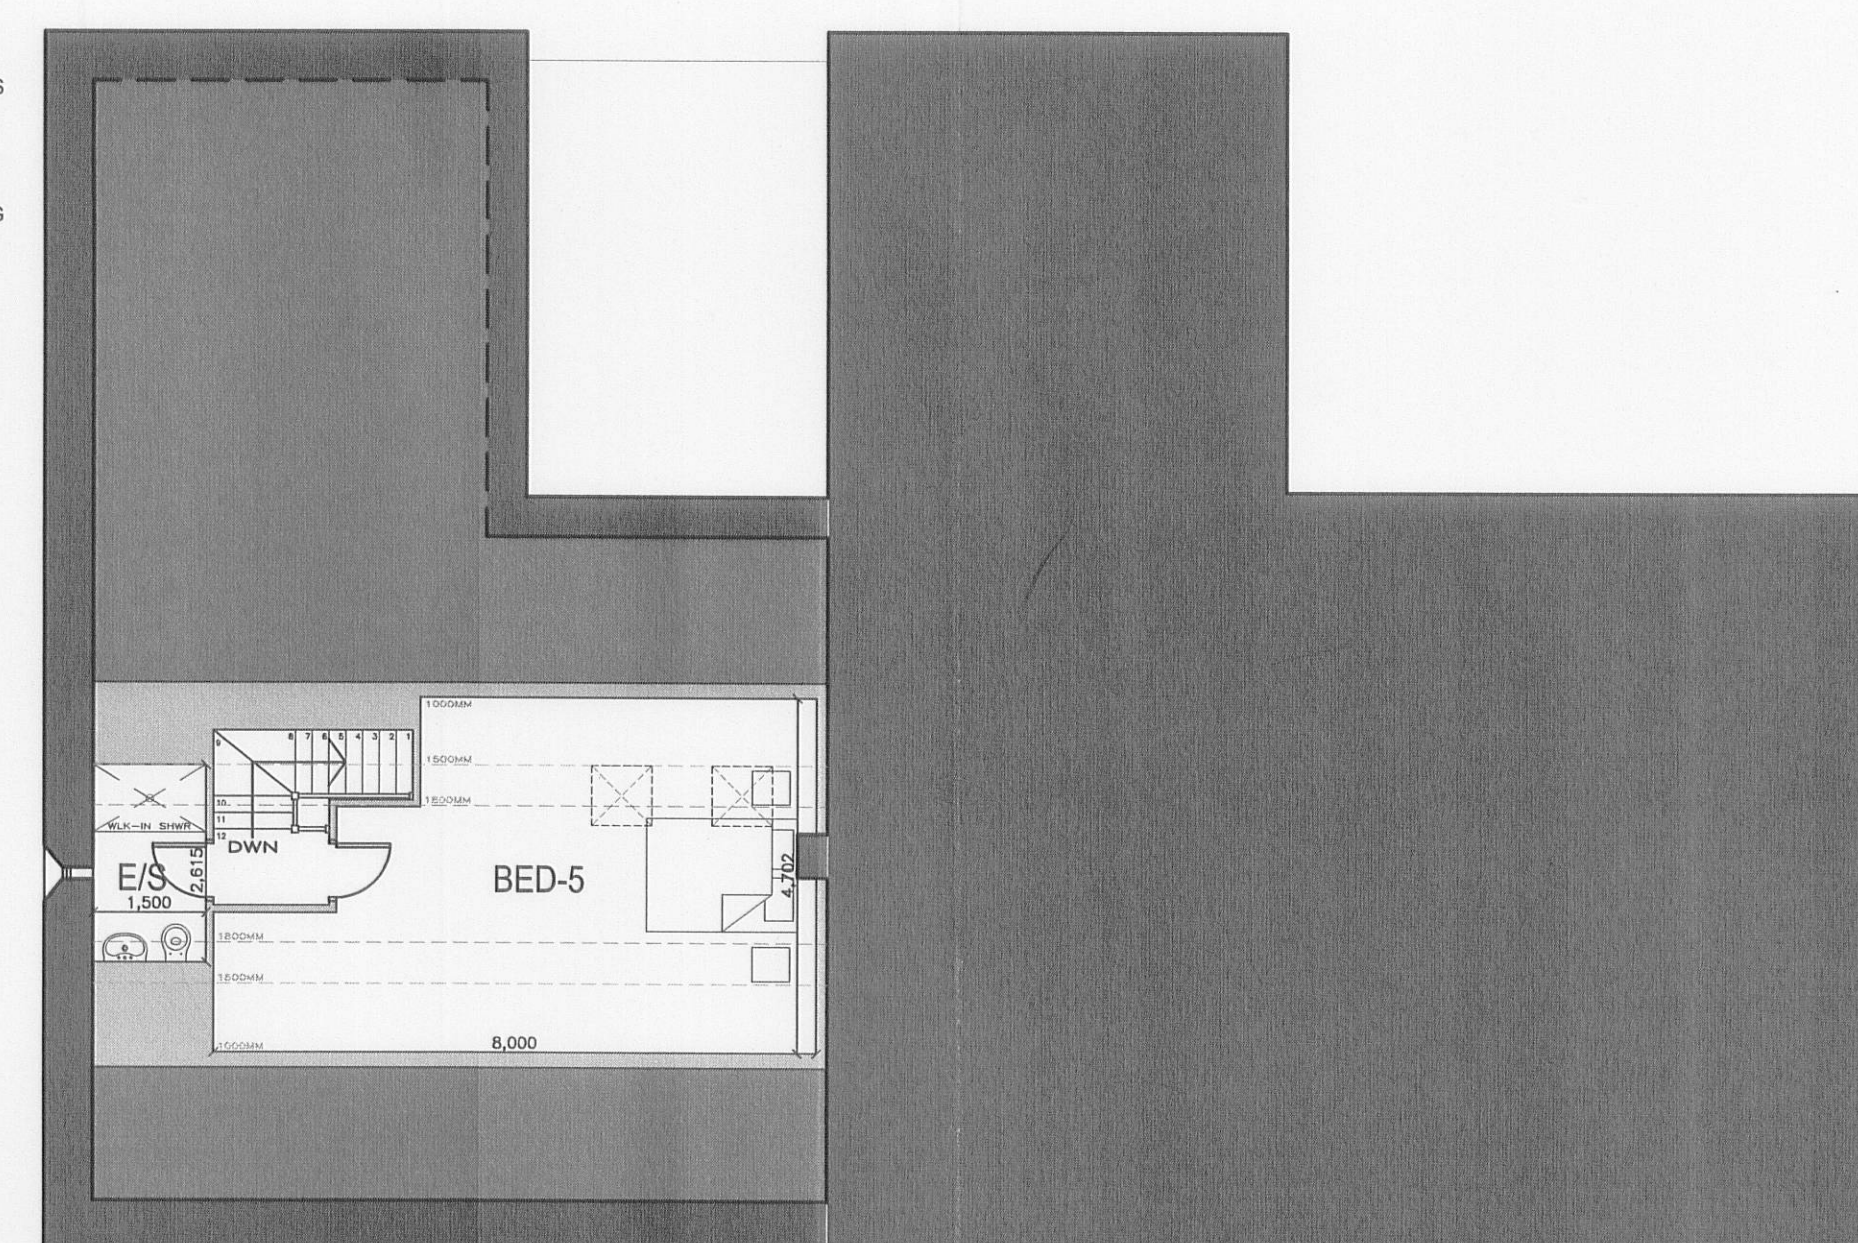
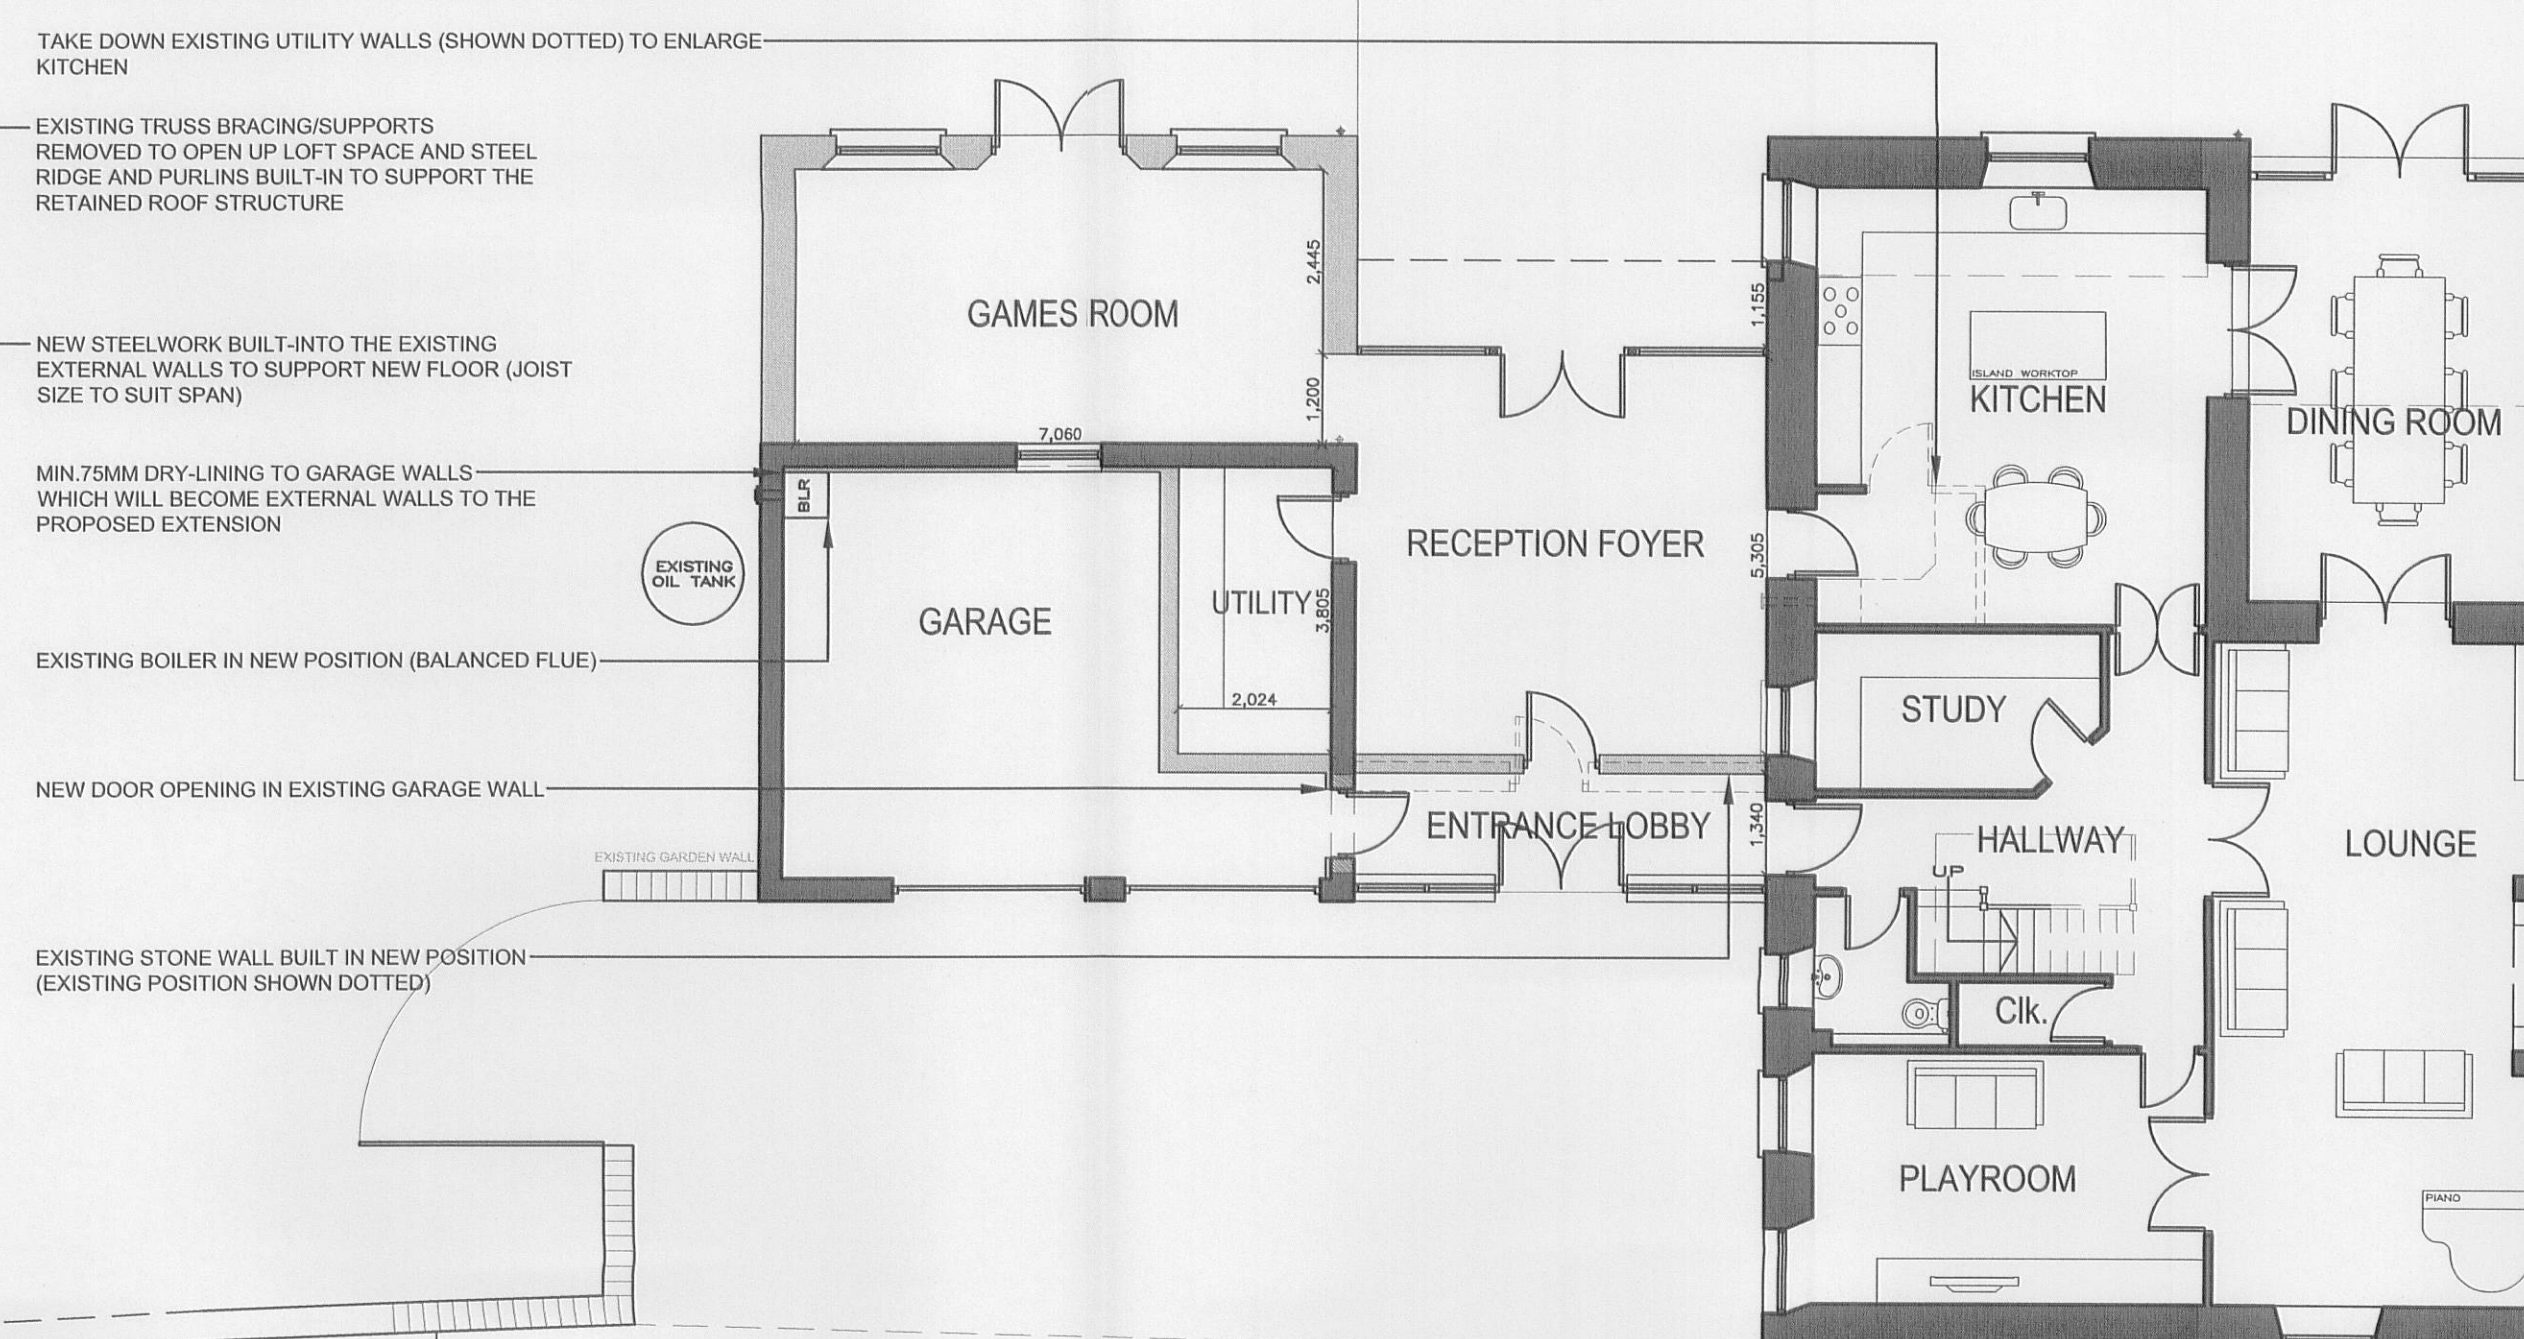
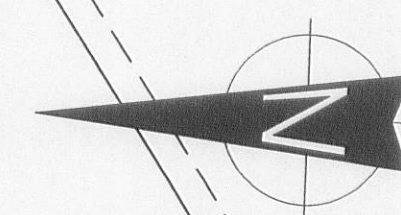
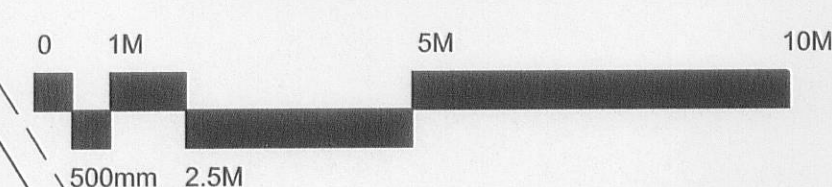
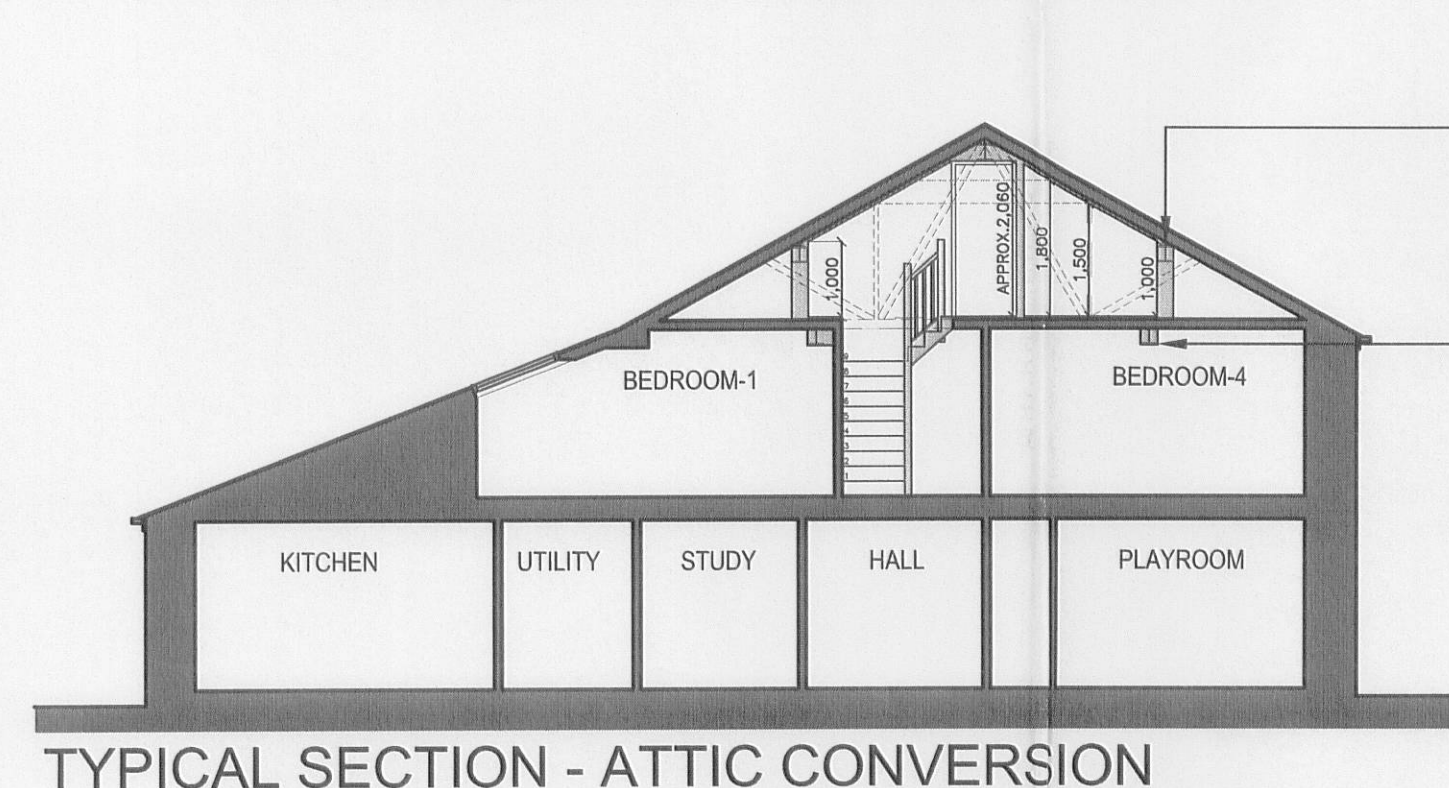
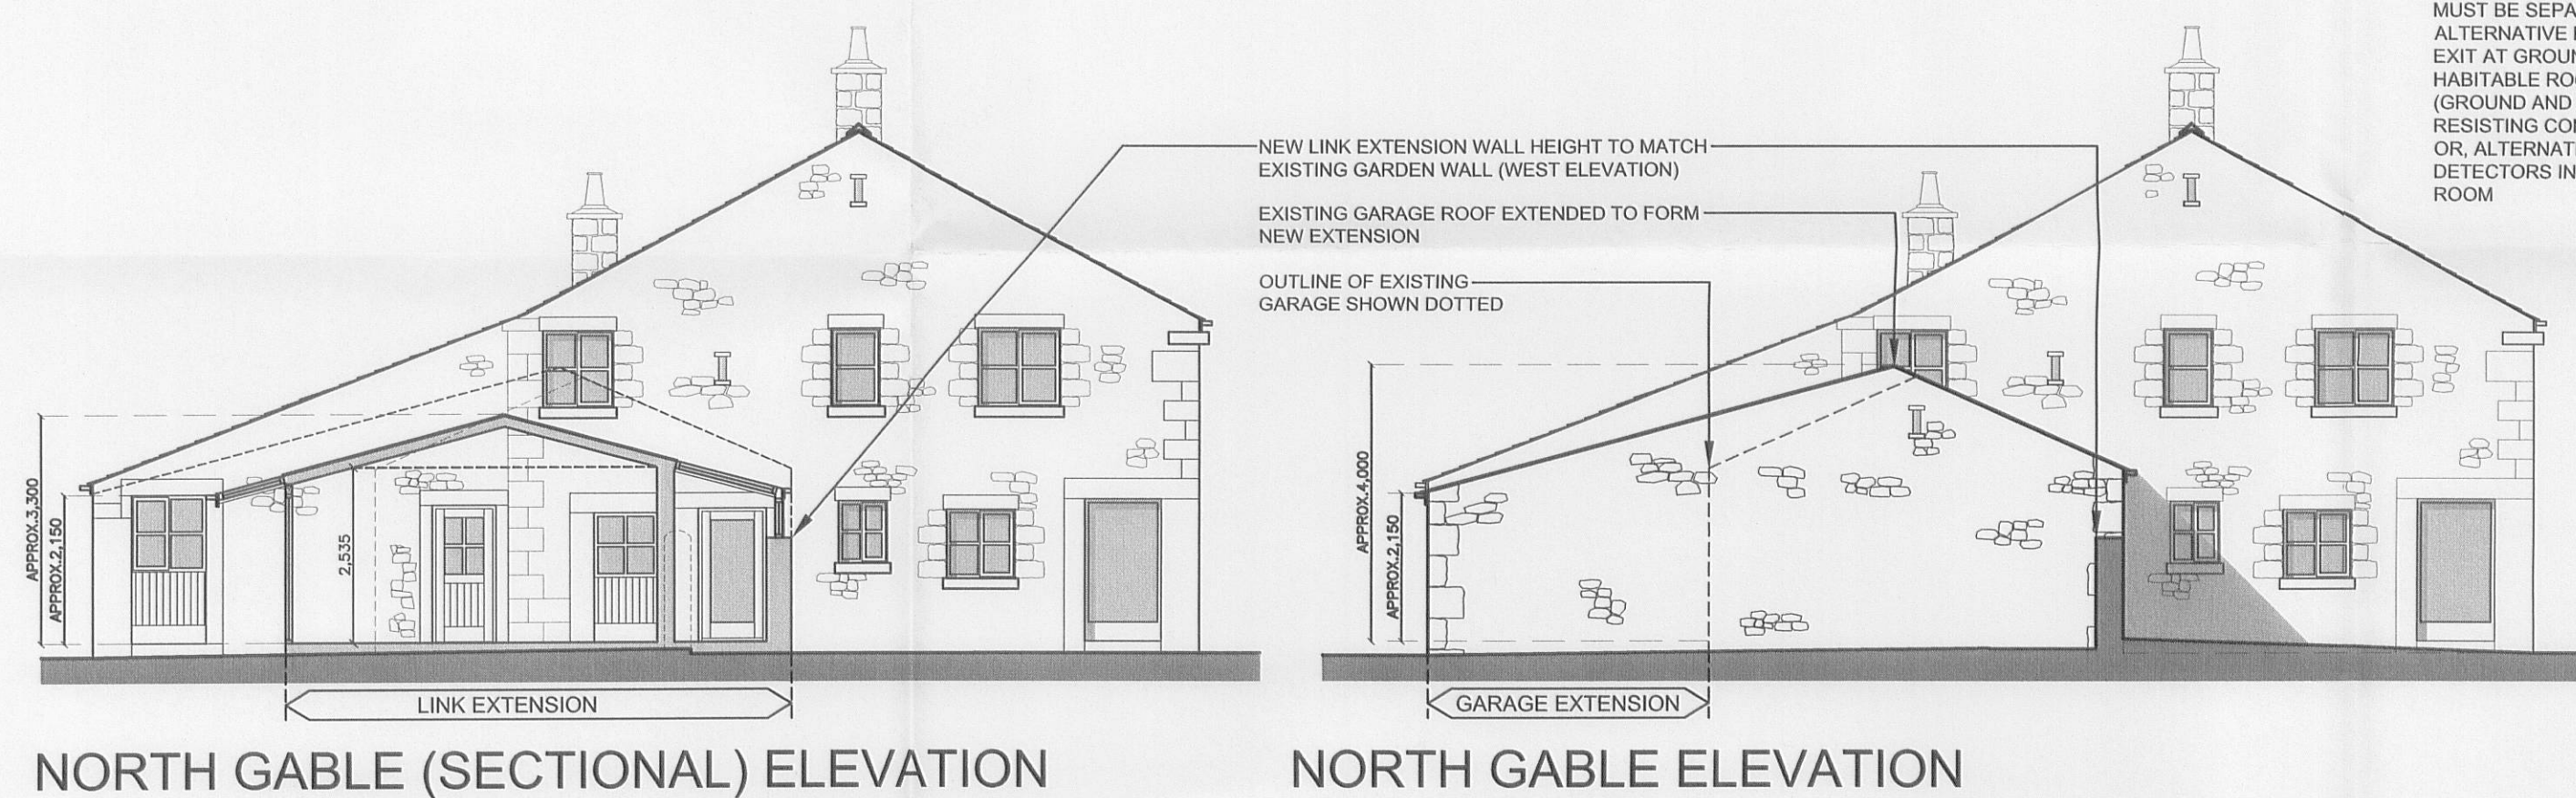


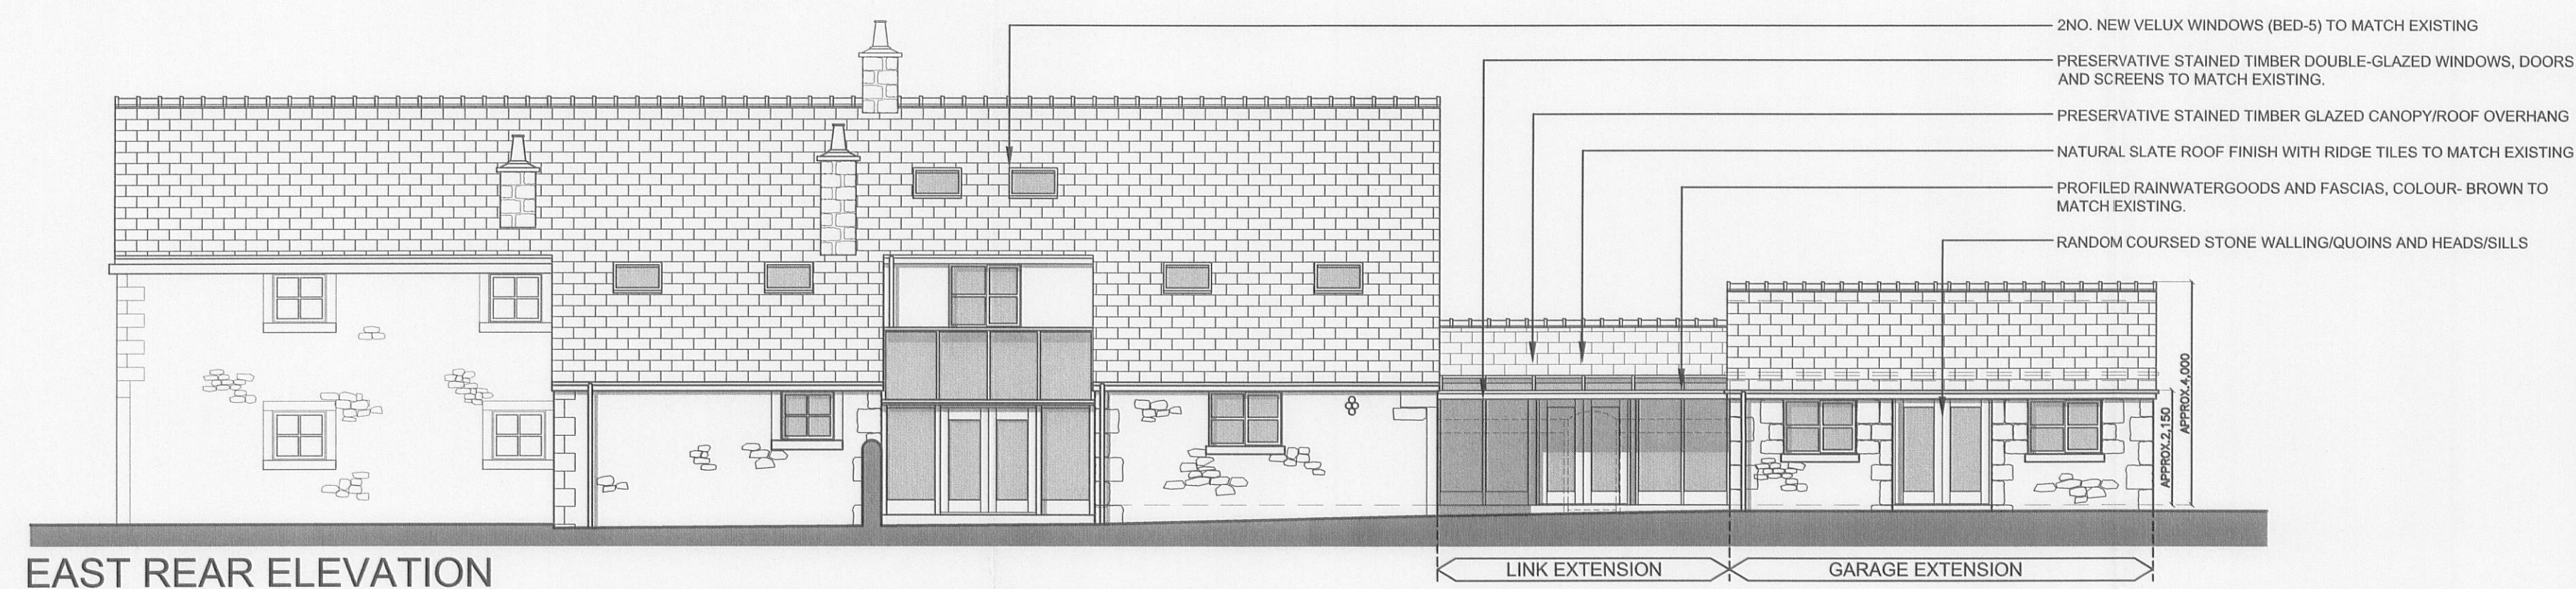

FIRST FLOOR PLAN

NEW STAIRS FOR LOFT CONVERSION - BUILDING REGULATIONS APPROVED DOCUMENT 'B'
REQUIREMENT: GENERALLY, THE TOP FLOOR MUST BE SEPARATED AND GIVEN ITS OWN ALTERNATIVE PROTECTED ESCAPE ROUTE TO AN EXIT AT GROUND LEVEL, I.E. ALL DOORS TO HABITABLE ROOMS ON THE ESCAPE ROUTE (GROUND AND FIRST FLOOR) MUST BE OF A FIRE RESISTING CONSTRUCTION (MIN. FD20) OR, ALTERNATIVELY INTERLINKED SMOKE DETECTORS INSTALLED IN EVERY HABITABLE ROOM

3 2 0 1 0 0 0 2 1 P

C	General amendments prior to submission of Planning Applic'n	JM	01/10
B	General amendments relating to client/planning requirements	JM	12/09
A	General Amendments relating to client requirements	JM	10/09
rev		no	date

□MICHAEL RAYNER□
□ □ASSOCIATES□ □
·A·R·C·H·I·T·E·C·T·S·

☐ 44-46 BERRY LANE LONGRIDGE ☐
PRESTON LANCASHIRE PR3 3JJ
☐ tel 01772 784406 fax 01772 782898 ☐

project
Oak Barn
Norcross Farm
Hothersall Lane
Hothersall PR3 2XB

drawing OUTLINE

SKETCH PROPOSALS

scale	date	drawn
1:100	08'09	JM

number	02	rev
1287	02	C