


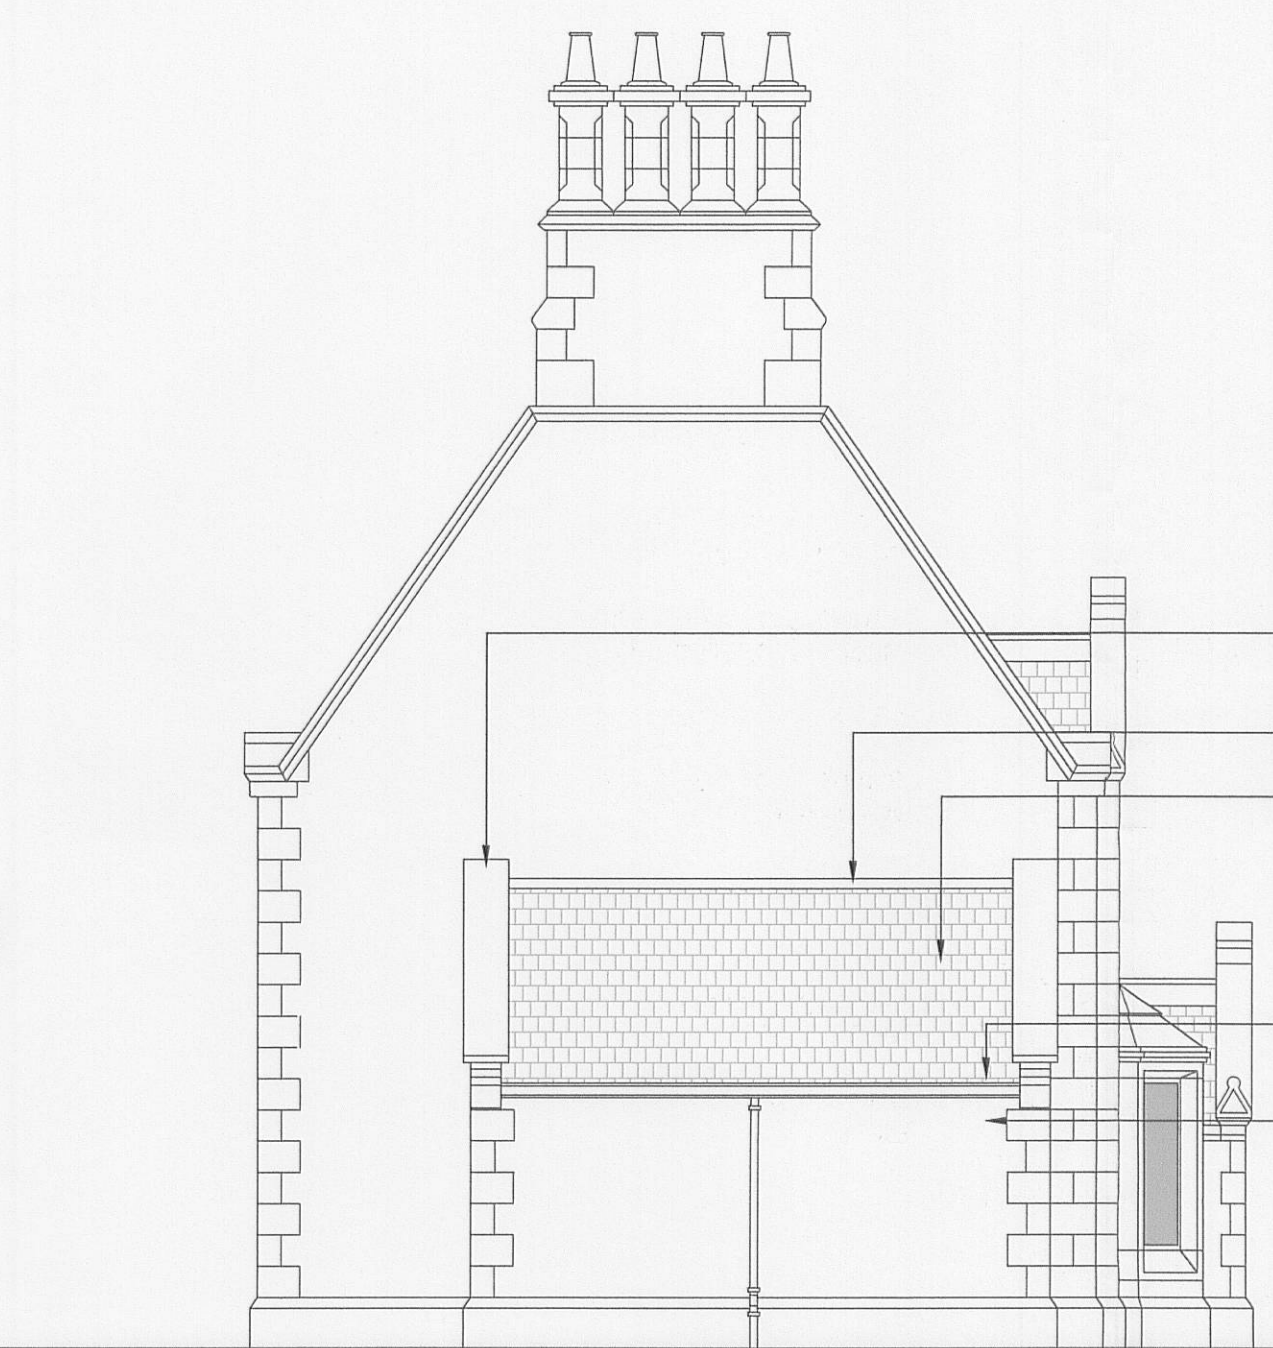


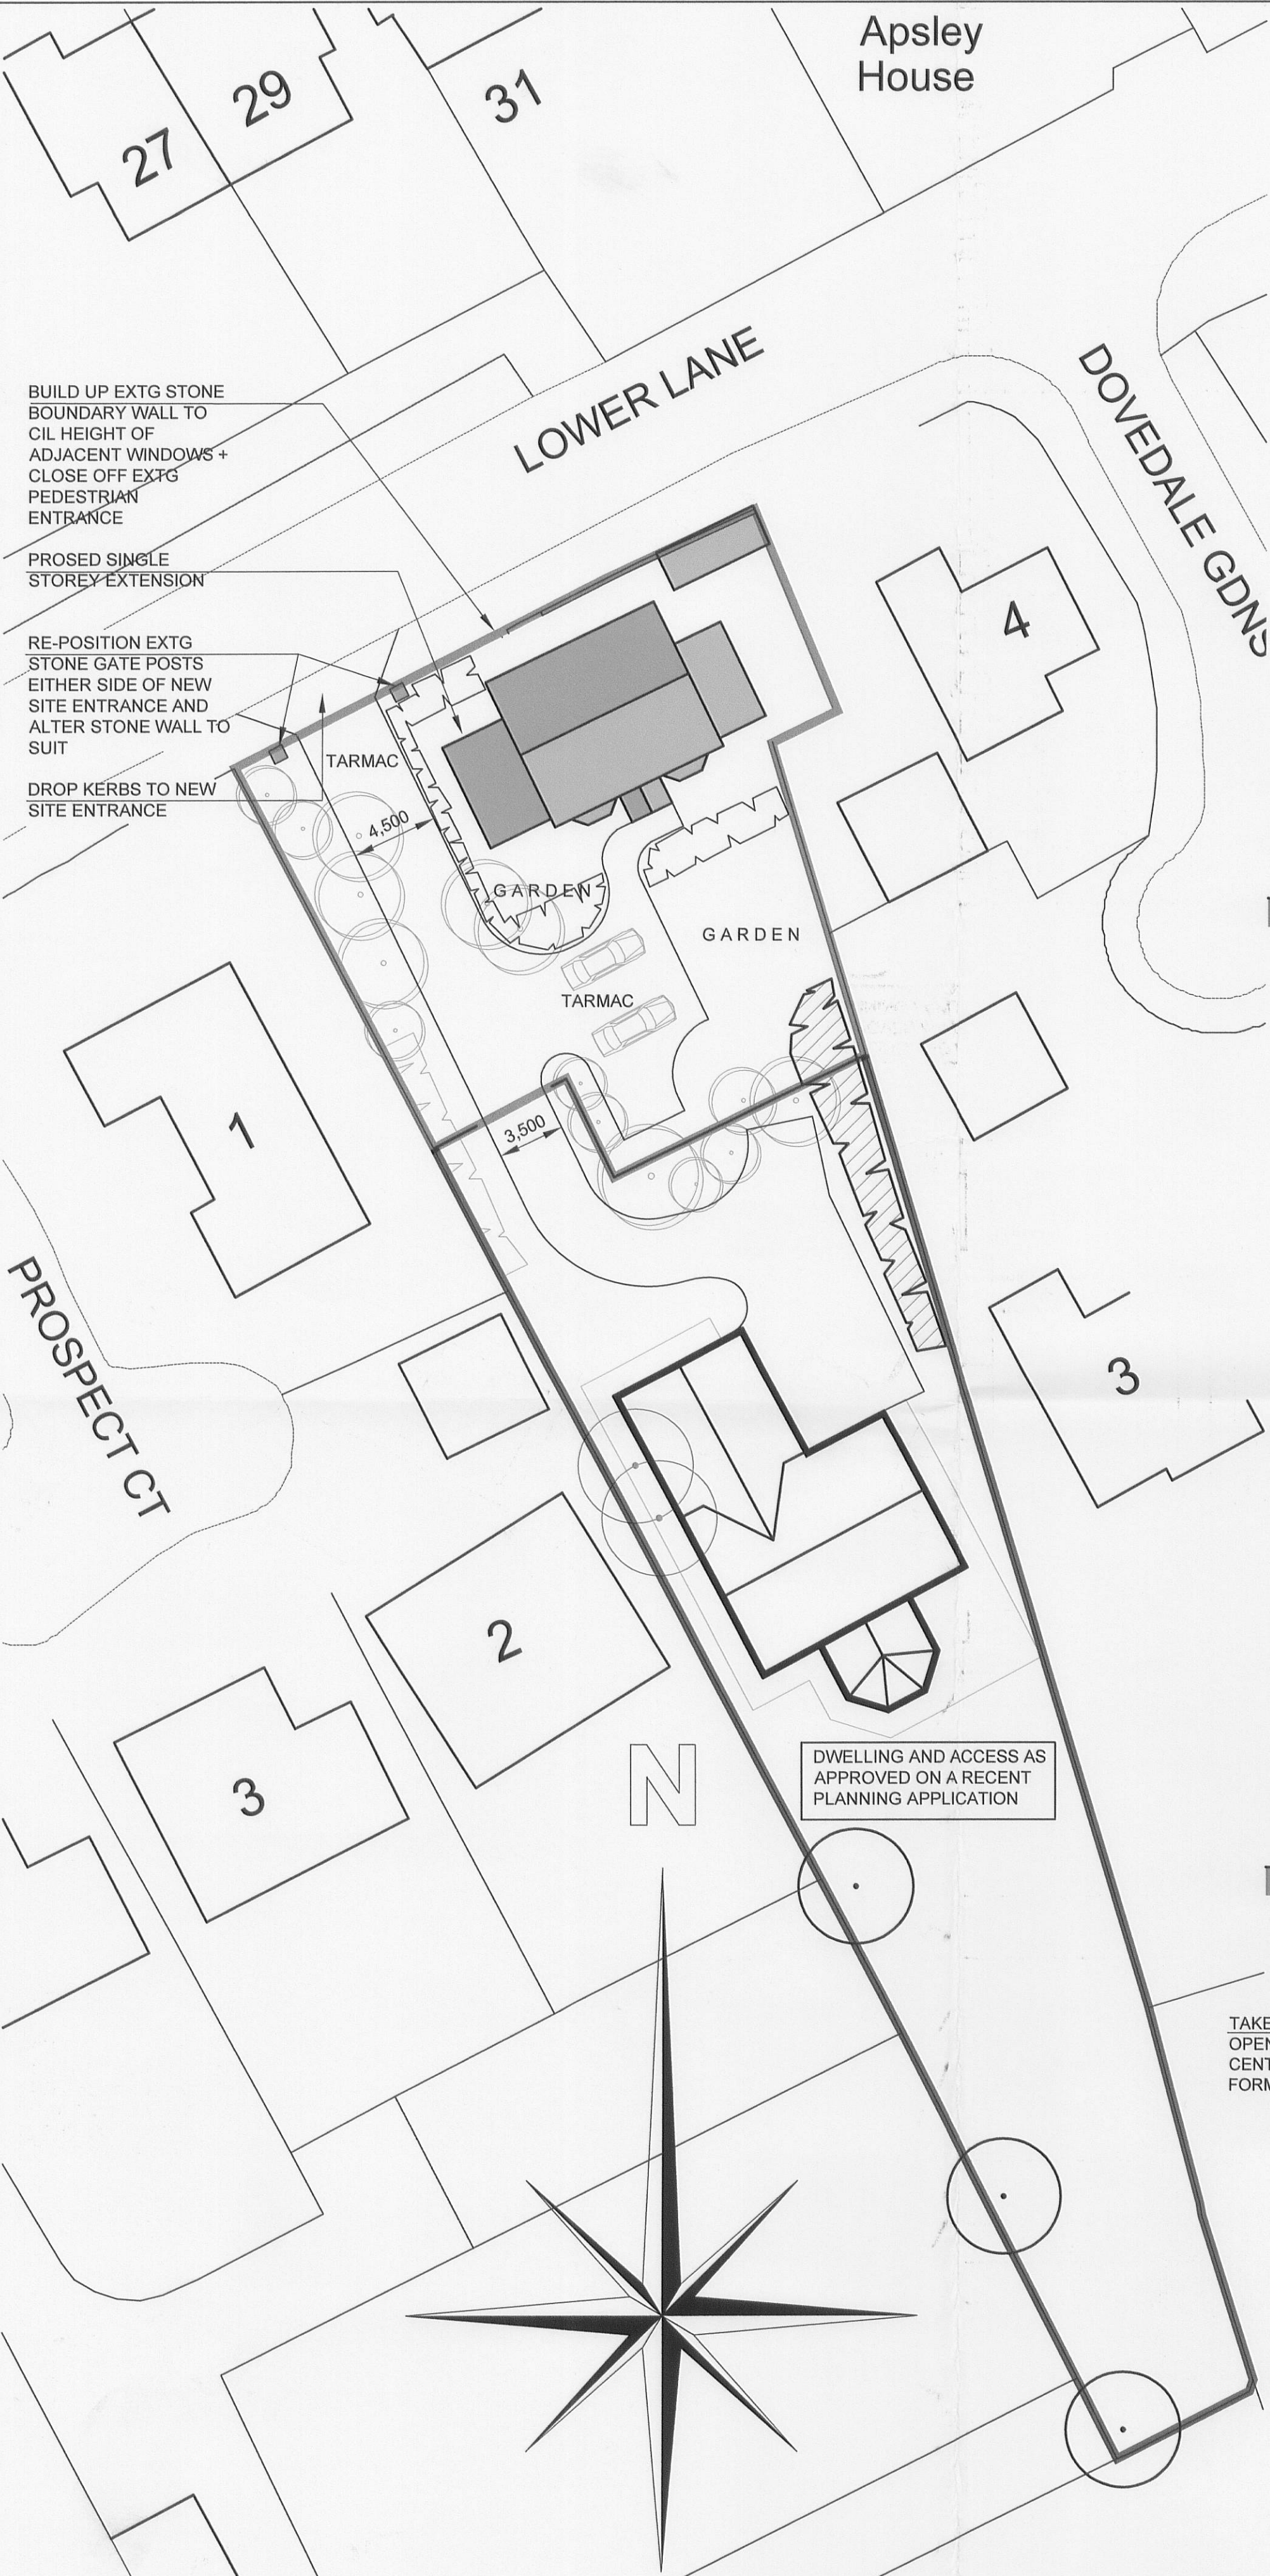


South West

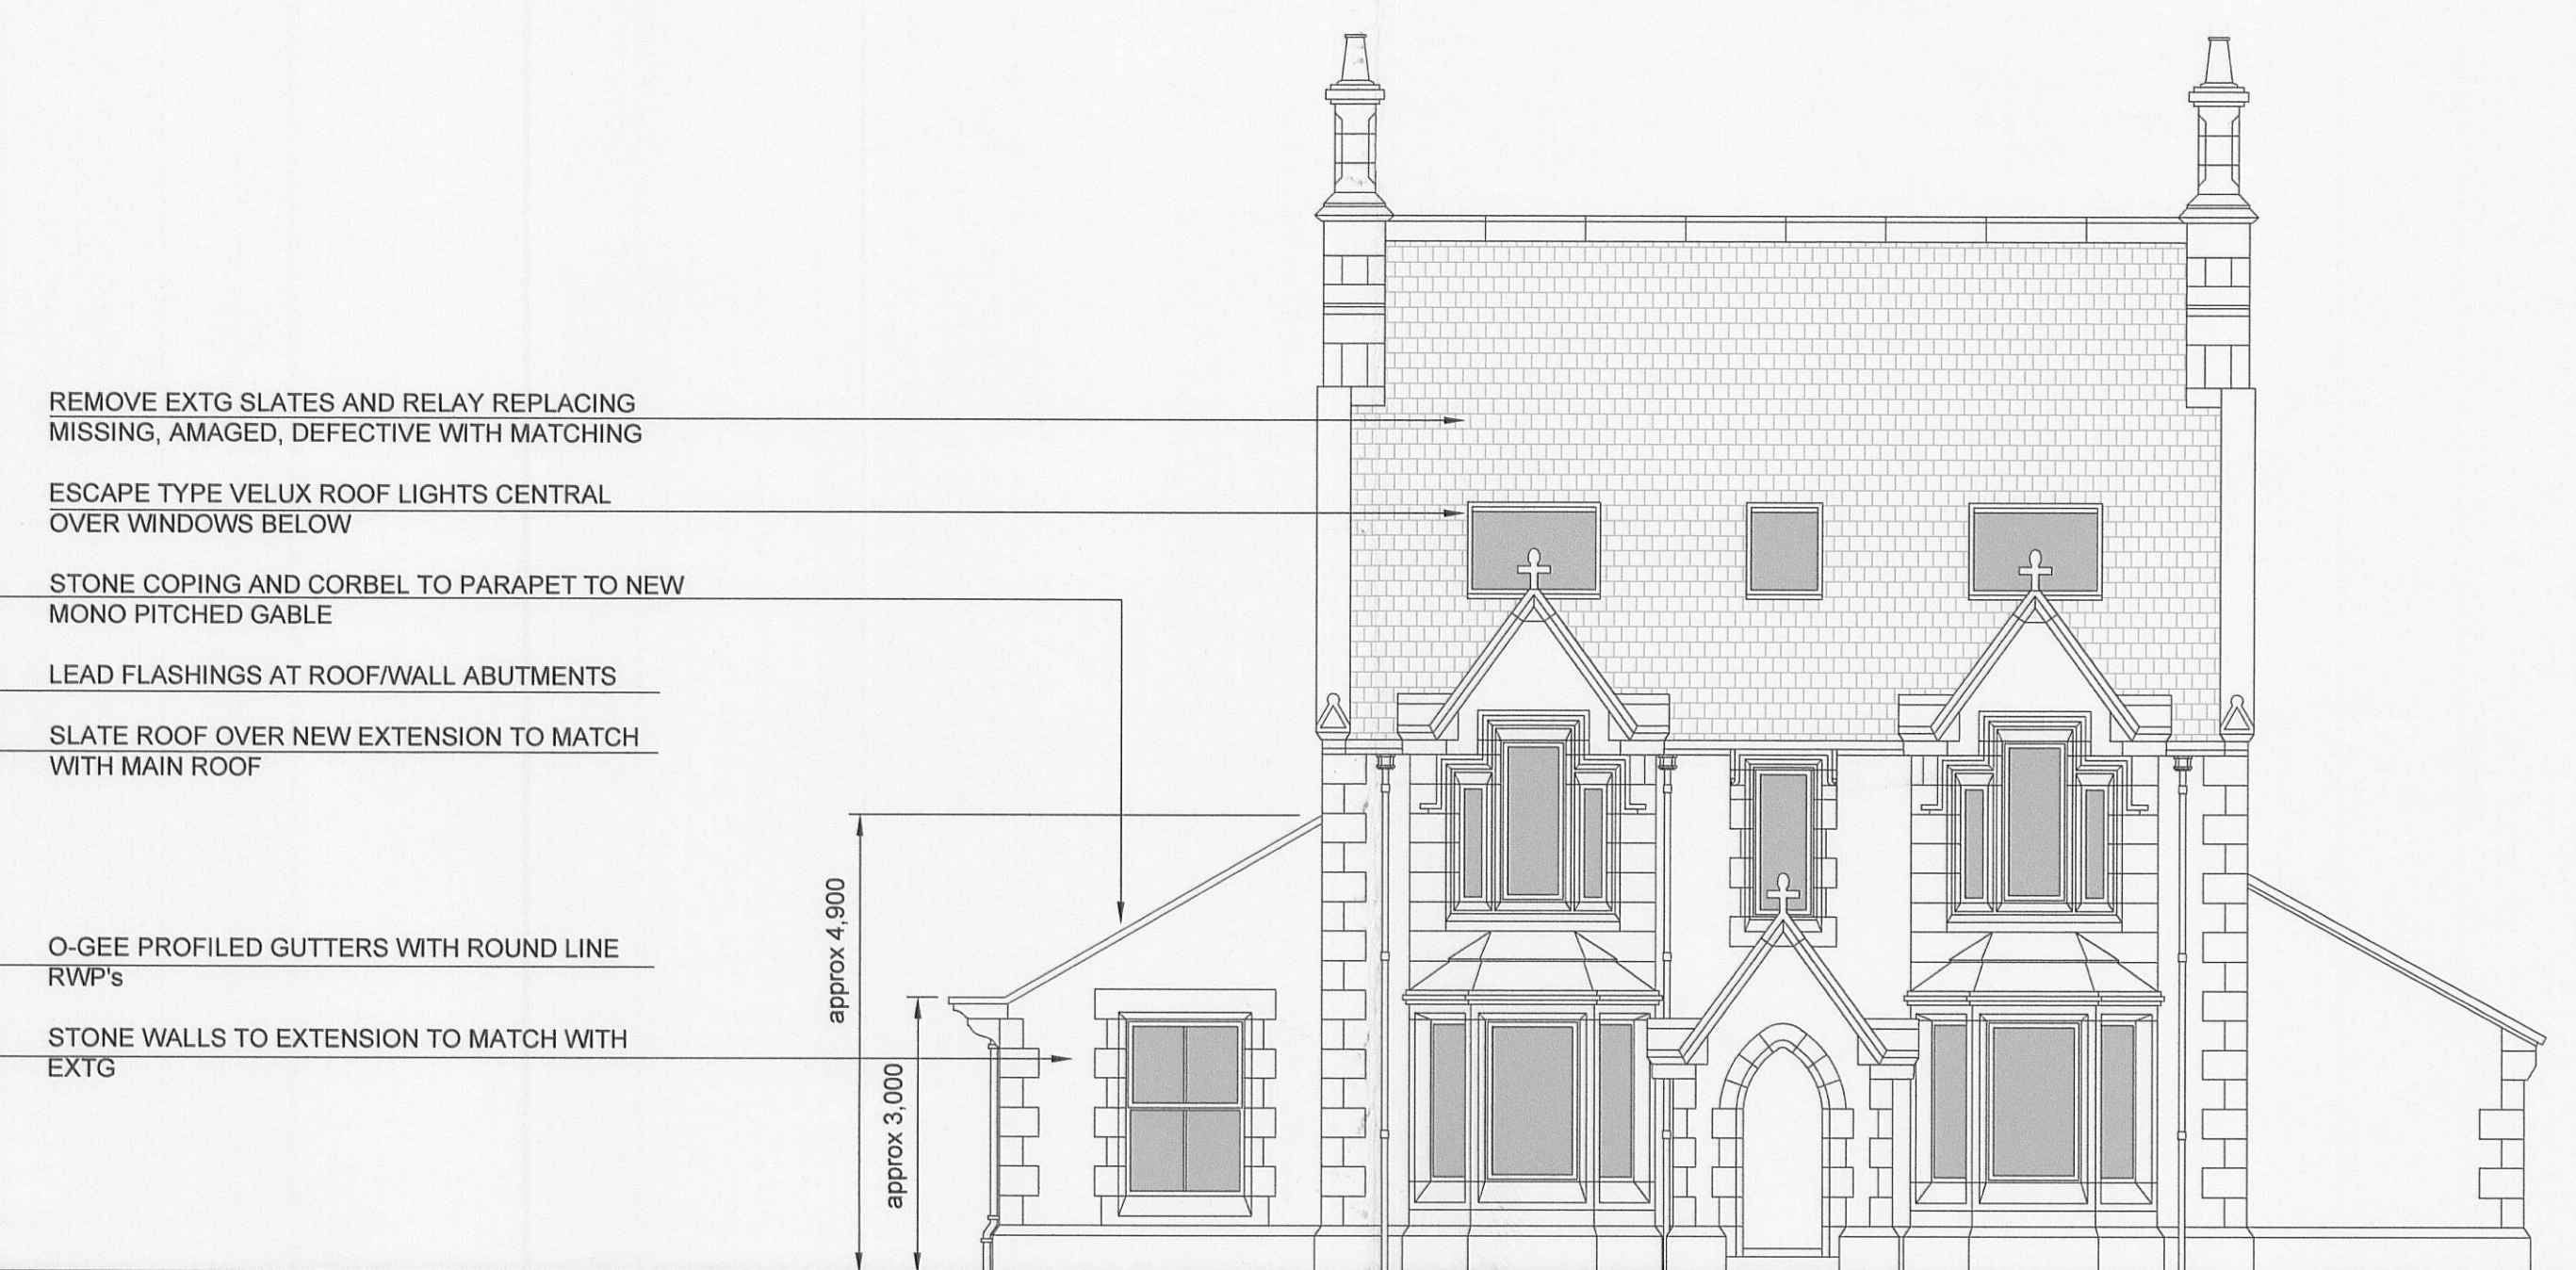


South East

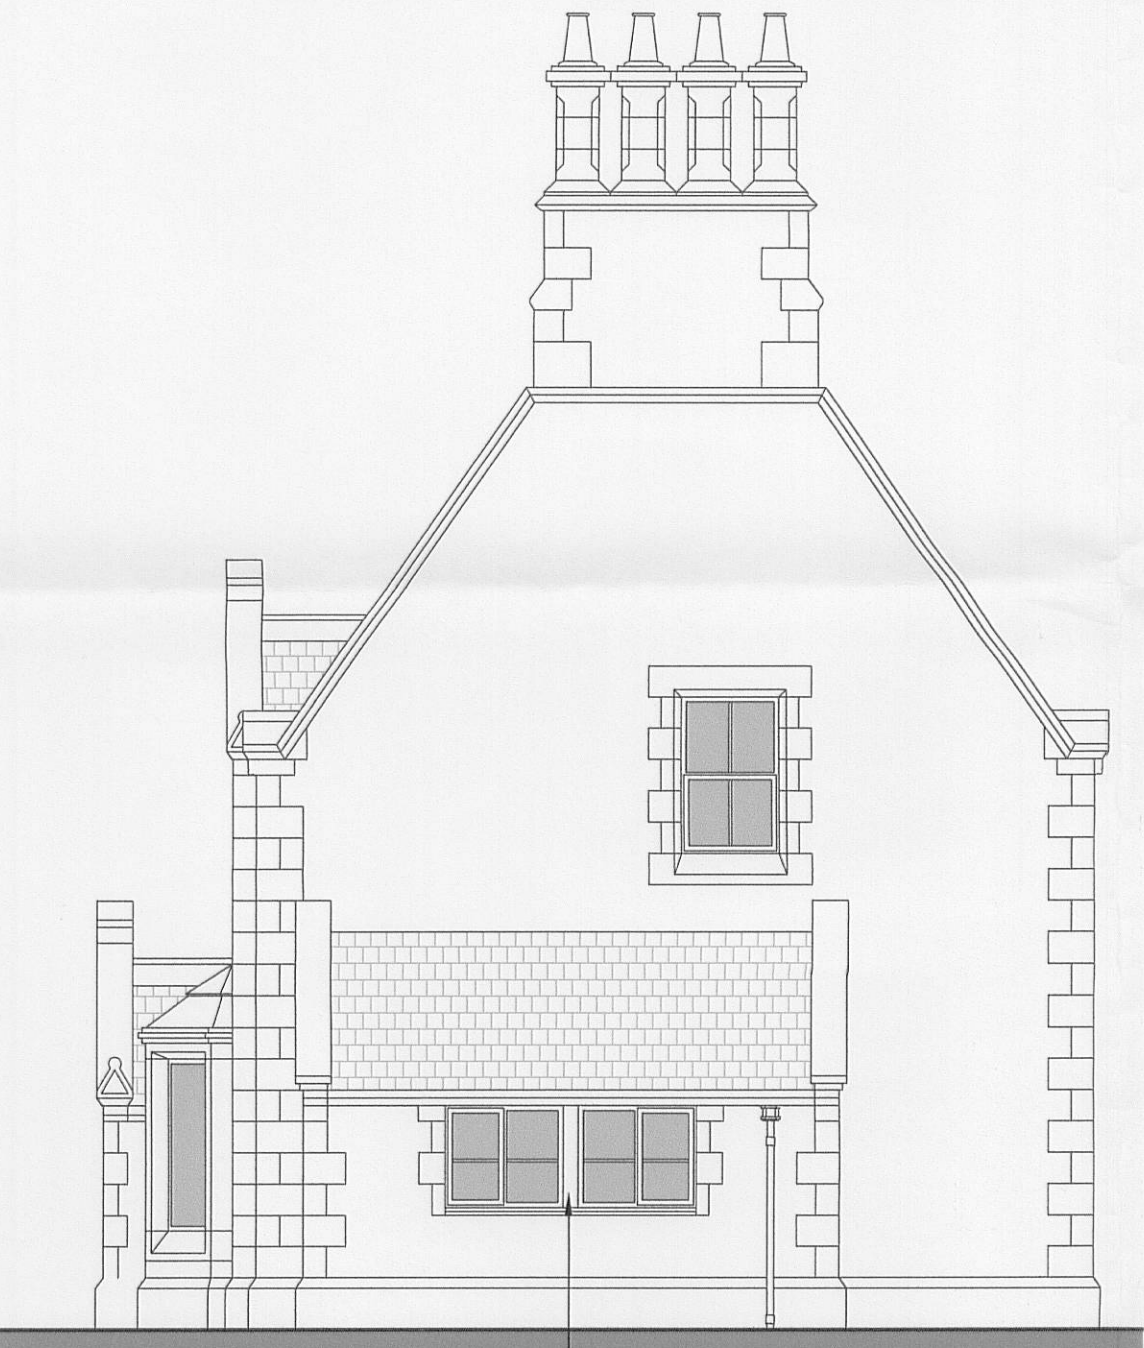

North East

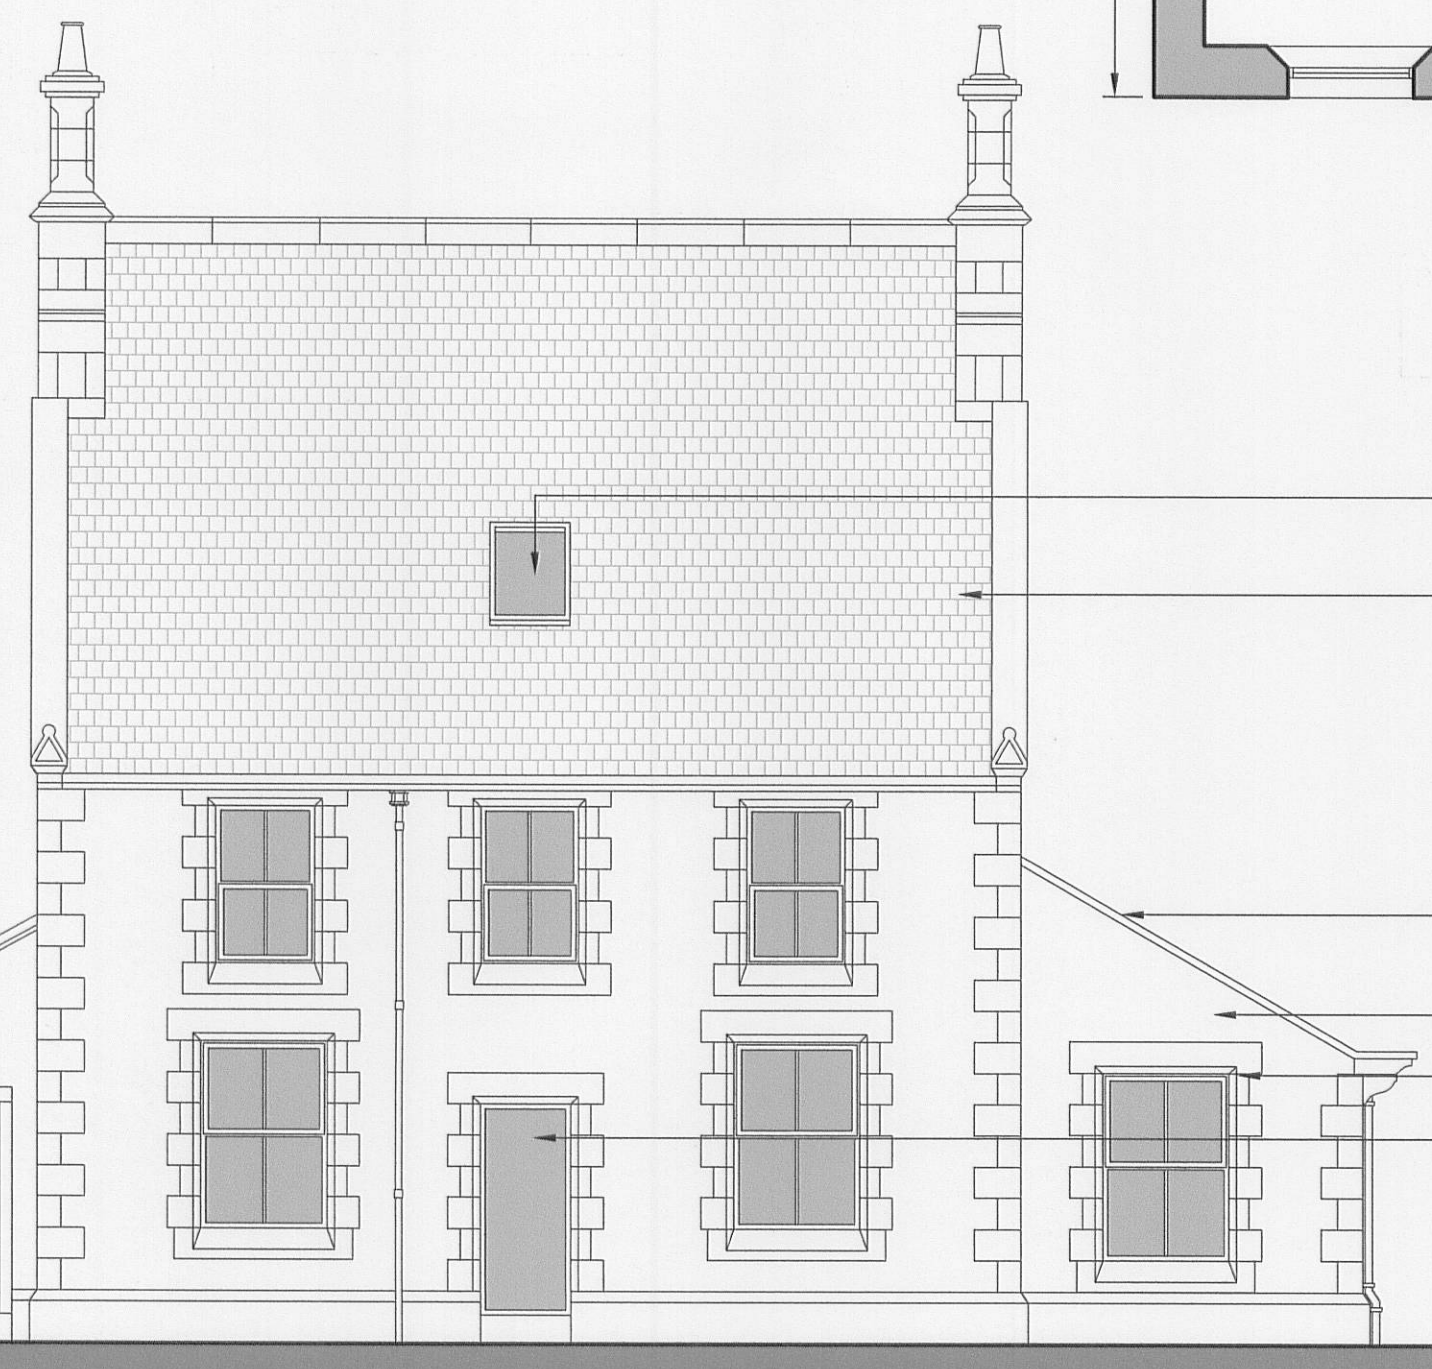

North West

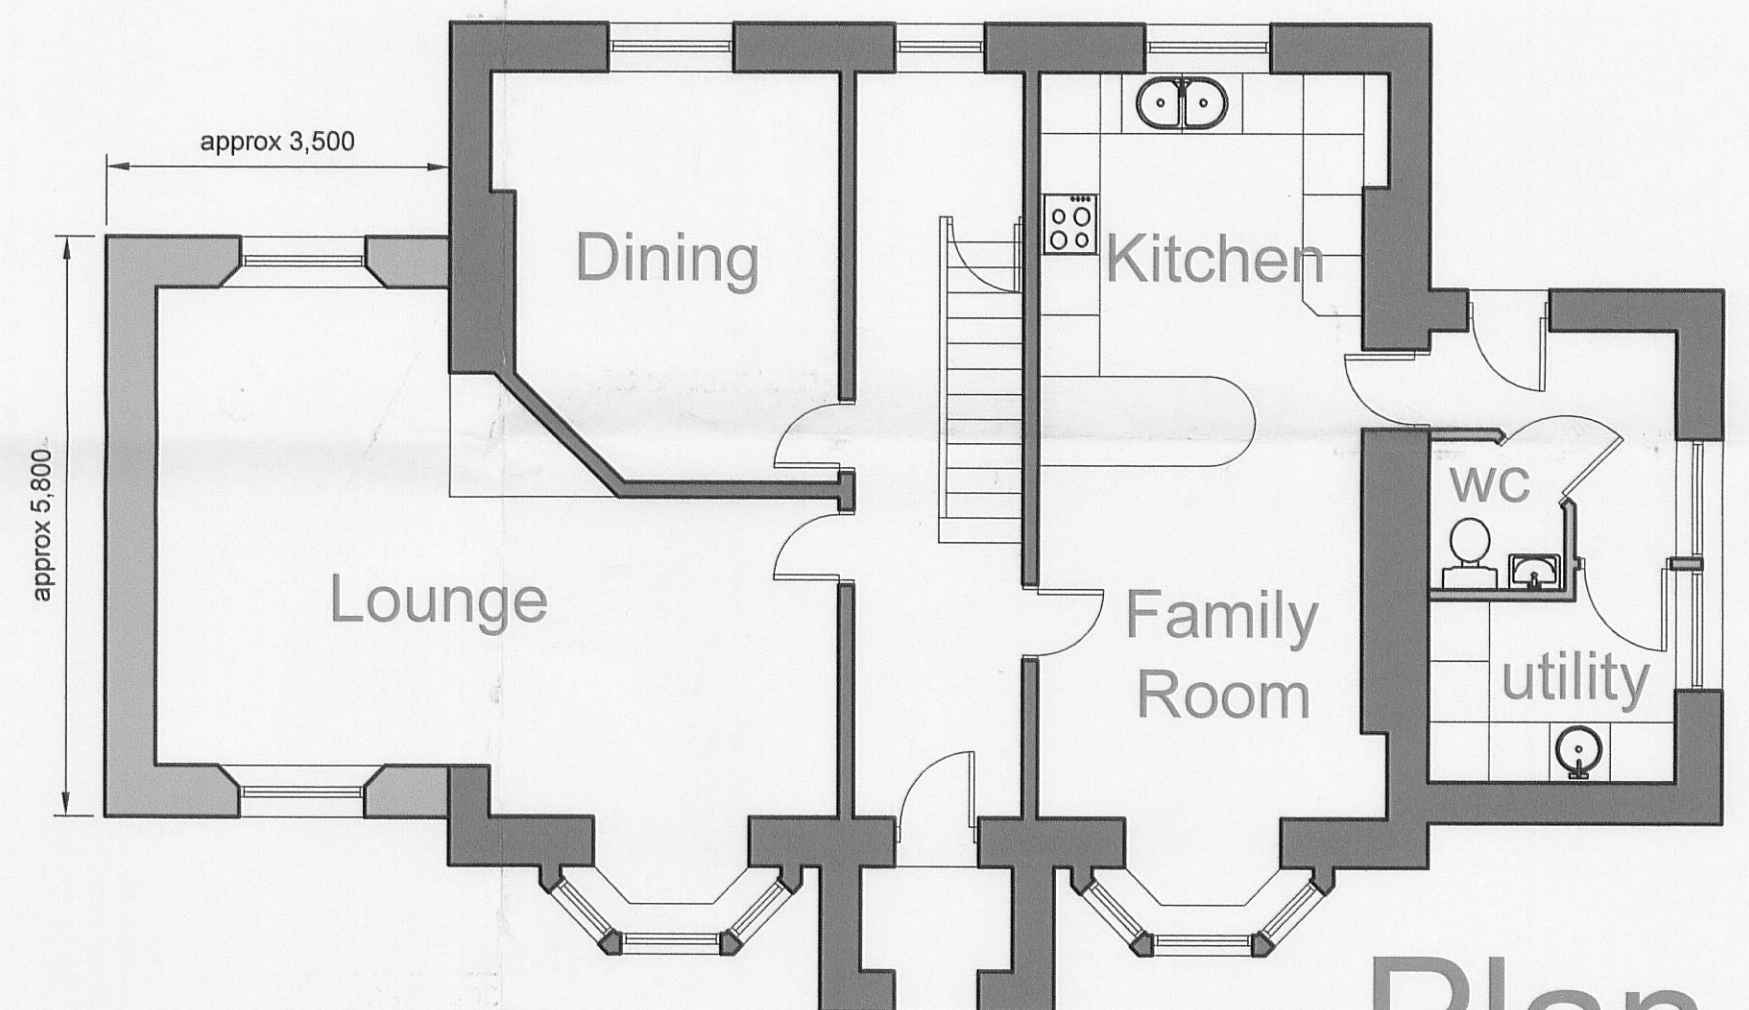

Plan

3 2 0 1 0 0 0 2 4 P

VELUX ROOF LIGHT CENTRAL OVER WINDOW BELOW
REMOVE EXTG SLATES AND RELAY REPLACING MISSING, AMAGED, DEFECTIVE WITH MATCHING

STONE COPING AND CORBEL TO PARAPET TO NEW MONO PITCHED GABLE
STONE WORK TO MATCH WITH EXTG
NEW WINDOW
TAKE OUT EXTG DOOR + FRAME AND FIT FULL HEIGHT GALZED UNIT

MICHAEL RAYNER ASSOCIATES
ARCHITECTS
44-46 BERRY LANE LONGRIDGE
PRESTON LANCASHIRE PR3 3JJ
tel 01772 784406 fax 01772 782898

project Extensions + Alterations The Cottage Lower Lane Longridge		
drawing Proposed Plans + Elevations		
scale 1:75 1:250	date 12/09	drawn kz

number 1256	14	rev
----------------	----	-----