

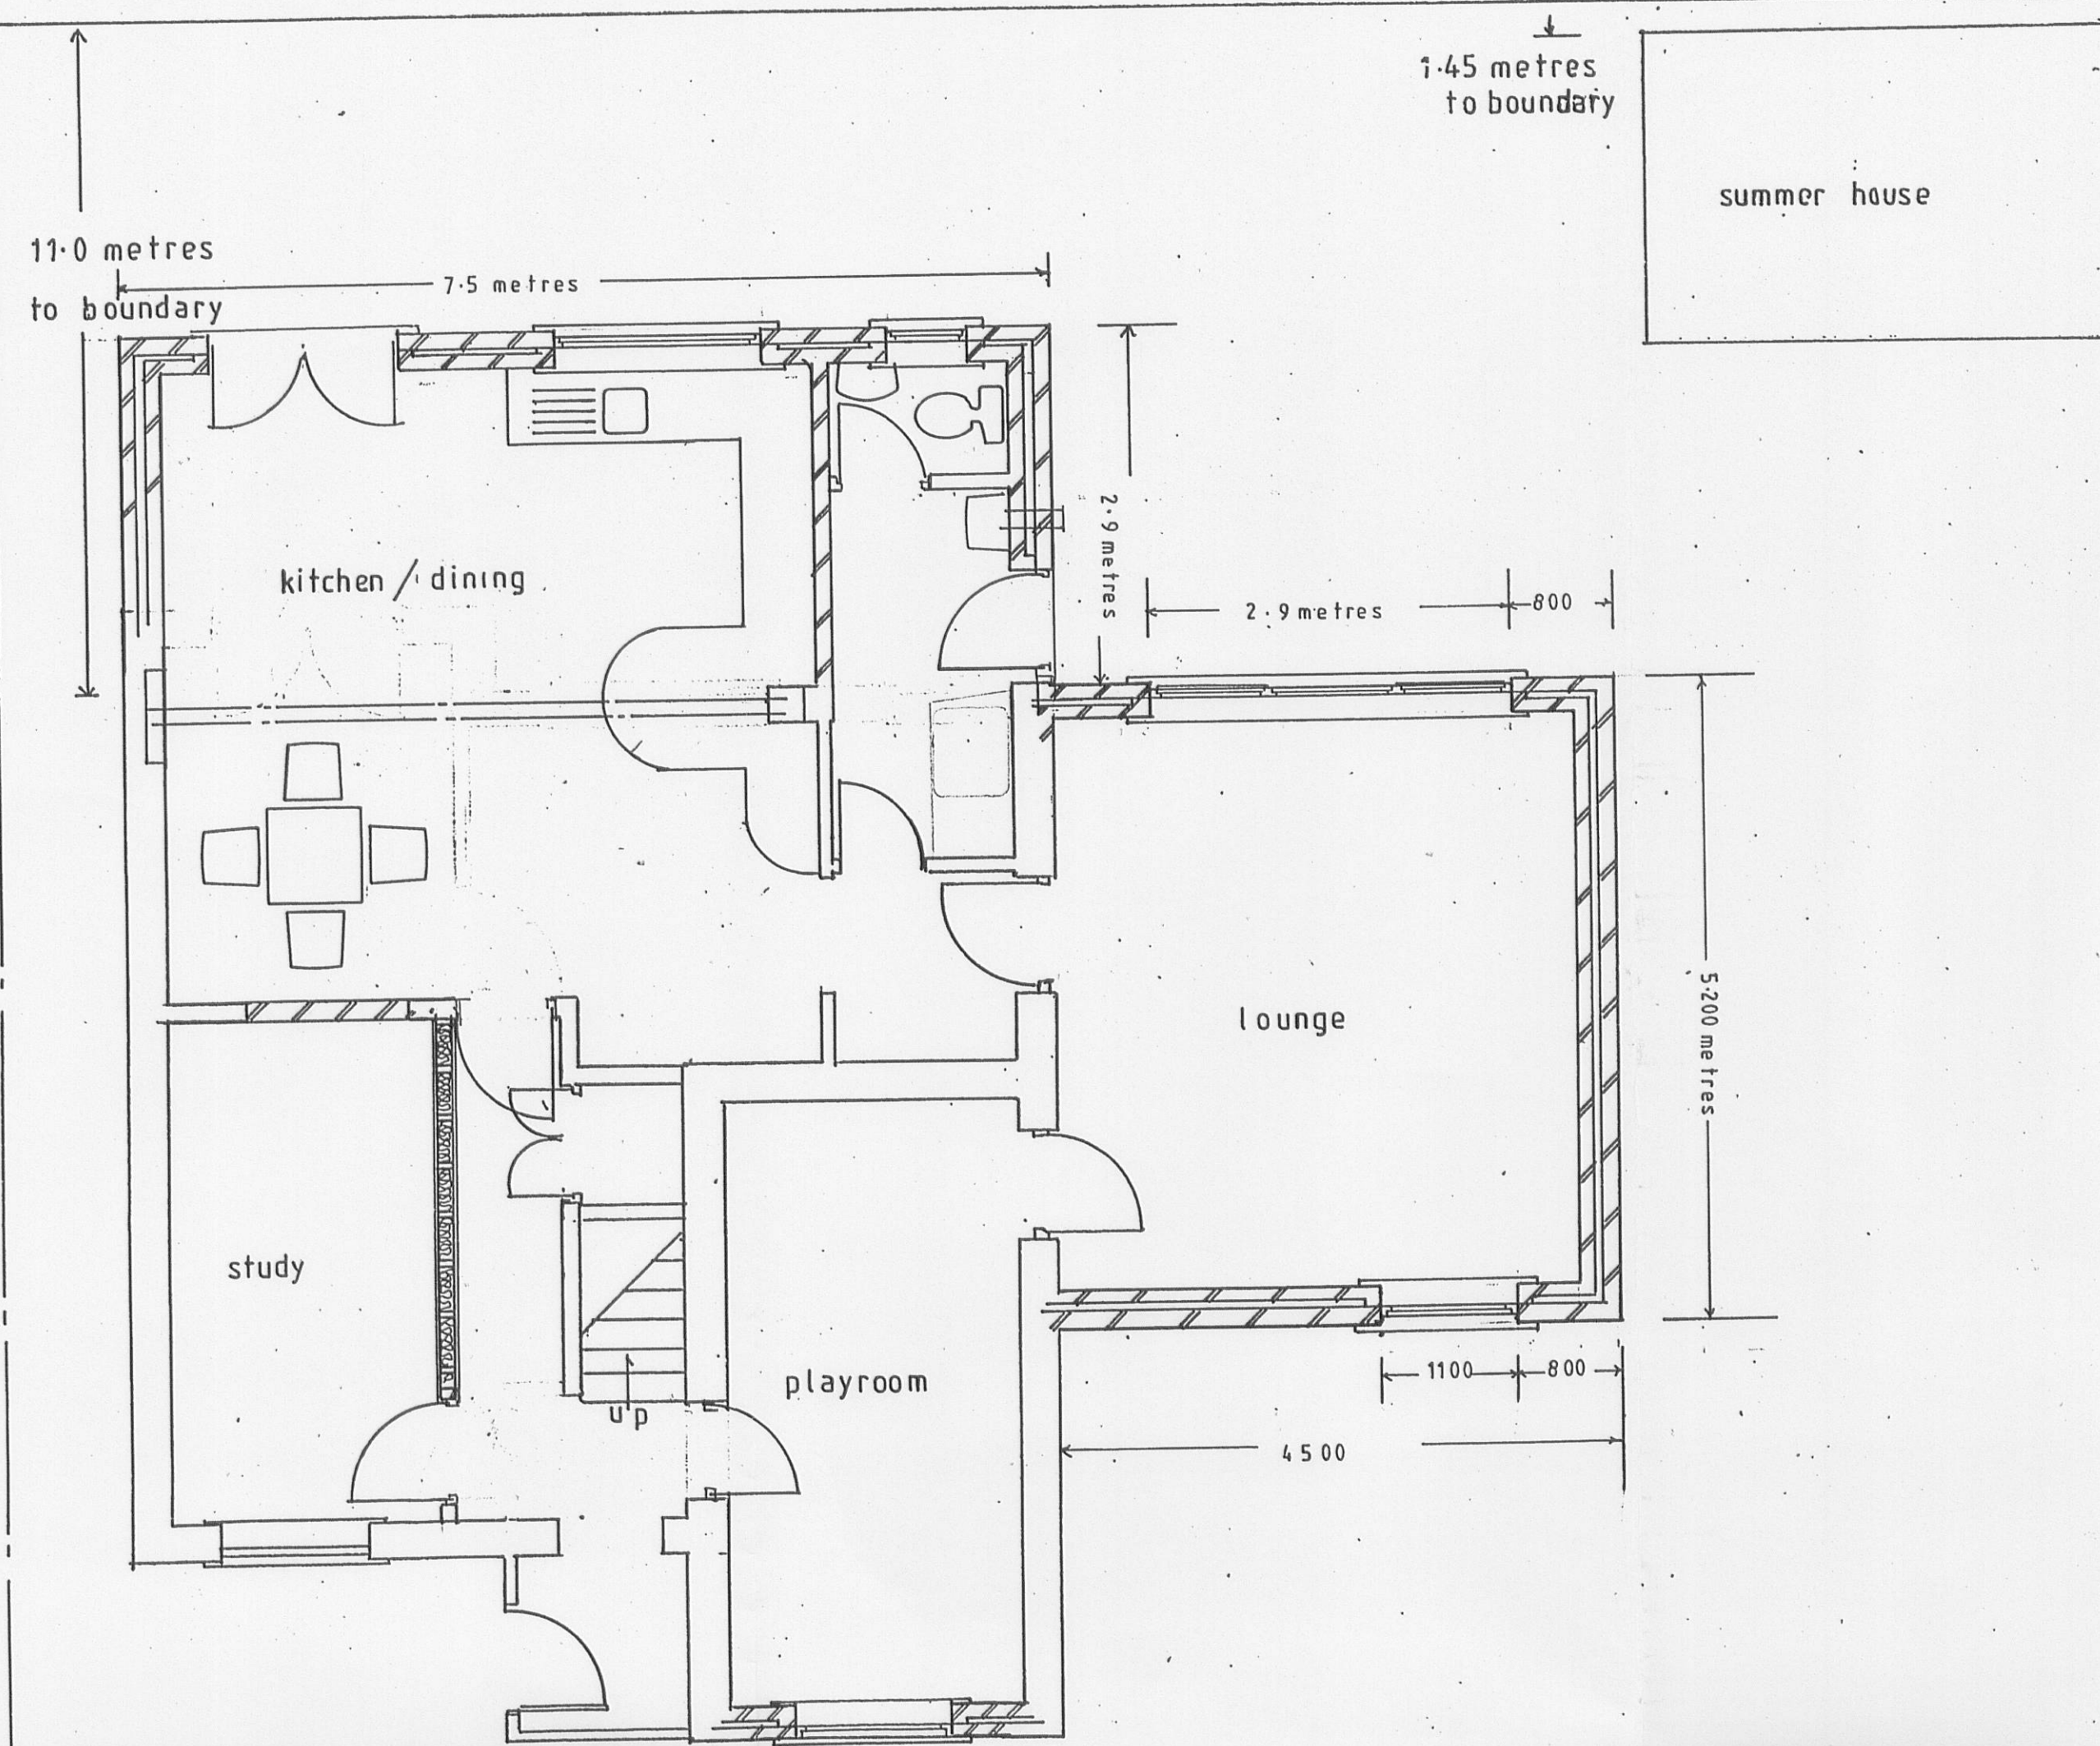


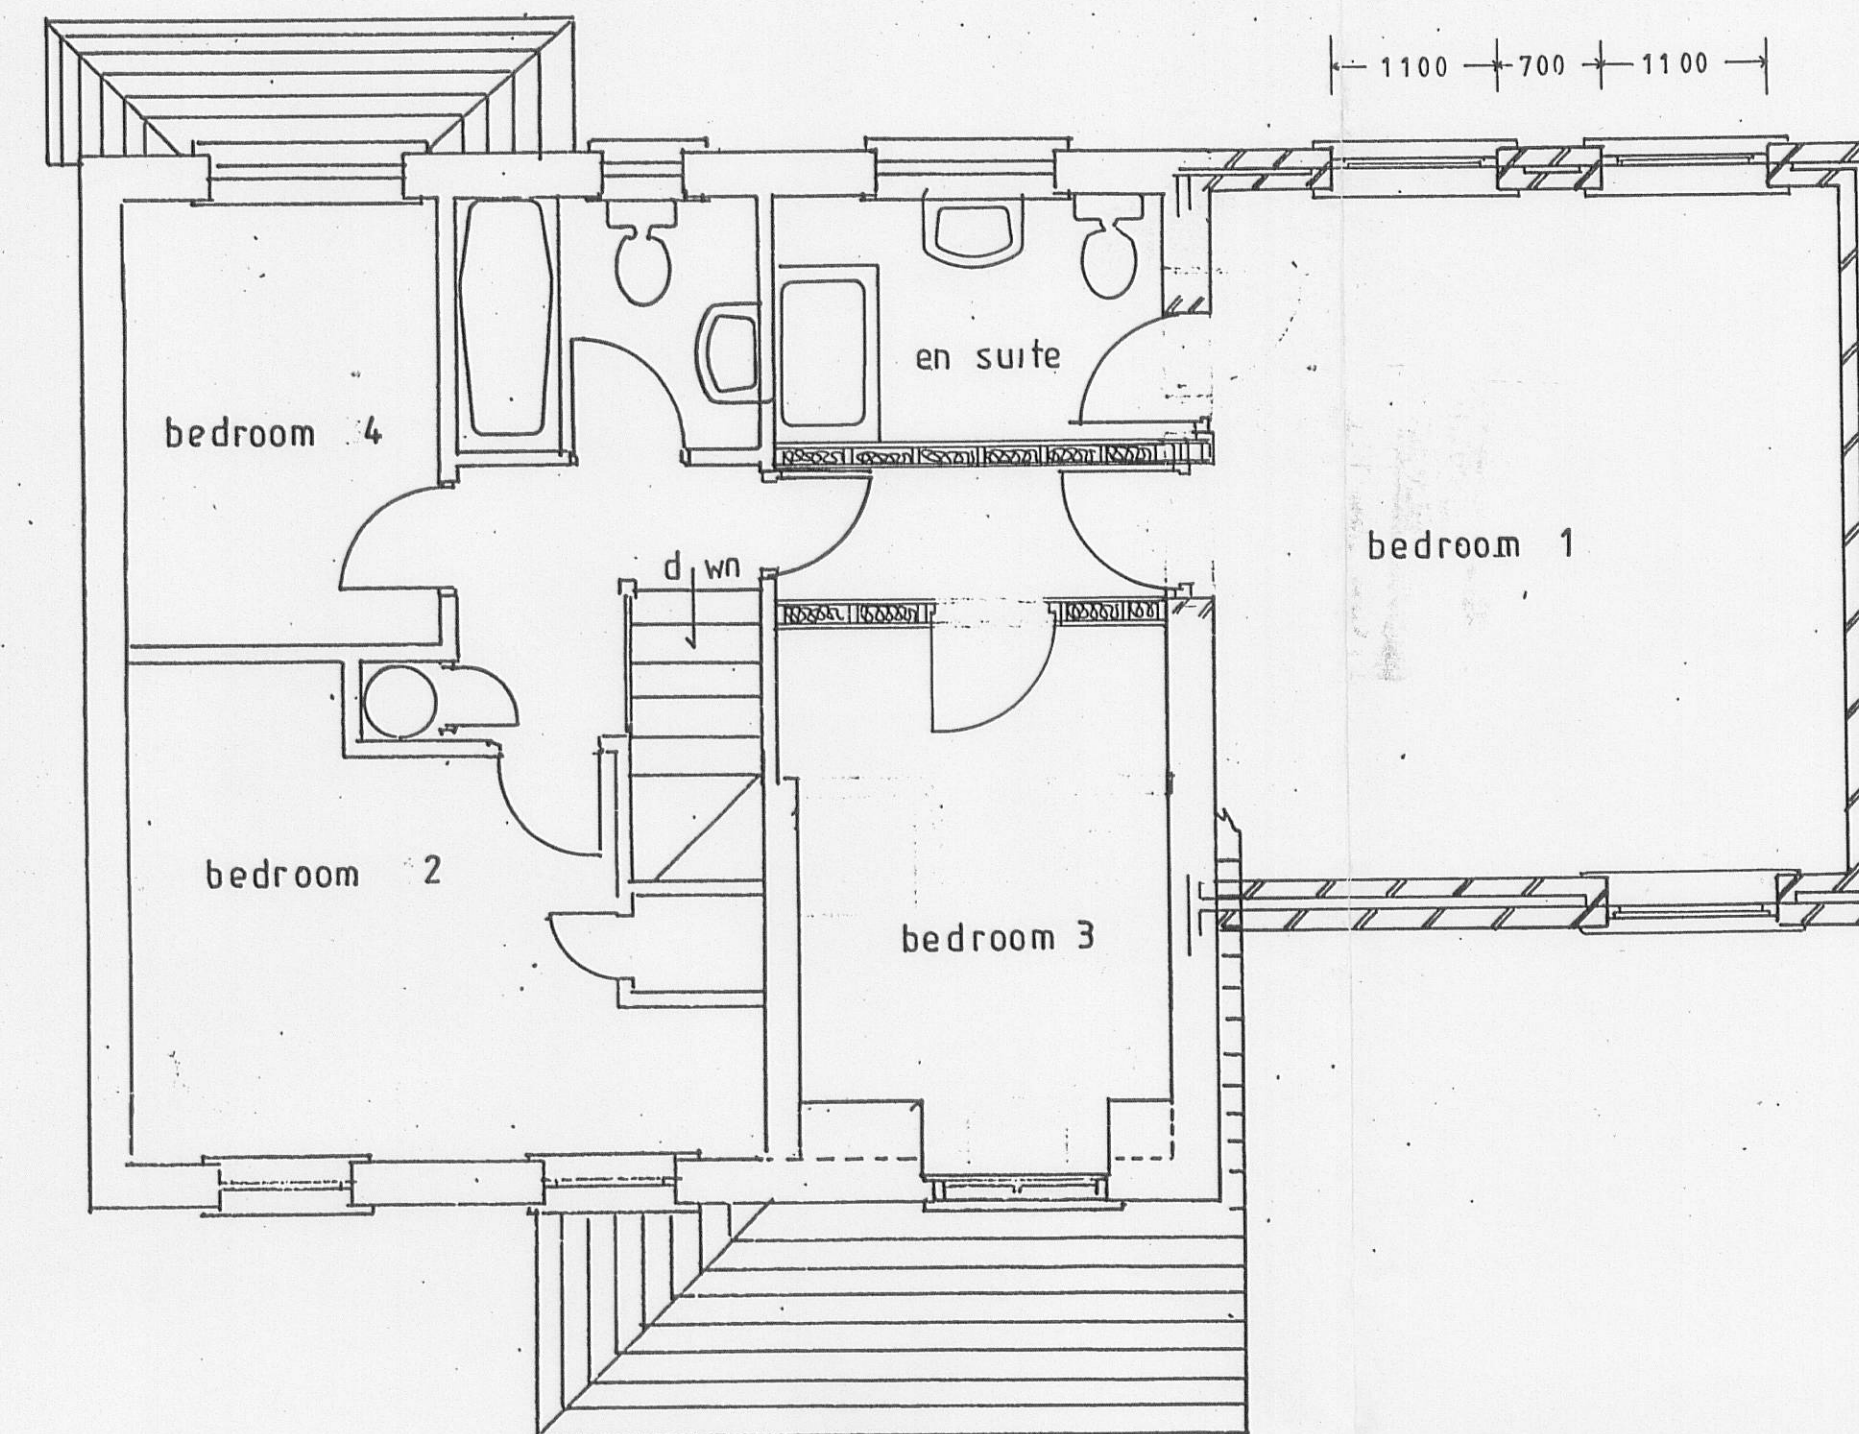

proposed ground floor plan

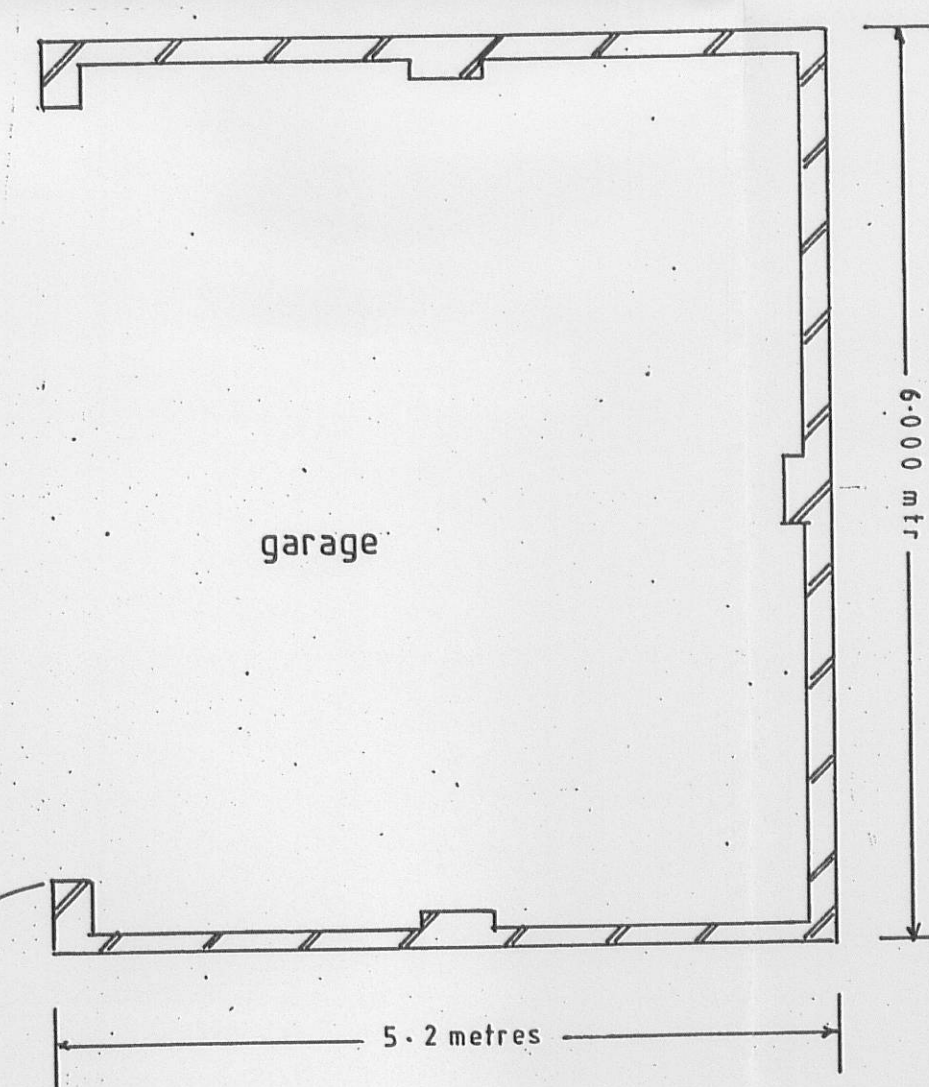

proposed first floor plan

320100068P

PROPOSED EXTENSIONS AND GARAGE at
56 REDWOOD DRIVE, LONGRIDGE, PR3 3HA
for MR & MRS IAN BAINBRIDGE

PROPOSED FLOOR PLANS Scales; 1: 50

NT08 (4)