




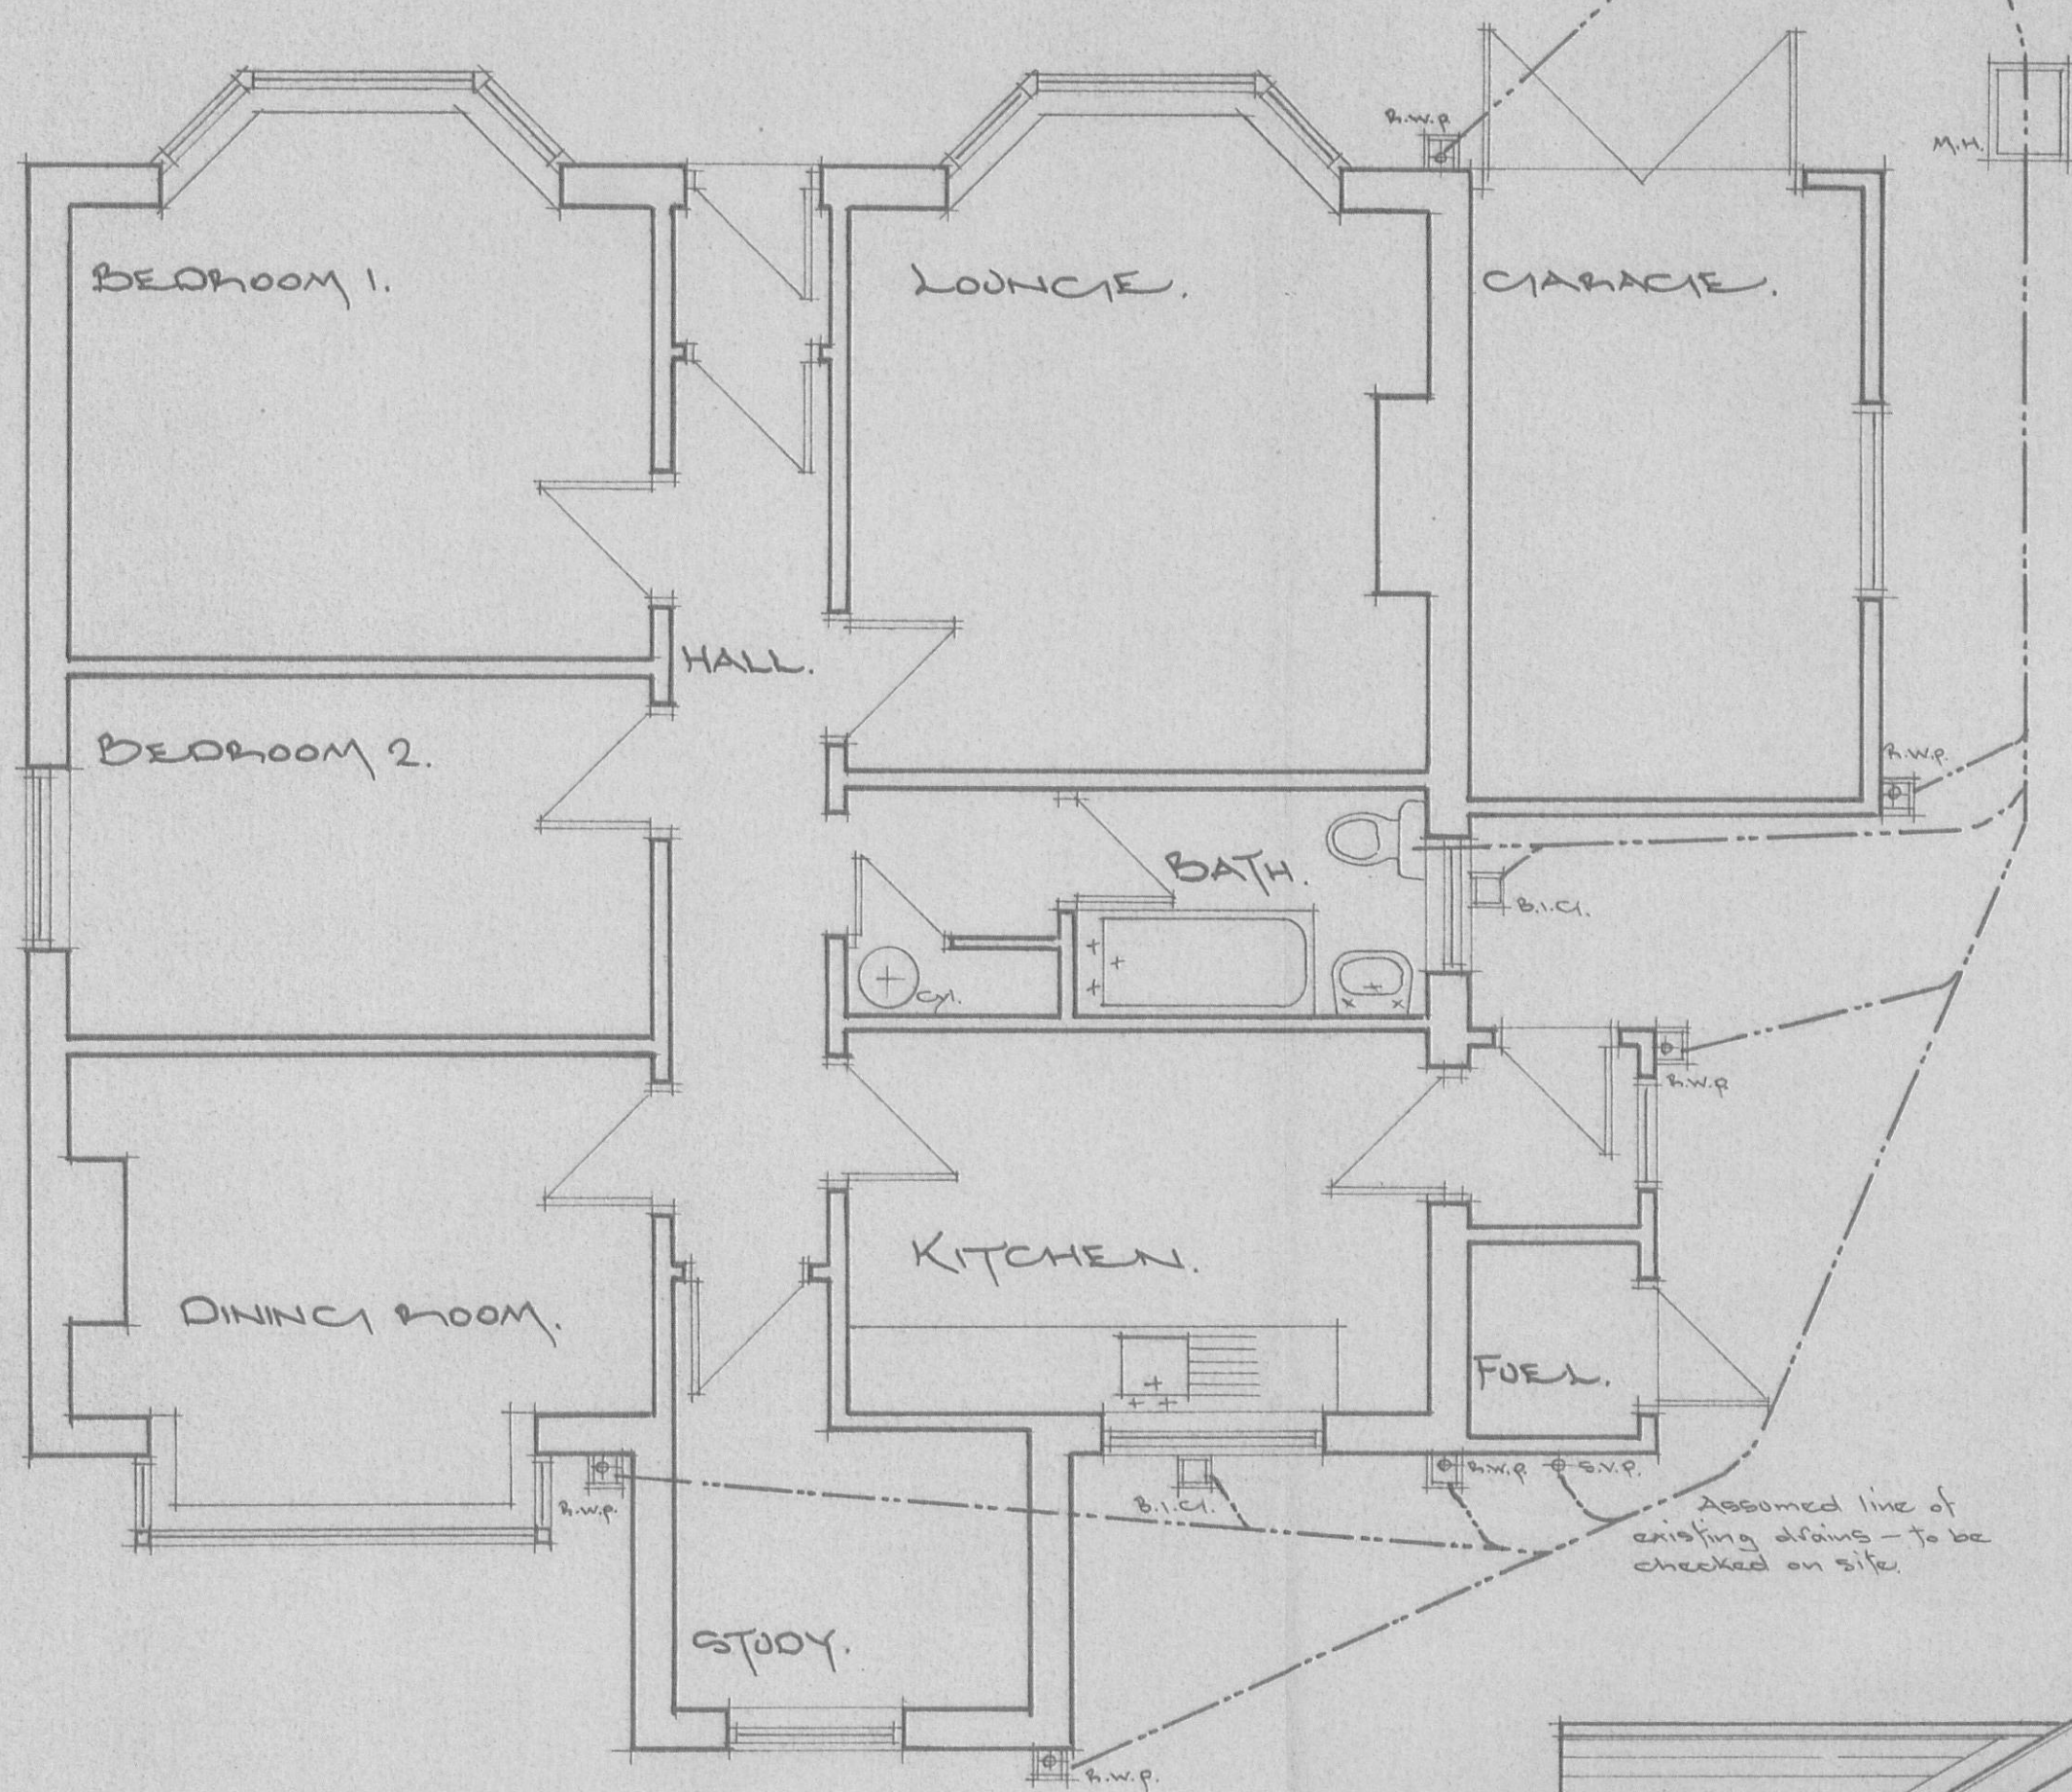


Existing Ground Floor plan.
Scale: 1 to 50.

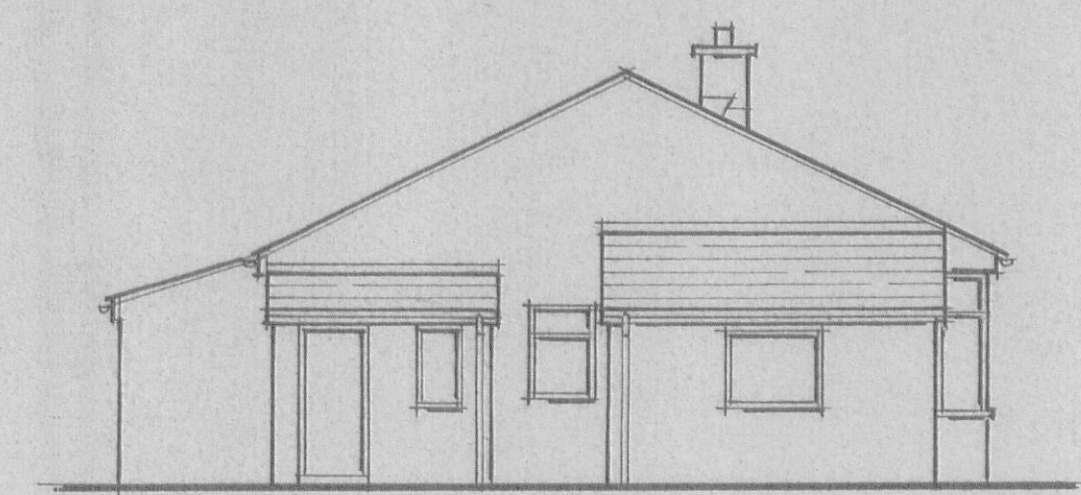


Existing side elevation.

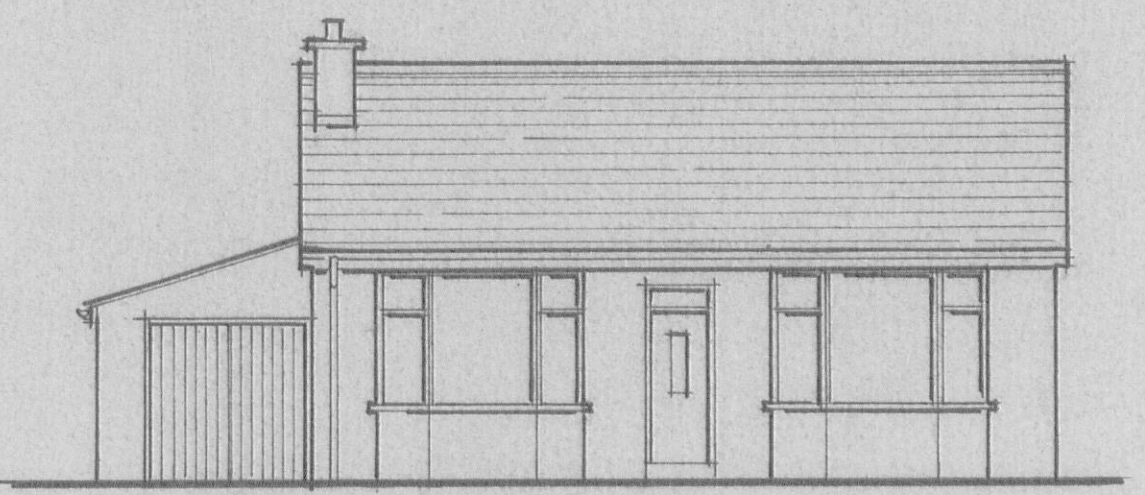

Existing front elevation.

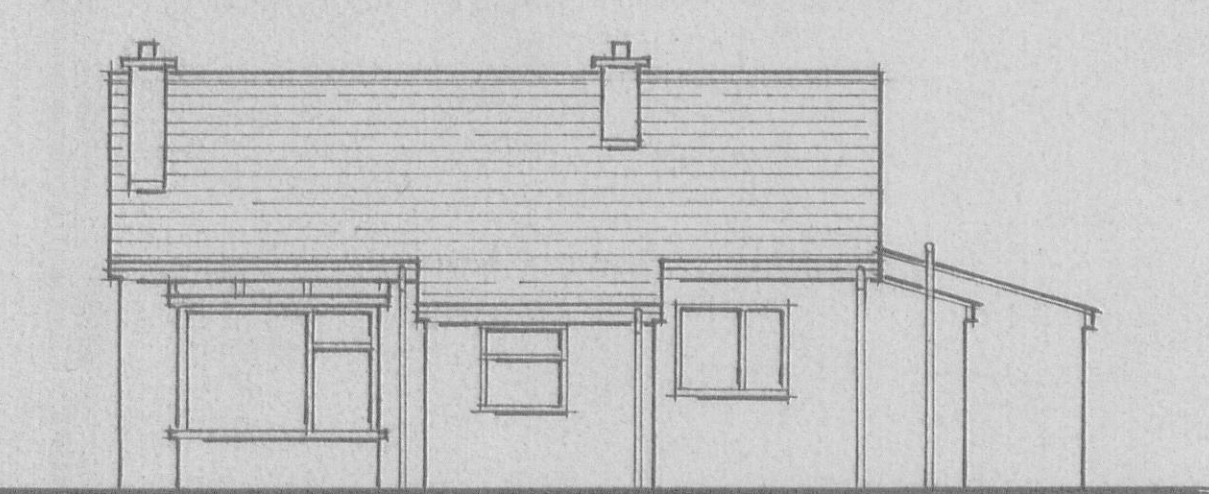


Existing rear elevation.

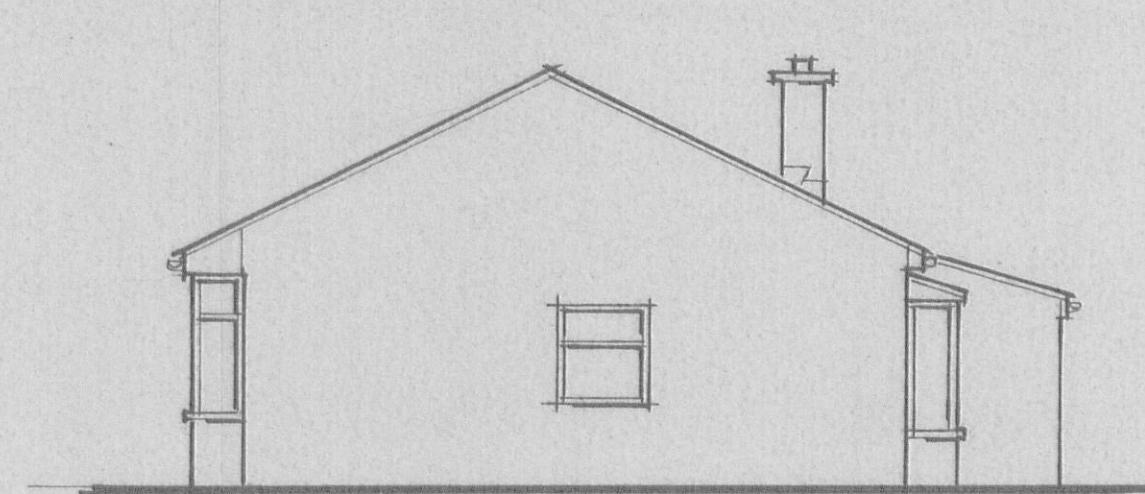


Existing side elevation.

Scale: 1 to 100.


Bungalow to be demolished.

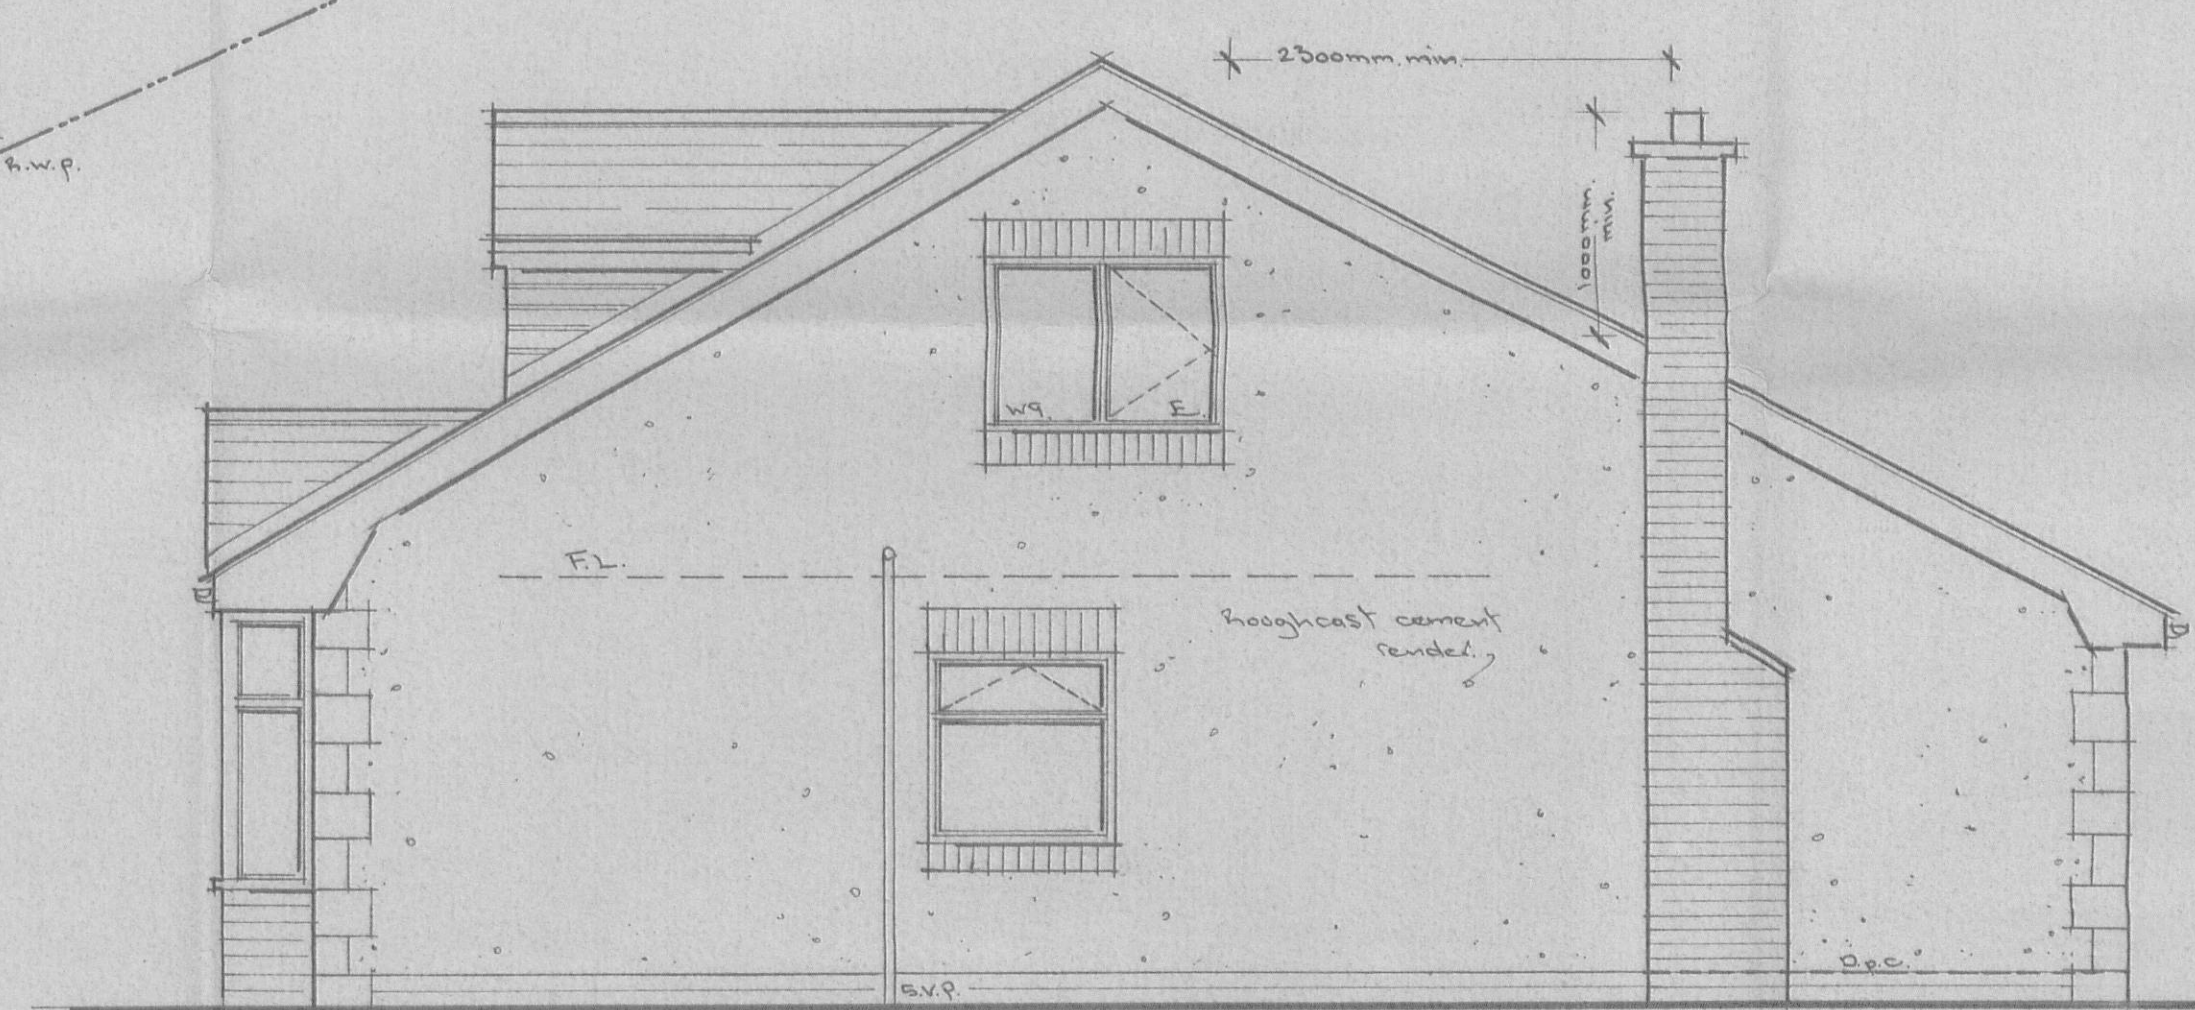


Proposed side elevation.

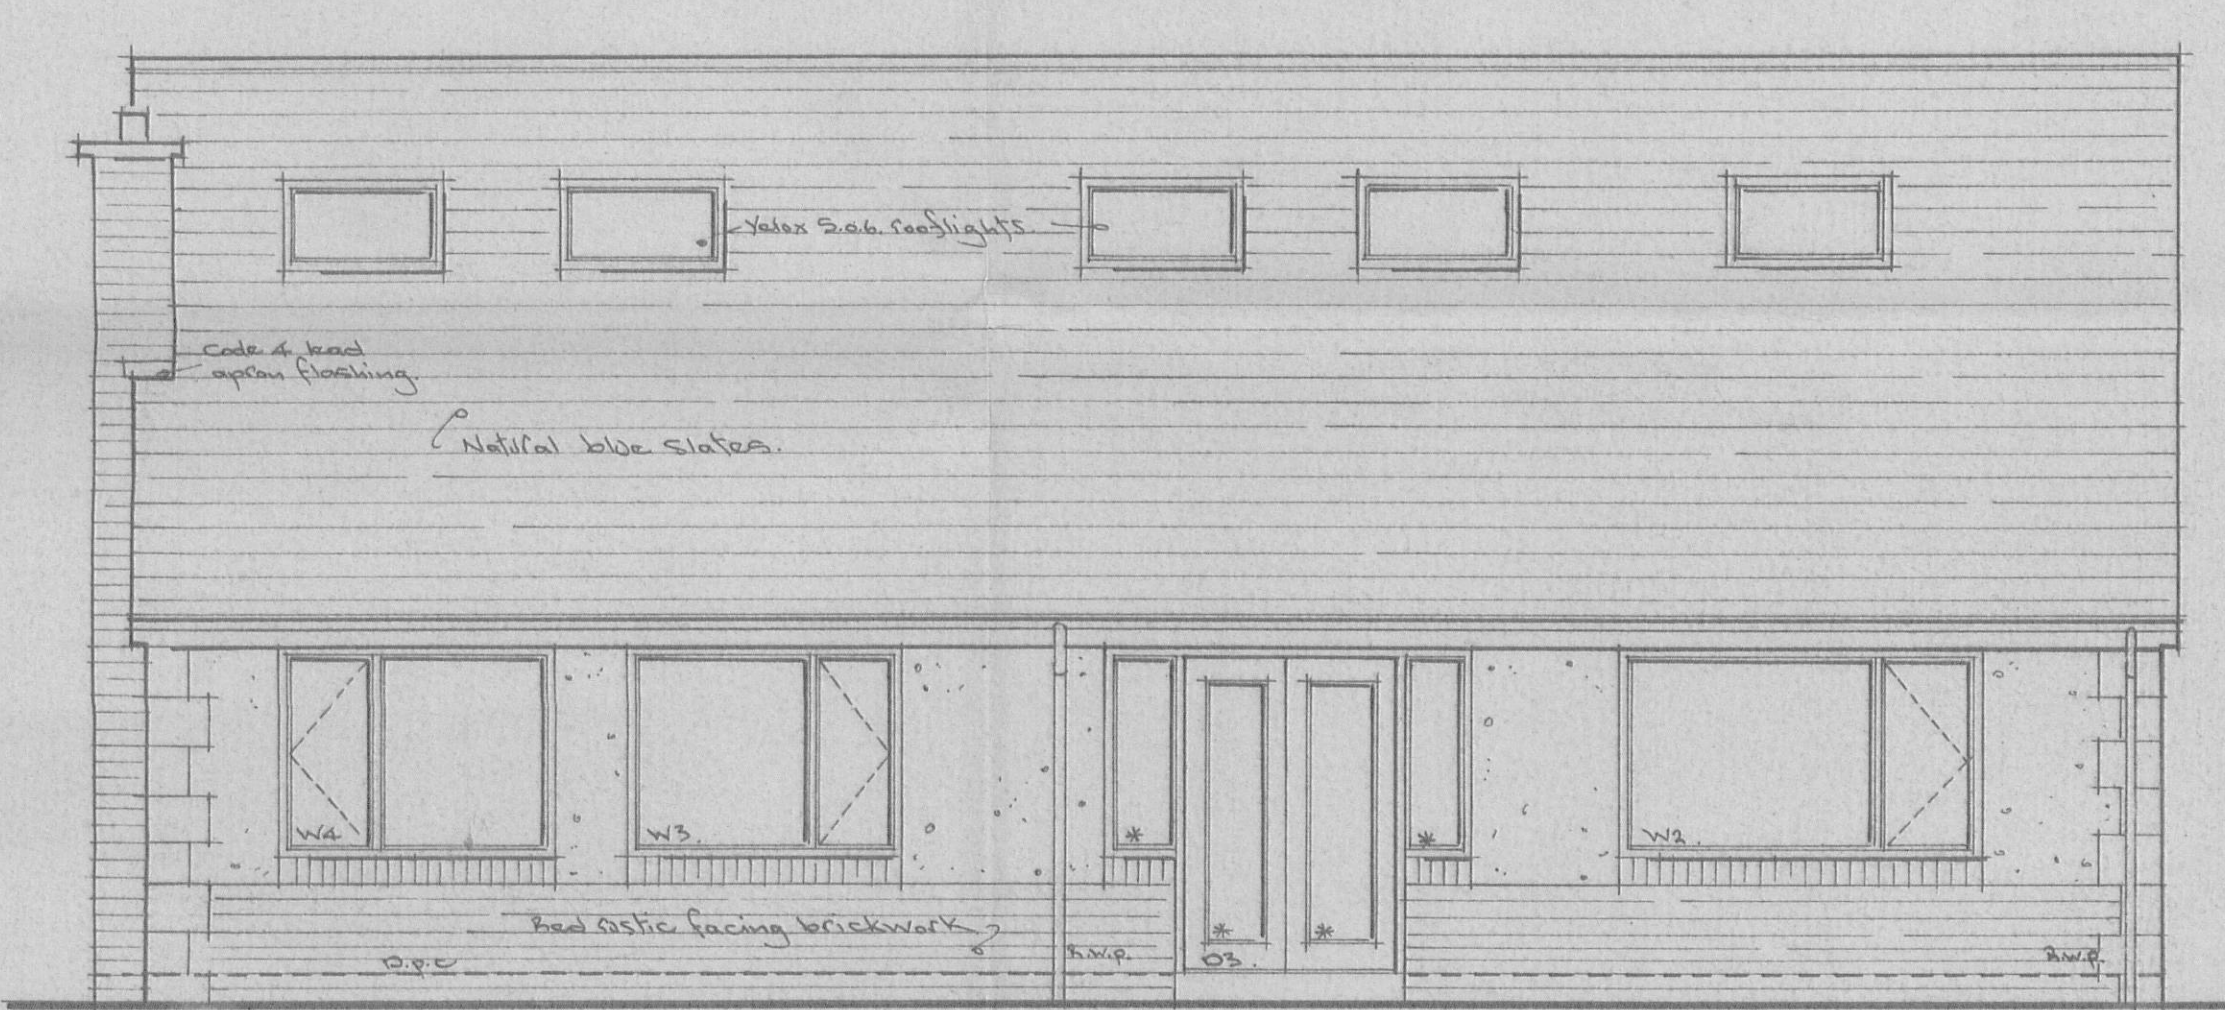

Proposed rear elevation.

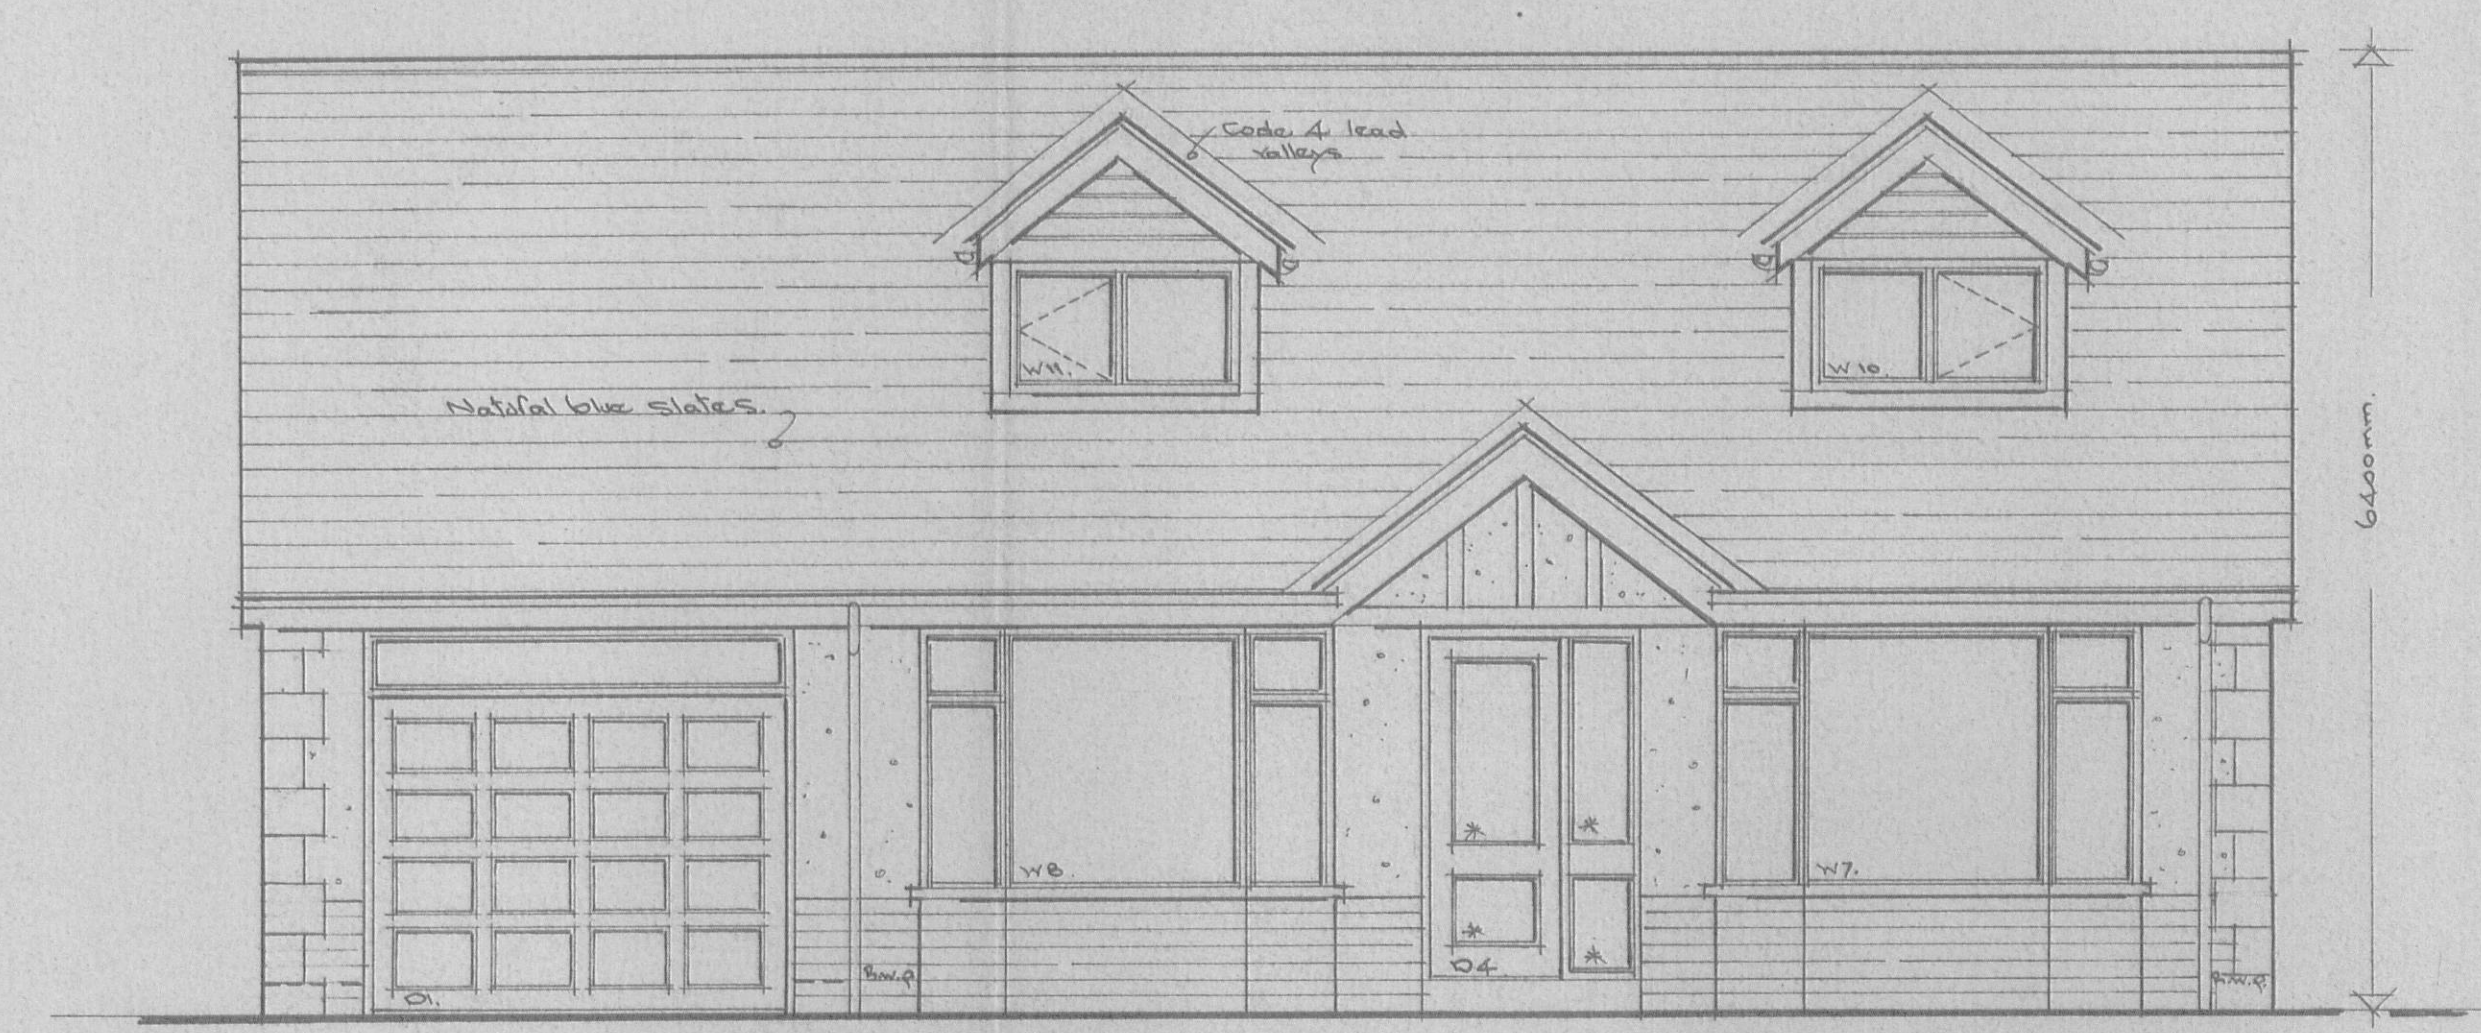

Proposed front elevation.

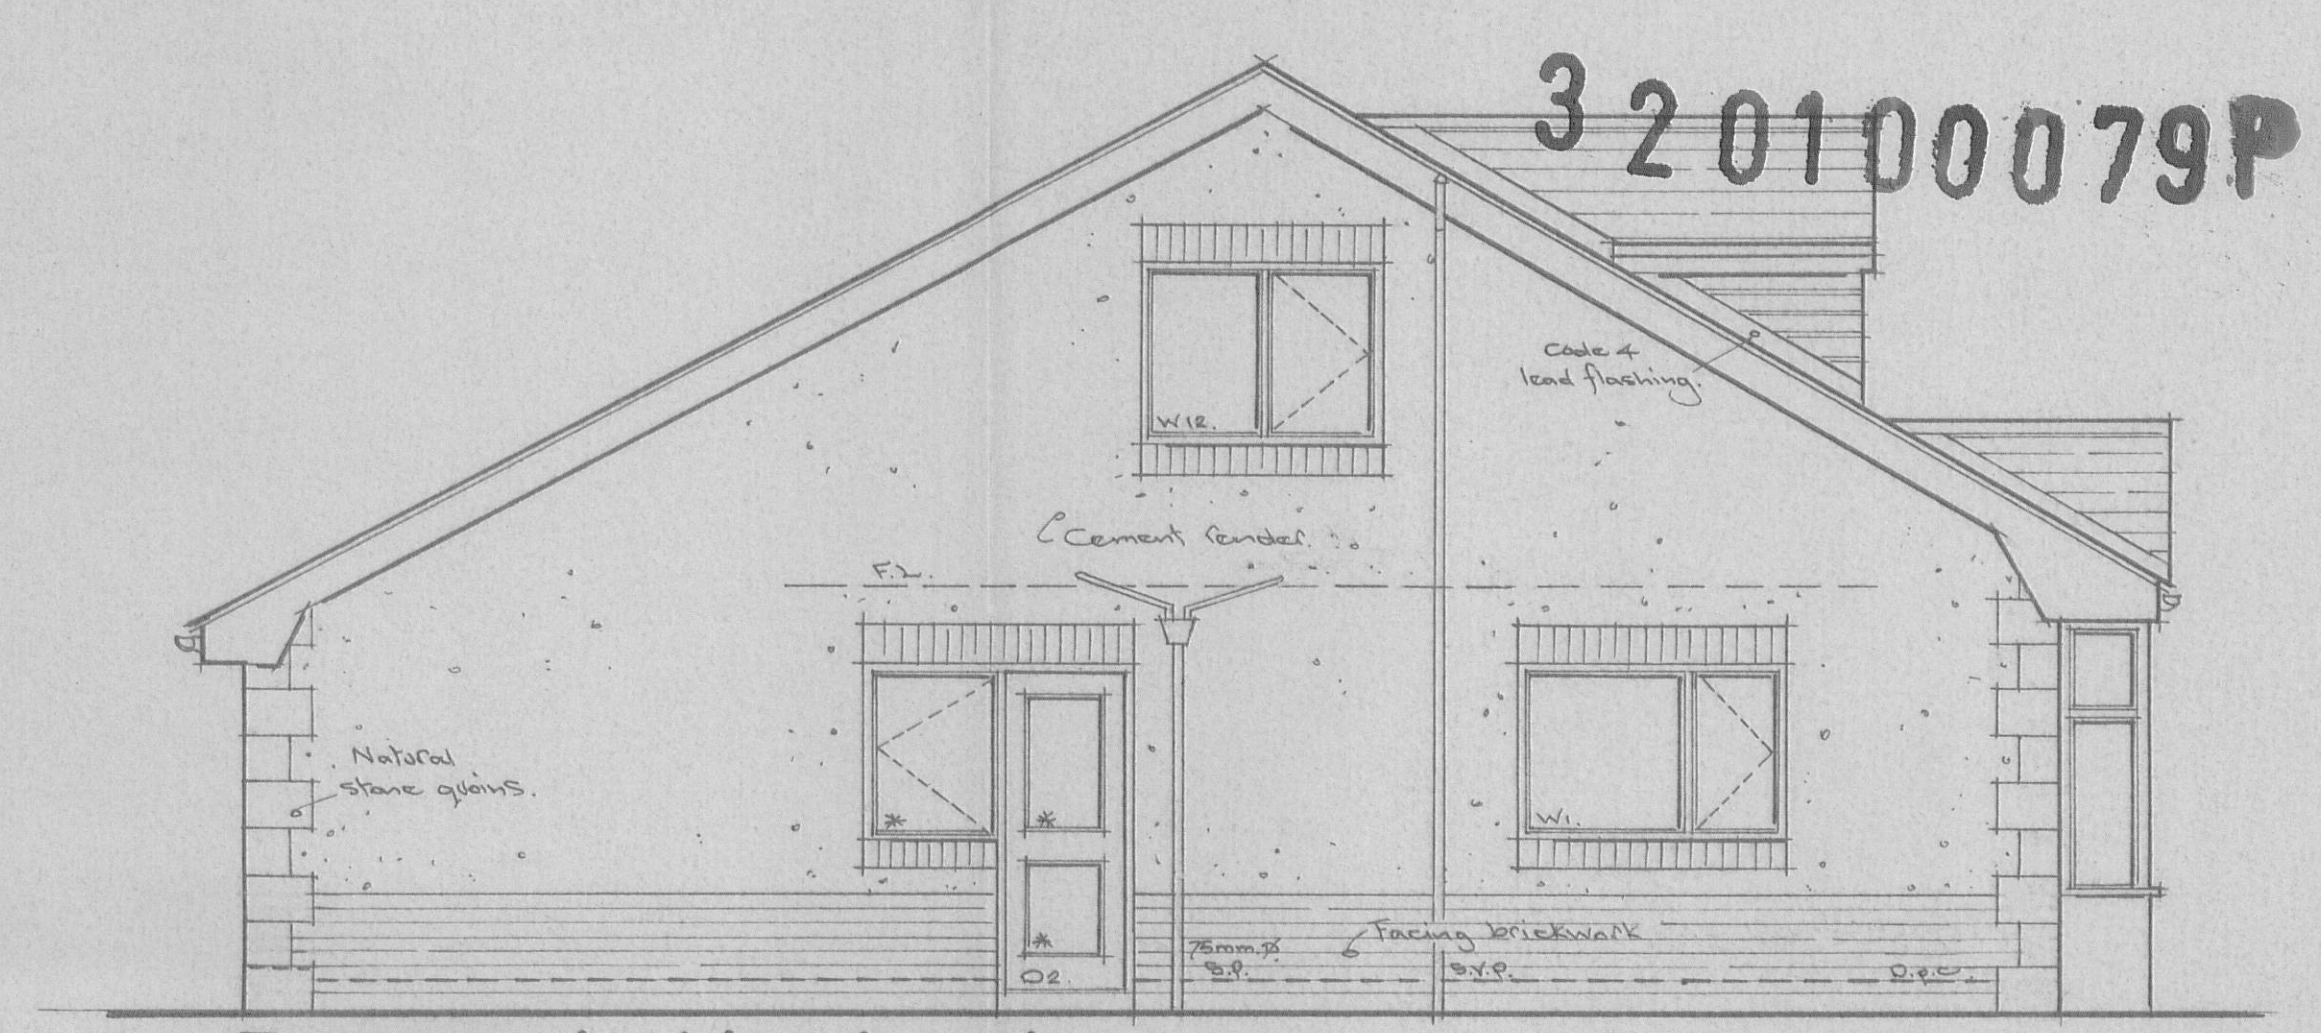

Proposed side elevation.

320100079P