
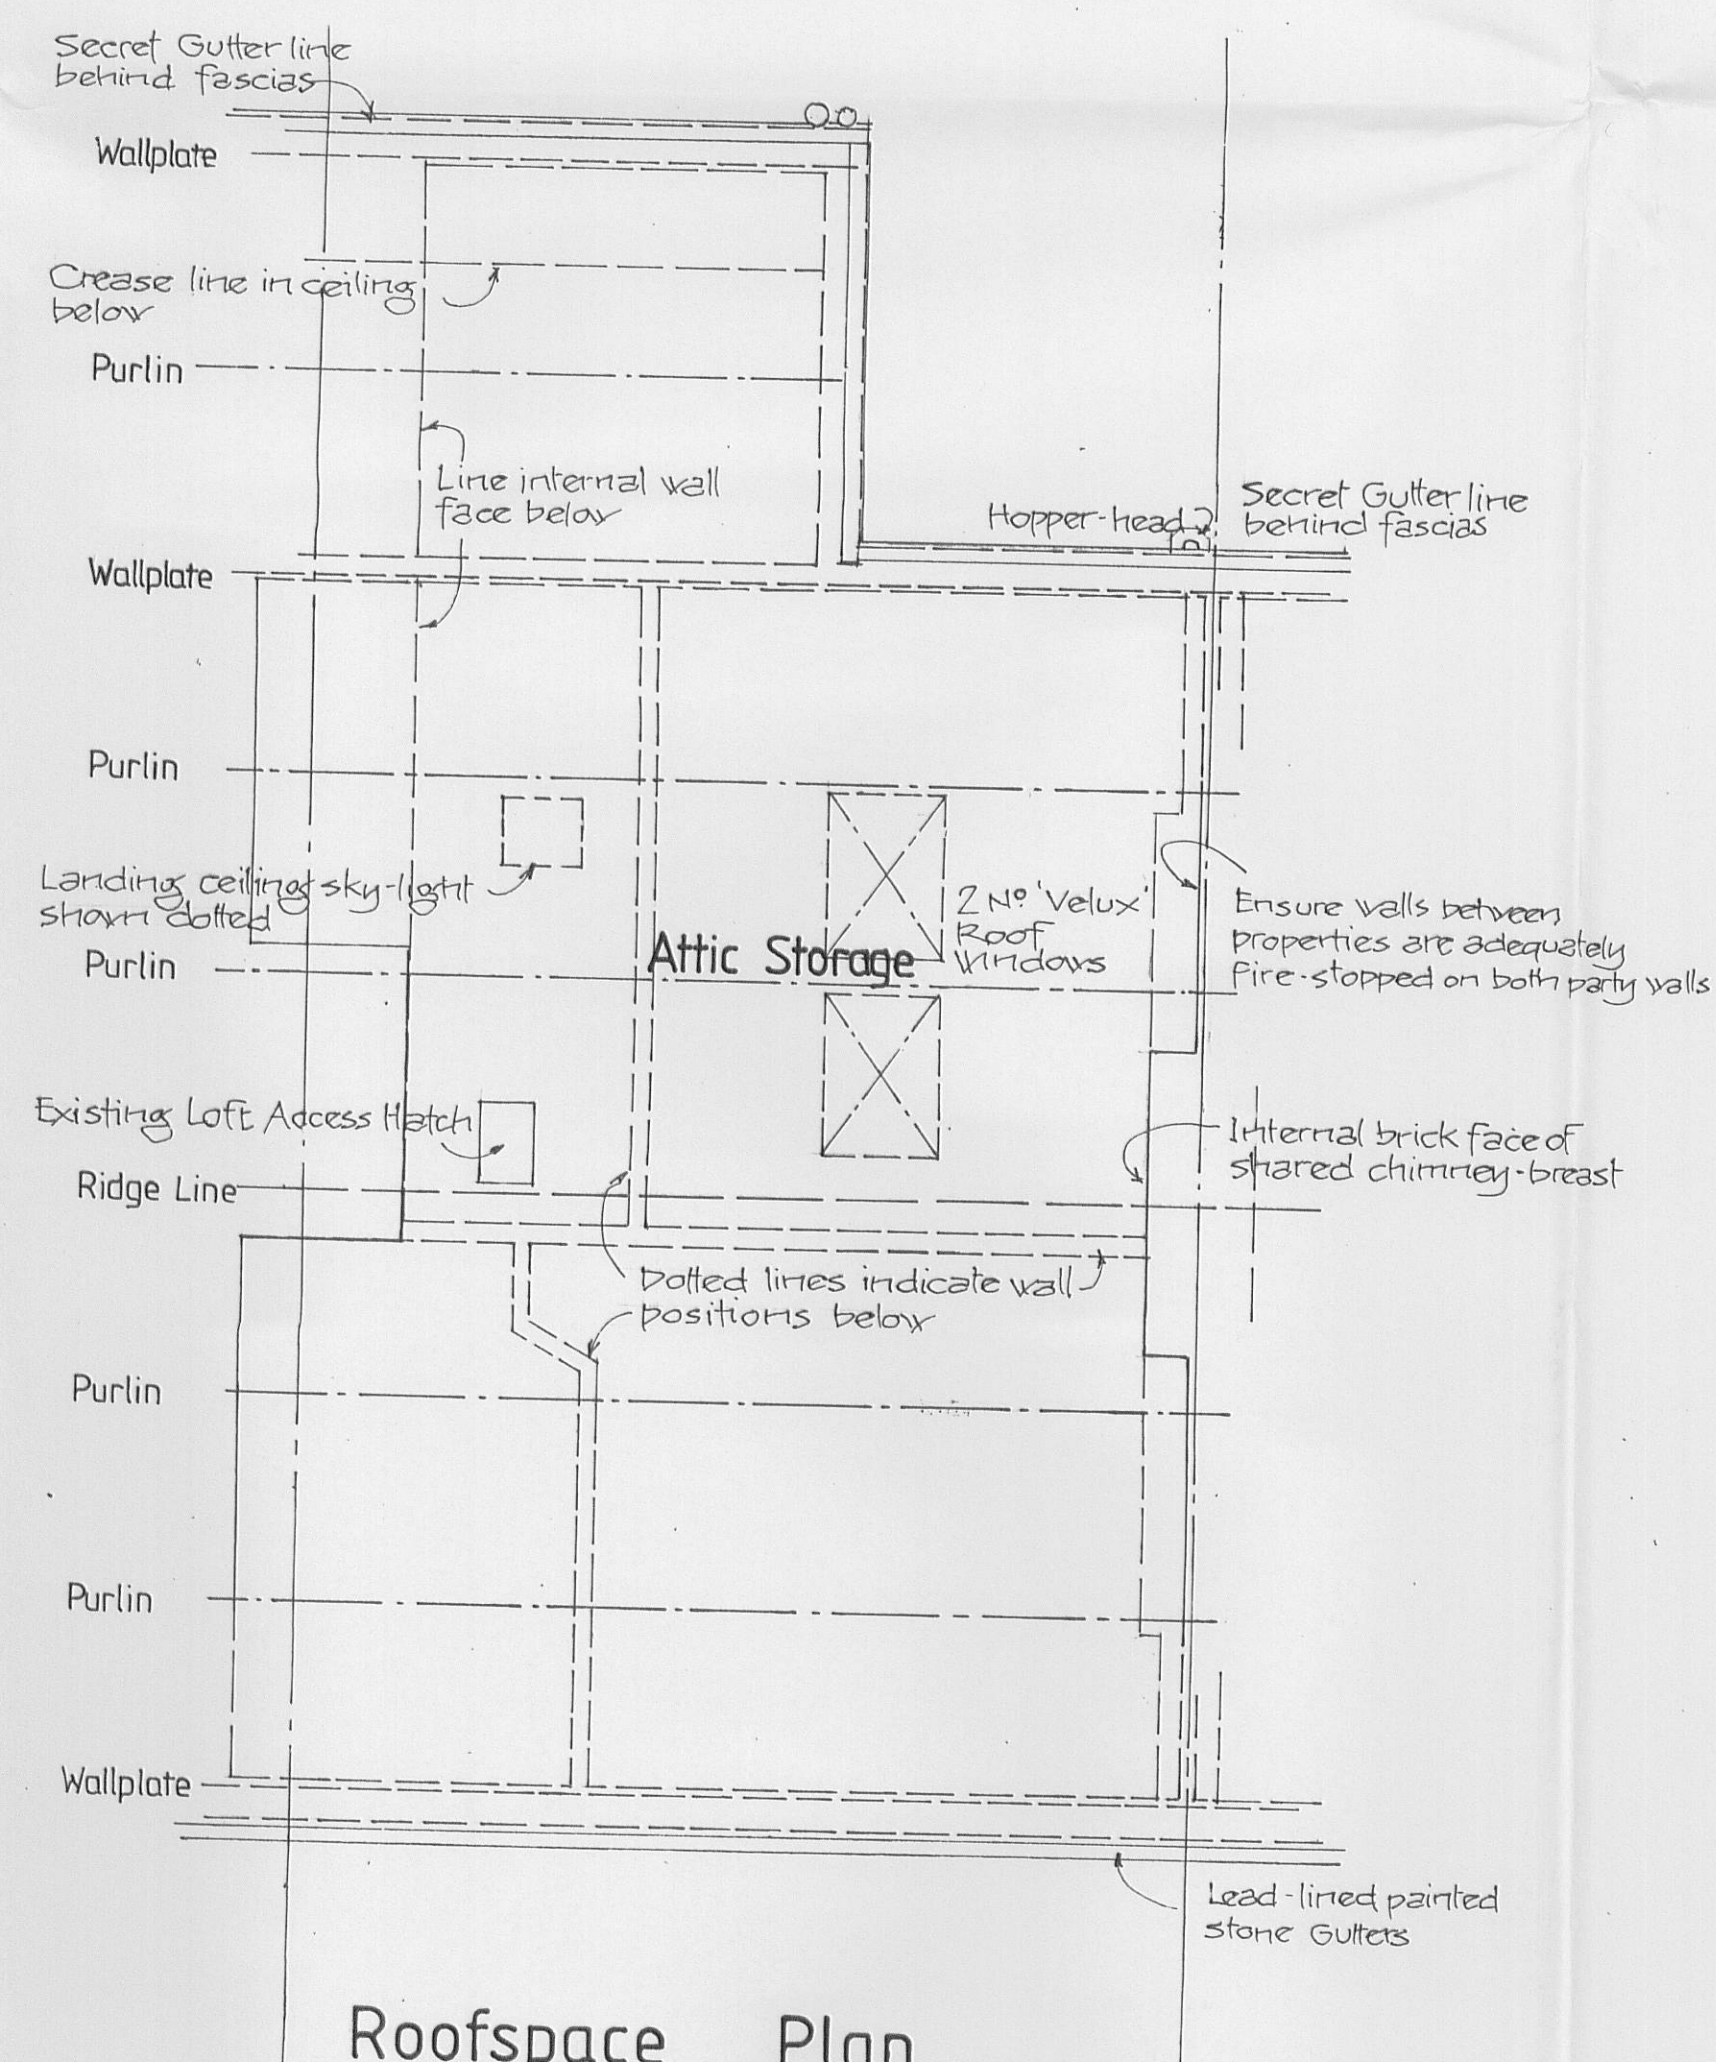
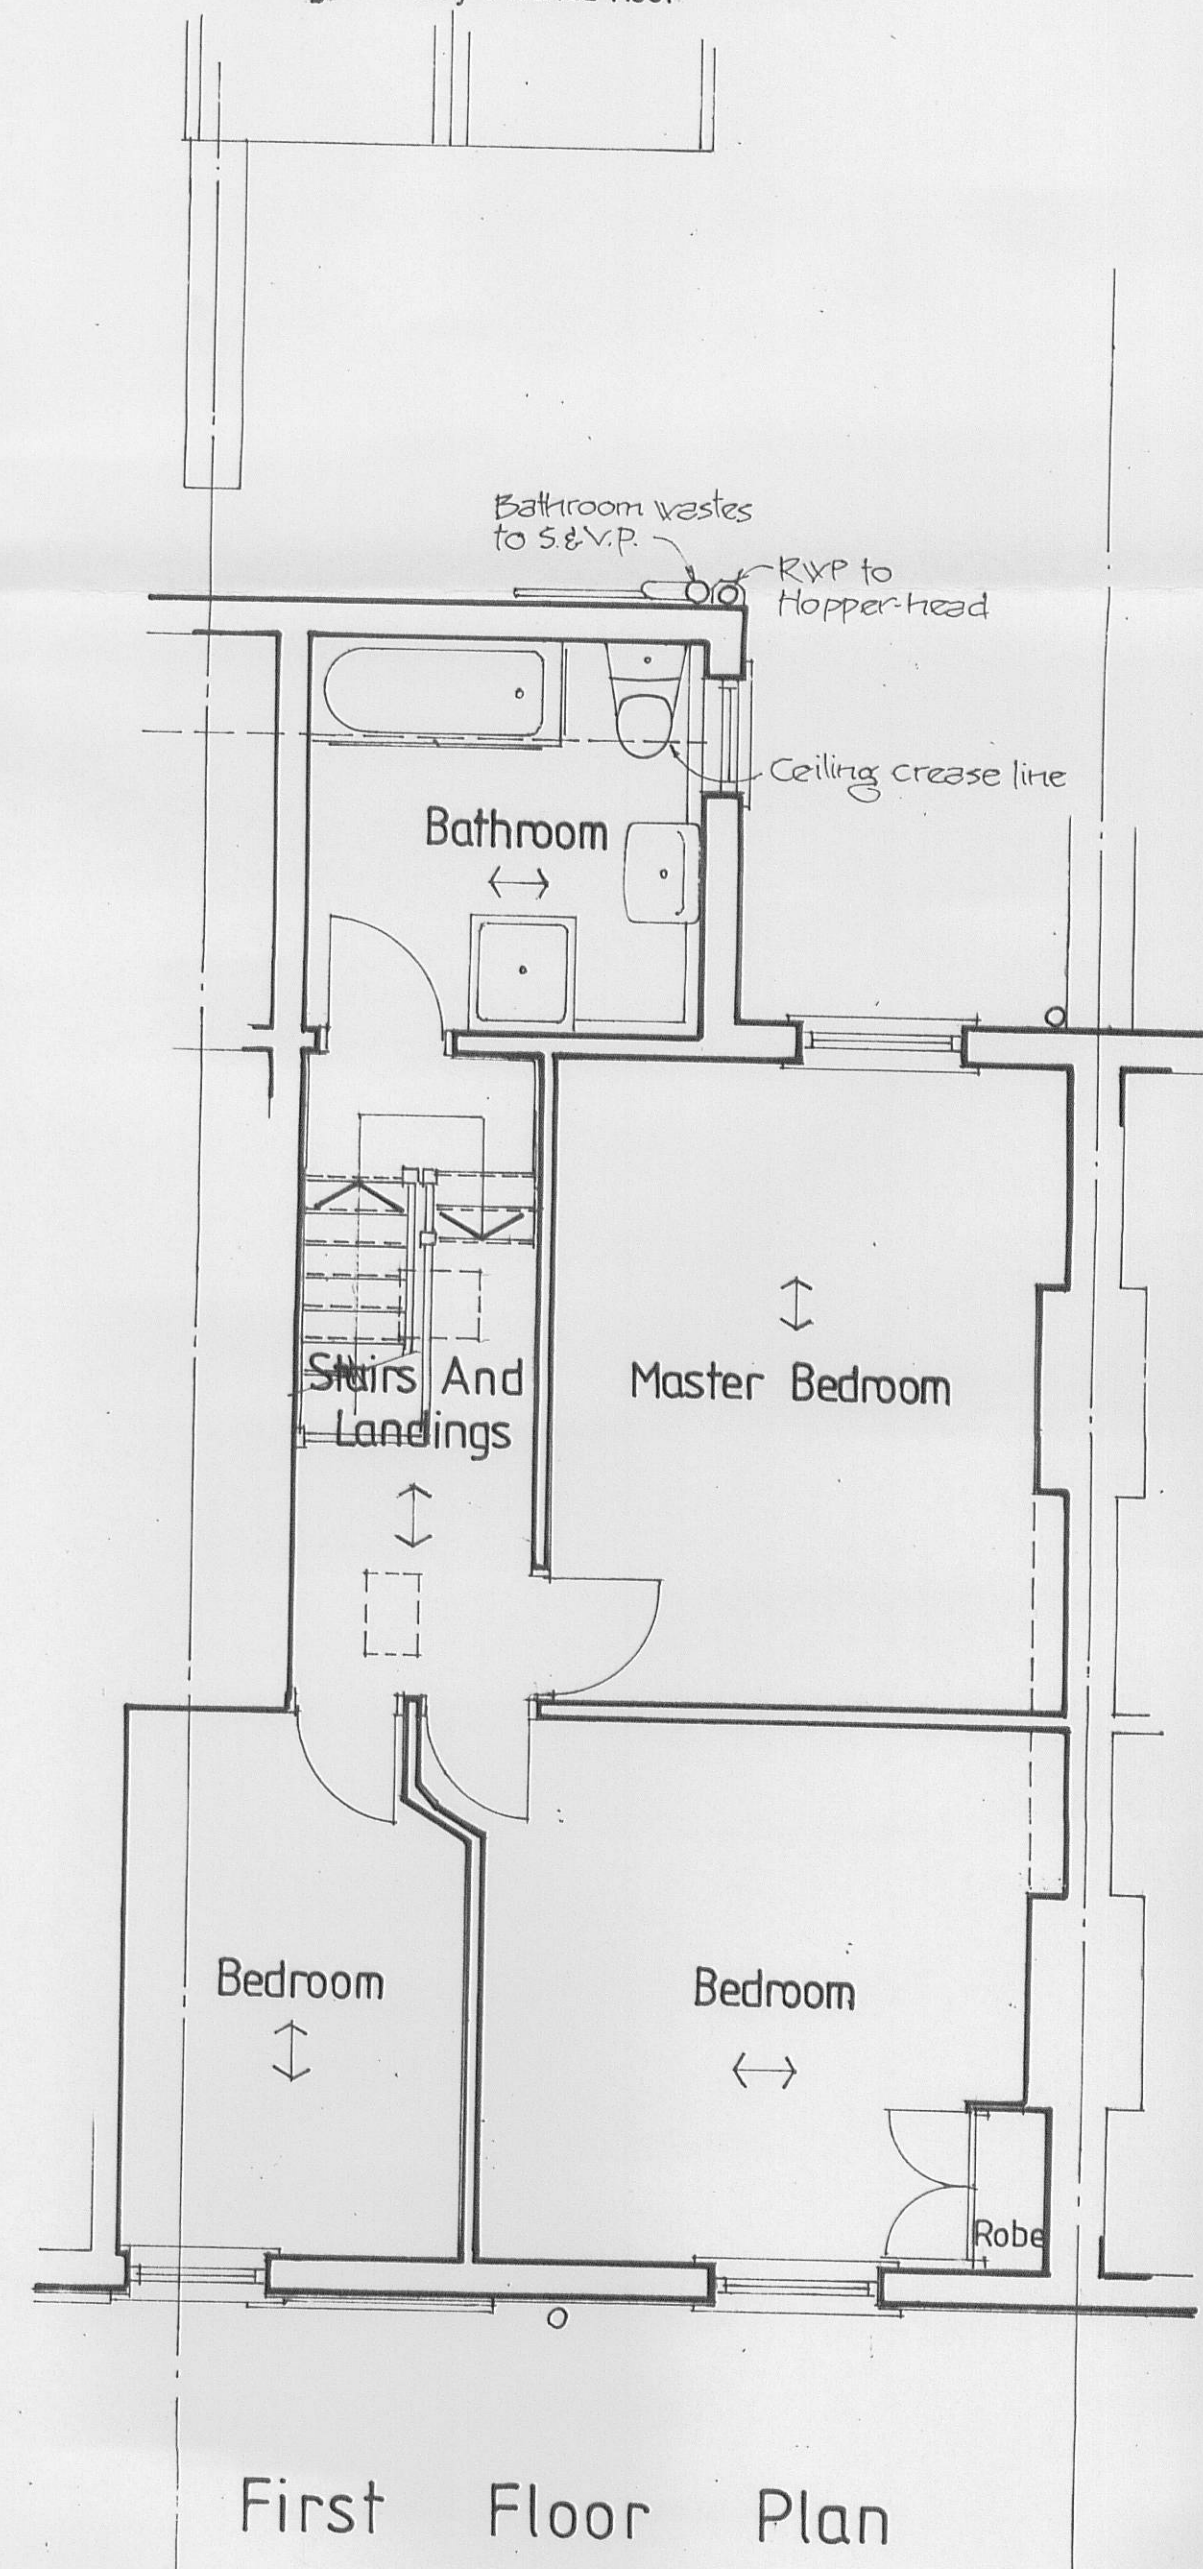
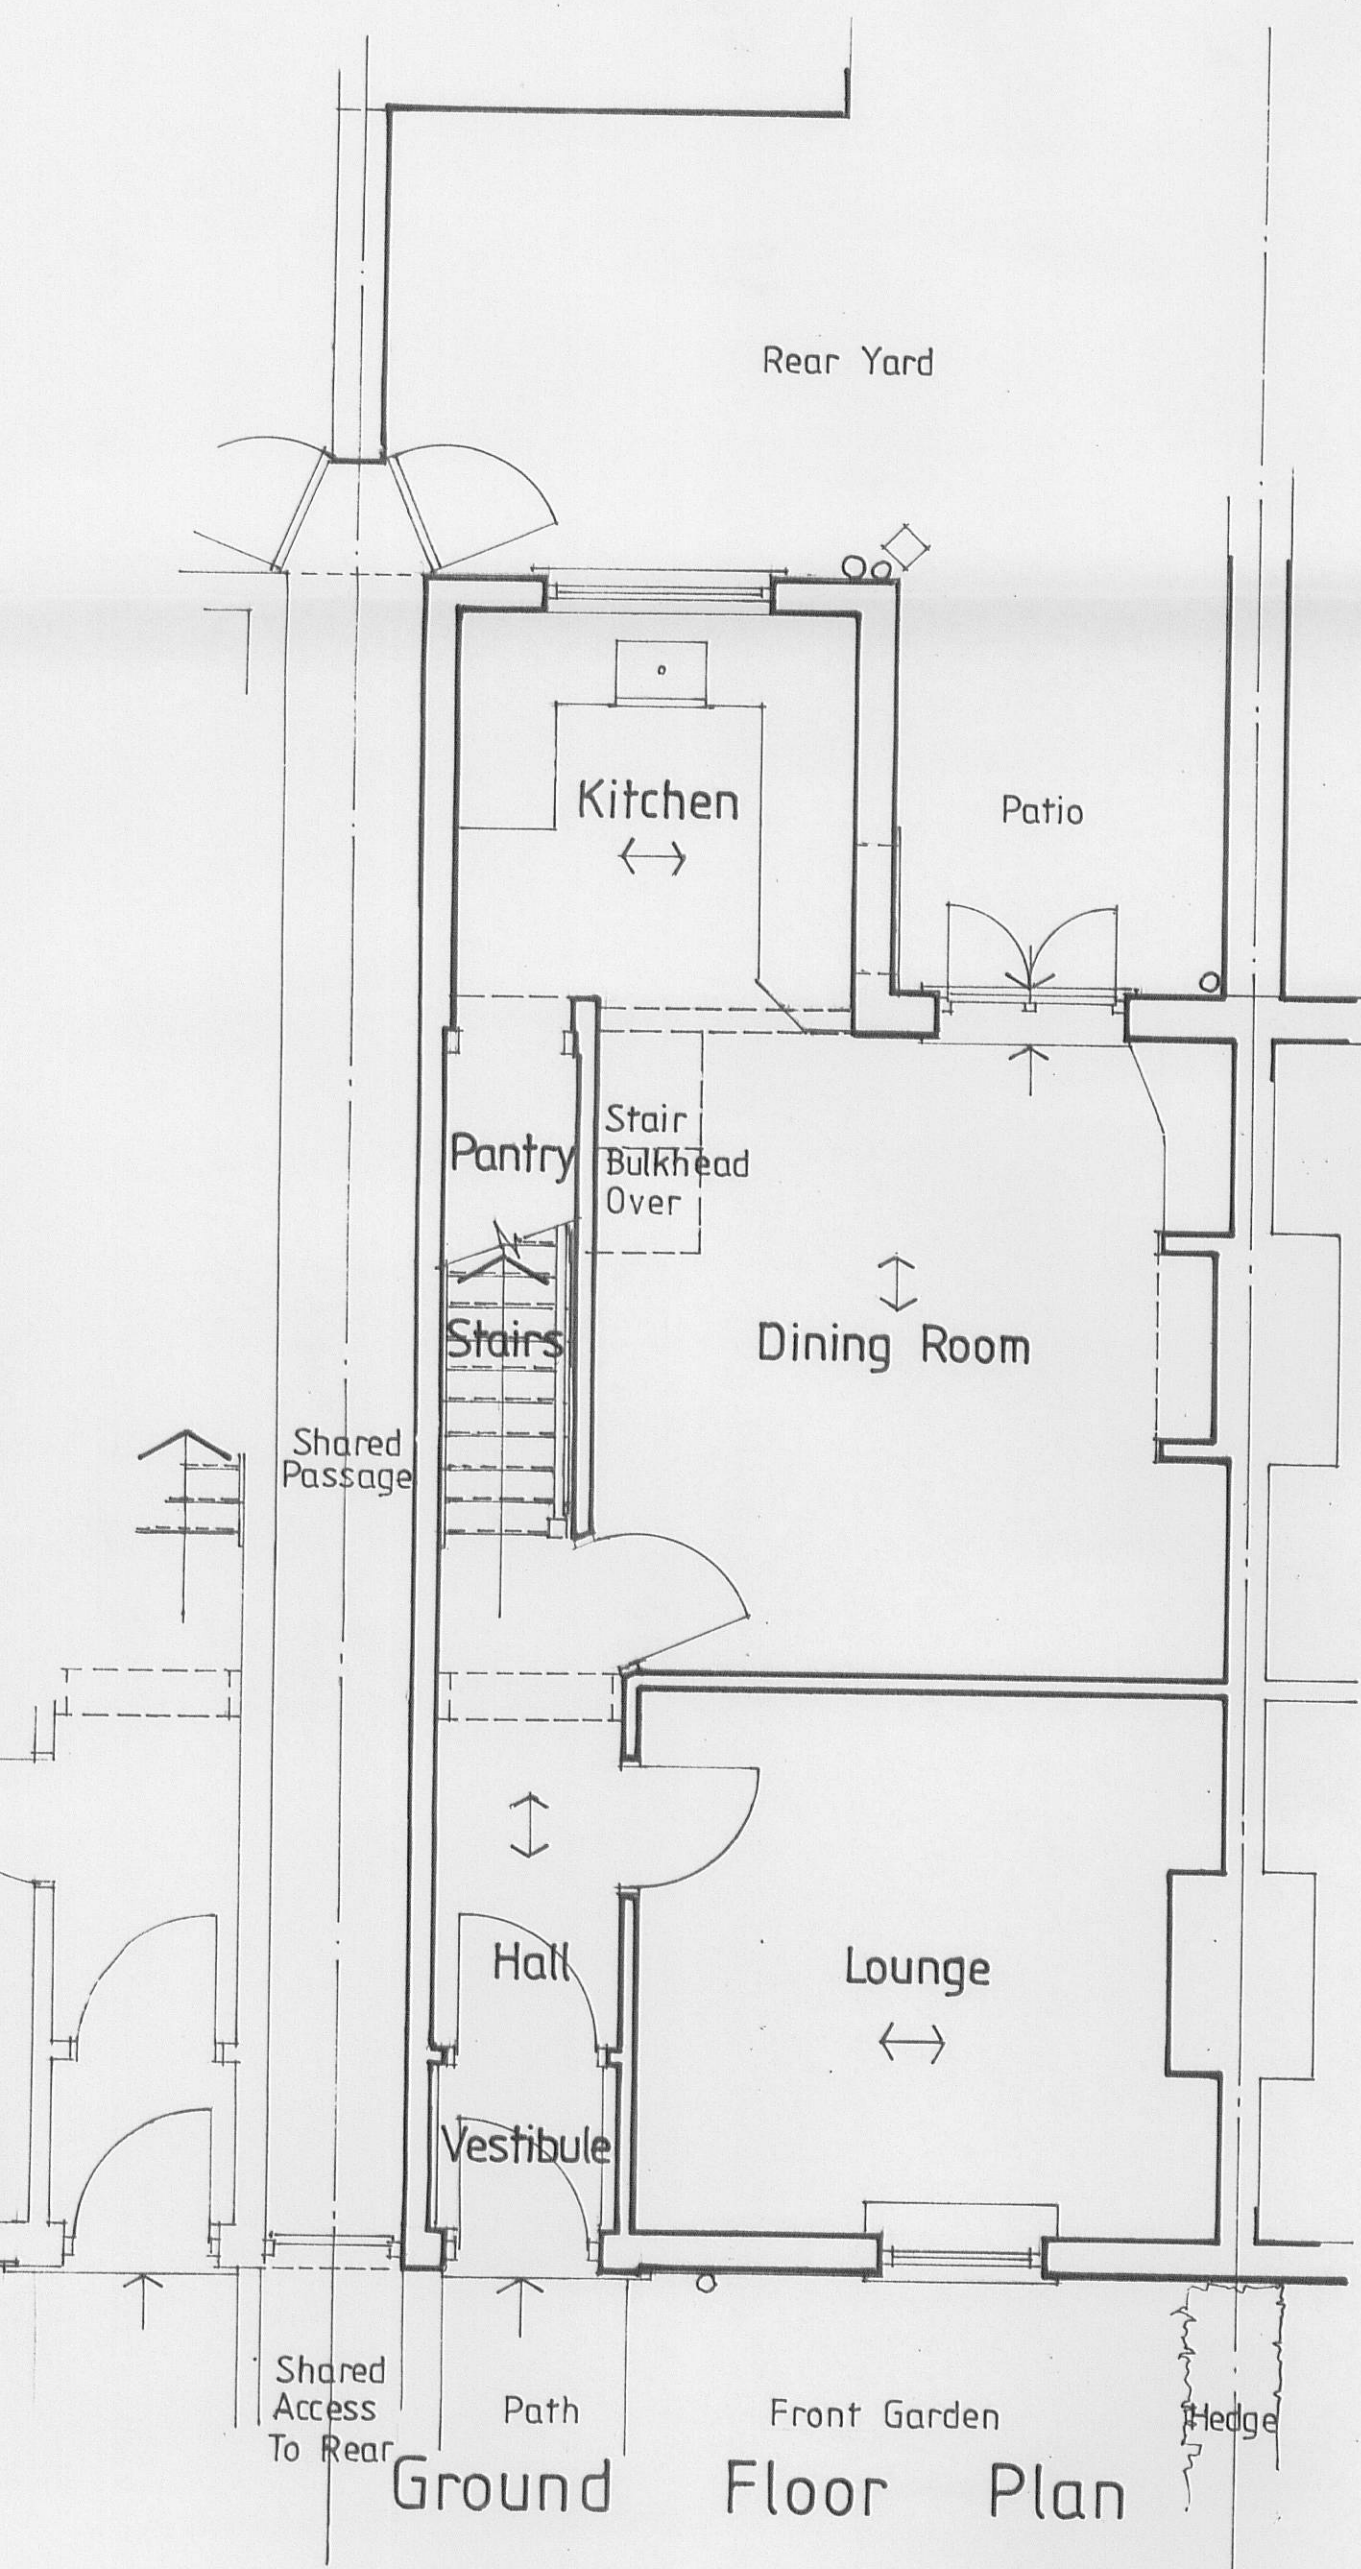
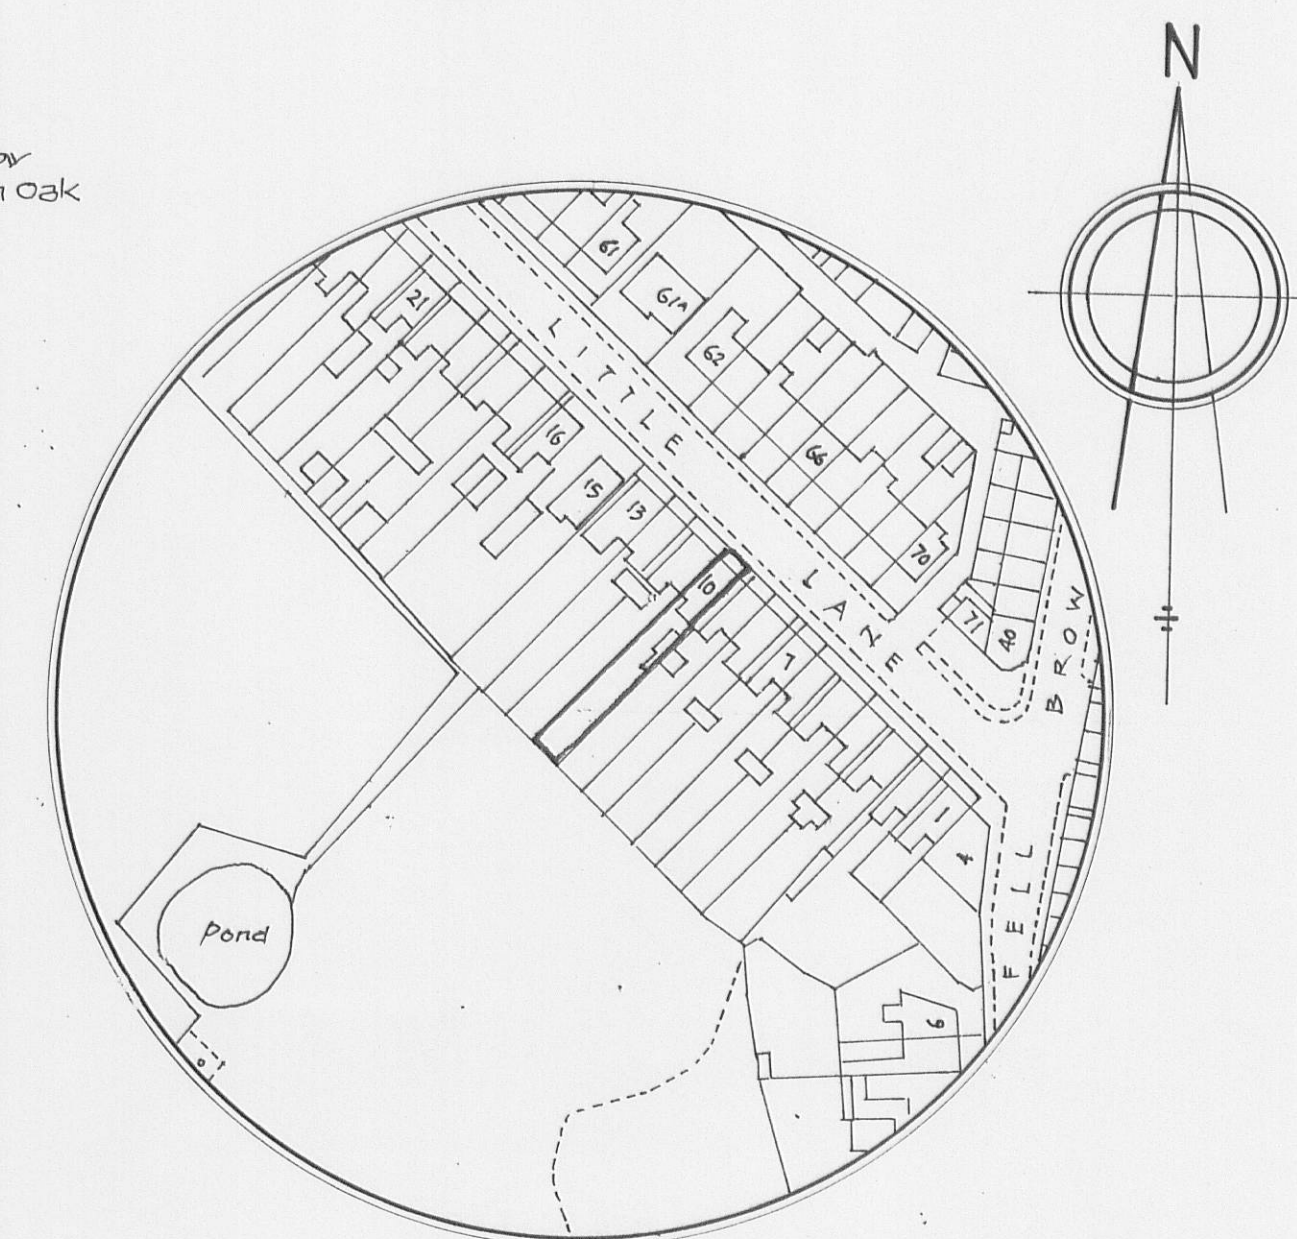
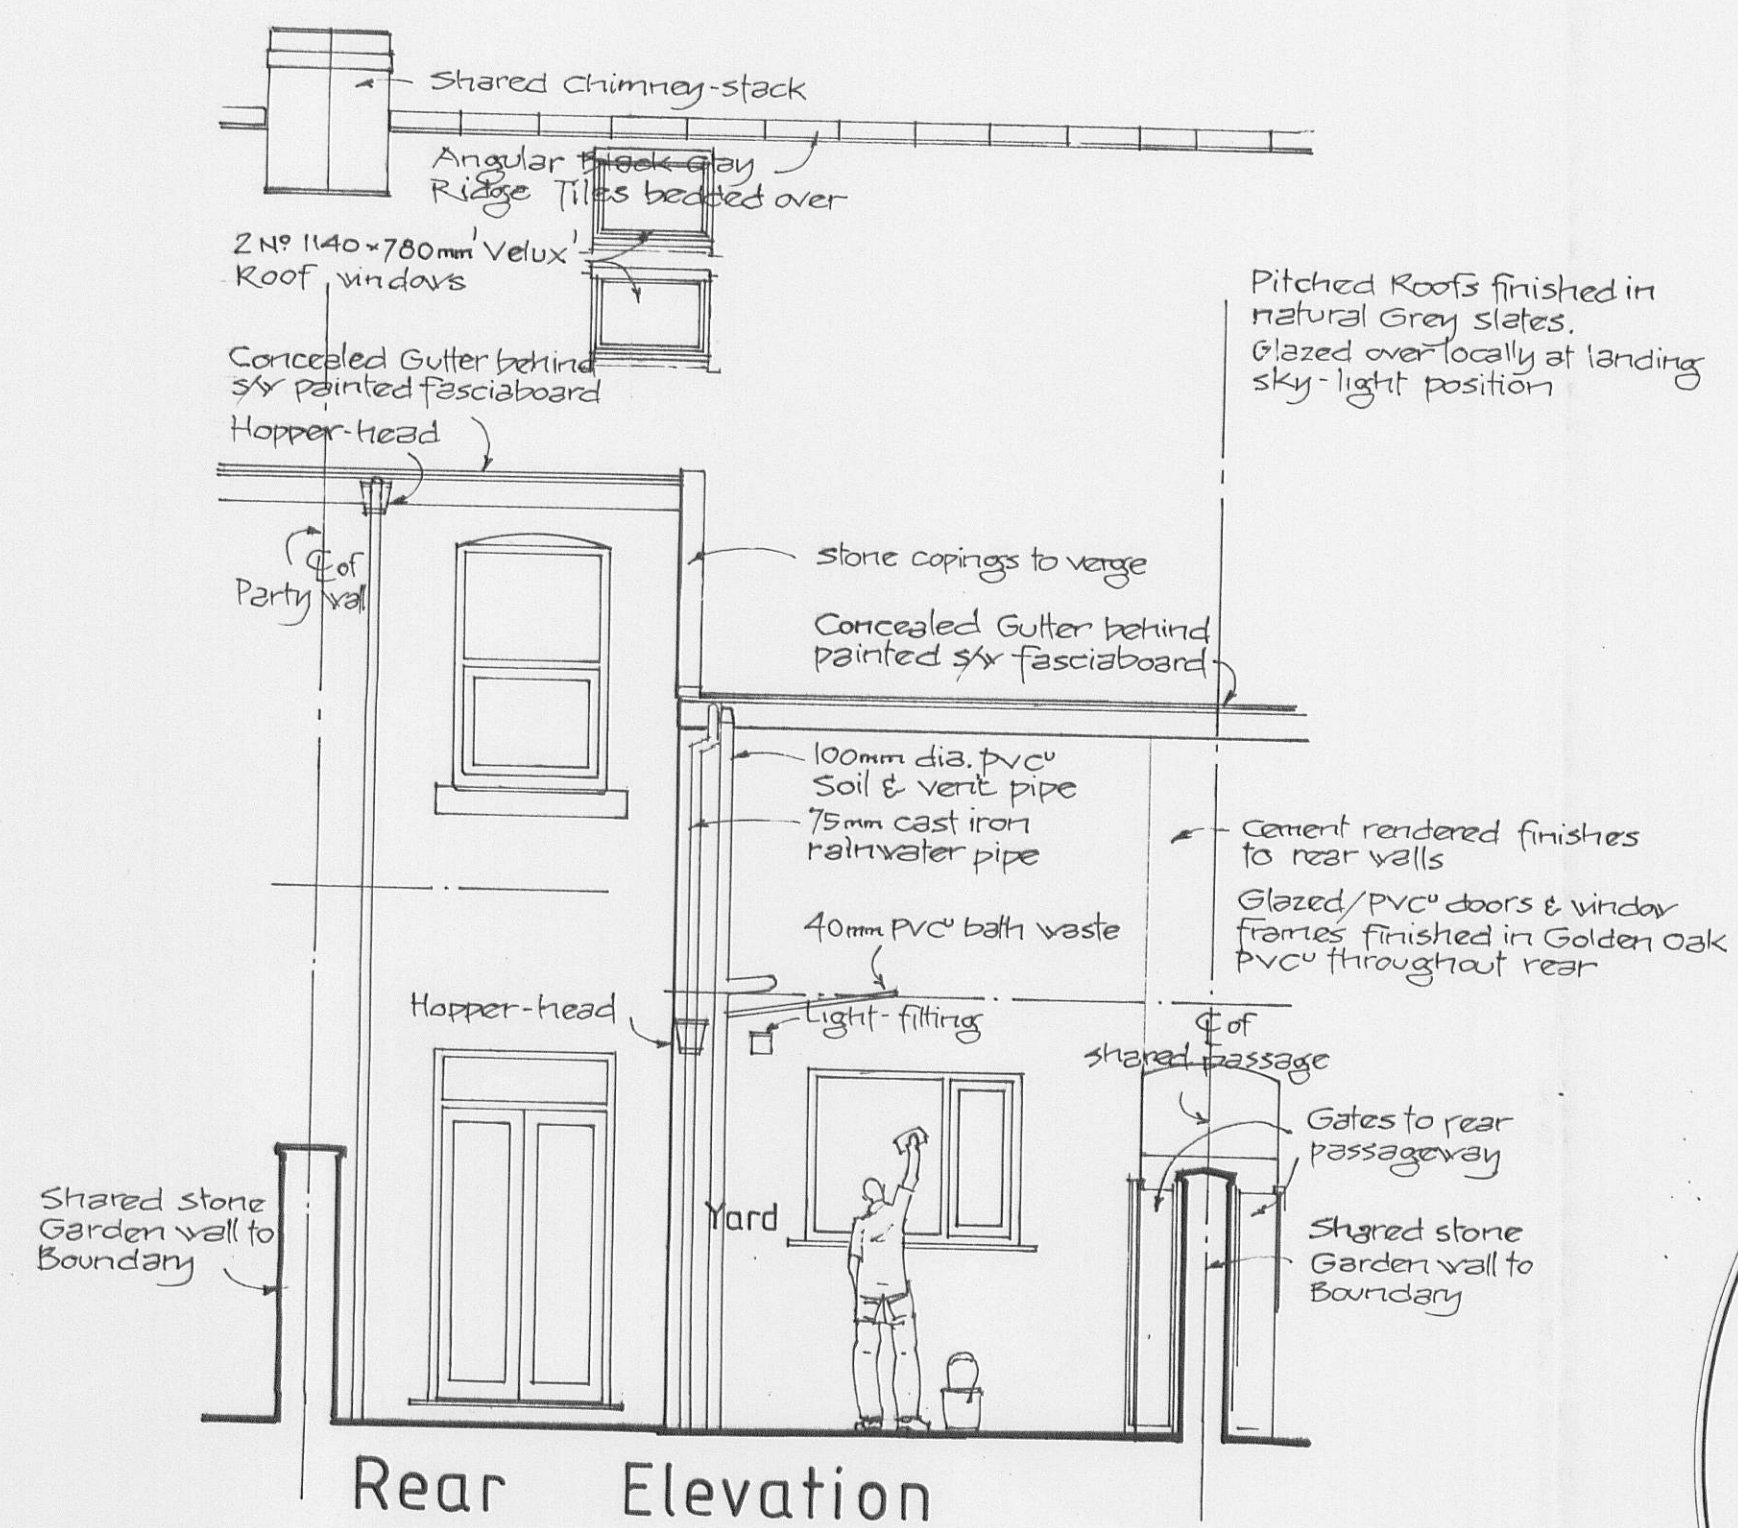
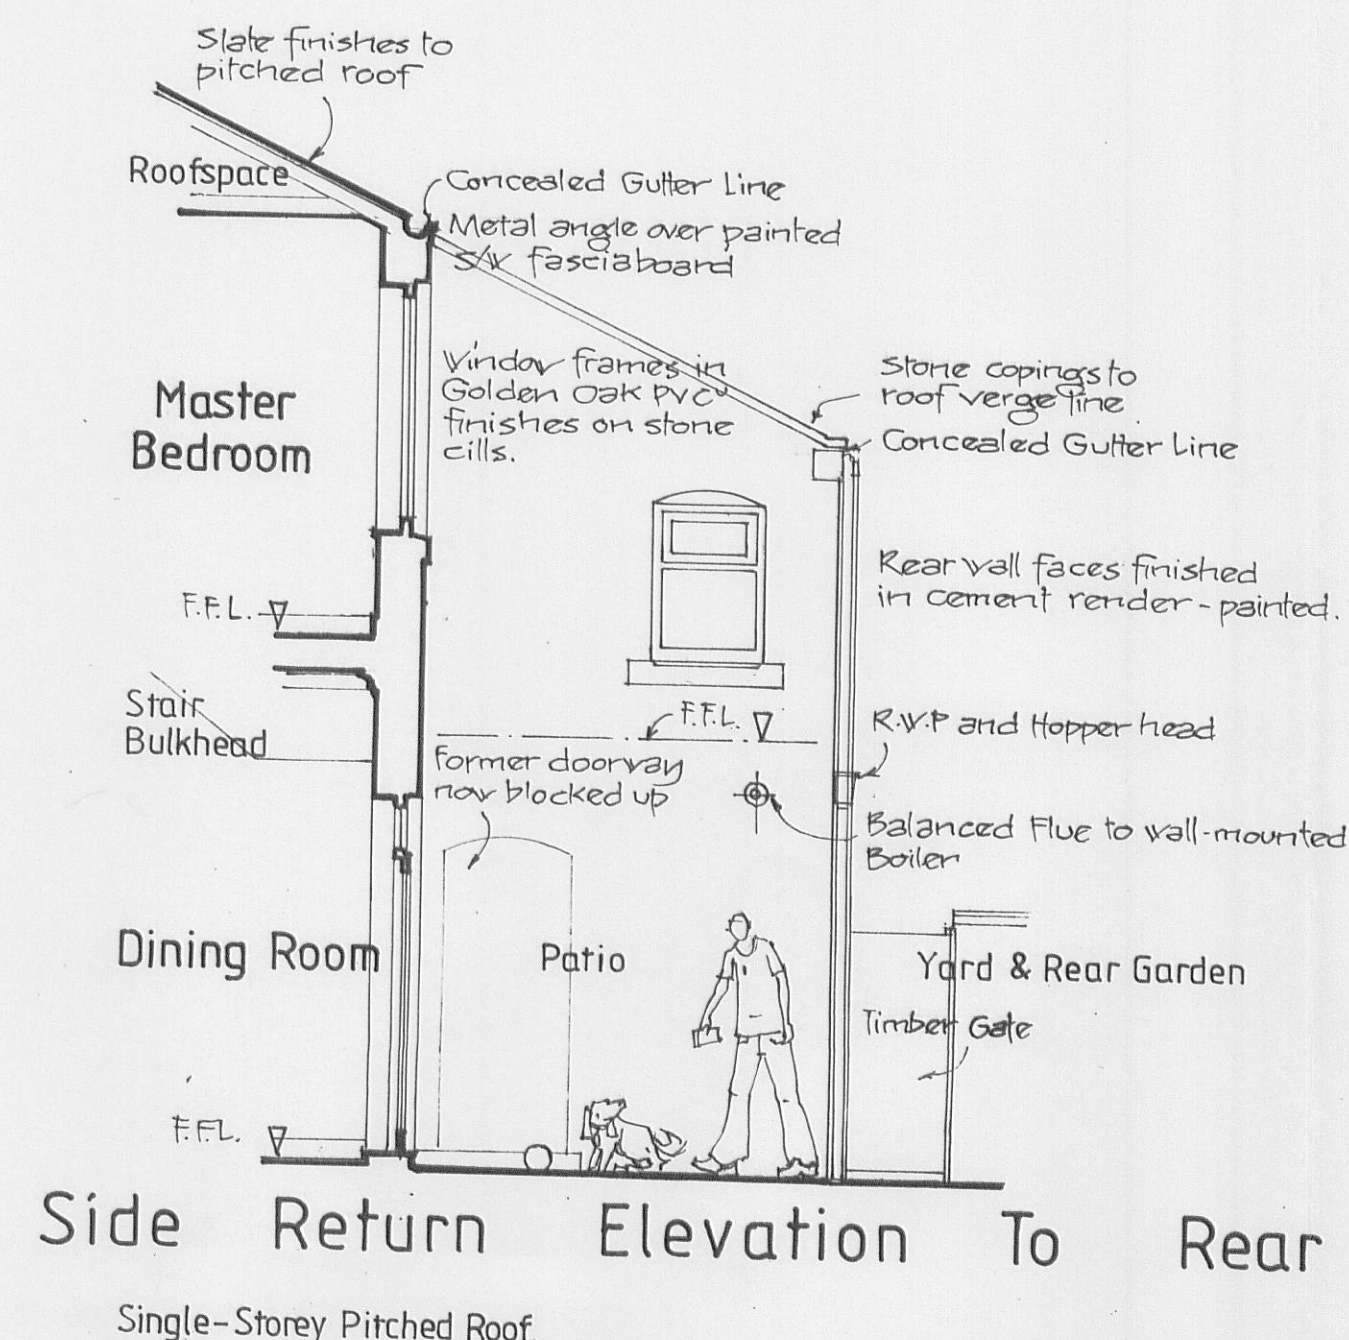


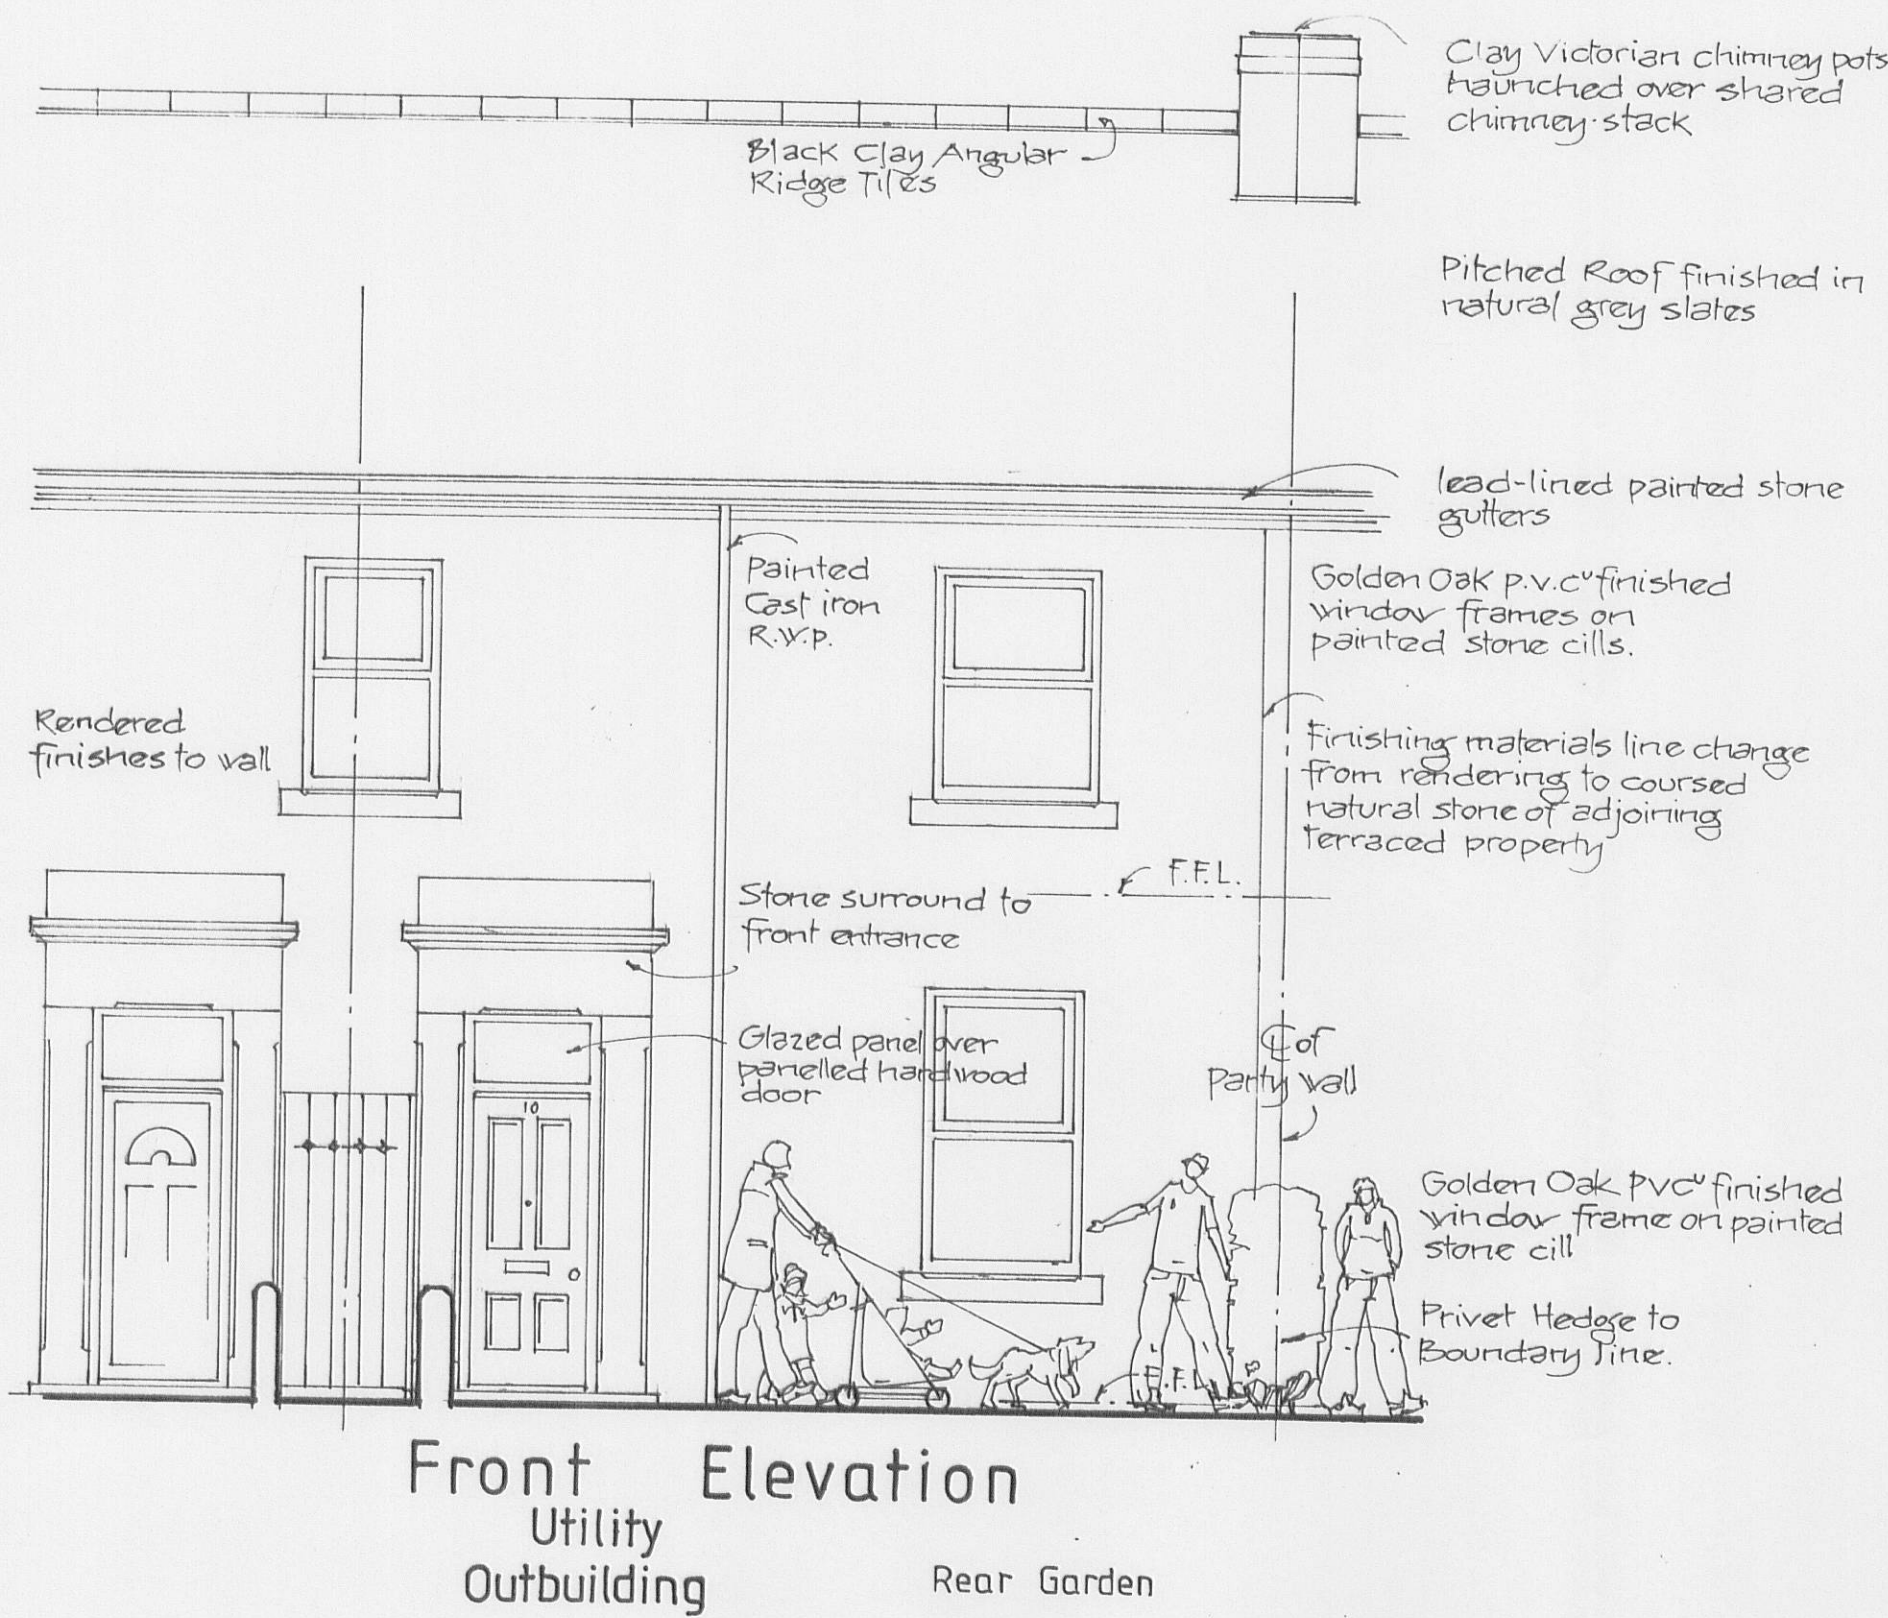

320100100P

WILLIAM SUTCLIFFE FBIO FCSD
Architectural Consultant Interior Designer

41 Moorhey Drive
Penwortham
Preston PR1 0SS
Lancashire

Telephone: 01772 742232

MR. & MRS. D. CRONSHAW

Proposed Attic Conversion With
New Staircase Access At 10, Little
Lane, Longridge, N. Preston, Lancs.
AS EXISTING SURVEY DRAWING.

1:50 Bill Sutcliffe March 2009