



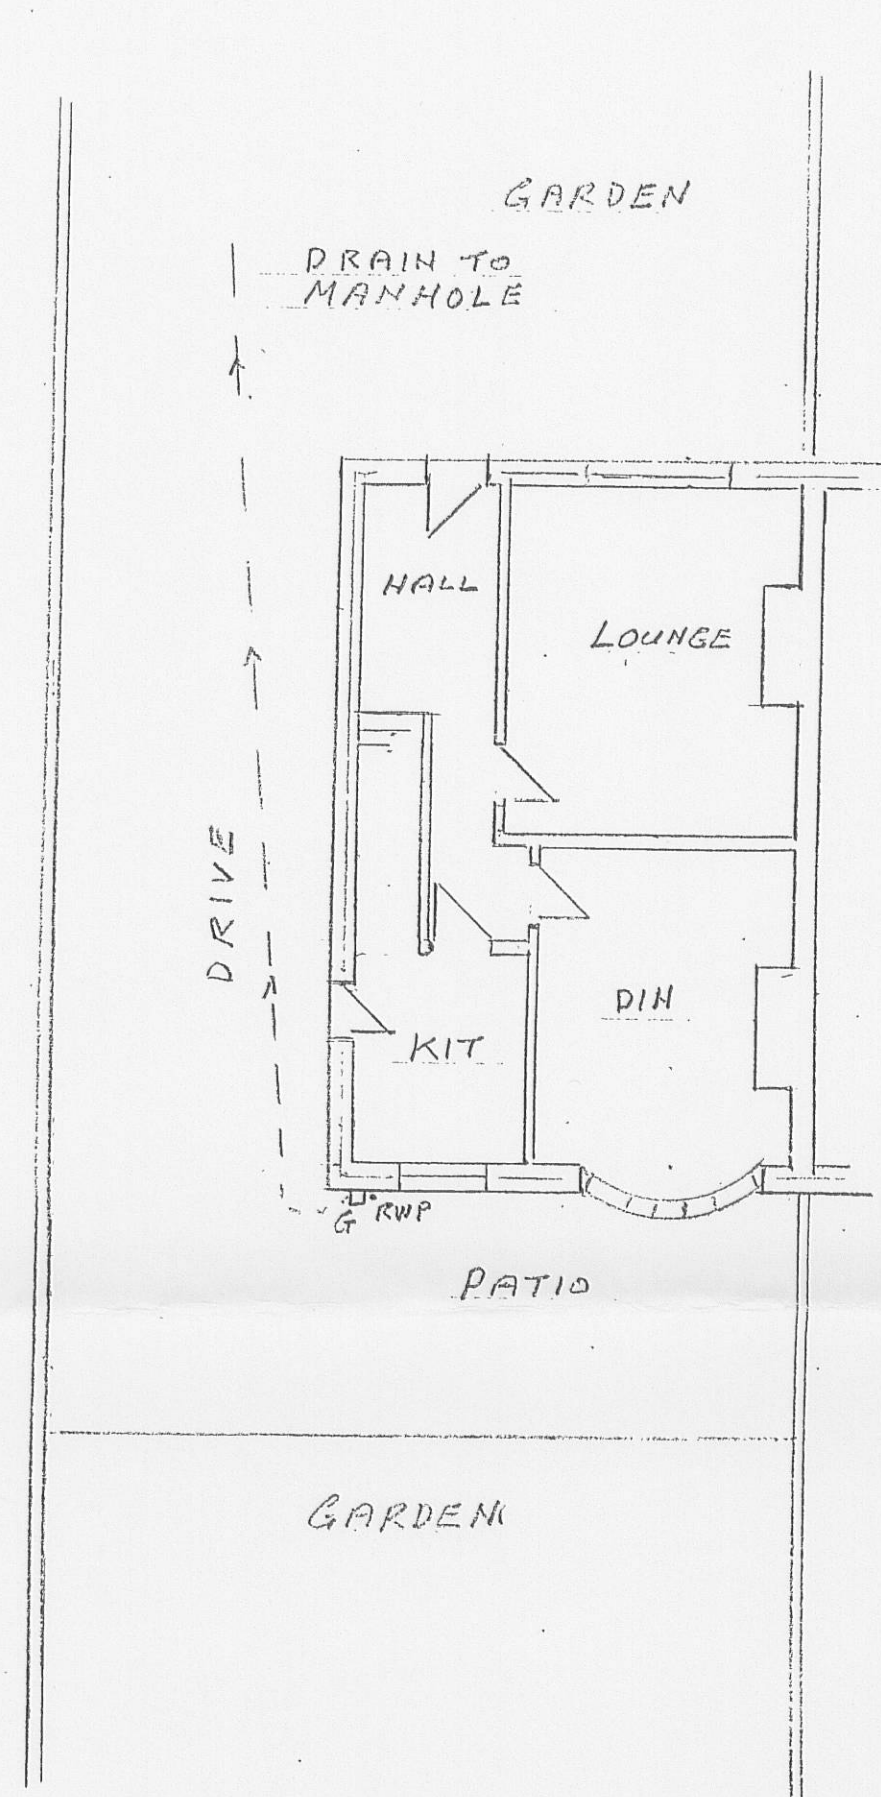


EXISTING PLAN GROUND FLOOR
AND BACK GARDEN

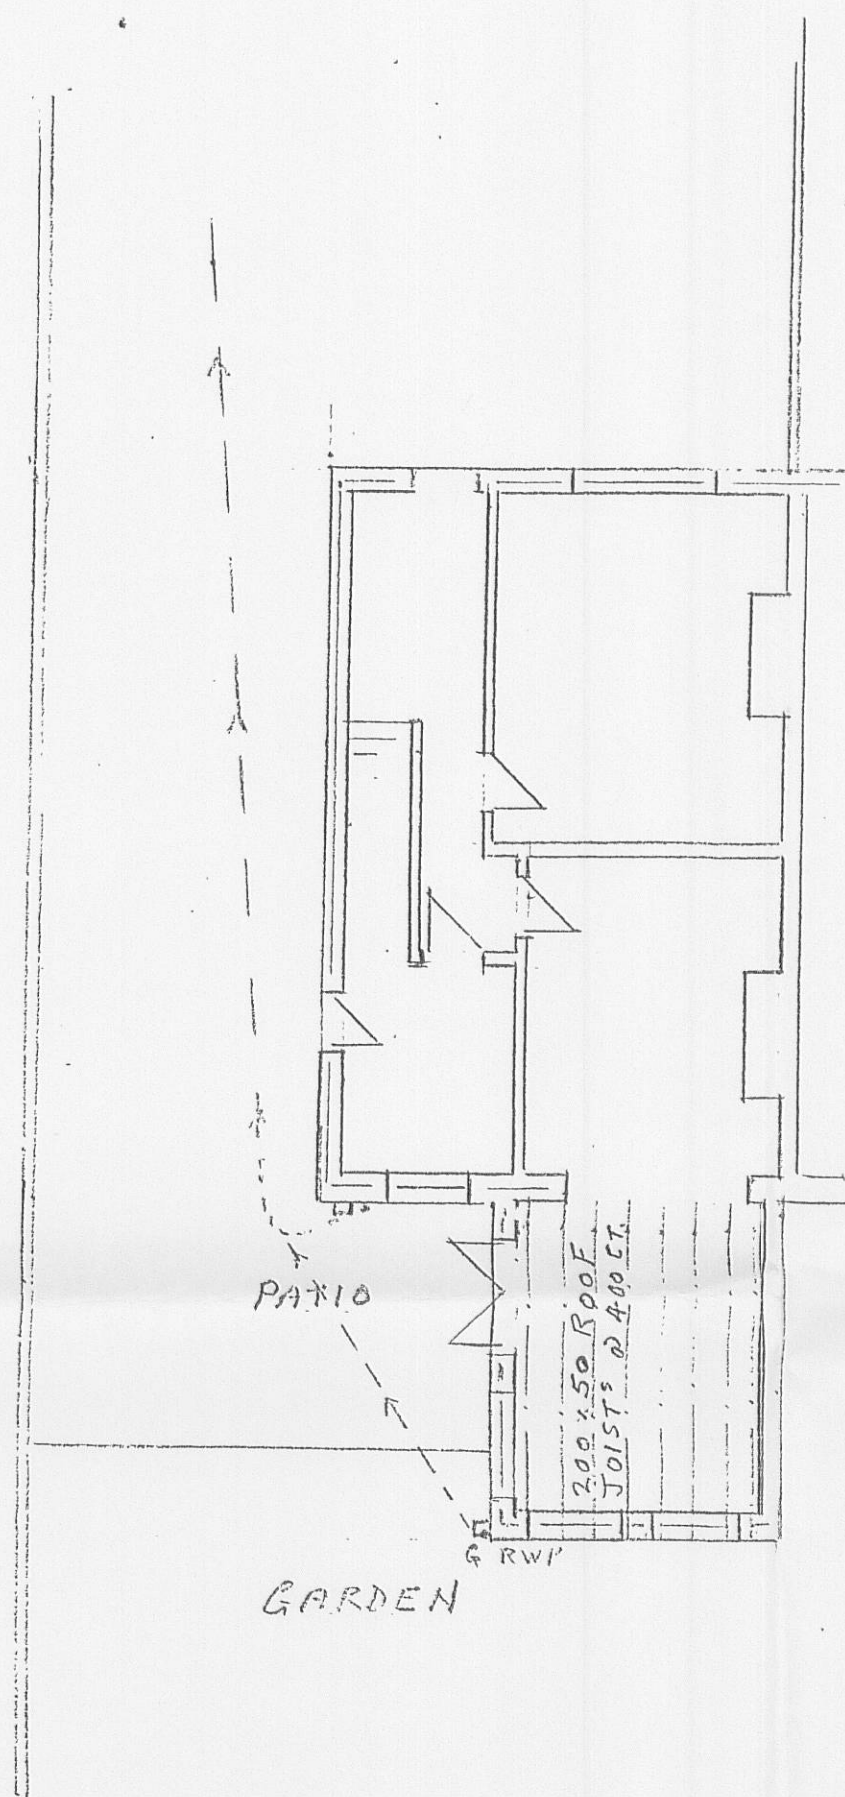


PROPOSED PLAN OF CONSERVATORY

SCALE 1/100

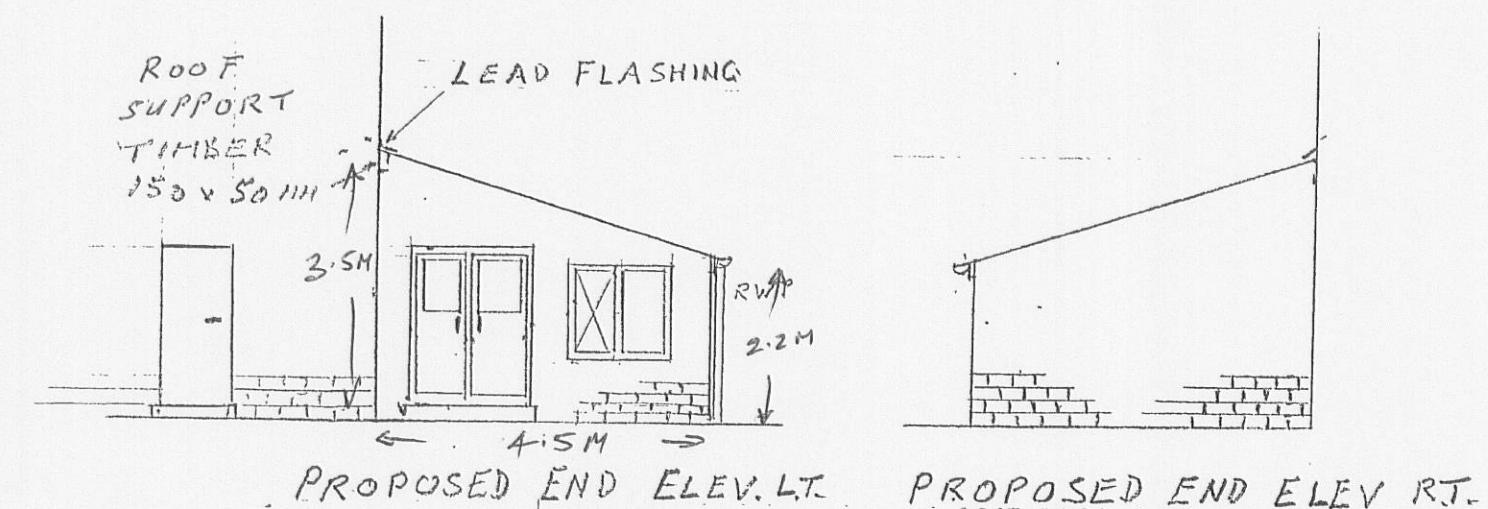

PROPOSED FRONT ELEVATION

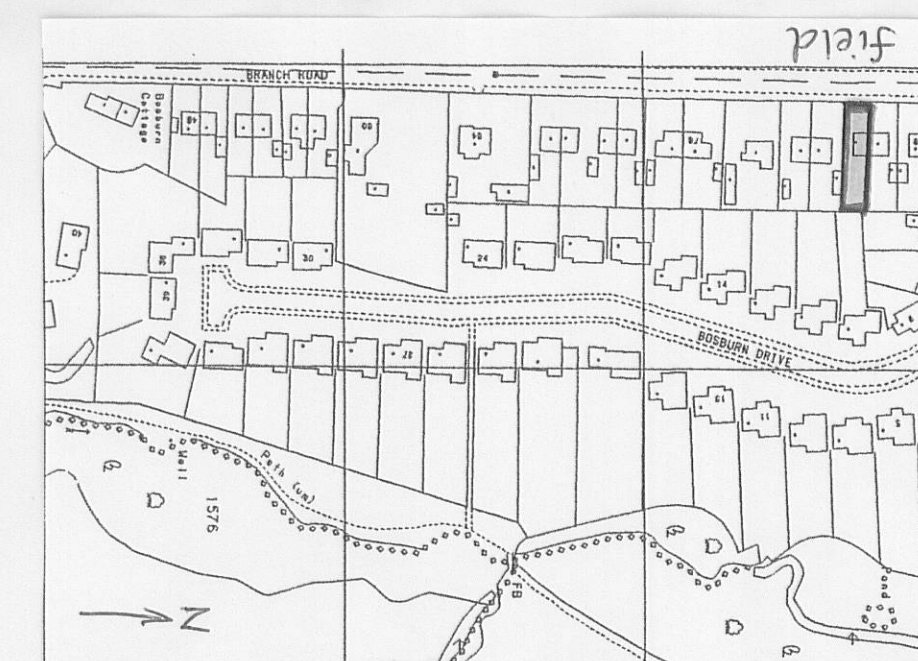

BLOCK PLAN SCALE 1/1250

NOTES FOR CONSERVATORY
 WALLS MATCHING FAIRFAX BRICK
 CAVITY WALLS 50MM CAVITY
 WITH INSULATION. DPC. FOUNDATION
 CONCRETE STRIP 600MM X 200MM
 FLOOR 150MM CONCRETE ON DPH. 1200G
 ON 150MM CELOTEX. ON 150MM HARDCORE.
 ROOF BLUE SLATE ON SLATE BATTONS
 & ROOFING FELT IF. ROOF SPARS 200x50MM
 AT 400MM CENT. 200MM CELOTEX LAID
 BETWEEN JOISTS. PLASTERBOARD & SKIM.
 HEAVY-DUTY CATNIC LINTELS OVER OPENINGS

PROPOSED CONSERVATORY
 AT NO 84 BRANCH RD
 MELLOR BROOK